


EAST-WEST METRO CORRIDOR

PRAJAPATI NAGAR

LOKMANYA NAGAR

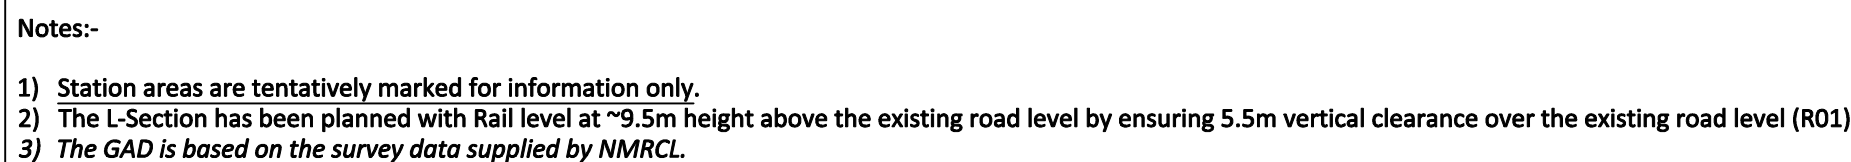

TENDER PURPOSE ONLY

CLIENT

NAGPUR METRO RAIL CORP. LTD.

CONSULTANT

TITLE

ALIGNMENT PLAN AND VERTICAL PROFILE FOR SITABULDI - LOKMANYA NAGAR SECTION



DRG. NO.
RITES/UT/CO/NAGPUR/IC/EW/SB-LN/2015

संशोधन/REV.
R-01


पैमाना/SCALE
1:1000

DATE
17.05.2016


← PRAJAPATI NAGAR

LOKMANYA NAGAR →

EAST- WEST METRO CORRIDOR

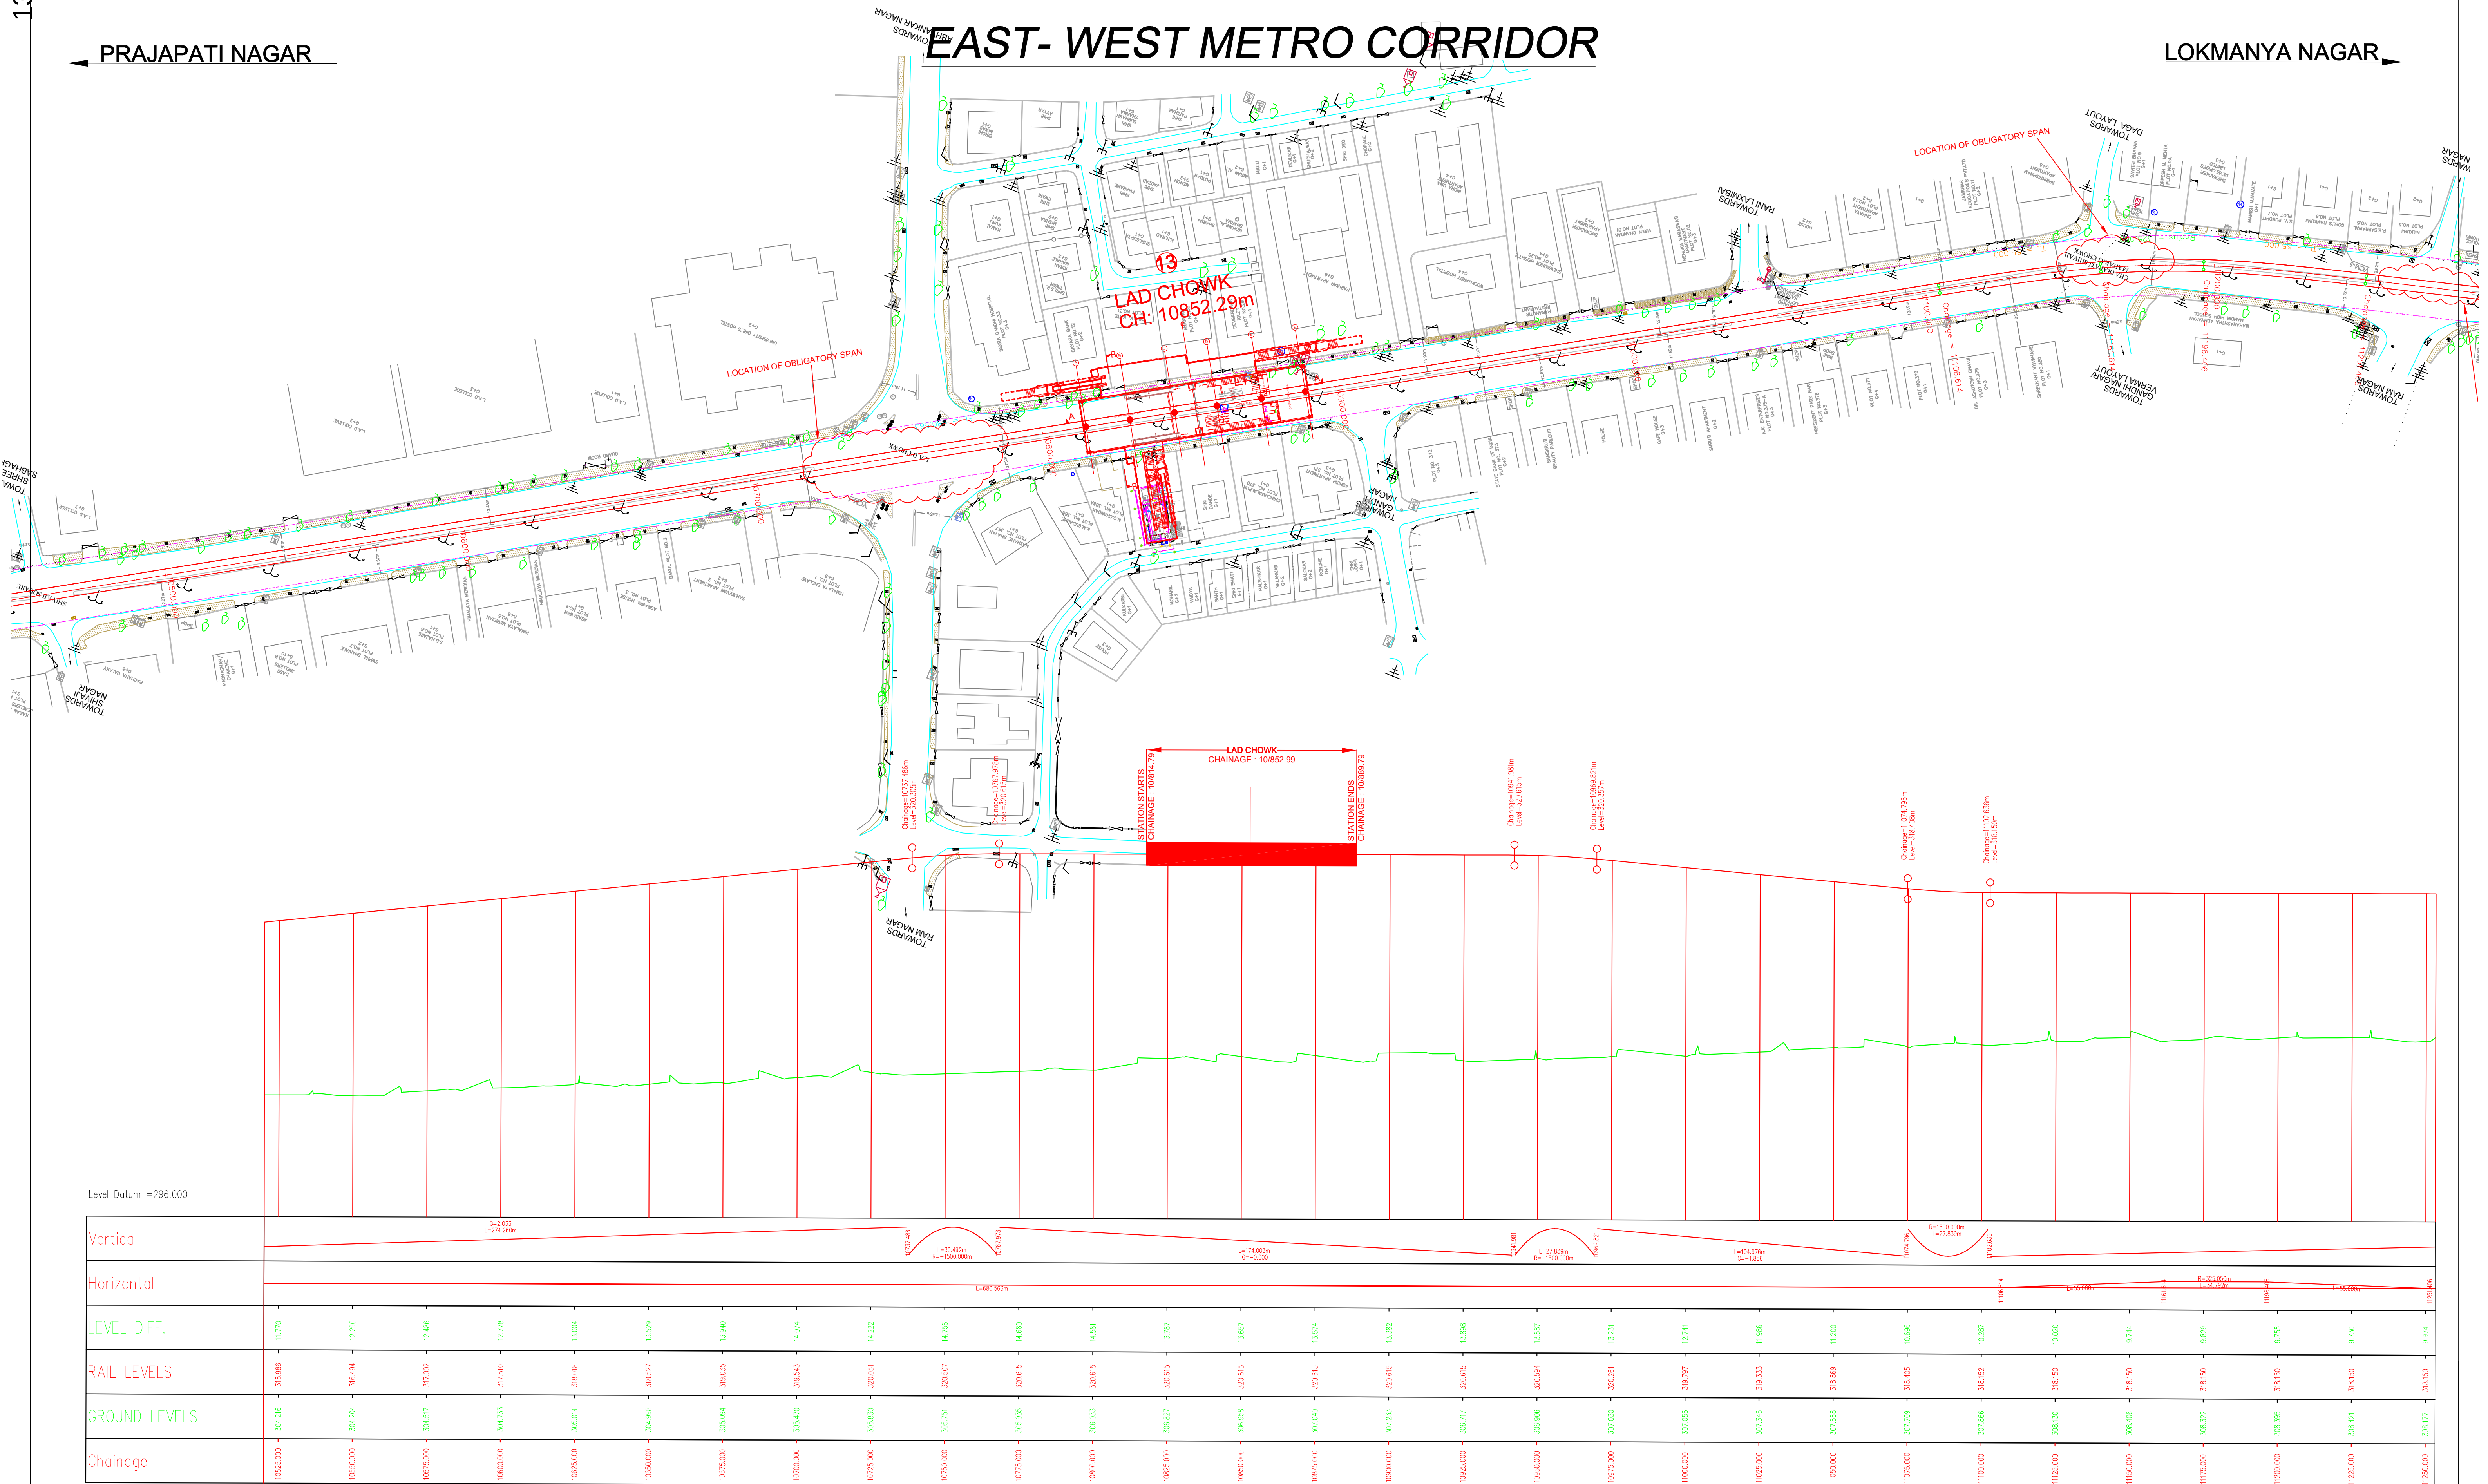

- Notes:-
- 1) Station areas are tentatively marked for information only.
 - 2) The L-Section has been planned with Rail level at ~9.5m height above the existing road level by ensuring 5.5m vertical clearance over the existing road level (R01)
 - 3) The GAD is based on the survey data supplied by NMRCL.

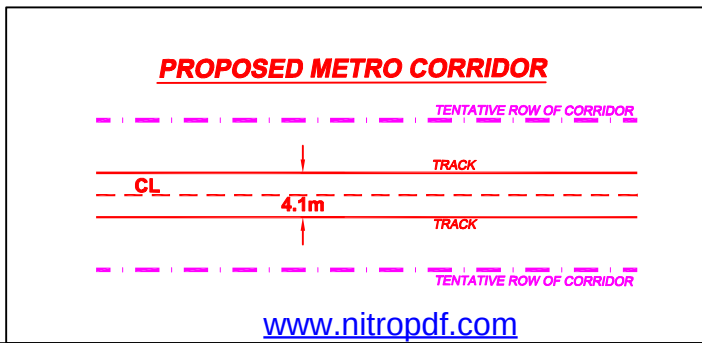

TENDER PURPOSE ONLY

CONSULTANT



CLIENT

TITLE

DRG. NO.
RITES/UT/CO/NAGPUR/IC/EW/SB-LN/2015

NAGPUR METRO RAIL CORP. LTD.

ALIGNMENT PLAN AND VERTICAL PROFILE
FOR SITABULDI - LOKMANYA NAGAR SECTION

संशोधन/REV.
R-01

पैमाना/SCALE
1:1000


DATE
17.05.2016

← PRAJAPATI NAGAR


EAST- WEST METRO CORRIDOR

SHEET NO.-07

LOKMANYA NAGAR →

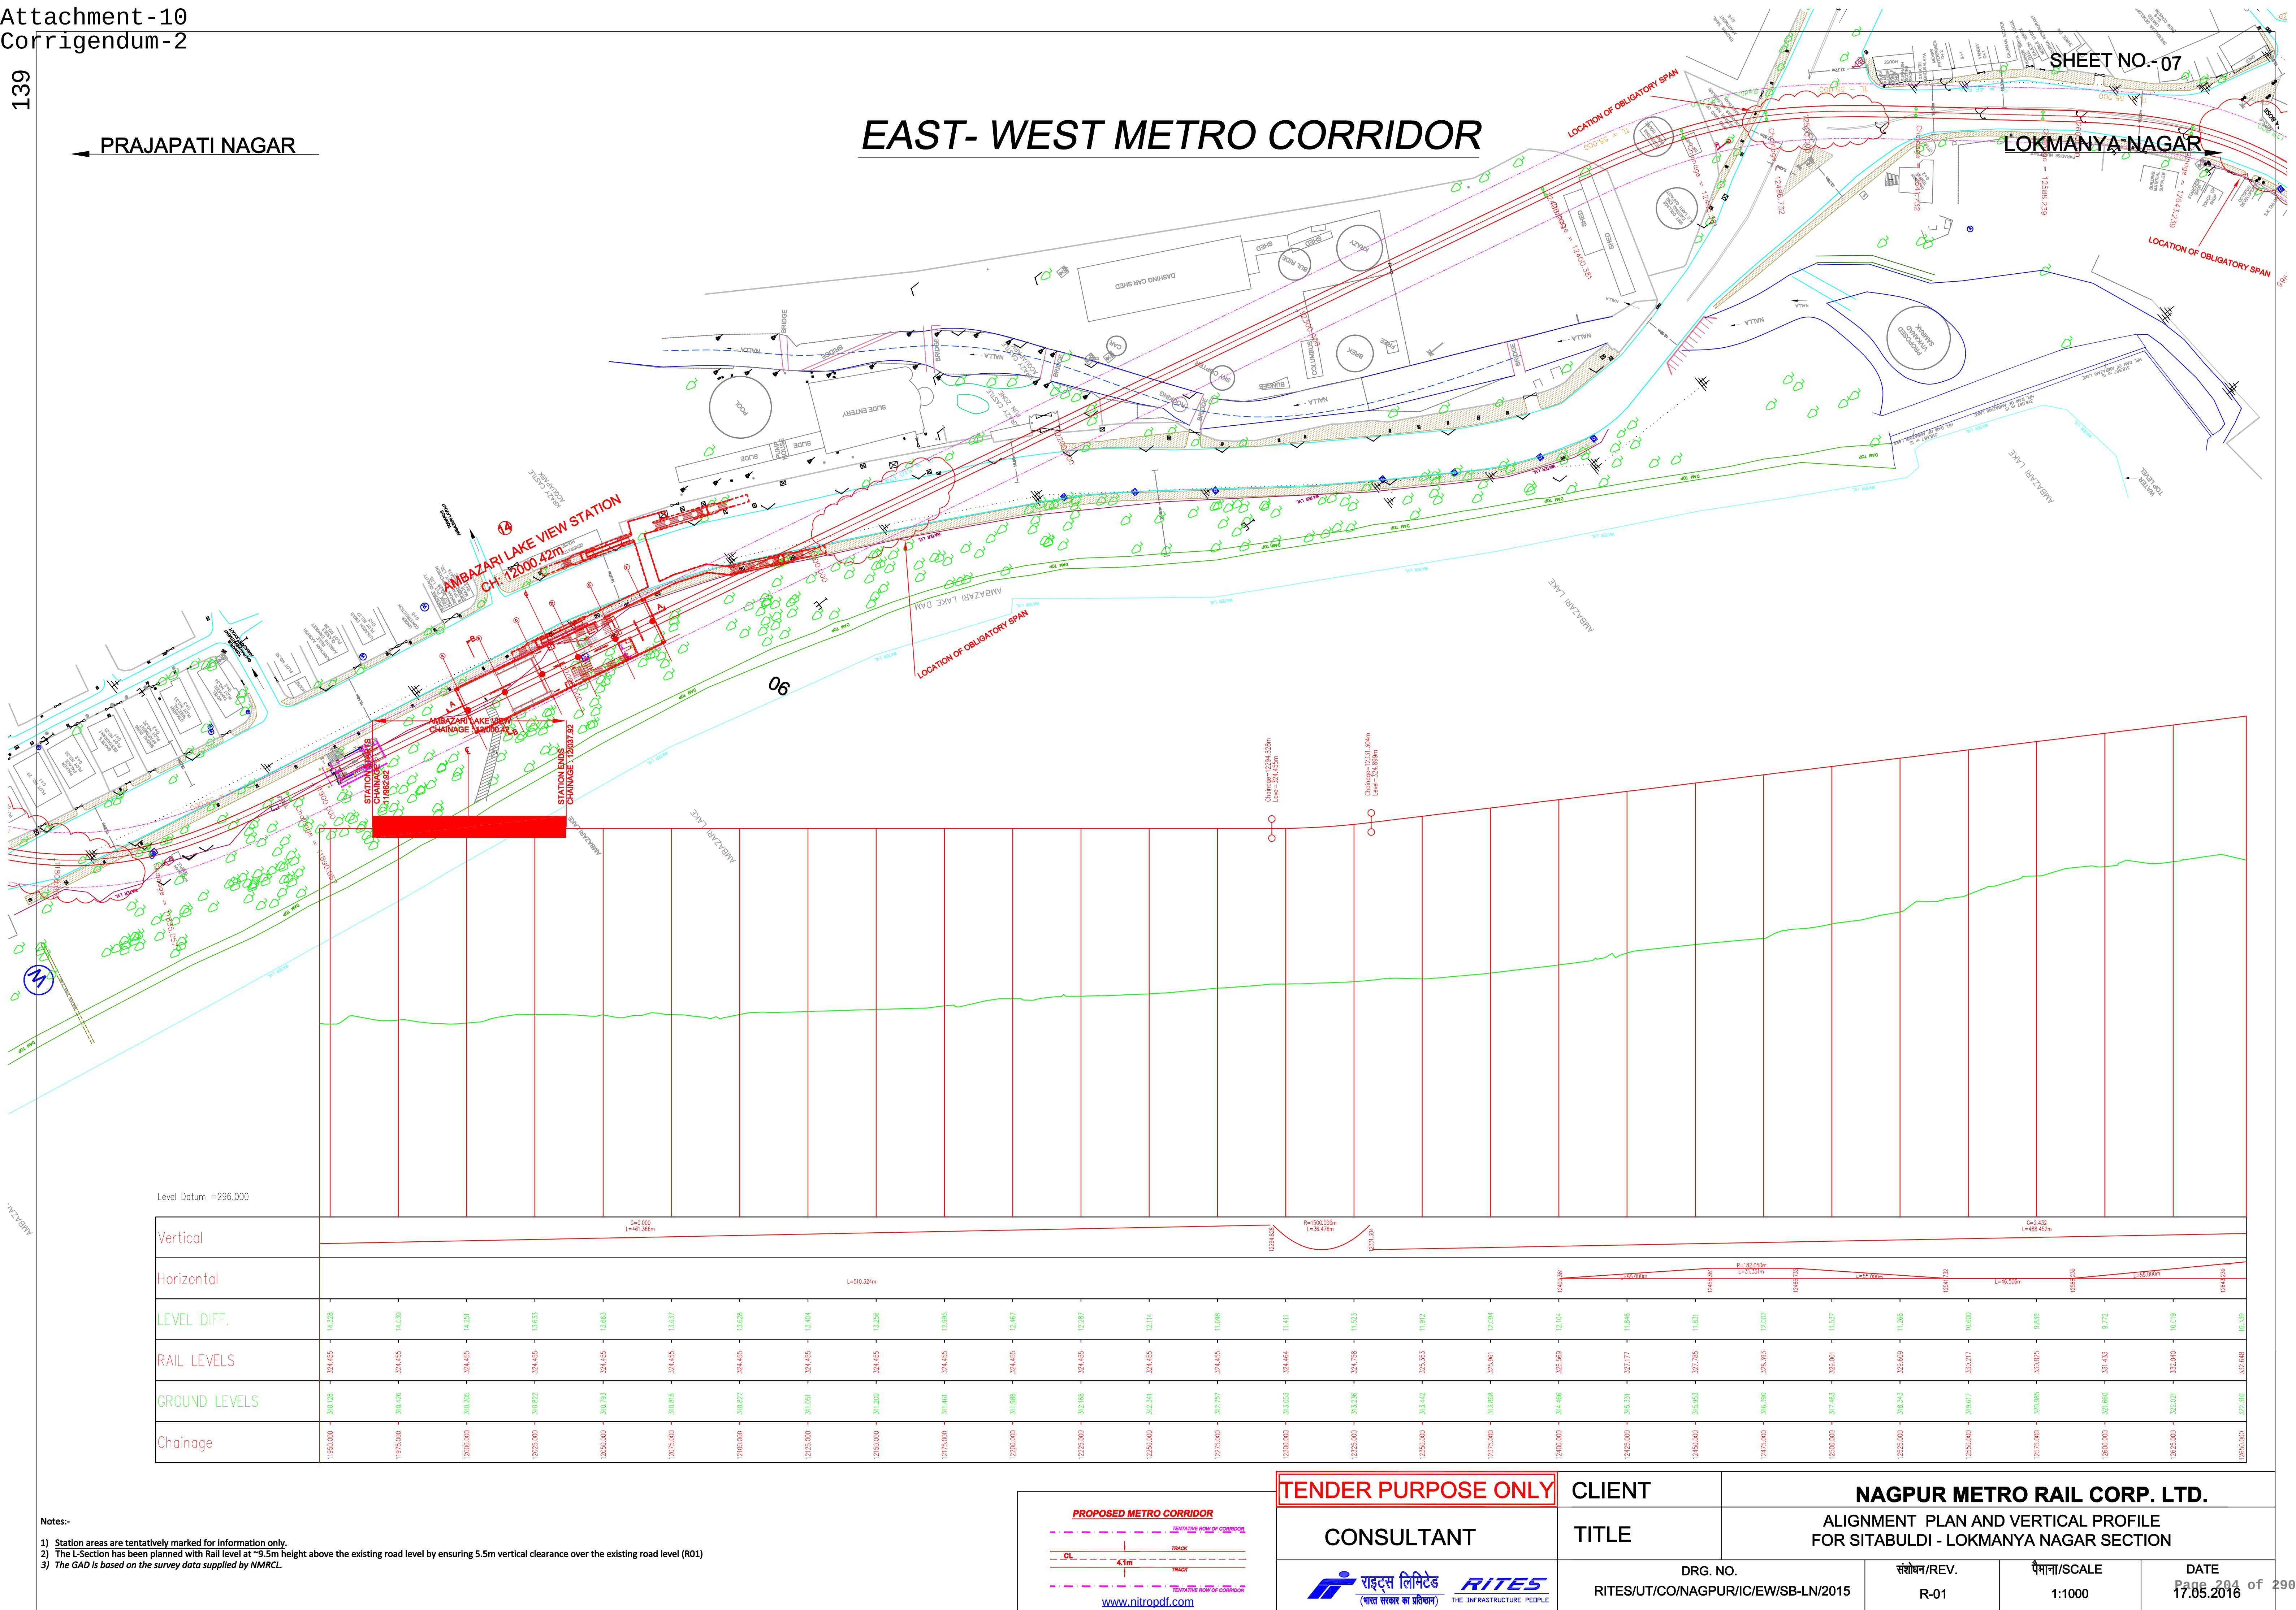

- Notes:-
- 1) Station areas are tentatively marked for information only.
 - 2) The L-Section has been planned with Rail level at ~9.5m height above the existing road level by ensuring 5.5m vertical clearance over the existing road level (R01)
 - 3) The GAD is based on the survey data supplied by NMRC.

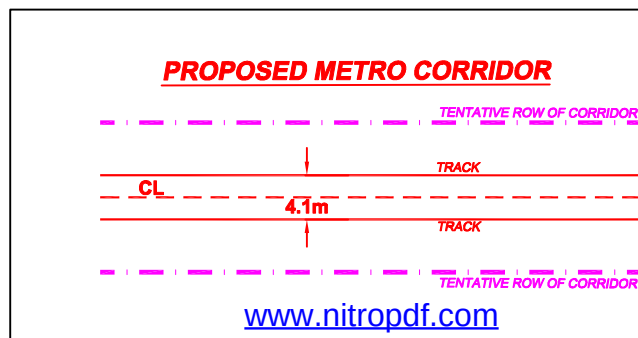

TENDER PURPOSE ONLY

CONSULTANT



CLIENT

TITLE

DRG. NO.
RITES/UT/CO/NAGPUR/IC/EW/SB-LN/2015


NAGPUR METRO RAIL CORP. LTD.

ALIGNMENT PLAN AND VERTICAL PROFILE
FOR SITABULDI - LOKMANYA NAGAR SECTION


संशोधन/REV.
R-01

पैमाना/SCALE
1:1000

DATE
17.05.2016

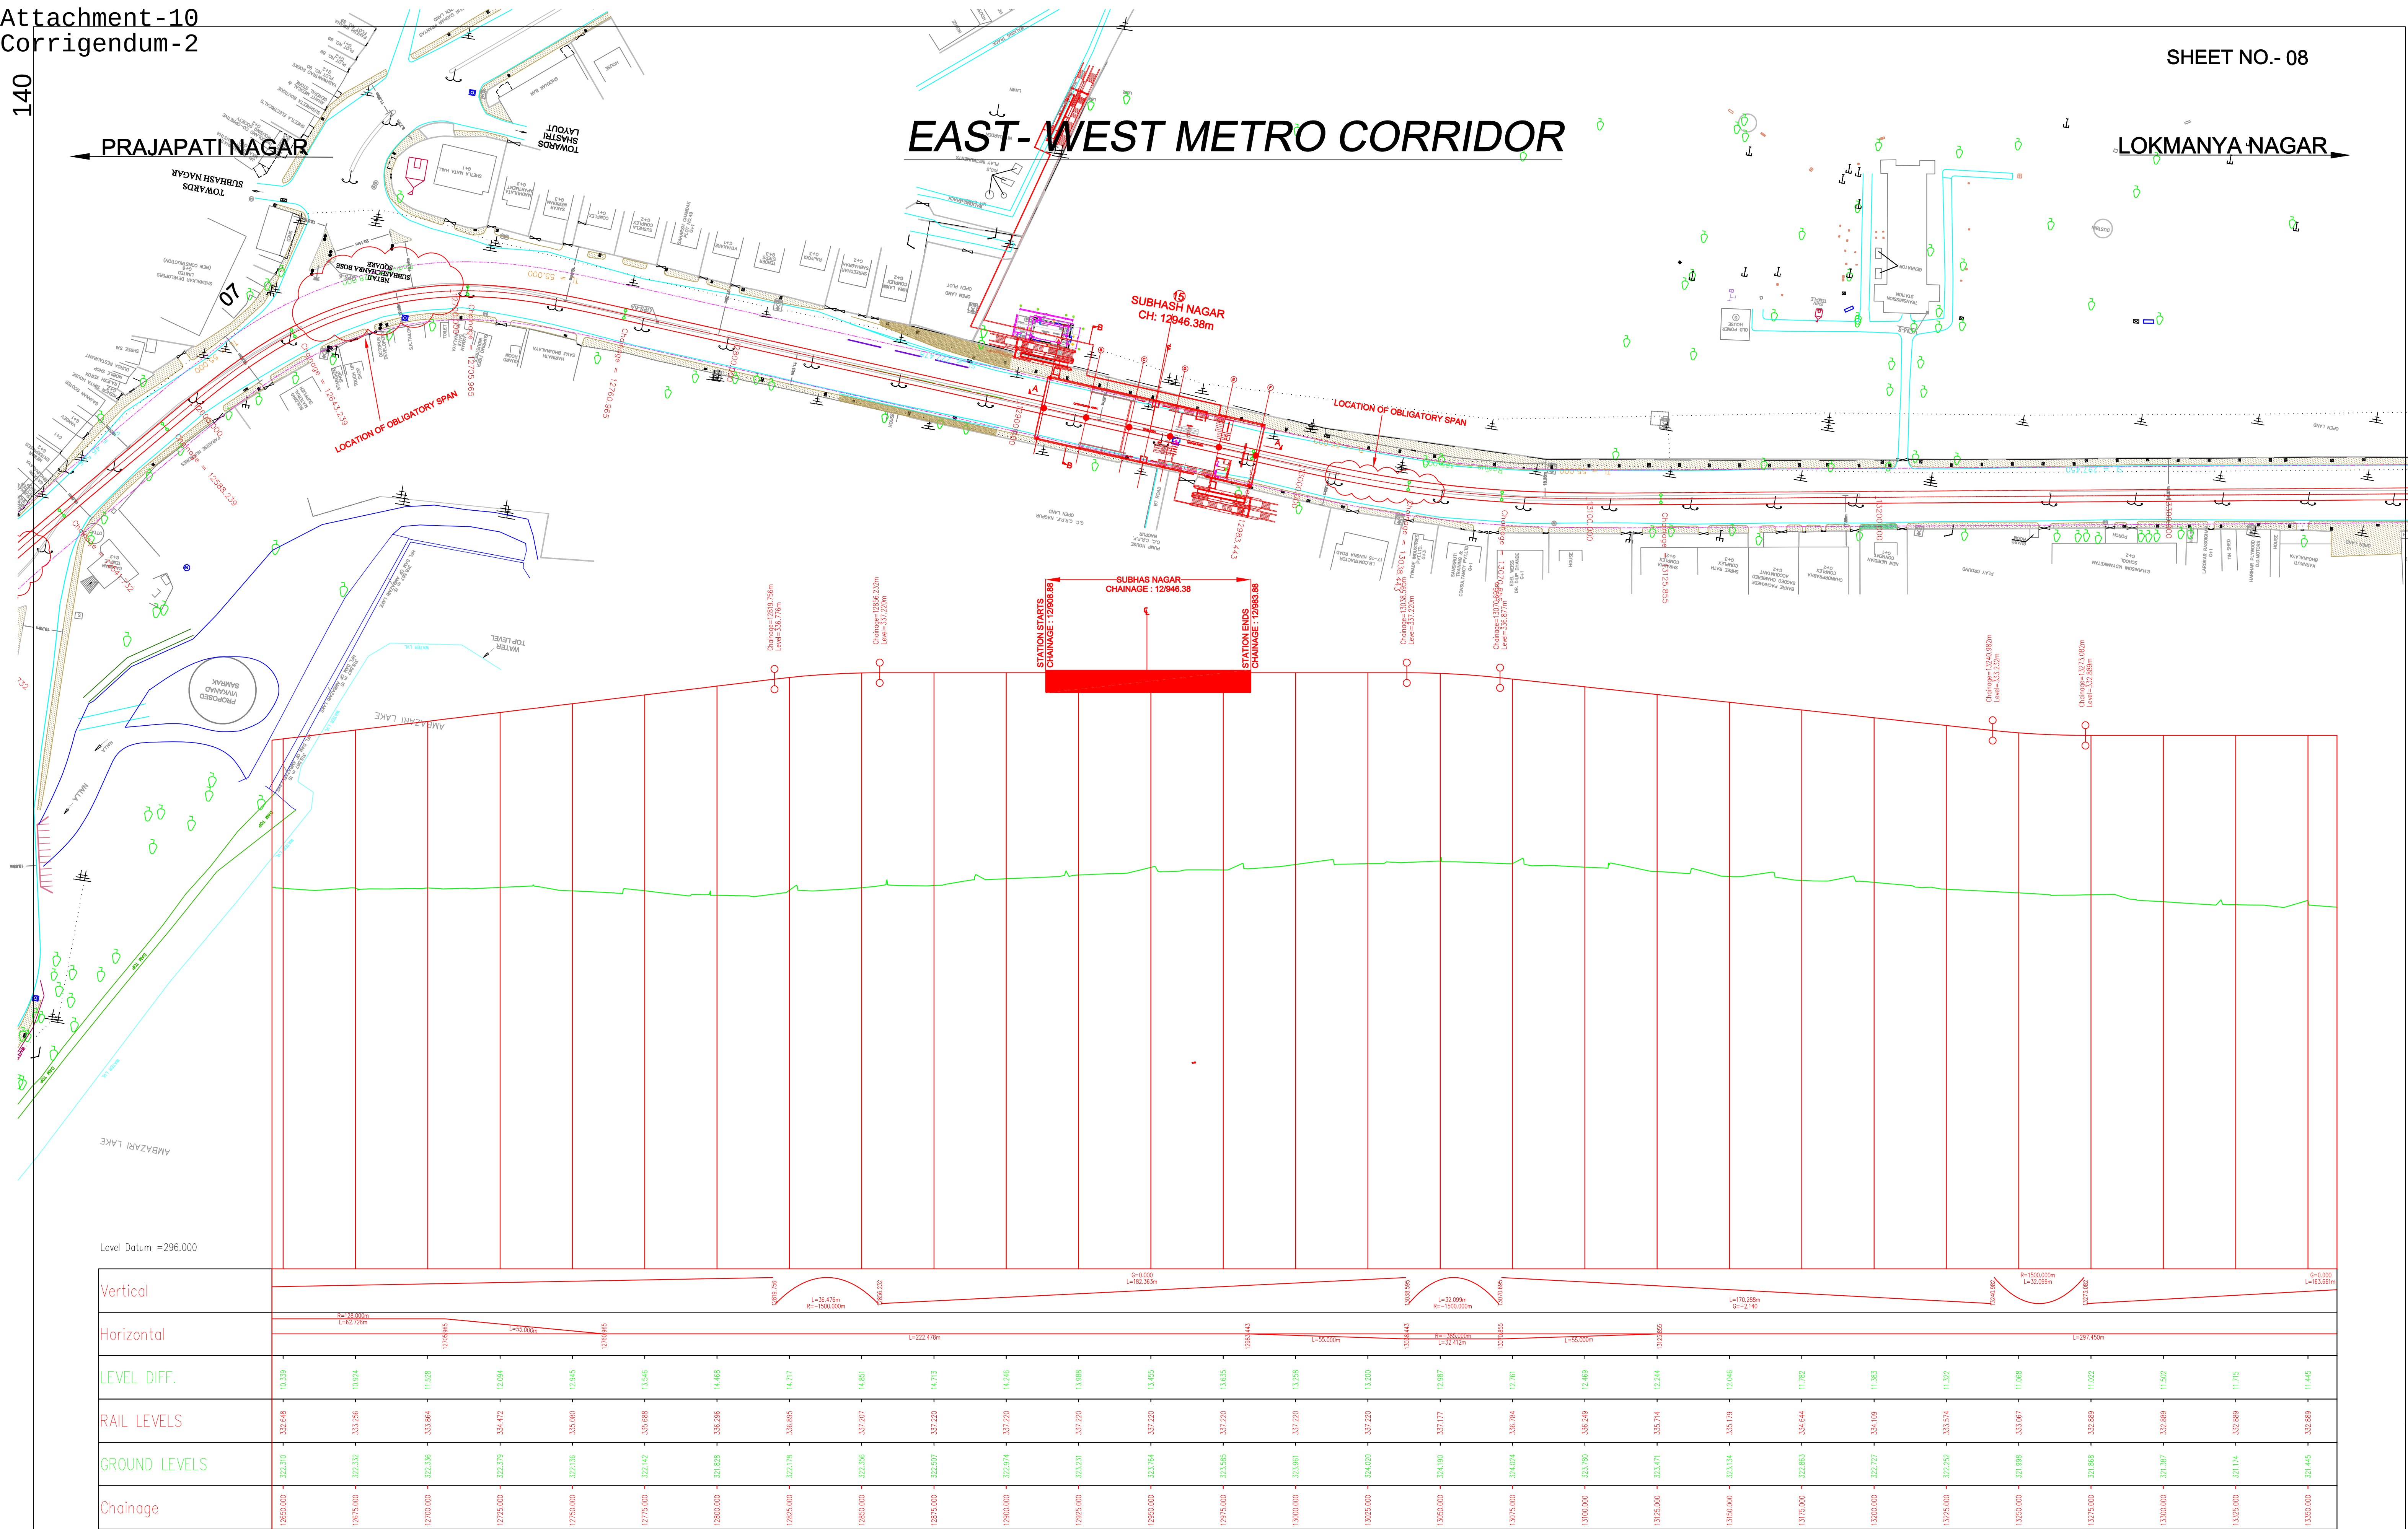

- Notes:-
- 1) Station areas are tentatively marked for information only.
 - 2) The L-Section has been planned with Rail level at ~9.5m height above the existing road level by ensuring 5.5m vertical clearance over the existing road level (R01)
 - 3) The GAD is based on the survey data supplied by NMRL.

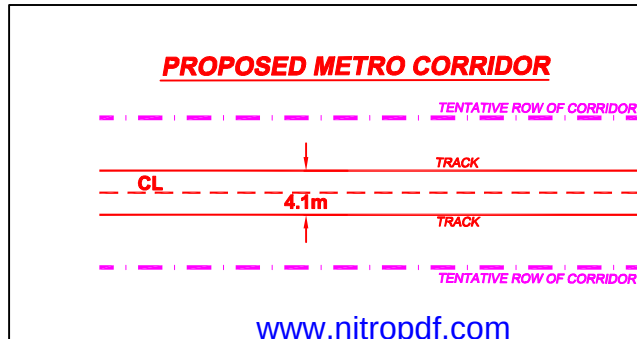

TENDER PURPOSE ONLY		CLIENT		NAGPUR METRO RAIL CORP. LTD.		
CONSULTANT		TITLE		ALIGNMENT PLAN AND VERTICAL PROFILE FOR SITABULDI - LOKMANYA NAGAR SECTION		
		DRG. NO. RITES/UT/CO/NAGPUR/IC/EW/SB-LN/2015		संशोधन/REV.	पैमाना/SCALE	DATE
				R-01	1:1000	17.05.2016 of 290

EAST- WEST METRO CORRIDOR



G=0.000
L=1029.495m

$L=870.054\text{m}$

[illegible][illegible]

- 1) Station areas are tentatively marked for information only.
- 2) The L-Section has been planned with Rail level at ~9.5m height above the existing road level by ensuring 5.5m vertical clearance over the existing road level (R01)
- 3) The GAD is based on the survey data supplied by NMRC.



राइट्स लिमिटेड
(भारत सरकार का प्रतिष्ठान)

RITES
THE INFRASTRUCTURE PEOPLE

DRG. NO.
RITES/UT/CO/NAGPUR/IC/EW/SB-LN/2015

संशोधन/REV.
R-01

पैमाना/SCALE
1:1000

DATE	
17.05.2016	

TOWARDS
JALPA

143

PRAJAPATI NAGAR

EAST- WEST METRO CORRIDOR

LOKMANYA NAGAR

VASUDEV NAGAR
CH: 15229.66m

STATION STARTS
CHAINAGE: 15167.16


VASUDEV NAGAR
CHAINAGE: 1515224.66

STATION ENDS
CHAINAGE: 15242.16

Level Datum =296.000

Vertical																				
Horizontal																				
LEVEL DIFF.	10.734																			
RAIL LEVELS	340.725	340.725	340.725	340.725	340.725	340.725	340.748	341.084	341.546	342.008	342.932	343.394	343.856	344.318	344.780	345.242	345.695	346.157	346.620	347.082
GROUND LEVELS	329.991	329.894	329.139	329.293	330.352	330.825	330.954	331.241	332.012	331.962	331.882	331.592	332.234	332.684	332.621	332.751	332.282	332.874	332.429	332.748
Chainage	14725.000	14750.000	14775.000	14800.000	14825.000	14850.000	14875.000	14900.000	14925.000	14950.000	14975.000	15000.000	15025.000	15050.000	15075.000	15100.000	15125.000	15150.000	15175.000	15200.000

- Notes:-
- Station areas are tentatively marked for information only.
 - The L-Section has been planned with Rail level at ~9.5m height above the existing road level by ensuring 5.5m vertical clearance over the existing road level (R01)
 - The GAD is based on the survey data supplied by NMRL.

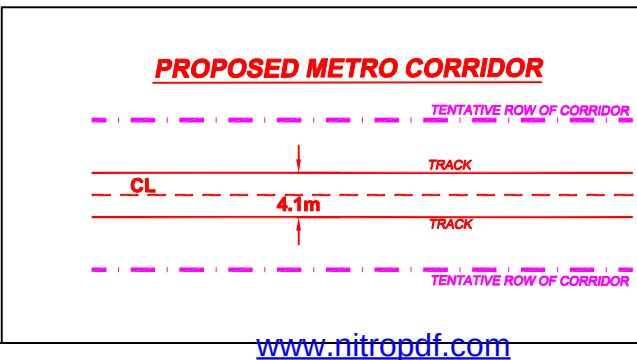

TENDER PURPOSE ONLY

CONSULTANT



CLIENT

TITLE

DRG. NO.
RITES/UT/CO/NAGPUR/IC/EW/SB-LN/2015


NAGPUR METRO RAIL CORP. LTD.


ALIGNMENT PLAN AND VERTICAL PROFILE
FOR SITABULDI - LOKMANYA NAGAR SECTION

संशोधन/REV.
R-01

पैमाना/SCALE
1:1000


DATE
17.05.2016

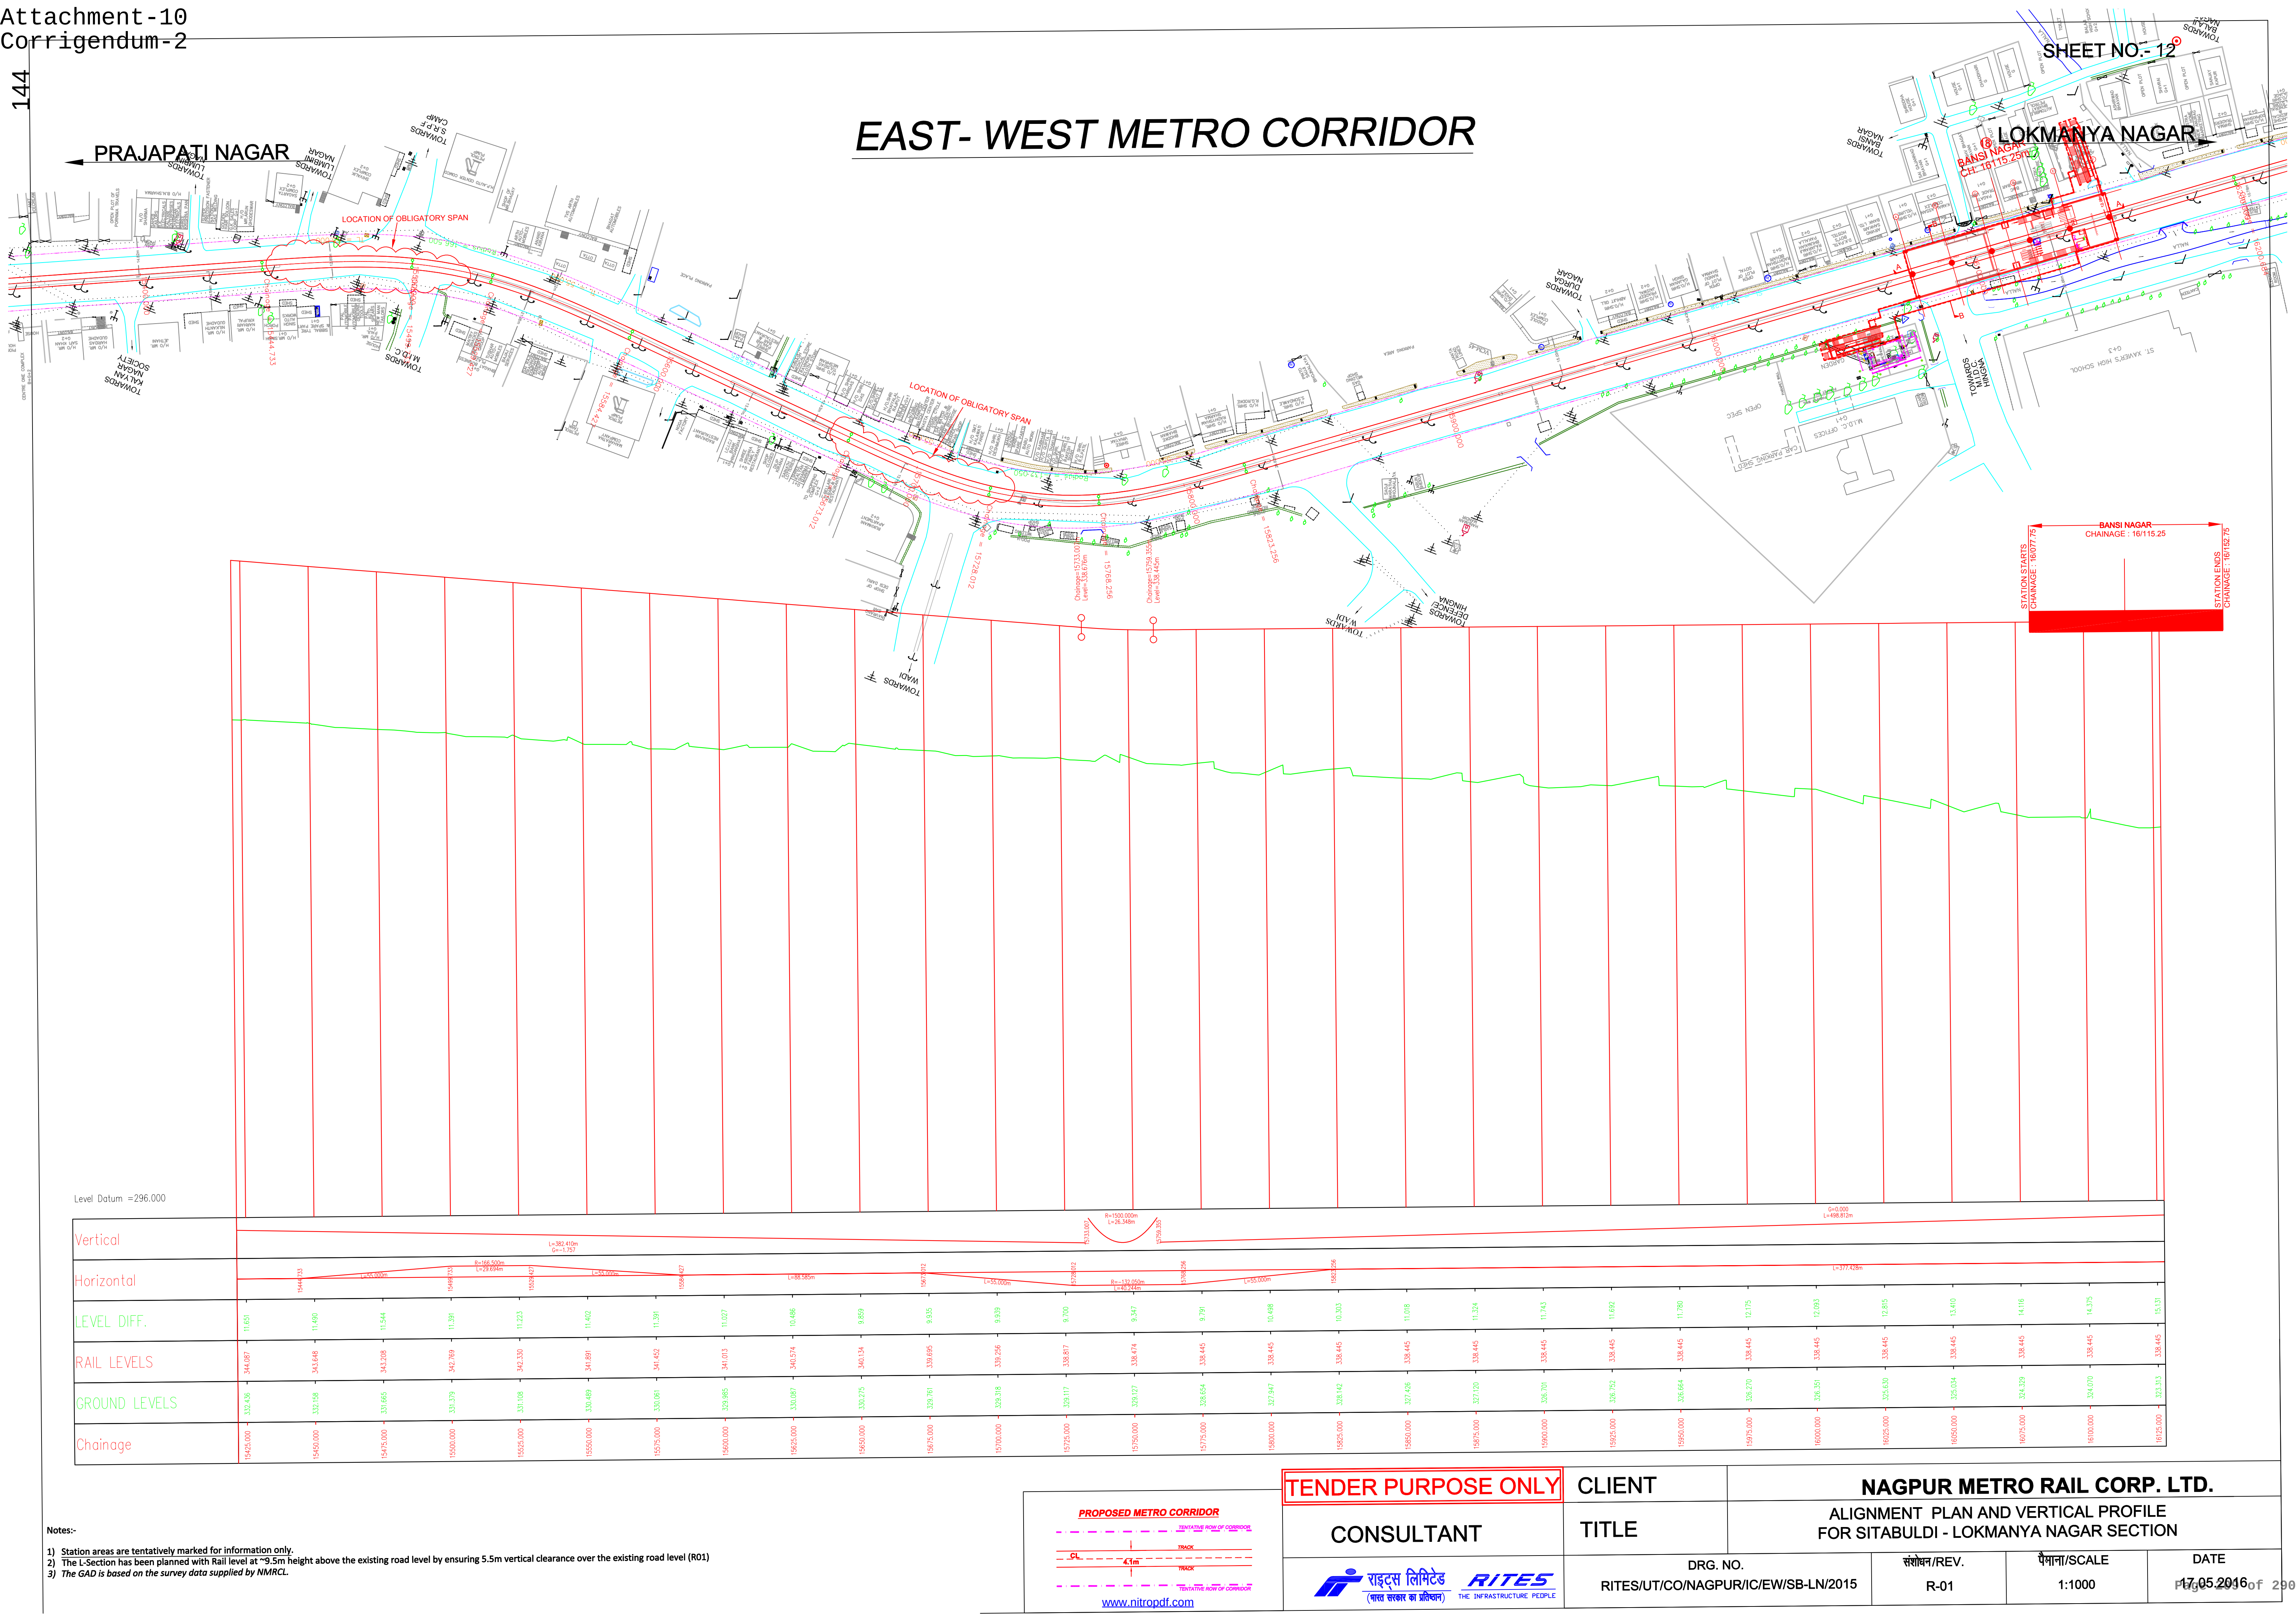

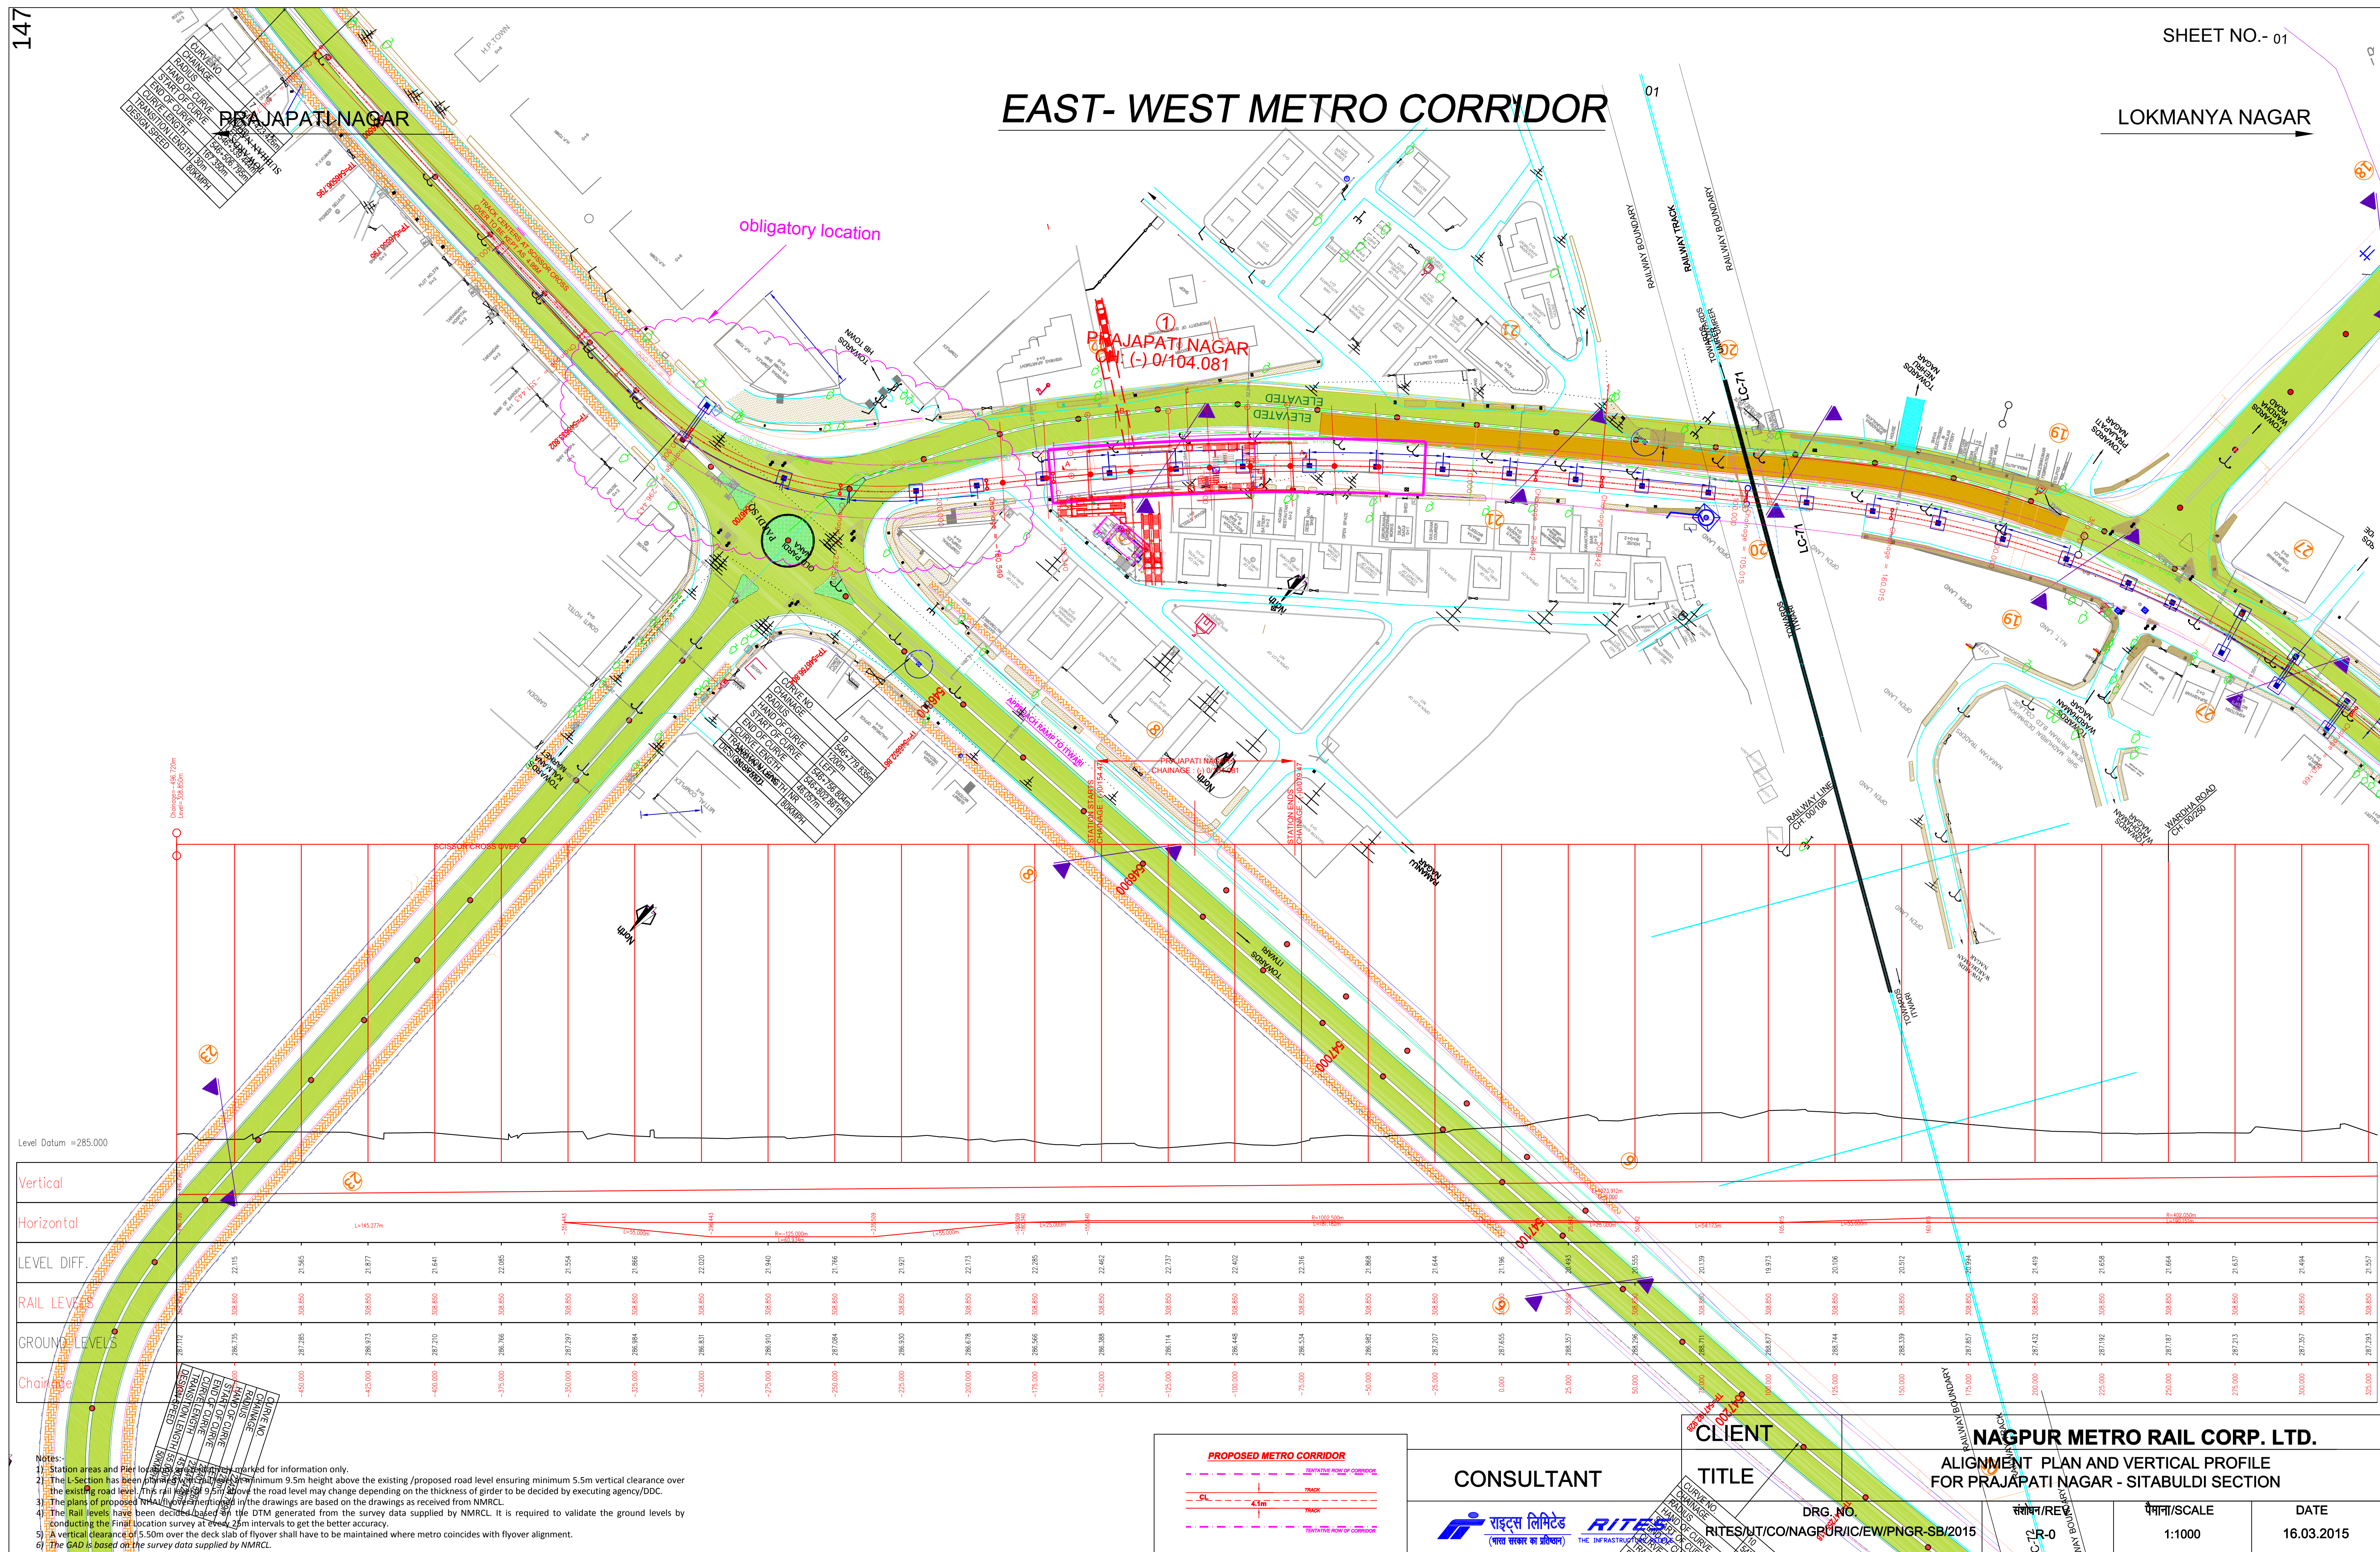


EAST- WEST METRO CORRIDOR

LOKMANYA NAGAR

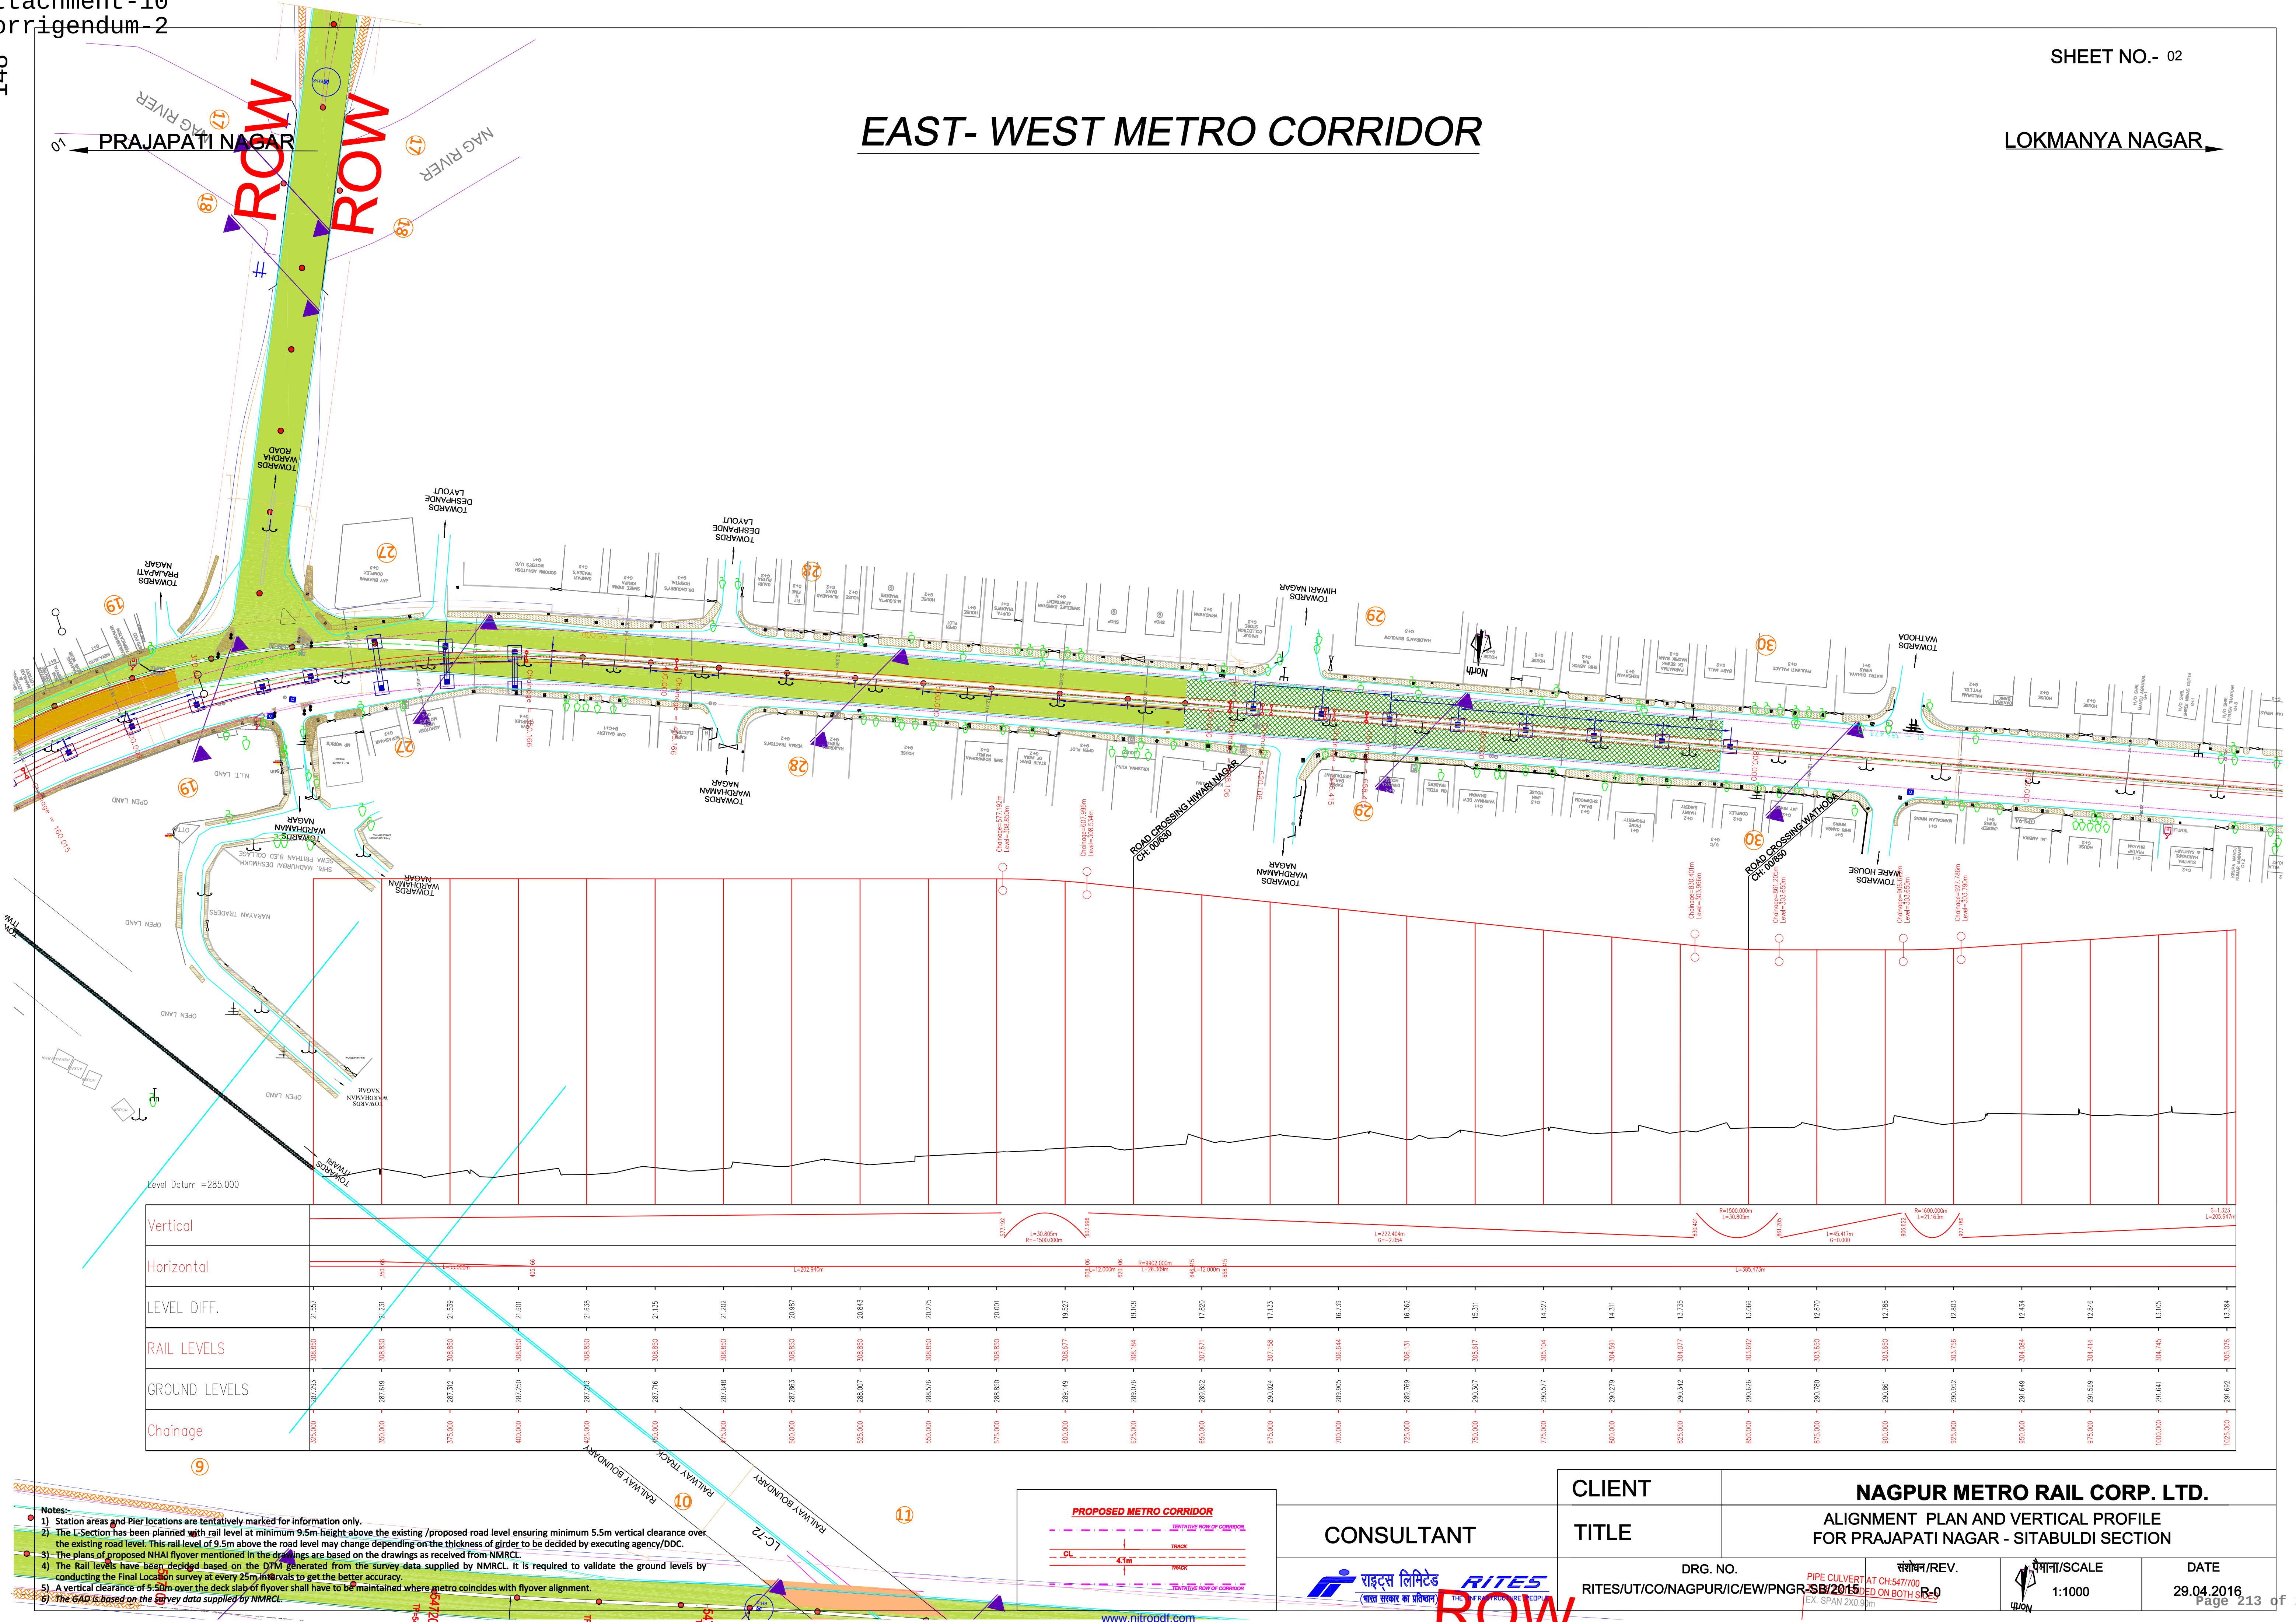

- Notes:
- 1) Station areas and Pier locations are tentatively marked for information only.
 - 2) The L-Section has been planned with rail level at minimum 9.5m height above the existing /proposed road level ensuring minimum 5.5m vertical clearance over the existing road level. This rail level of 9.5m above the road level may change depending on the thickness of girder to be decided by executing agency/DDC.
 - 3) The plans of proposed NHAI flyover mentioned in the drawings are based on the drawings as received from NMRL.
 - 4) The Rail levels have been decided based on the DTM generated from the survey data supplied by NMRL. It is required to validate the ground levels by conducting the Final Location survey at every 25m intervals to get the better accuracy.
 - 5) A vertical clearance of 5.50m over the deck slab of flyover shall have to be maintained where metro coincides with flyover alignment.
 - 6) The GAD is based on the survey data supplied by NMRL.

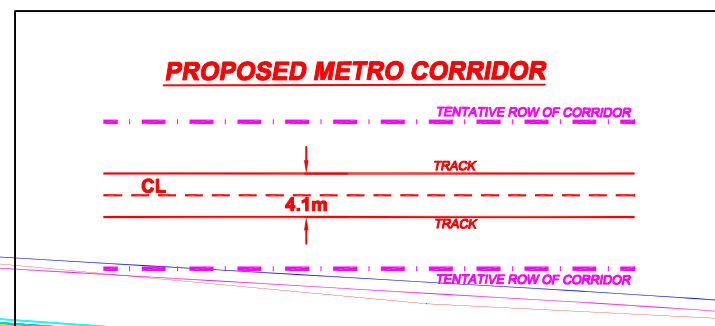

CONSULTANT

राइट्स लिमिटेड
(पब्लिक सेक्टर का प्रवर्धन)


MITES
THE INFRASTRUCTURE TRUST

CLIENT		NAGPUR METRO RAIL CORP. LTD.	
TITLE		ALIGNMENT PLAN AND VERTICAL PROFILE FOR PRAJAPATI NAGAR - SITABULDI SECTION	
DRG. NO.		संशोधन/REV.	DATE
RITES/UT/CO/NAGPUR/IC/EW/PNGR		संशोधन/REV.	29.04.2016
SCALE		1:1000	Page 213 of 290


PRAJAPATI NAGAR

LOKMANYA NAGAR

EAST- WEST METRO CORRIDOR

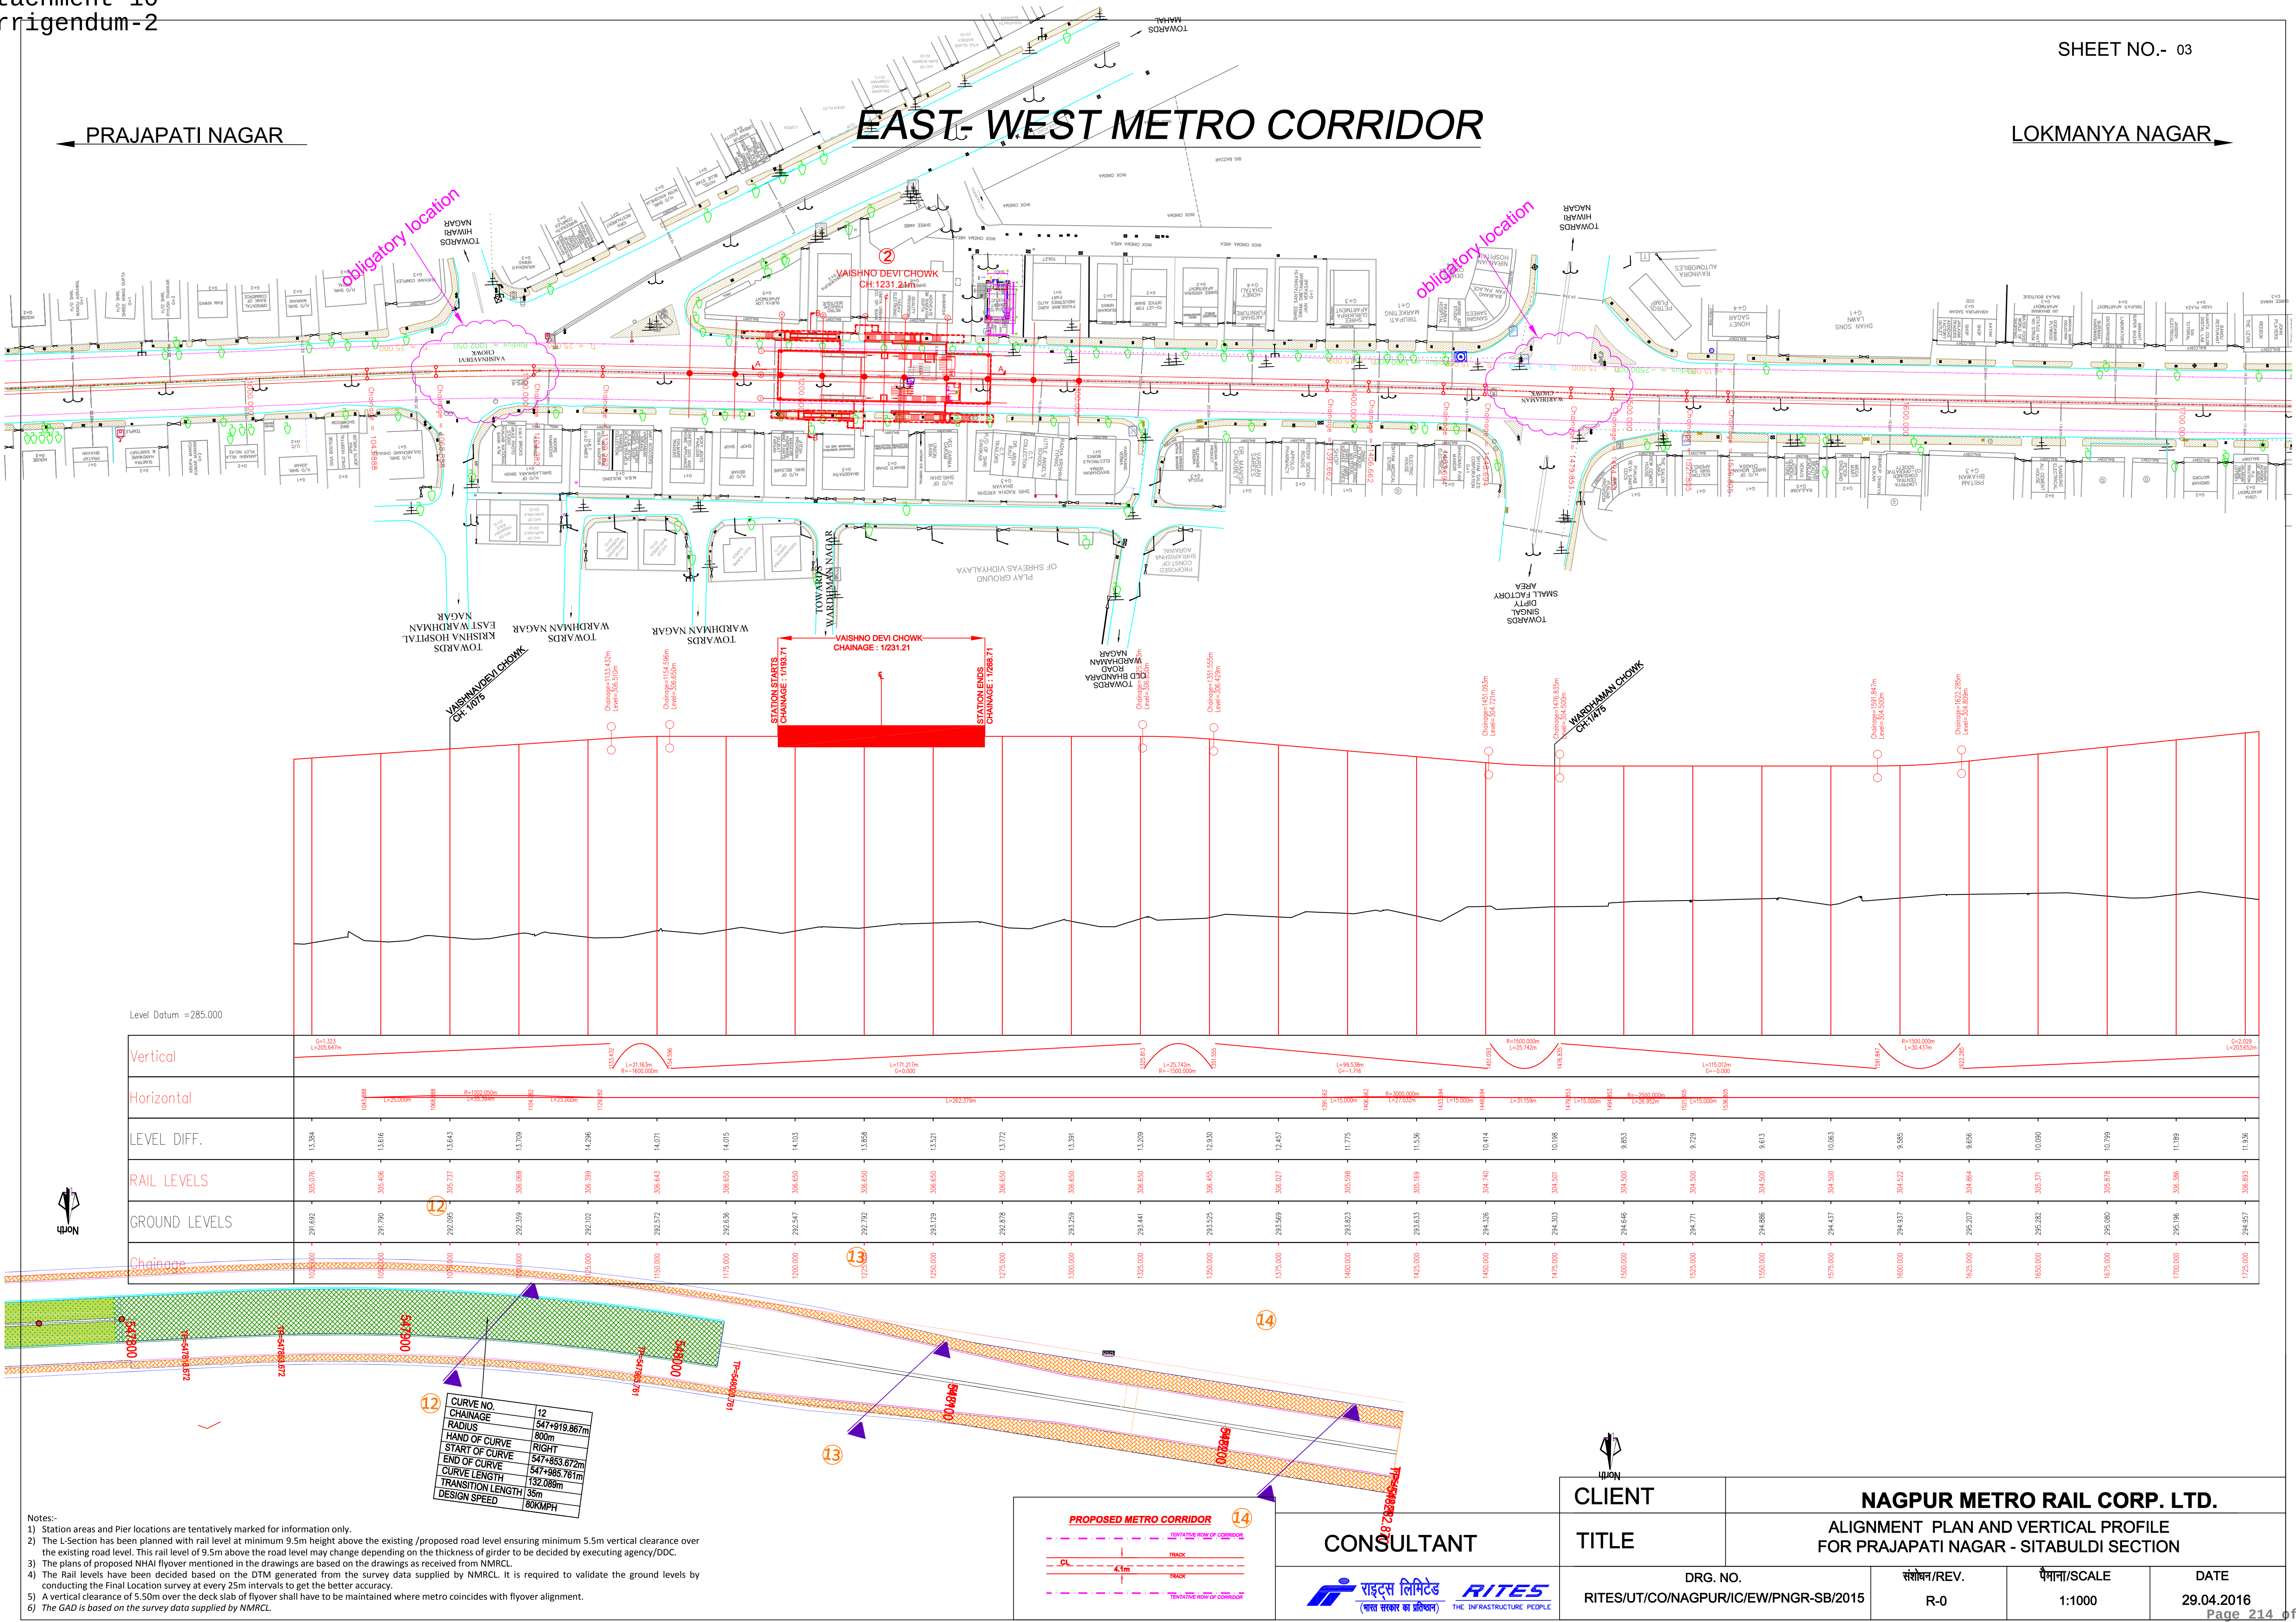

- Notes:-
- 1) Station areas and Pier locations are tentatively marked for information only.
 - 2) The L-Section has been planned with rail level at minimum 9.5m height above the existing /proposed road level ensuring minimum 5.5m vertical clearance over the existing road level. This rail level of 9.5m above the road level may change depending on the thickness of girder to be decided by executing agency/DDC.
 - 3) The plans of proposed NHAI flyover mentioned in the drawings are based on the drawings as received from NMRL.
 - 4) The Rail levels have been decided based on the DTM generated from the survey data supplied by NMRL. It is required to validate the ground levels by conducting the Final Location survey at every 25m intervals to get the better accuracy.
 - 5) A vertical clearance of 5.50m over the deck slab of flyover shall have to be maintained where metro coincides with flyover alignment.
 - 6) The GAD is based on the survey data supplied by NMRL.

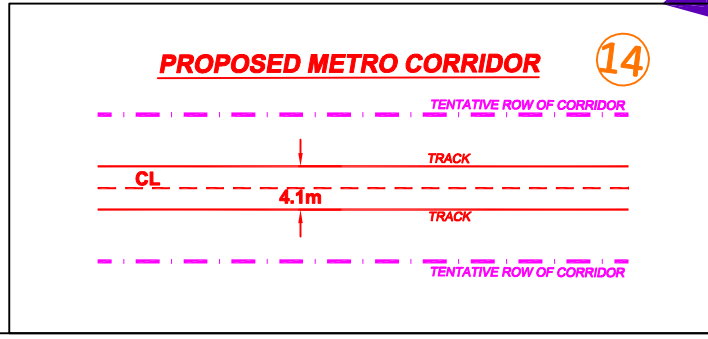

CONSULTANT




CLIENT	NAGPUR METRO RAIL CORP. LTD.			
TITLE	ALIGNMENT PLAN AND VERTICAL PROFILE FOR PRAJAPATI NAGAR - SITABULDI SECTION			
DRG. NO.		संशोधन/REV.	मान/SCALE	DATE
RITES/UT/CO/NAGPUR/IC/EW/PNGR-SB/2015		R-0	1:1000	29.04.2016


← PRAJAPATI NAGAR

EAST- WEST METRO CORRIDOR

LOKMANYA NAGAR →

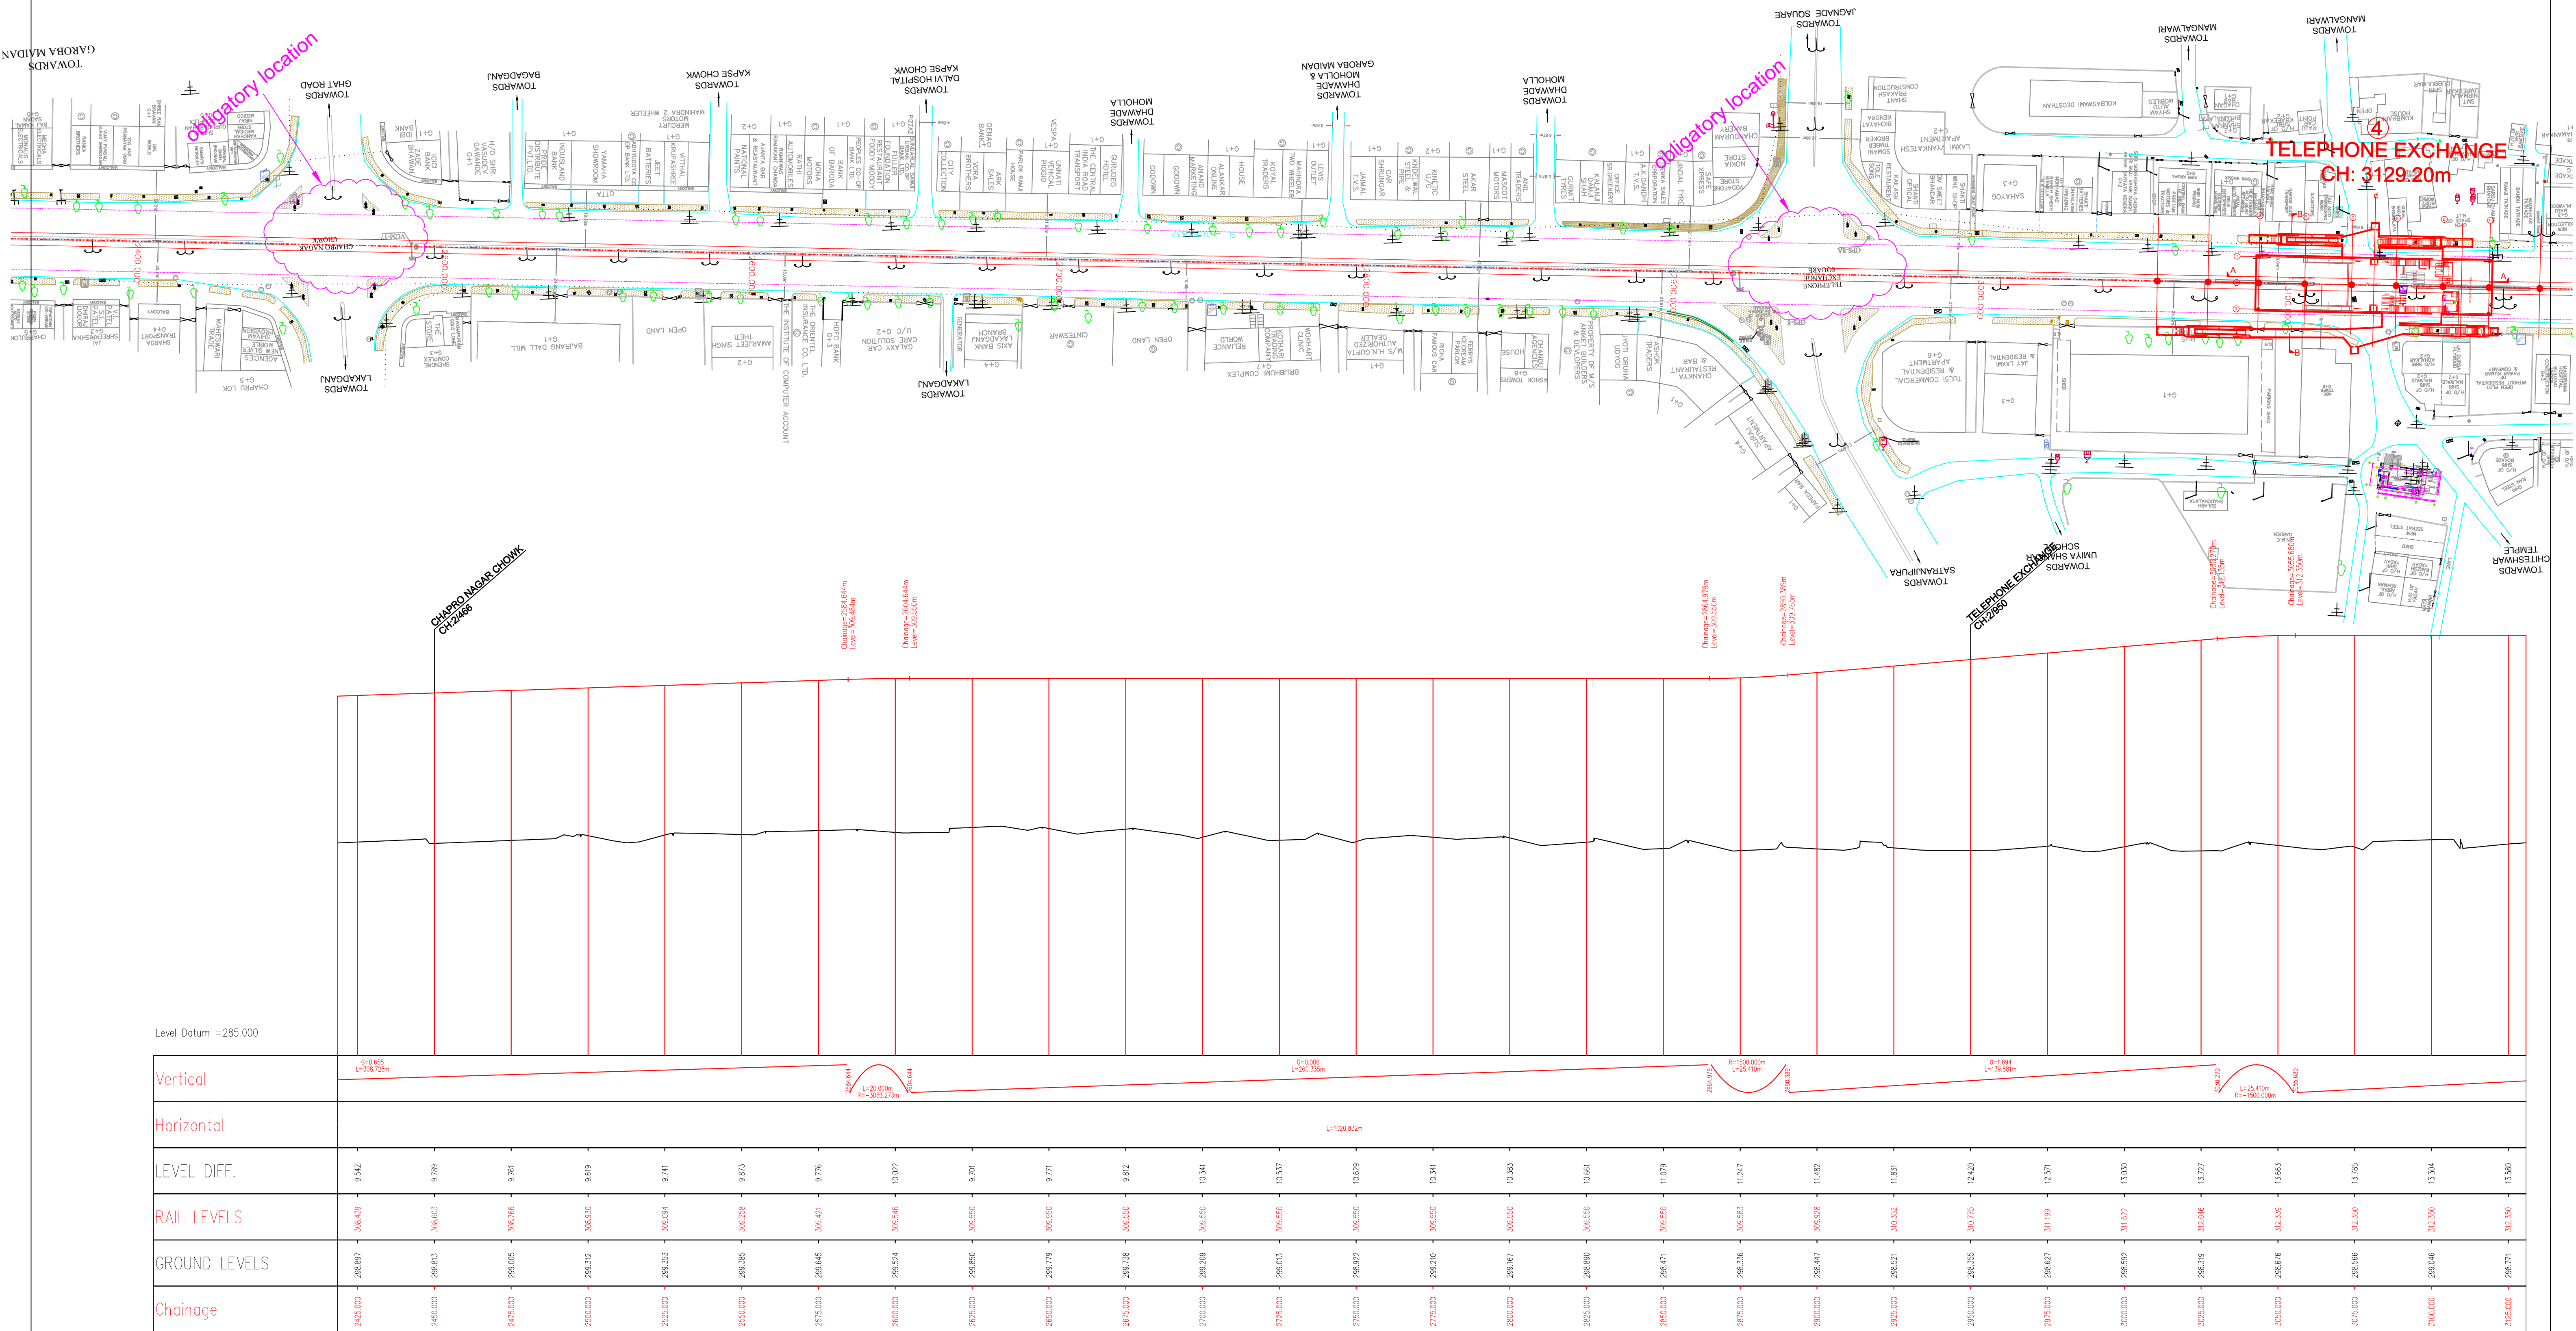

- Notes:-
- 1) Station areas and Pier locations are tentatively marked for information only.
 - 2) The L-Section has been planned with rail level at minimum 9.5m height above the existing /proposed road level ensuring minimum 5.5m vertical clearance over the existing road level. This rail level of 9.5m above the road level may change depending on the thickness of girder to be decided by executing agency/DDC.
 - 3) The plans of proposed NHAI flyover mentioned in the drawings are based on the drawings as received from NMRCL.
 - 4) The Rail levels have been decided based on the DTM generated from the survey data supplied by NMRCL. It is required to validate the ground levels by conducting the Final Location survey at every 25m intervals to get the better accuracy.
 - 5) A vertical clearance of 5.50m over the deck slab of flyover shall have to be maintained where metro coincides with flyover alignment.
 - 6) The GAD is based on the survey data supplied by NMRCL.

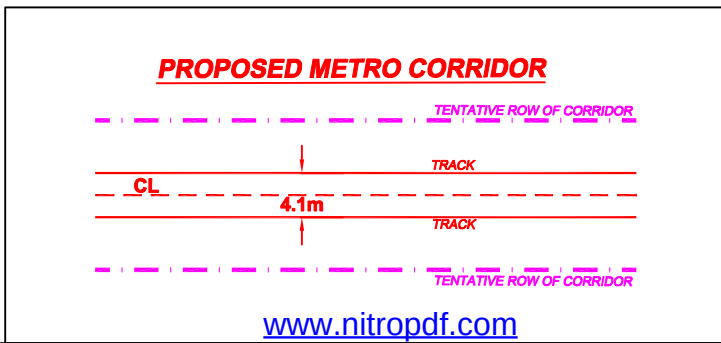


CONSULTANT	CLIENT
	NAGPUR METRO RAIL CORP. LTD.
RITES	TITLE
	ALIGNMENT PLAN AND VERTICAL PROFILE FOR PRAJAPATI NAGAR - SITABULDI SECTION
DRG. NO.	संशोधन/REV.
	R-0
RITES/UT/CO/NAGPUR/IC/EW/PNGR-SB/2015	पैमाना/SCALE
	1:1000
DATE	29.04.2016
	29.04.2016 of 290


EAST- WEST METRO CORRIDOR

PRAJAPATI NAGAR


LOKMANYA NAGAR

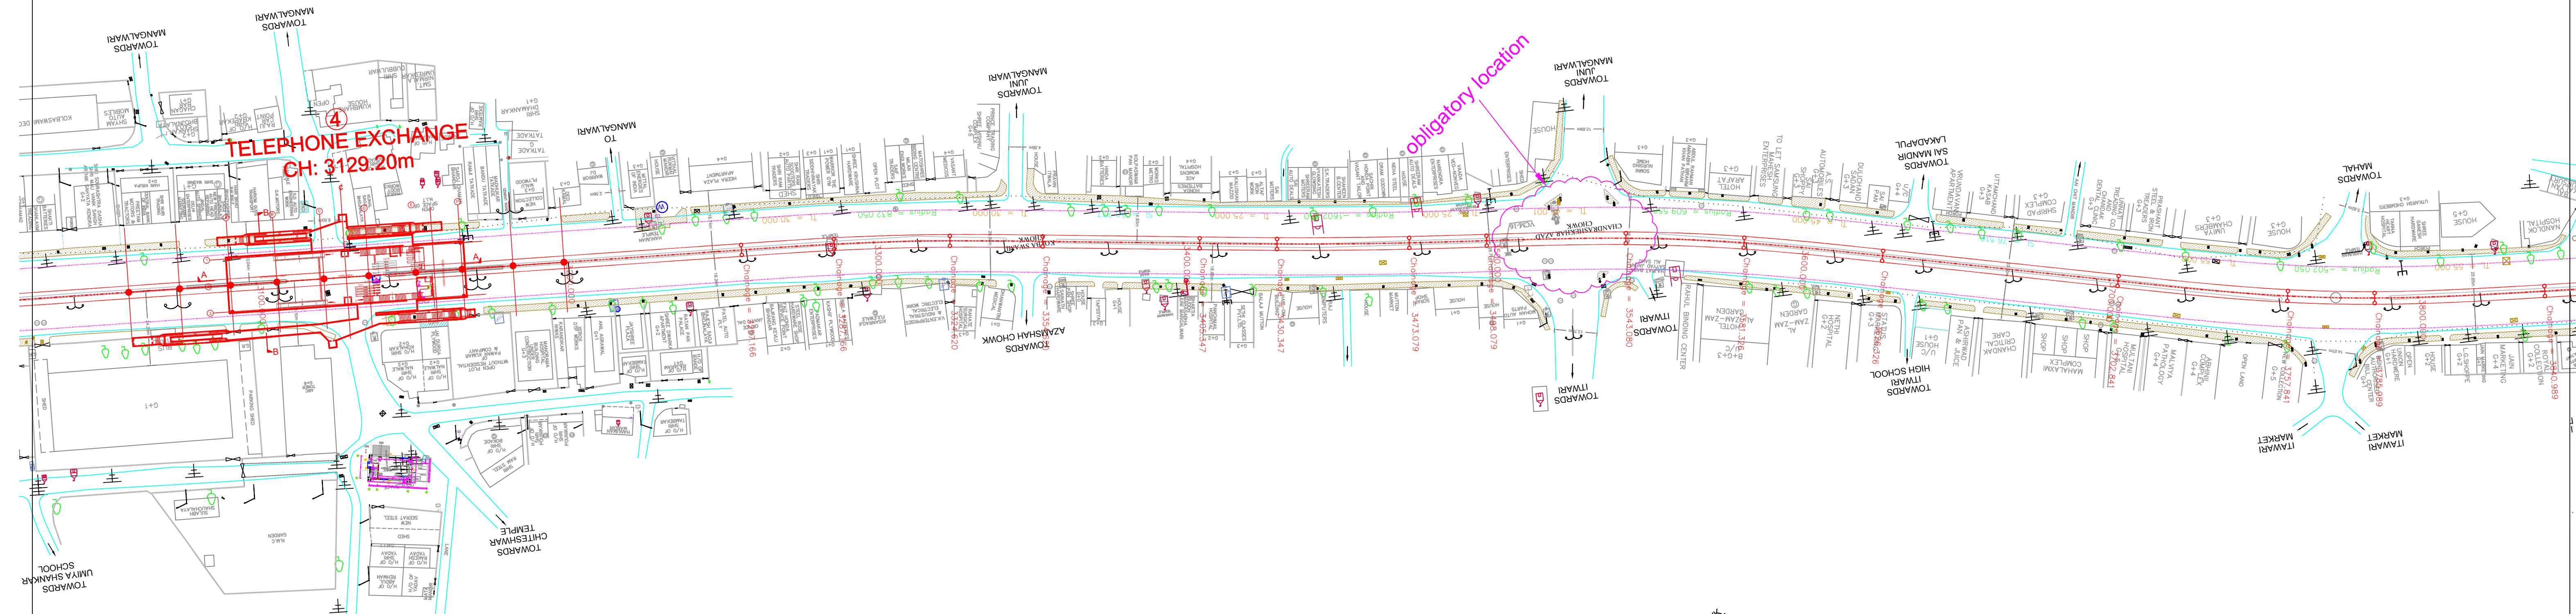

TELEPHONE EXCHANGE
CHAINAGE : 3129.20
STATION STARTS
CHAINAGE : 3091.70
STATION ENDS
CHAINAGE : 3168.70

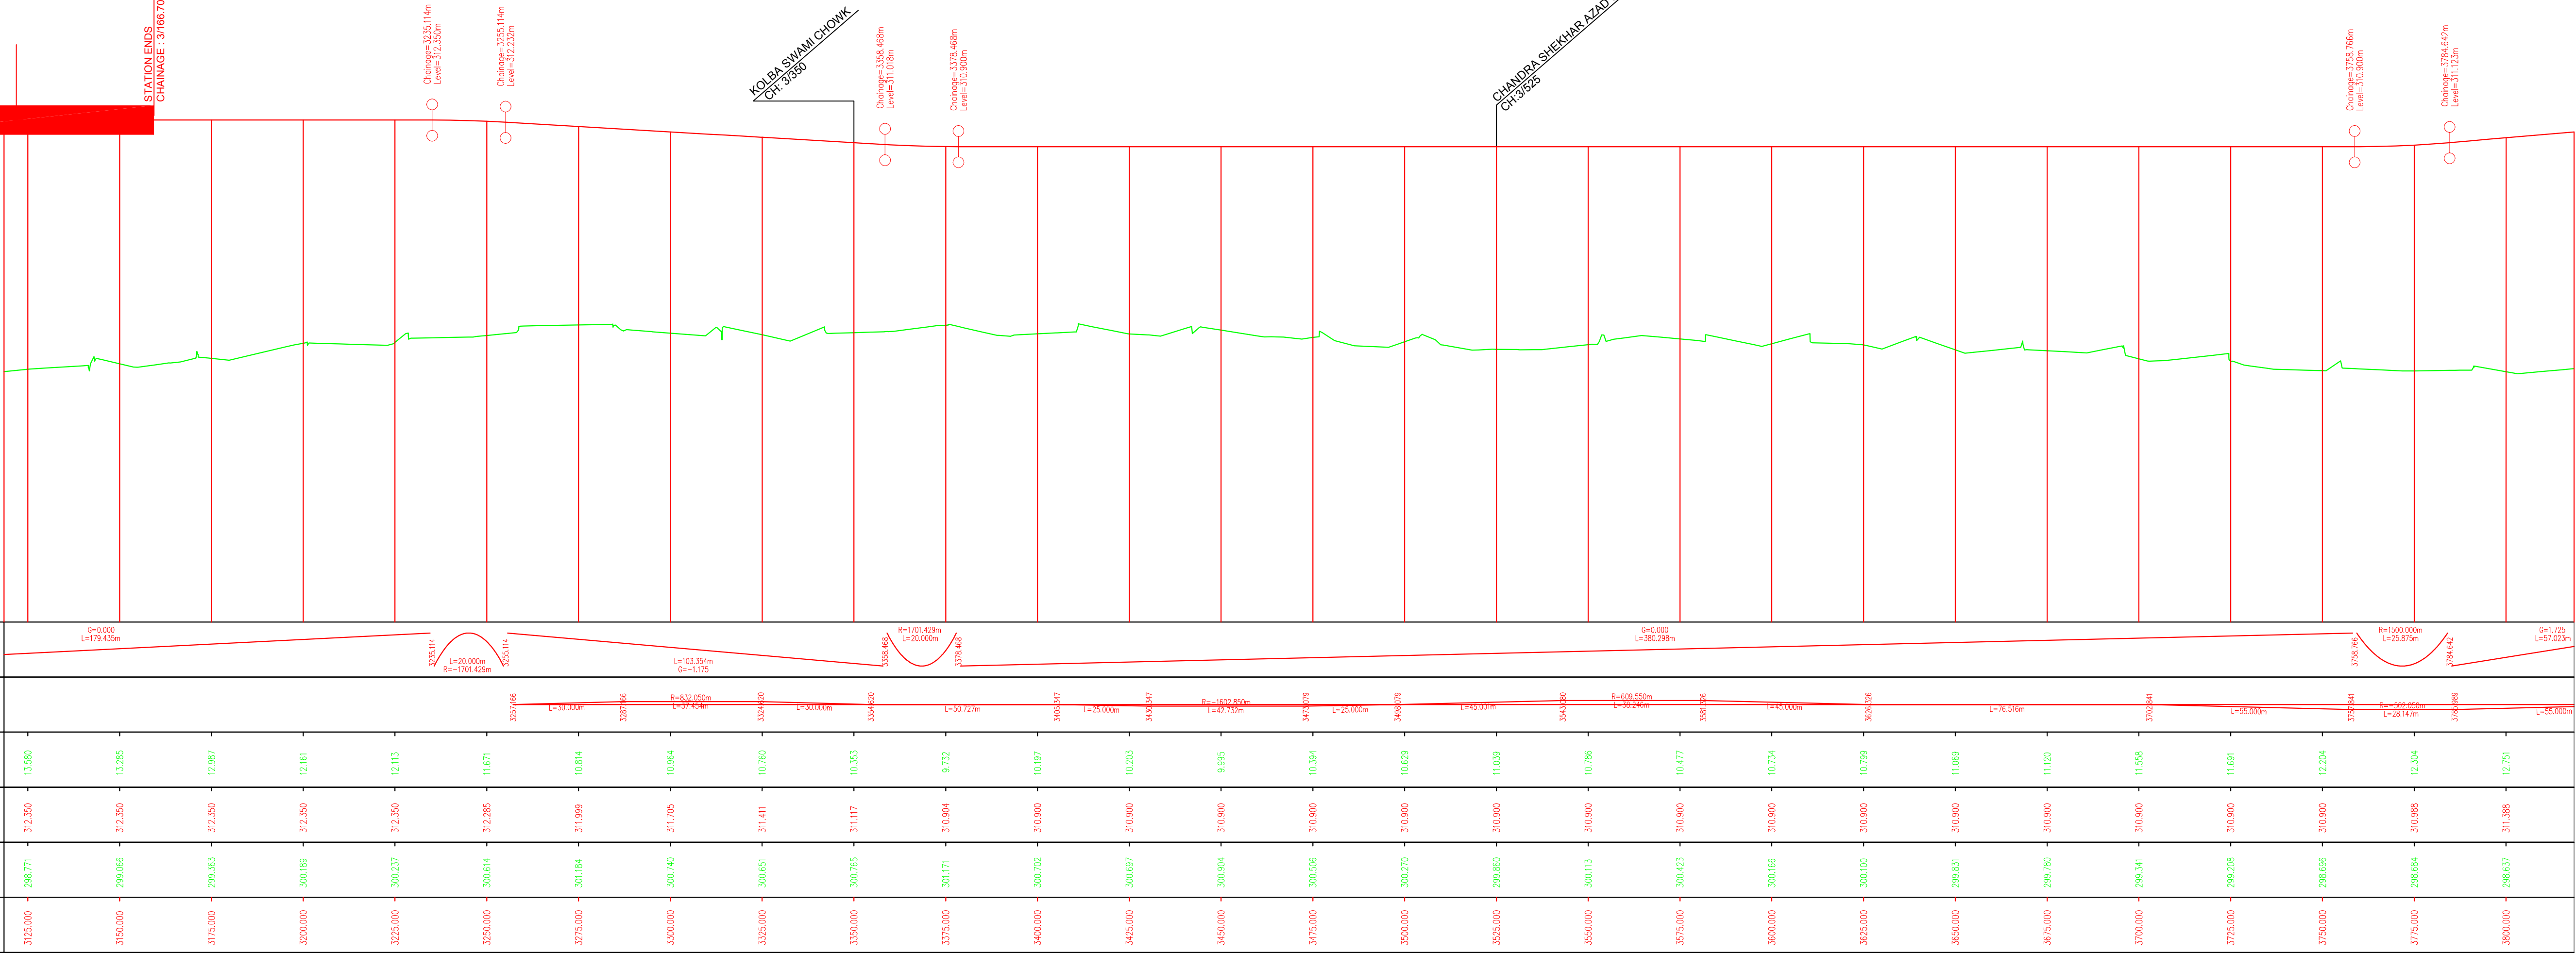

Notes:-
1) Station areas and Pier locations are tentatively marked for information only.
2) The L-Section has been planned with rail level at minimum 9.5m height above the existing /proposed road level ensuring minimum 5.5m vertical clearance over the existing road level. This rail level of 9.5m above the road level may change depending on the thickness of girder to be decided by executing agency/DDC.
3) The plans of proposed NHAI flyover mentioned in the drawings are based on the drawings as received from NMRC.
4) The Rail levels have been decided based on the DTM generated from the survey data supplied by NMRC. It is required to validate the ground levels by conducting the Final Location survey at every 25m intervals to get the better accuracy.
5) A vertical clearance of 5.50m over the deck slab of flyover shall have to be maintained where metro coincides with flyover alignment.
6) The GAD is based on the survey data supplied by NMRC.

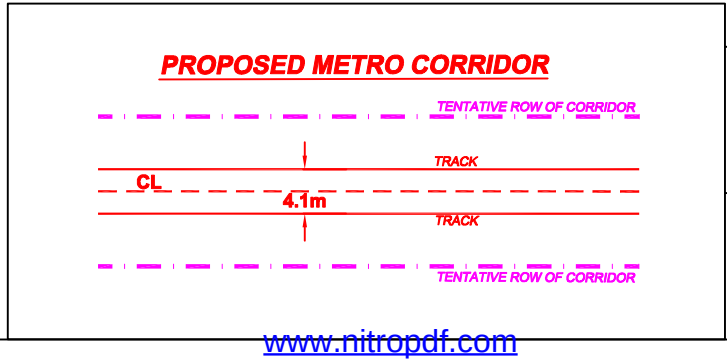


CONSULTANT	CLIENT	NAGPUR METRO RAIL CORP. LTD.			
	TITLE	ALIGNMENT PLAN AND VERTICAL PROFILE FOR PRAJAPATI NAGAR - SITABULDI SECTION			
	DRG. NO.	RITES/UT/CO/NAGPUR/IC/EW/PNGR-SB/2015	संशोधन/REV.	पैमाना/SCALE	DATE
			R-0	1:1000	29.04.2016


EAST- WEST METRO CORRIDOR

PRAJAPATI NAGAR


LOKMANYA NAGAR

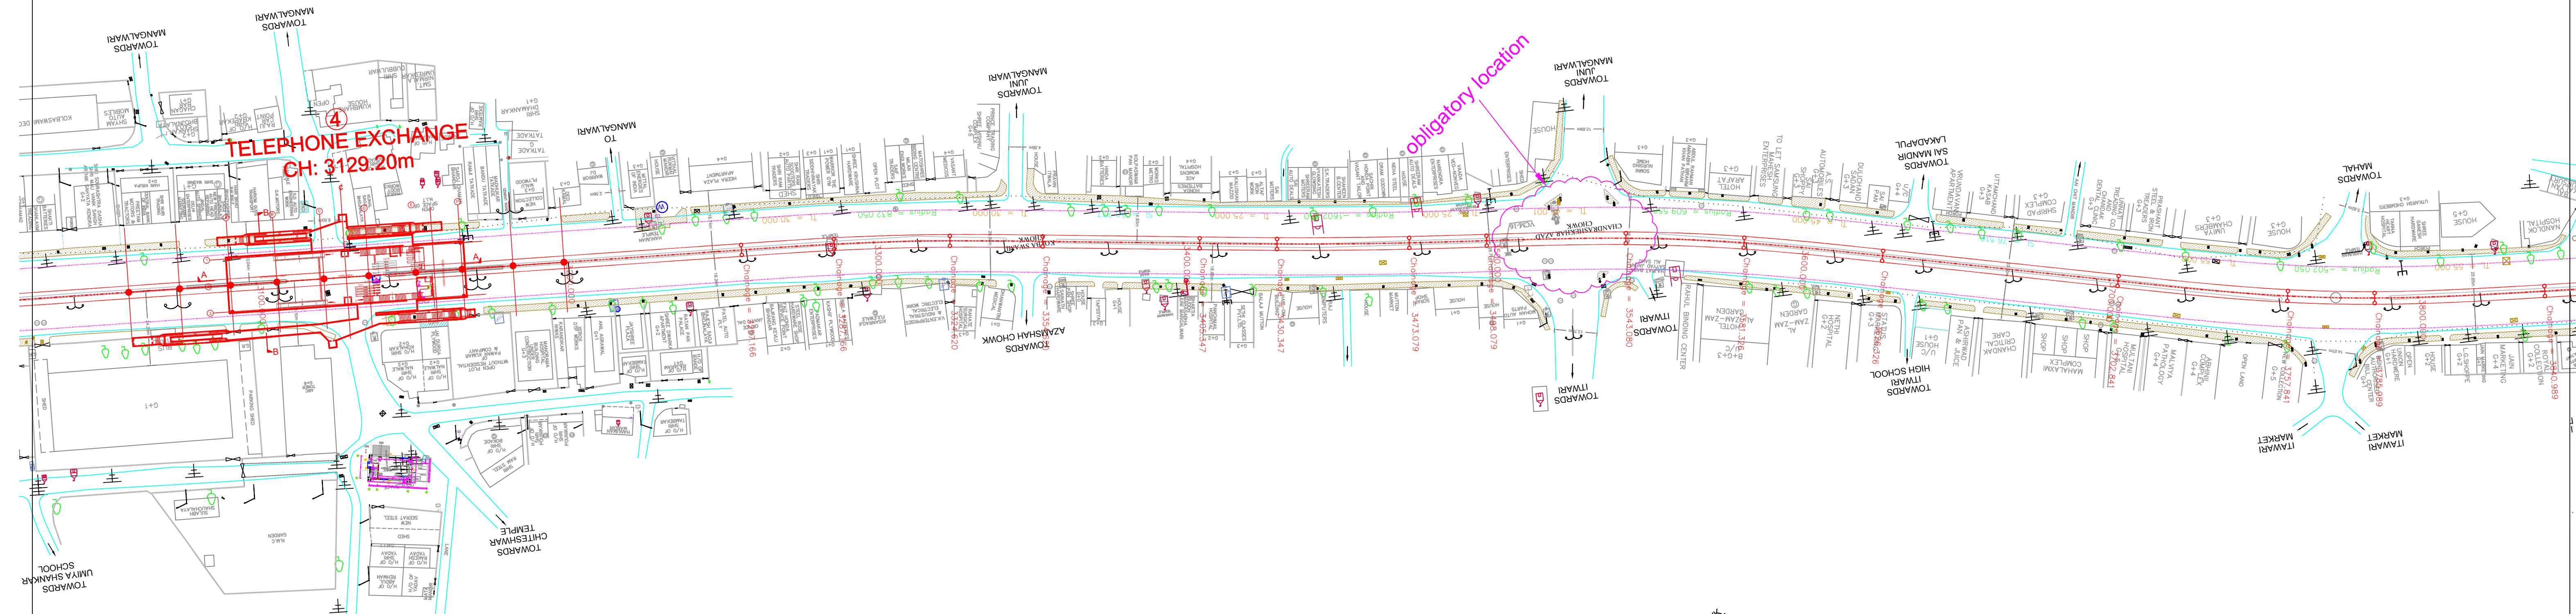

TELEPHONE EXCHANGE
CHAINAGE : 3129.20
STATION STARTS
CHAINAGE : 3091.70
STATION ENDS
CHAINAGE : 3168.70

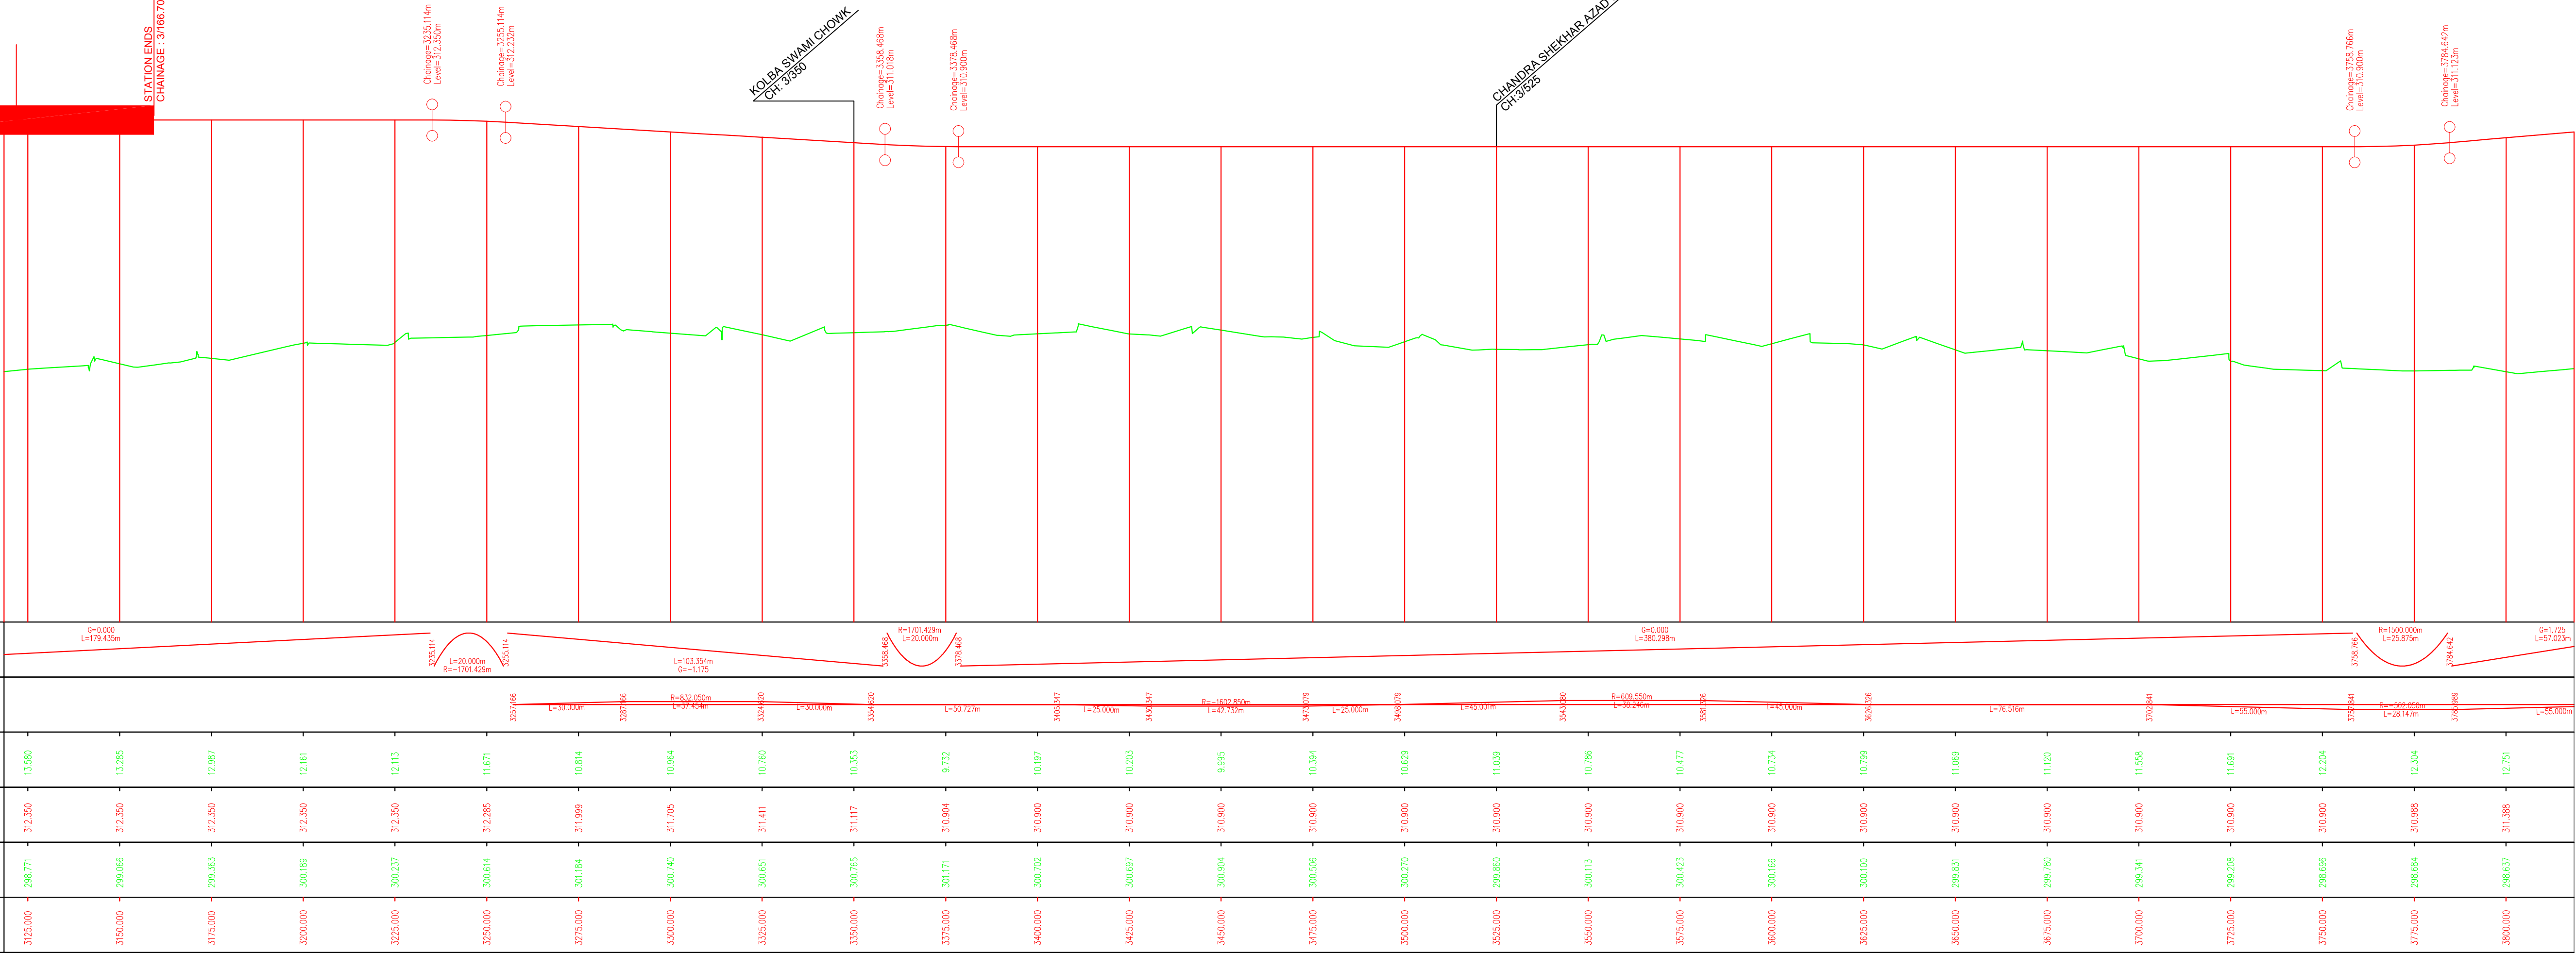


Notes:-
1) Station areas and Pier locations are tentatively marked for information only.
2) The L-Section has been planned with rail level at minimum 9.5m height above the existing /proposed road level ensuring minimum 5.5m vertical clearance over the existing road level. This rail level of 9.5m above the road level may change depending on the thickness of girder to be decided by executing agency/DDC.
3) The plans of proposed NHAI flyover mentioned in the drawings are based on the drawings as received from NMRC.
4) The Rail levels have been decided based on the DTM generated from the survey data supplied by NMRC. It is required to validate the ground levels by conducting the Final Location survey at every 25m intervals to get the better accuracy.
5) A vertical clearance of 5.50m over the deck slab of flyover shall have to be maintained where metro coincides with flyover alignment.
6) The GAD is based on the survey data supplied by NMRC.

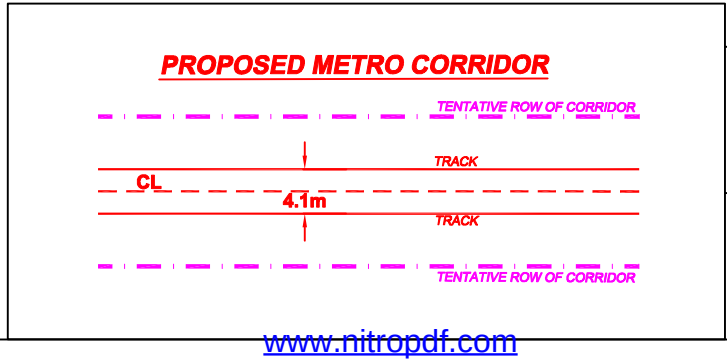

CONSULTANT	CLIENT	NAGPUR METRO RAIL CORP. LTD.			
	TITLE	ALIGNMENT PLAN AND VERTICAL PROFILE FOR PRAJAPATI NAGAR - SITABULDI SECTION			
	DRG. NO.	संशोधन/REV.	पैमाना/SCALE	DATE	
	RITES/UT/CO/NAGPUR/IC/EW/PNGR-SB/2015	R-0	1:1000	29.04.2016	


PRAJAPATI NAGAR

LOKMANYA NAGAR

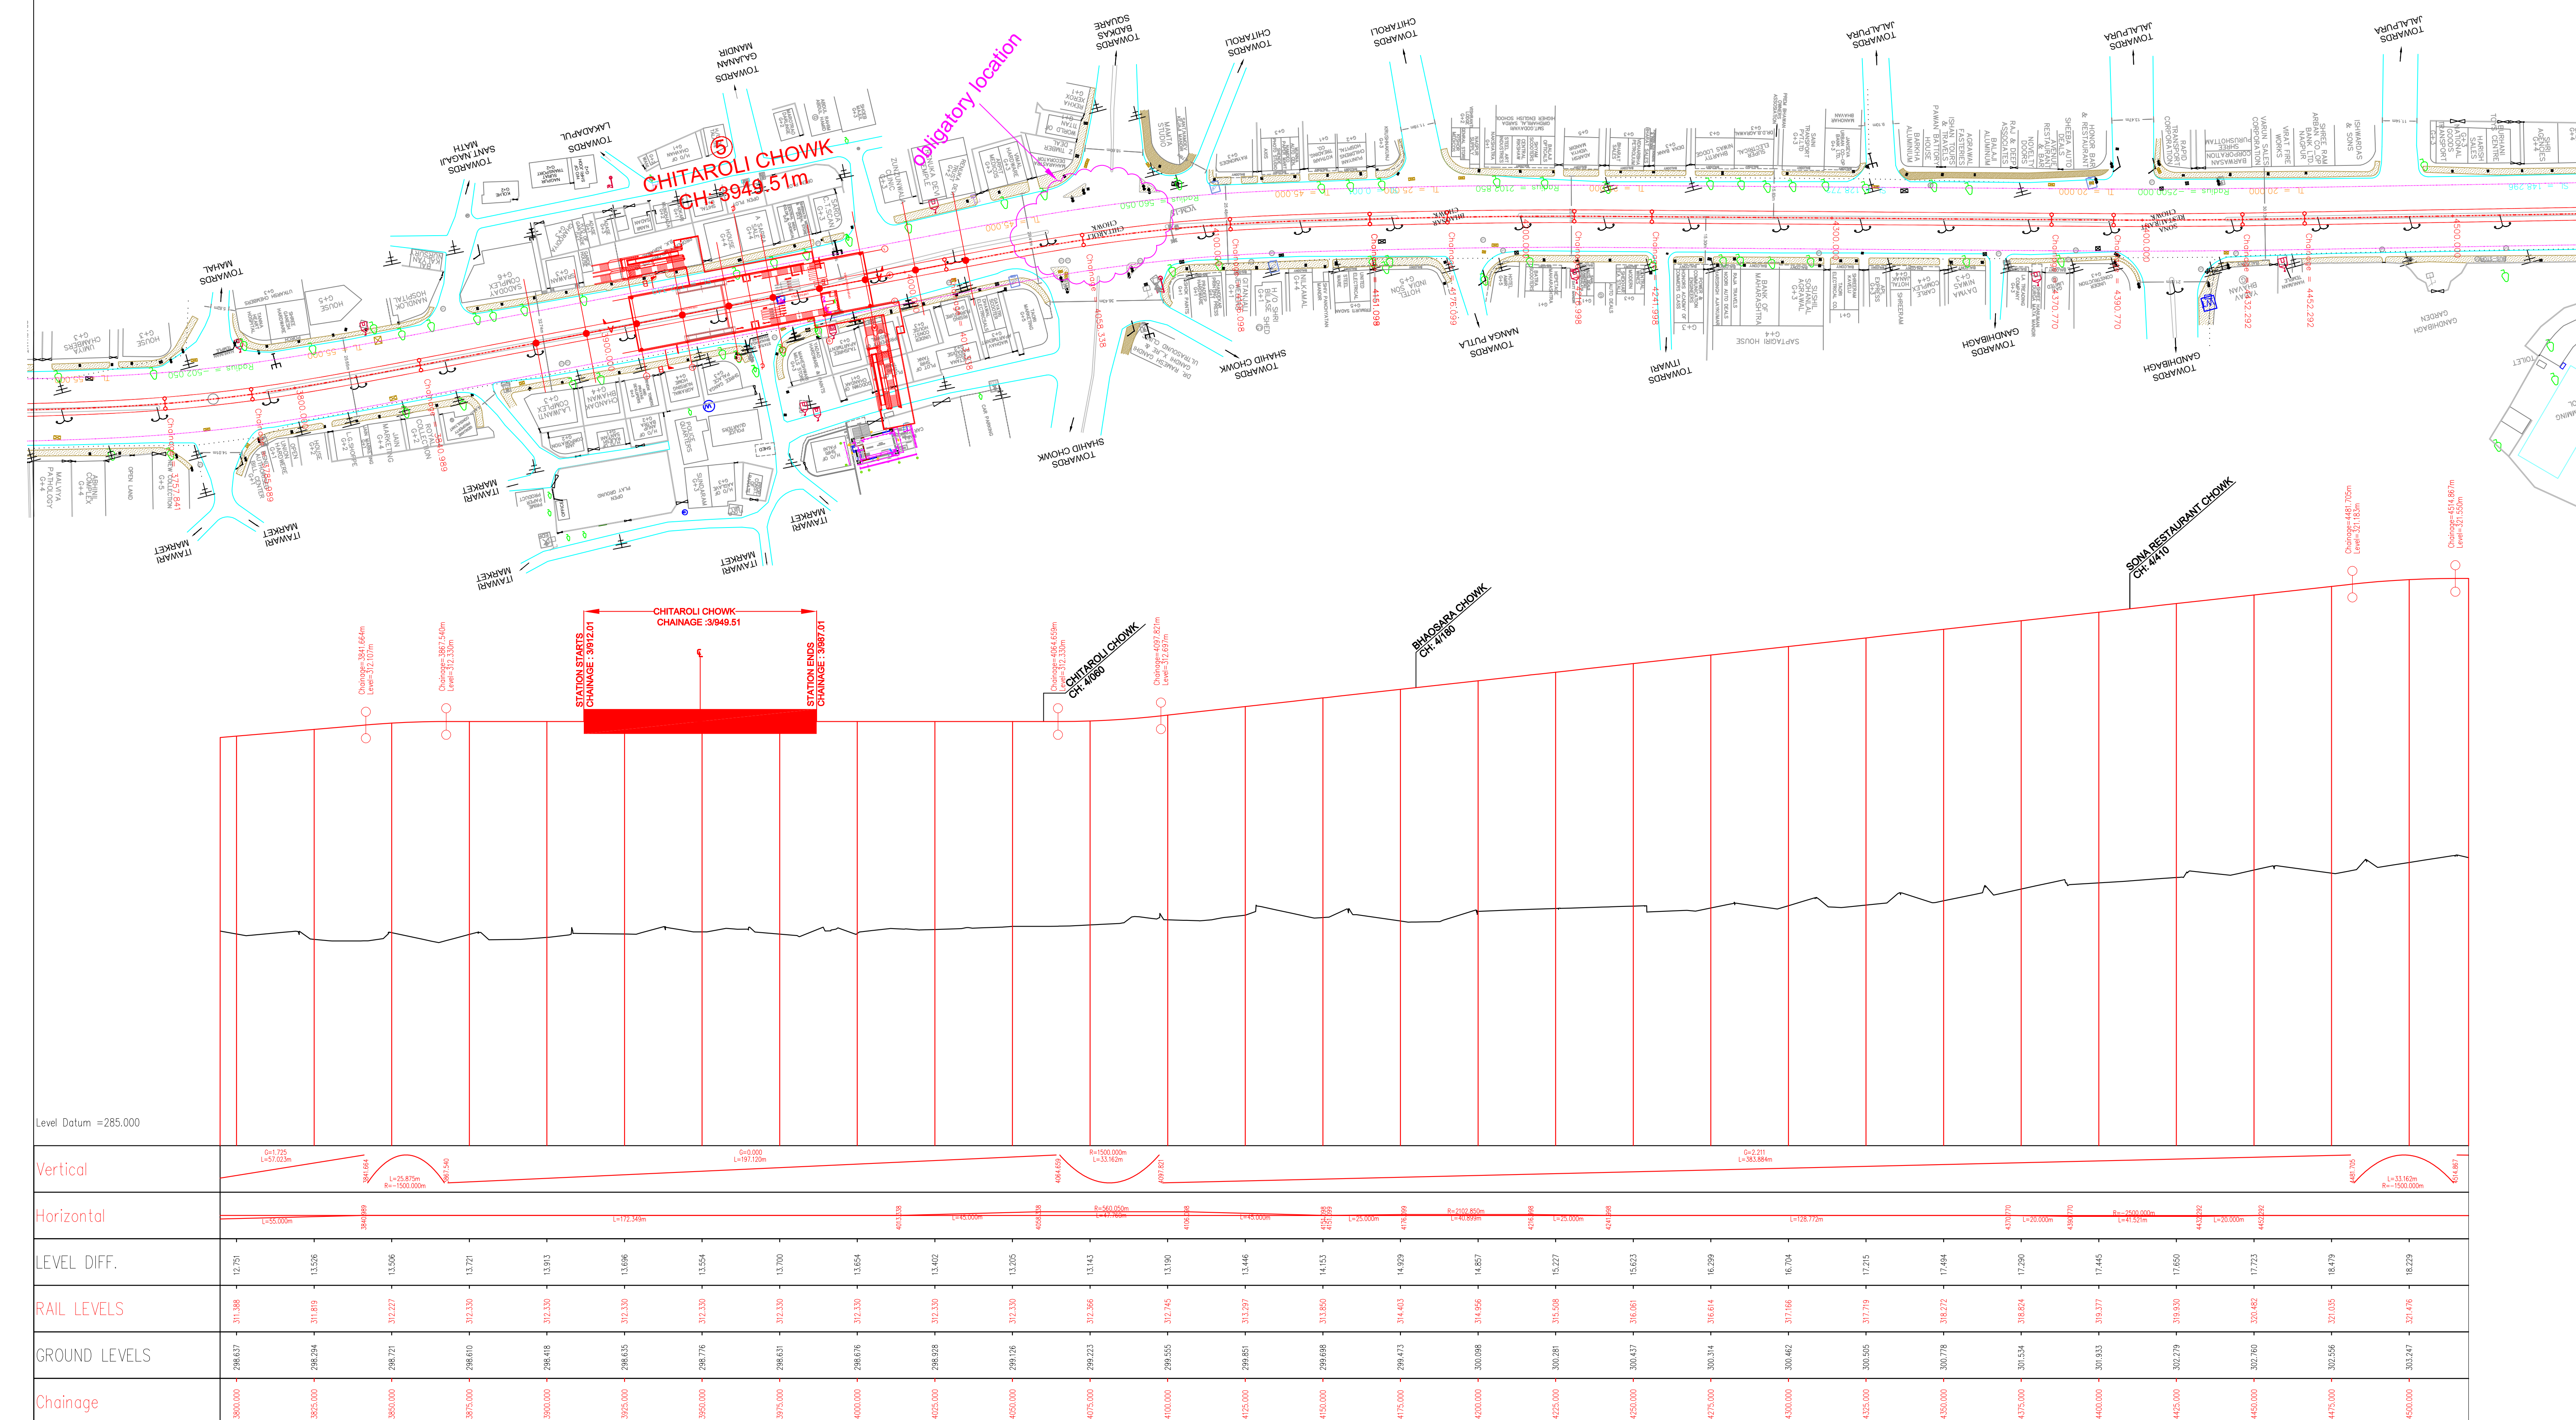

Notes:-

- 1) Station areas and Pier locations are tentatively marked for information only.
- 2) The L-Section has been planned with rail level at minimum 9.5m height above the existing /proposed road level ensuring minimum 5.5m vertical clearance over the existing road level. This rail level of 9.5m above the road level may change depending on the thickness of grade to be decided by executing agency/DDC.
- 3) The plans of proposed NHAH flyover mentioned in the drawings are based on the drawings as received from NMRLCL.
- 4) The Rail levels have been decided based on the DTM generated from the survey data supplied by NMRLCL. It is required to validate the ground levels by conducting the Final Location survey every 25m intervals to get the better accuracy.
- 5) A vertical clearance of 5.50m over the deck slab of flyover shall have to be maintained where metro coincides with flyover alignment.
- 6) The GAD is based on the survey data supplied by NMRLCL.

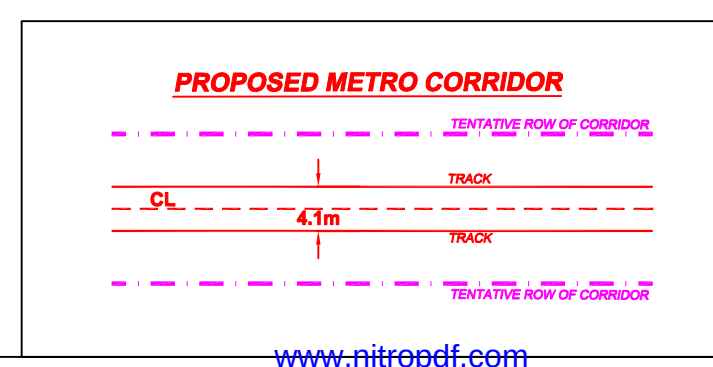

CONSULTANT



CLIENT

TITLE

NAGPUR METRO RAIL CORP. LTD.

ALIGNMENT PLAN AND VERTICAL PROFILE
FOR PRAJAPATI NAGAR - SITABULDI SECTION

DRG. NO.

RITES/UT/CO/NAGPUR/IC/EW/PNGR-SB/2015

संशोधन/REV.

R-0

पैमाना/SCALE



1:1000

DATE _____

29.04.2016 Page 219 of 290

EAST- WEST METRO CORRIDOR

LOKMANYA NAGAR.

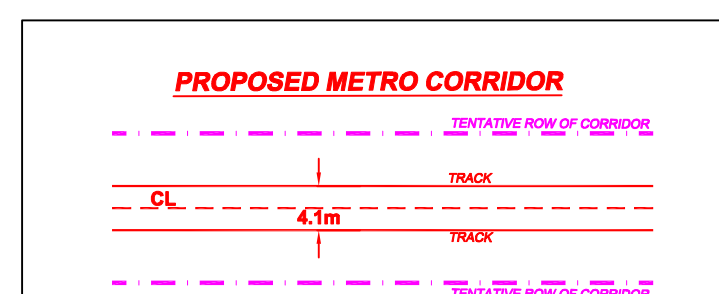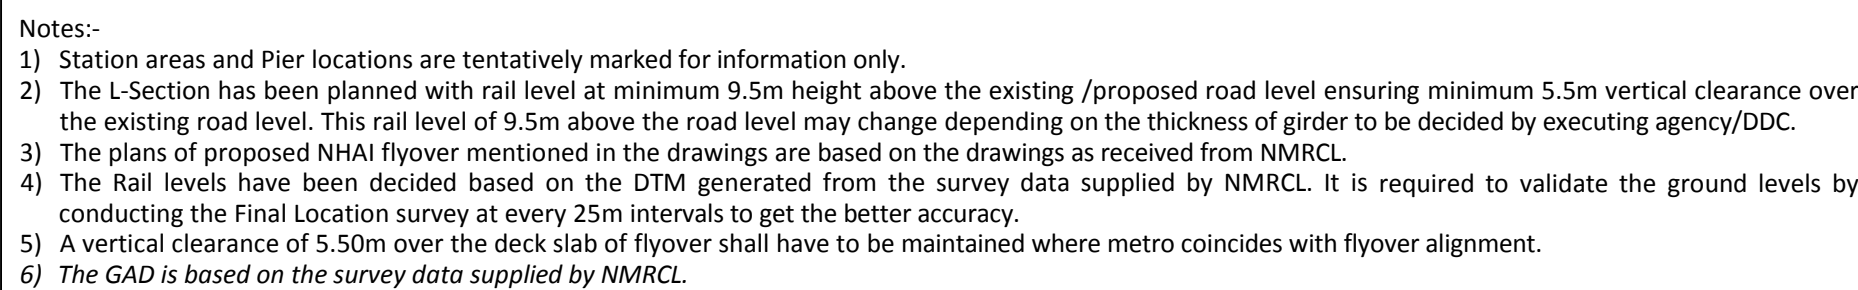

www.nitropdf.com

CONSULTANT



CLIENT

TITLE

NAGPUR METRO RAIL CORP. LTD.

ALIGNMENT PLAN AND VERTICAL PROFILE FOR PRAJAPATI NAGAR - SITABULDI SECTION

DRG. NO.

RITES/UT/CO/NAGPUR/IC/EW/PNGR-SB/2015

संशोधन/REV.


R-0

पैमाना/SCALE

1:1000

DATE _____

29.04.2016

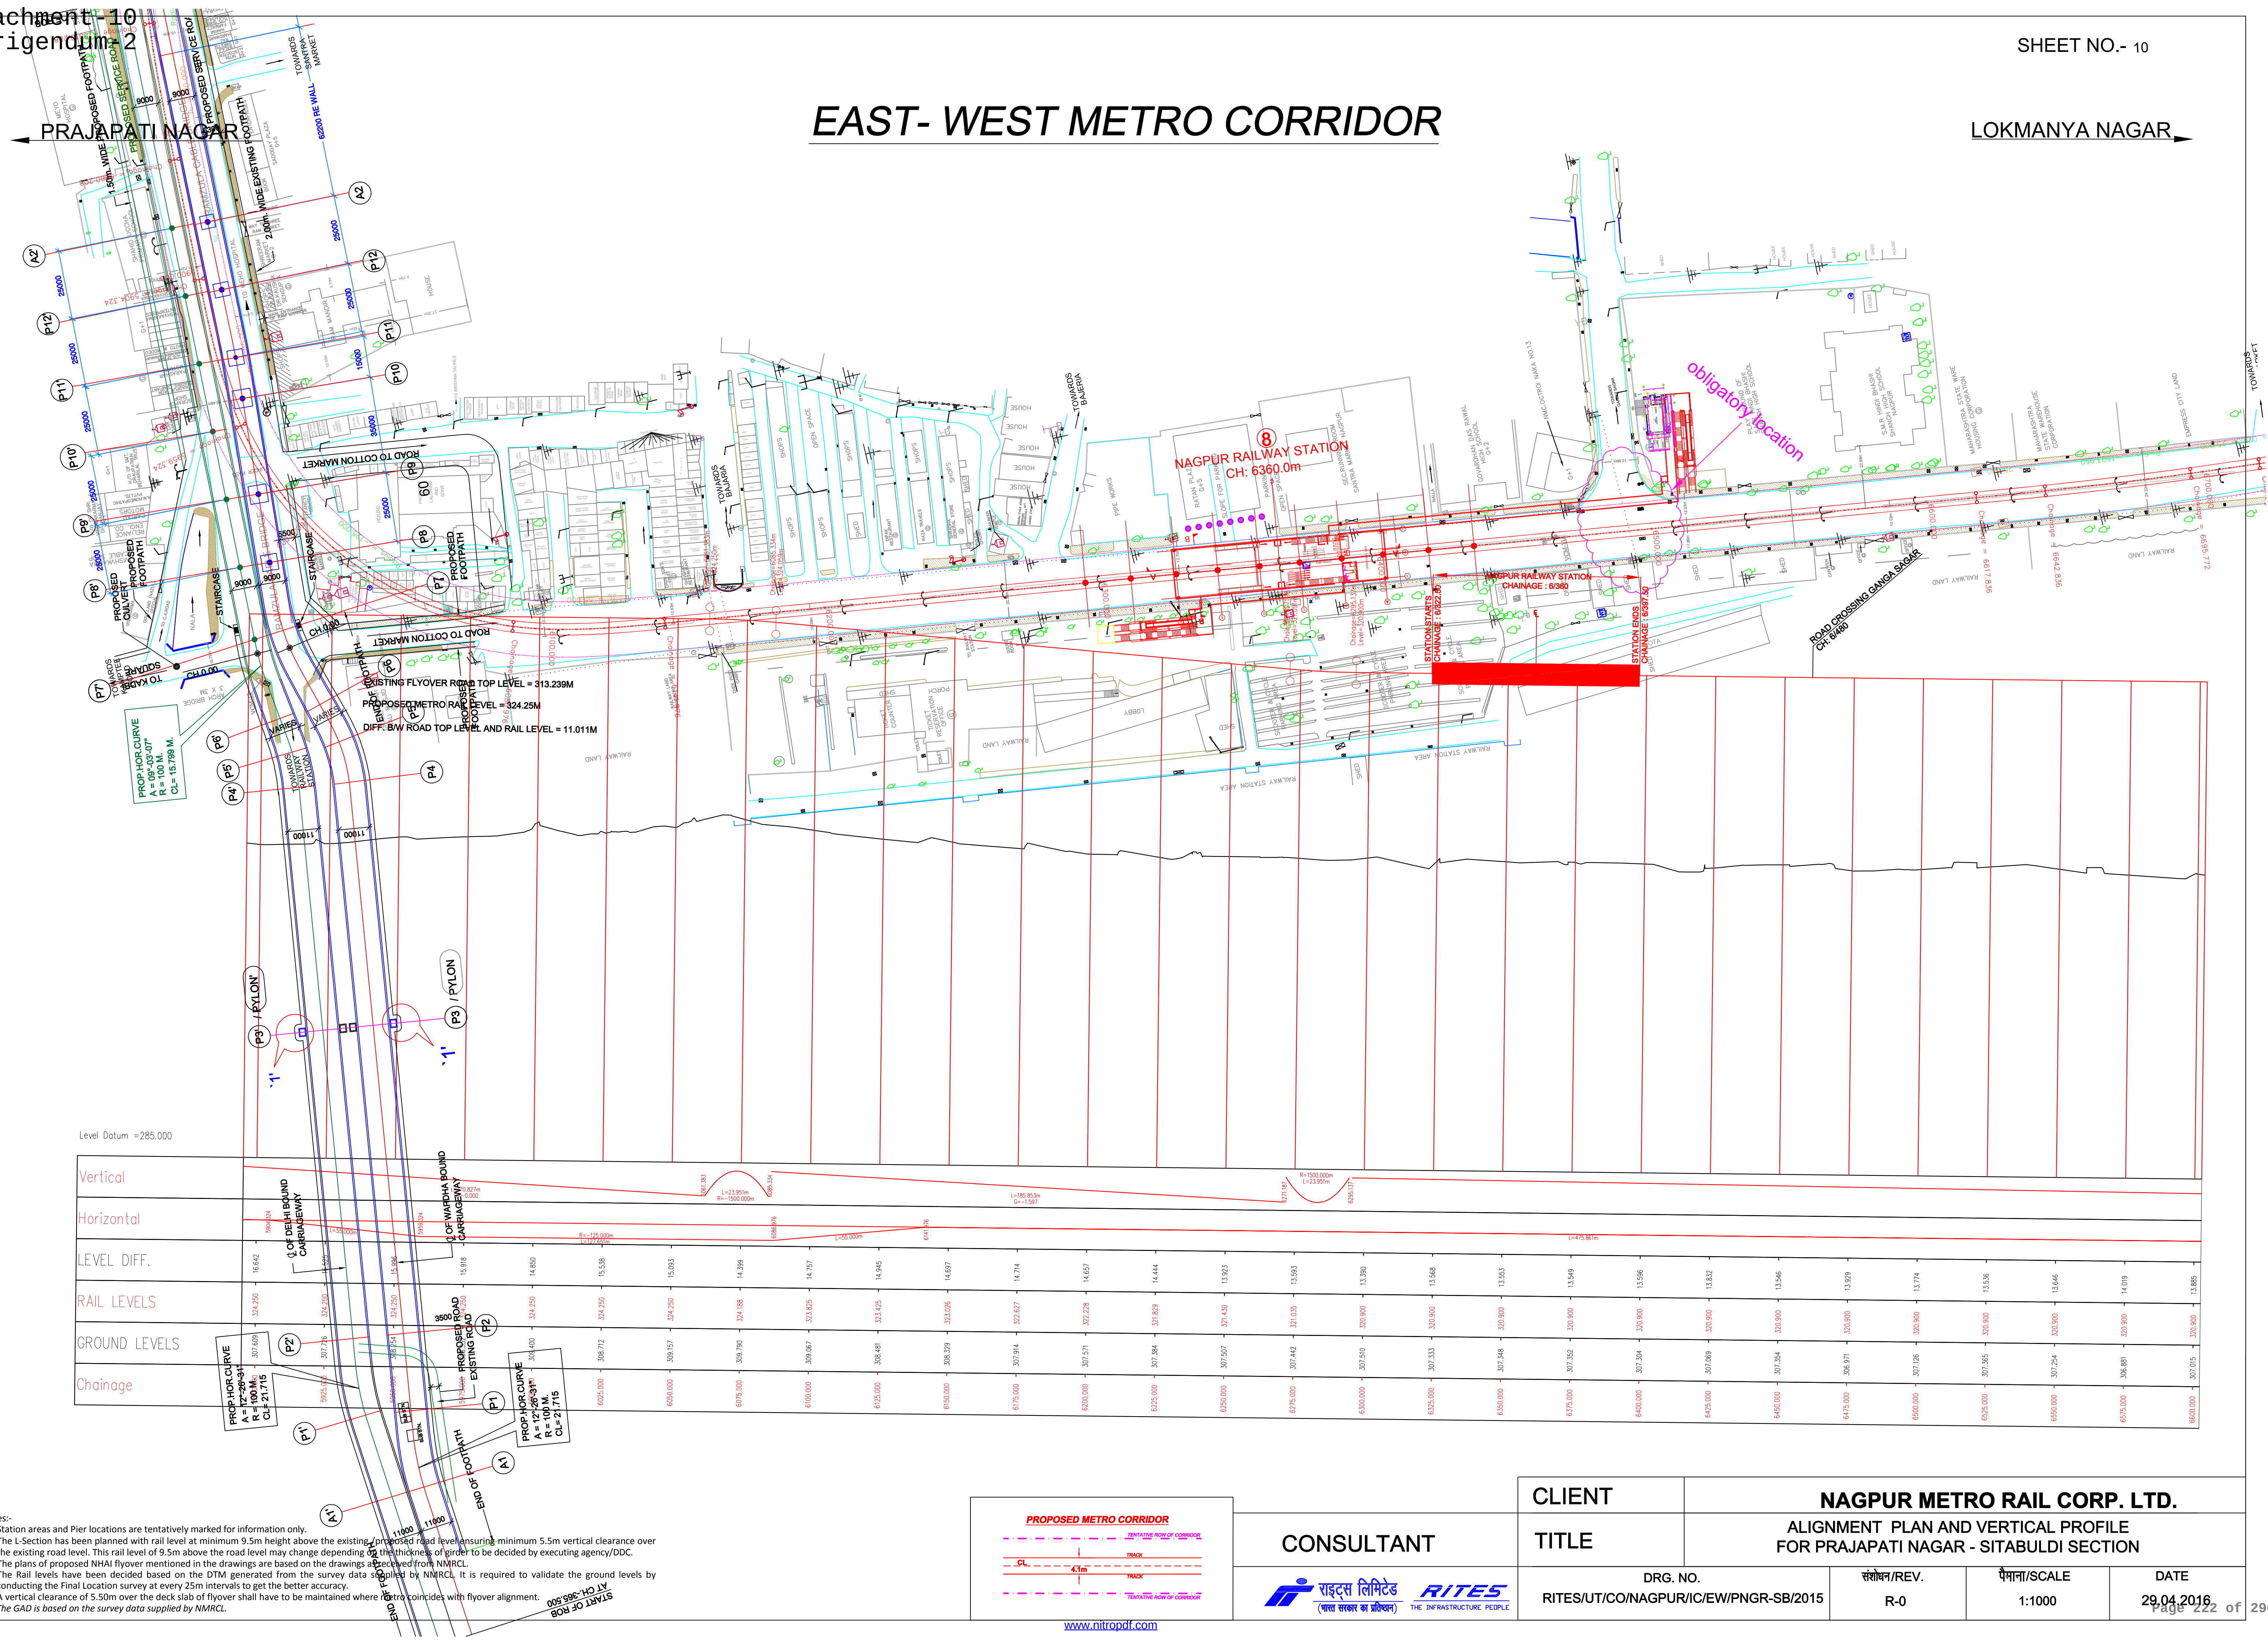


Notes:-

- Station areas and Pier locations are tentatively marked for information only.
- The L-section has been planned with rail level at minimum 9.5m height above the existing ground level ensuring minimum 5.5m vertical clearance over the existing road level. This rail level of 9.5m above the road level may change depending on the thickness of grade to be decided by executing agency/DDC.
- The plans of proposed NHAI flyover mentioned in the drawings are based on the drawings received from NMRL.
- The Rail levels have been decided based on the DTM generated from the survey data supplied by NMRL. It is required to validate the ground levels by conducting the Final Location survey at every 25m intervals to get the better accuracy.
- A vertical clearance of 5.50m over the deck slab of flyover shall have to be maintained where it coincides with flyover alignment.
- The GAD is based on the survey data supplied by NMRL.

EAST- WEST METRO CORRIDOR

← PRAJAPATI NAGAR


LOKMANYA NAGAR →

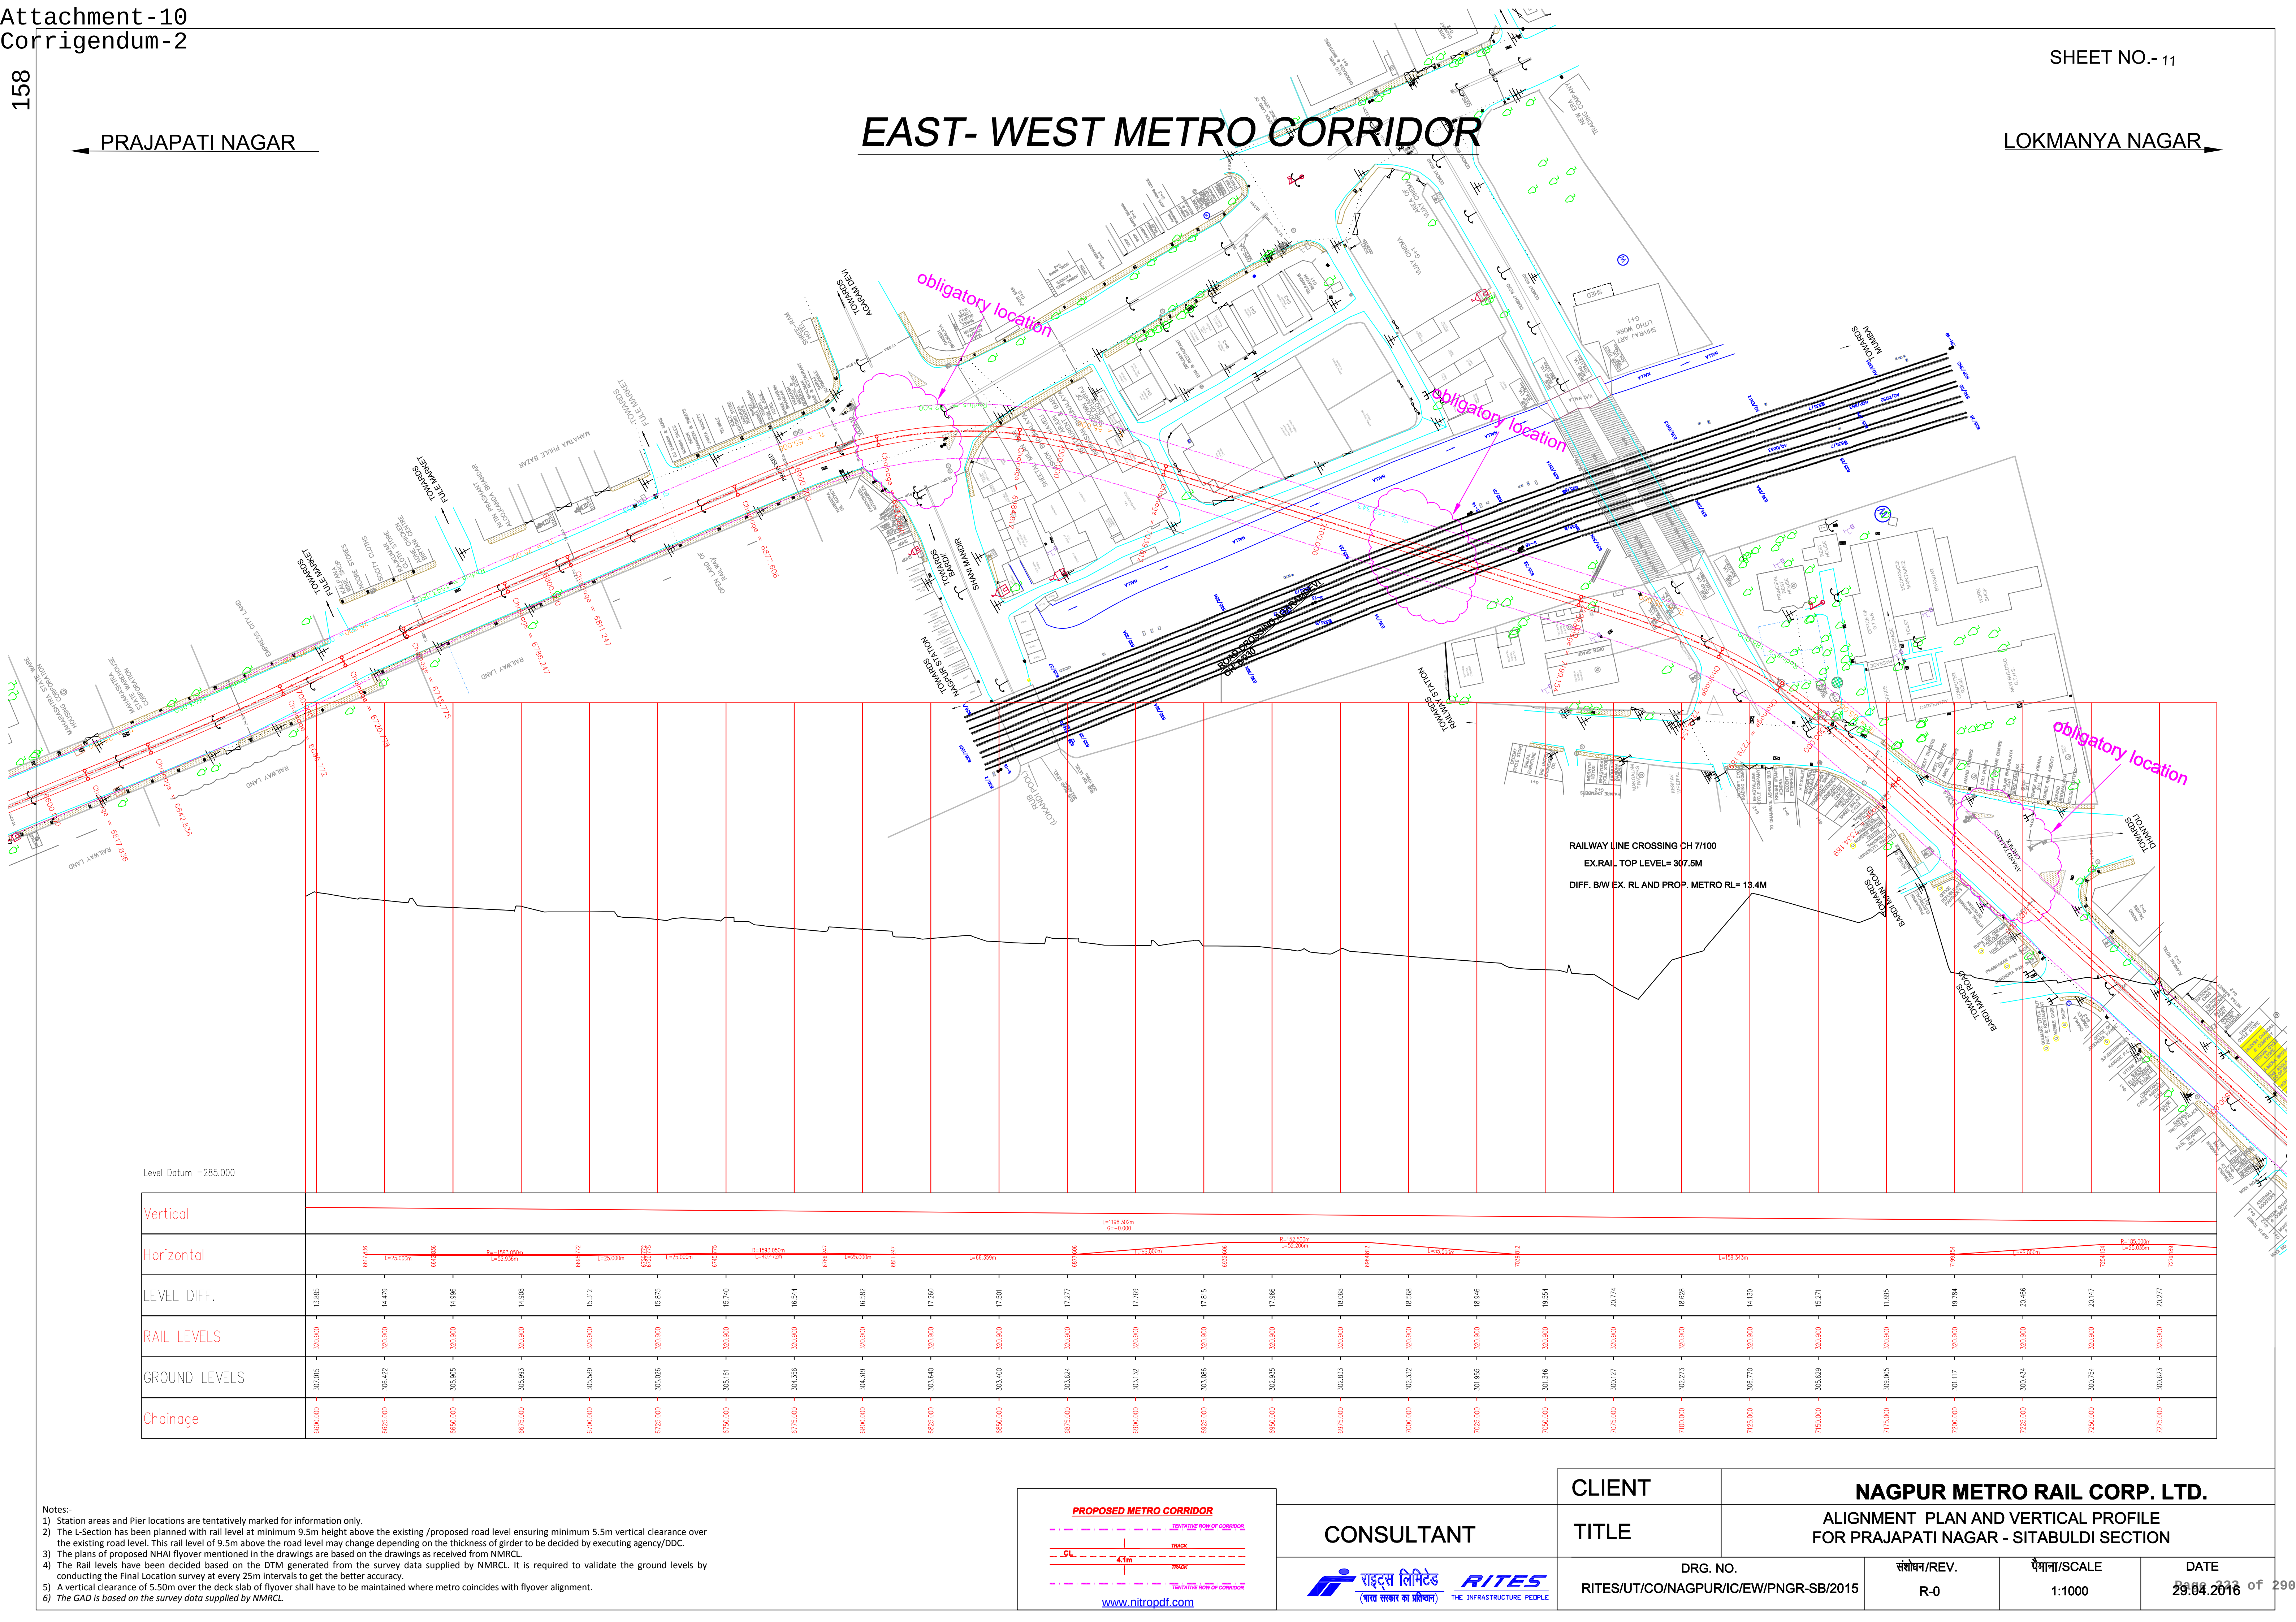

Level Datum =285.000

Vertical																												
Horizontal																												
LEVEL DIFF.	13.885	14.479	14.996	14.908	15.312	15.875	15.740	16.544	16.582	17.260	17.501	17.277	17.769	17.815	17.966	18.068	18.568	18.946	19.554	20.774	18.628	14.130	15.271	11.895	19.784	20.465	20.147	20.277
RAIL LEVELS	320.900	320.900	320.900	320.900	320.900	320.900	320.900	320.900	320.900	320.900	320.900	320.900	320.900	320.900	320.900	320.900	320.900	320.900	320.900	320.900	320.900	320.900	320.900	320.900	320.900	320.900	320.900	320.900
GROUND LEVELS	307.015	306.422	305.905	305.993	305.026	305.161	304.356	304.319	303.640	303.400	303.624	303.132	303.086	302.835	302.833	302.332	301.955	301.146	300.127	302.273	306.770	305.629	309.905	301.117	300.634	300.754	300.623	300.623
Chainage	6600.000	6625.000	6650.000	6675.000	6700.000	6725.000	6750.000	6775.000	6800.000	6825.000	6850.000	6875.000	6900.000	6925.000	6950.000	6975.000	7000.000	7025.000	7050.000	7075.000	7100.000	7125.000	7150.000	7175.000	7200.000	7225.000	7250.000	7275.000

- Notes:-
- 1) Station areas and Pier locations are tentatively marked for information only.
 - 2) The L-Section has been planned with rail level at minimum 9.5m height above the existing /proposed road level ensuring minimum 5.5m vertical clearance over the existing road level. This rail level of 9.5m above the road level may change depending on the thickness of girder to be decided by executing agency/DDC.
 - 3) The plans of proposed NHAI flyover mentioned in the drawings are based on the drawings as received from NMRCL.
 - 4) The Rail levels have been decided based on the DTM generated from the survey data supplied by NMRCL. It is required to validate the ground levels by conducting the Final Location survey at every 25m intervals to get the better accuracy.
 - 5) A vertical clearance of 5.50m over the deck slab of flyover shall have to be maintained where metro coincides with flyover alignment.
 - 6) The GAD is based on the survey data supplied by NMRCL.

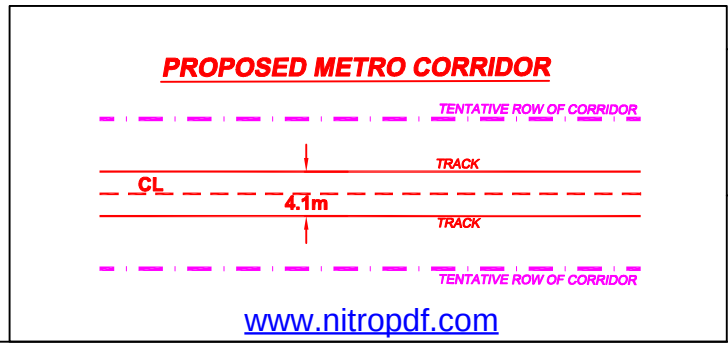

CONSULTANT	CLIENT	NAGPUR METRO RAIL CORP. LTD.			
	TITLE	ALIGNMENT PLAN AND VERTICAL PROFILE FOR PRAJAPATI NAGAR - SITABULDI SECTION			
	DRG. NO.	संशोधन/REV.	पैमाना/SCALE	DATE	
	RITES/UT/CO/NAGPUR/IC/EW/PNGR-SB/2015	R-0	1:1000	29.04.2016	

PRAJAPATI NAGAR

LOKMANYA NAGAR

EAST- WEST METRO CORRIDOR

SITABURDI
CH: 7743m (EW)

9

SITABURDI
CHAINAGE : 7/743

LOCATION OF OBLIGATORY SPAN

ANAND TALKIES CHOWK
CH: 7/375

Level Datum =285.000

[illegible]

Notes:-

- 1) Station areas and Pier Locations are tentatively marked for information only.
- 2) The L-Section has been planned with rail level at minimum 9.5m height above the existing /proposed road level ensuring minimum 5.5m vertical clearance over the existing road level. This rail level of 9.5m above the road level may change depending on the thickness of girder to be decided by executing agency/DDC.
- 3) The plans of proposed NHAII flyover mentioned in the drawings are based on the drawings as received from NMRL.
- 4) The Rail levels have been decided based on the DTM generated from the survey data supplied by NMRL. It is required to validate the ground levels by conducting the Final Location survey at every 25m intervals to get the better accuracy.
- 5) A vertical clearance of 5.0m over the deck slab of flyover shall have to be maintained where metro coincides with flyover alignment.
- 6) The GAD is based on the survey data supplied by NMRL.

PROPOSED METRO CORRIDOR

A diagram showing a cross-section of a track. A central horizontal line is labeled 'CL' (Centerline). Above and below this line are two horizontal lines labeled 'TRACK'. The distance between the two 'TRACK' lines is indicated by a vertical double-headed arrow and labeled '4.1m'. Above the top 'TRACK' line, there is a dashed line labeled 'TENTATIVE ROW OF CORRIDOR'. The entire diagram is enclosed in a rectangular frame.

www.nitropdf.com

CONSULTANT

CLIENT

TITLE


NAGPUR METRO RAIL CORP. LTD.

ALIGNMENT PLAN AND VERTICAL PROFILE FOR PRAJAPATI NAGAR - SITABULDI SECTION

संशोधन/REV.
R-0

पैमाना/SCALE
1:1000

DATE
29.04.2016

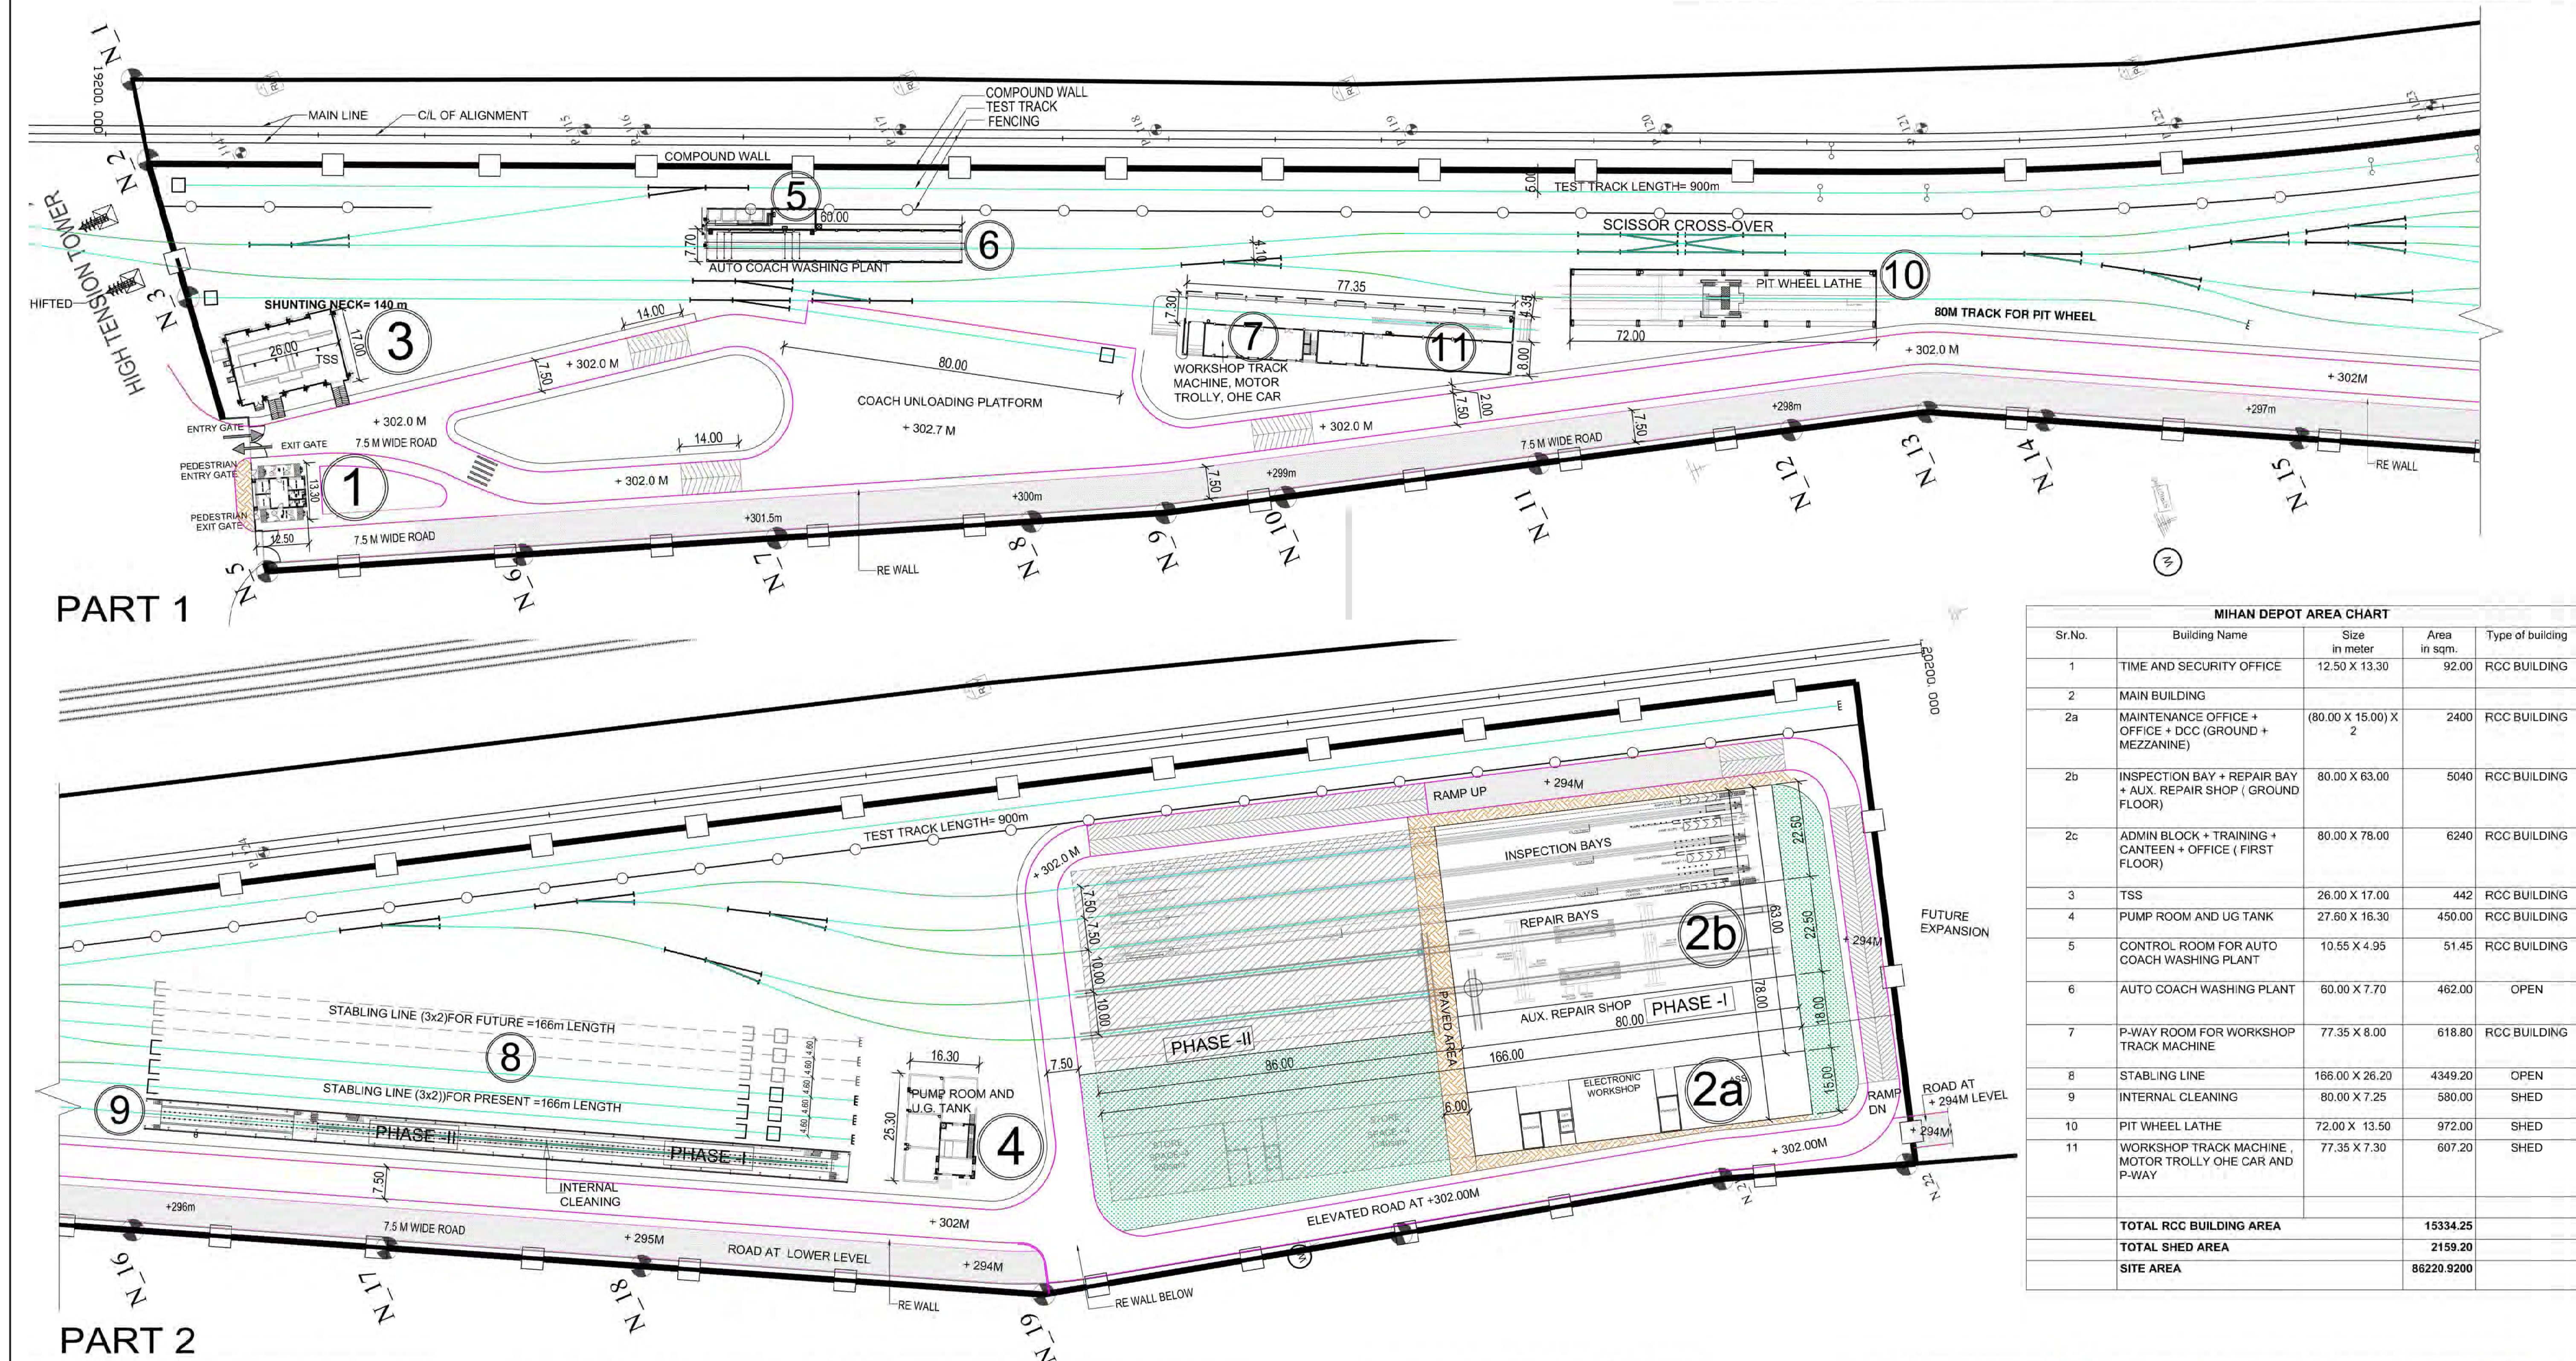

MIHAN DEPOT AREA CHART				
Sr.No.	Building Name	Size in meter	Area in sqm.	Type of building
1	TIME AND SECURITY OFFICE	12.50 X 13.30	92.00	RCC BUILDING
2	MAIN BUILDING			
2a	MAINTENANCE OFFICE + OFFICE + DCC (GROUND + MEZZANINE)	(80.00 X 15.00) X 2	2400	RCC BUILDING
2b	INSPECTION BAY + REPAIR BAY + AUX. REPAIR SHOP (GROUND FLOOR)	80.00 X 63.00	5040	RCC BUILDING
2c	ADMIN BLOCK + TRAINING + CANTEN + OFFICE (FIRST FLOOR)	80.00 X 78.00	6240	RCC BUILDING
3	TSS	26.00 X 17.00	442	RCC BUILDING
4	PUMP ROOM AND UG TANK	27.50 X 16.30	450.00	RCC BUILDING
5	CONTROL ROOM FOR AUTO COACH WASHING PLANT	10.55 X 4.95	51.45	RCC BUILDING
6	AUTO COACH WASHING PLANT	60.00 X 7.70	462.00	OPEN
7	P-WAY ROOM FOR WORKSHOP TRACK MACHINE	77.35 X 8.00	618.80	RCC BUILDING
8	STABLING LINE	166.00 X 26.20	4349.20	OPEN
9	INTERNAL CLEANING	80.00 X 7.25	580.00	SHED
10	PIT WHEEL LATHE	72.00 X 13.50	972.00	SHED
11	WORKSHOP TRACK MACHINE, MOTOR TROLLEY OHE CAR AND P-WAY	77.35 X 7.30	607.20	SHED
TOTAL RCC BUILDING AREA			15334.25	
TOTAL SHED AREA			2159.20	
SITE AREA			86220.9200	

GENERAL NOTES:

- ALL DIMENSIONS ARE IN MILLIMETERS & LEVELS ARE IN METERS UNLESS OTHERWISE STATED.
- ALL DIMENSIONS ARE TO BE READ AND NOT MEASURED.
- ANY DISCREPANCIES MUST BE BROUGHT TO THE NOTICE OF THE DMRC BEFORE EXECUTION OF WORK AT SITE.
- THIS DRAWING MUST BE READ IN CONJUNCTION WITH ALL RELEVANT ARCHITECTURAL, STRUCTURAL, PLUMBING & FIRE FIGHTING, ELECTRICAL AND TRAFFIC MANAGEMENT DRAWINGS.
- ALL DOOR/WINDOW CILL & LINTEL LEVELS ARE MEASURED FROM MAIN FLOOR FINISHED LEVELS.

REFERENCE DRAWINGS

Dwg. No.	Description

REVISIONS

REV	DESCRIPTION	DRN.	CHD.	VER	DATE

APPROVAL BY NMRCL

ARCHITECTURE	AM/Mgr	DY CA-III	CA
STRUCTURE	AM/Design	DY CE/DESIGN	ED/Technical
ELECTRICAL	AEME&M	DGM/E	CEE/UD
CIVIL	AGM/Civil	CE/General	
	AGM/Tee	CSTE	
	Fire Officer		

Certified that this document has been designed and checked in accordance with DDC Quality Assurance Plan.

OFFICE OF DRAWING ORIGIN:

ARCHITECTURE INTERIOR & LANDSCAPE
C-9/9148, VASANT KUNJ, NEW DELHI
PH: 011-26691534, 26124540, 26124543. FAX: 26898459
Email: office@studiofountainhead.com

CONSULTANTS:

Authorised Signatory for DDC.
N1DDC D-01 Project Manager

NAGPUR METRO RAIL CORPORATION LTD.
Metro House, 28/2, Anand Nagar, C K Naidu Road, Civil Lines, Nagpur - 440001

N1DDC D-01

ROLLING STOCK DEPOT AT MIHAN

DRAWING TITLE: SITE PLAN

DRAWING NO: N1DDCD01-DPOM-T-AR-1010

DATE: 30.06.2016



SCALE: 1:750

STATUS: FOR TENDER

DRAWN BY: ANIL

CHECKED BY: S.M

VERIFIED BY: S.M

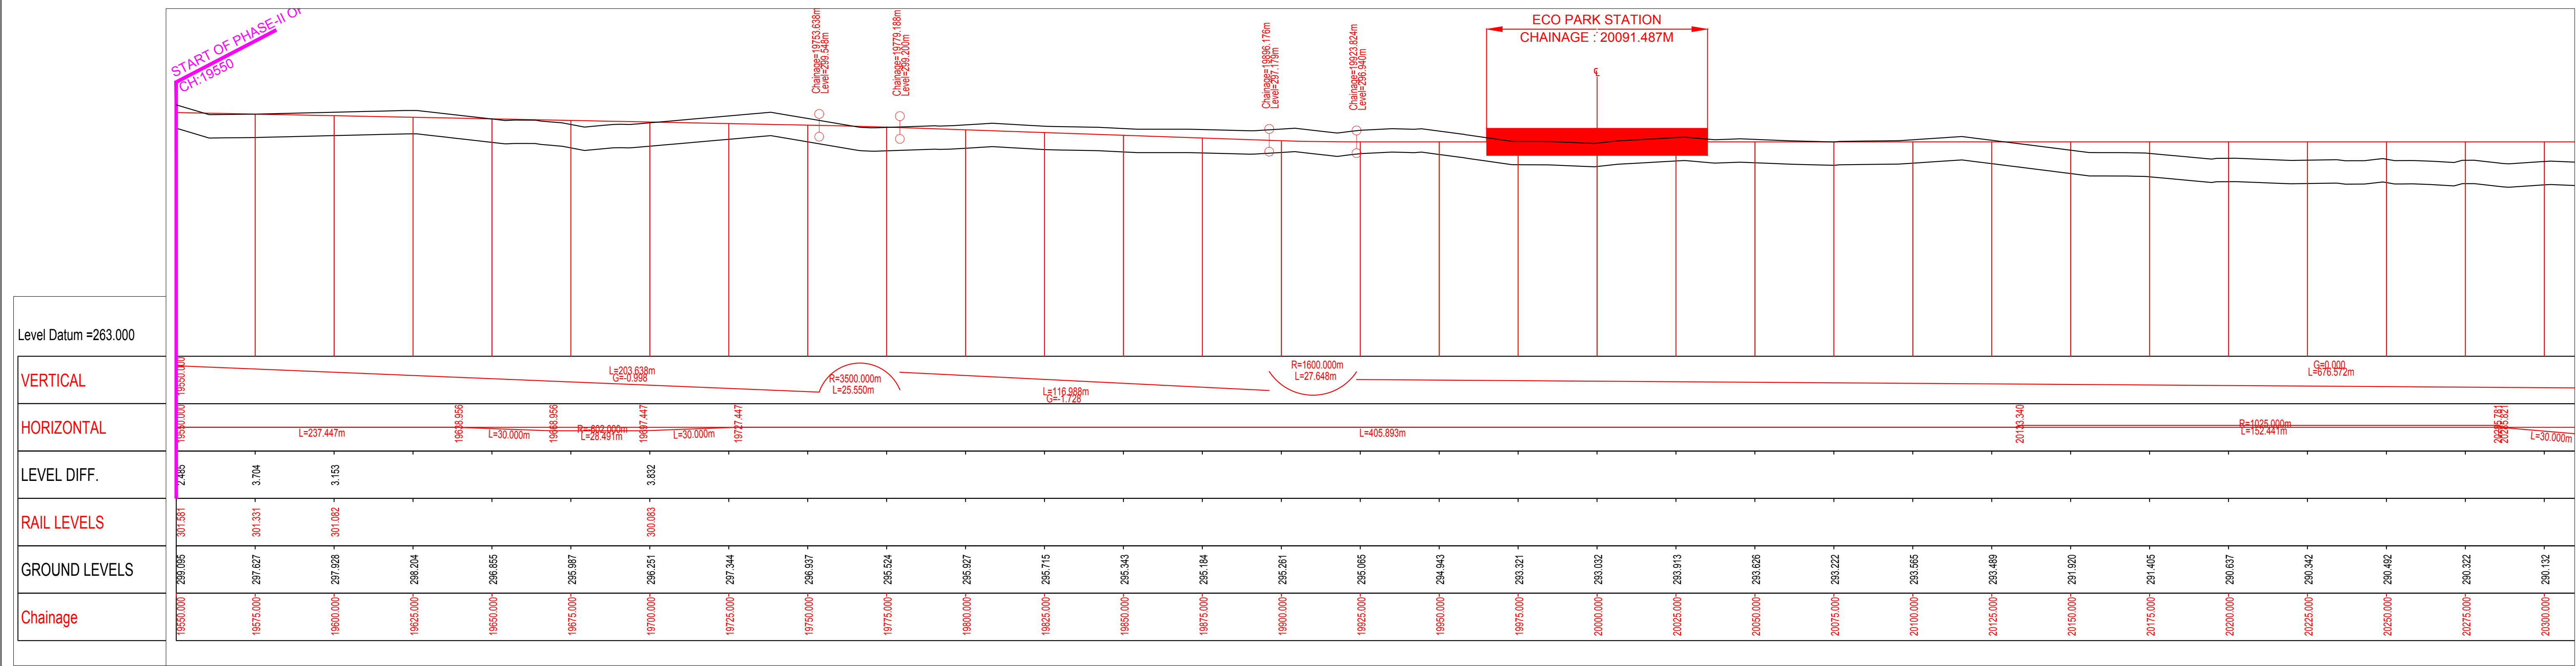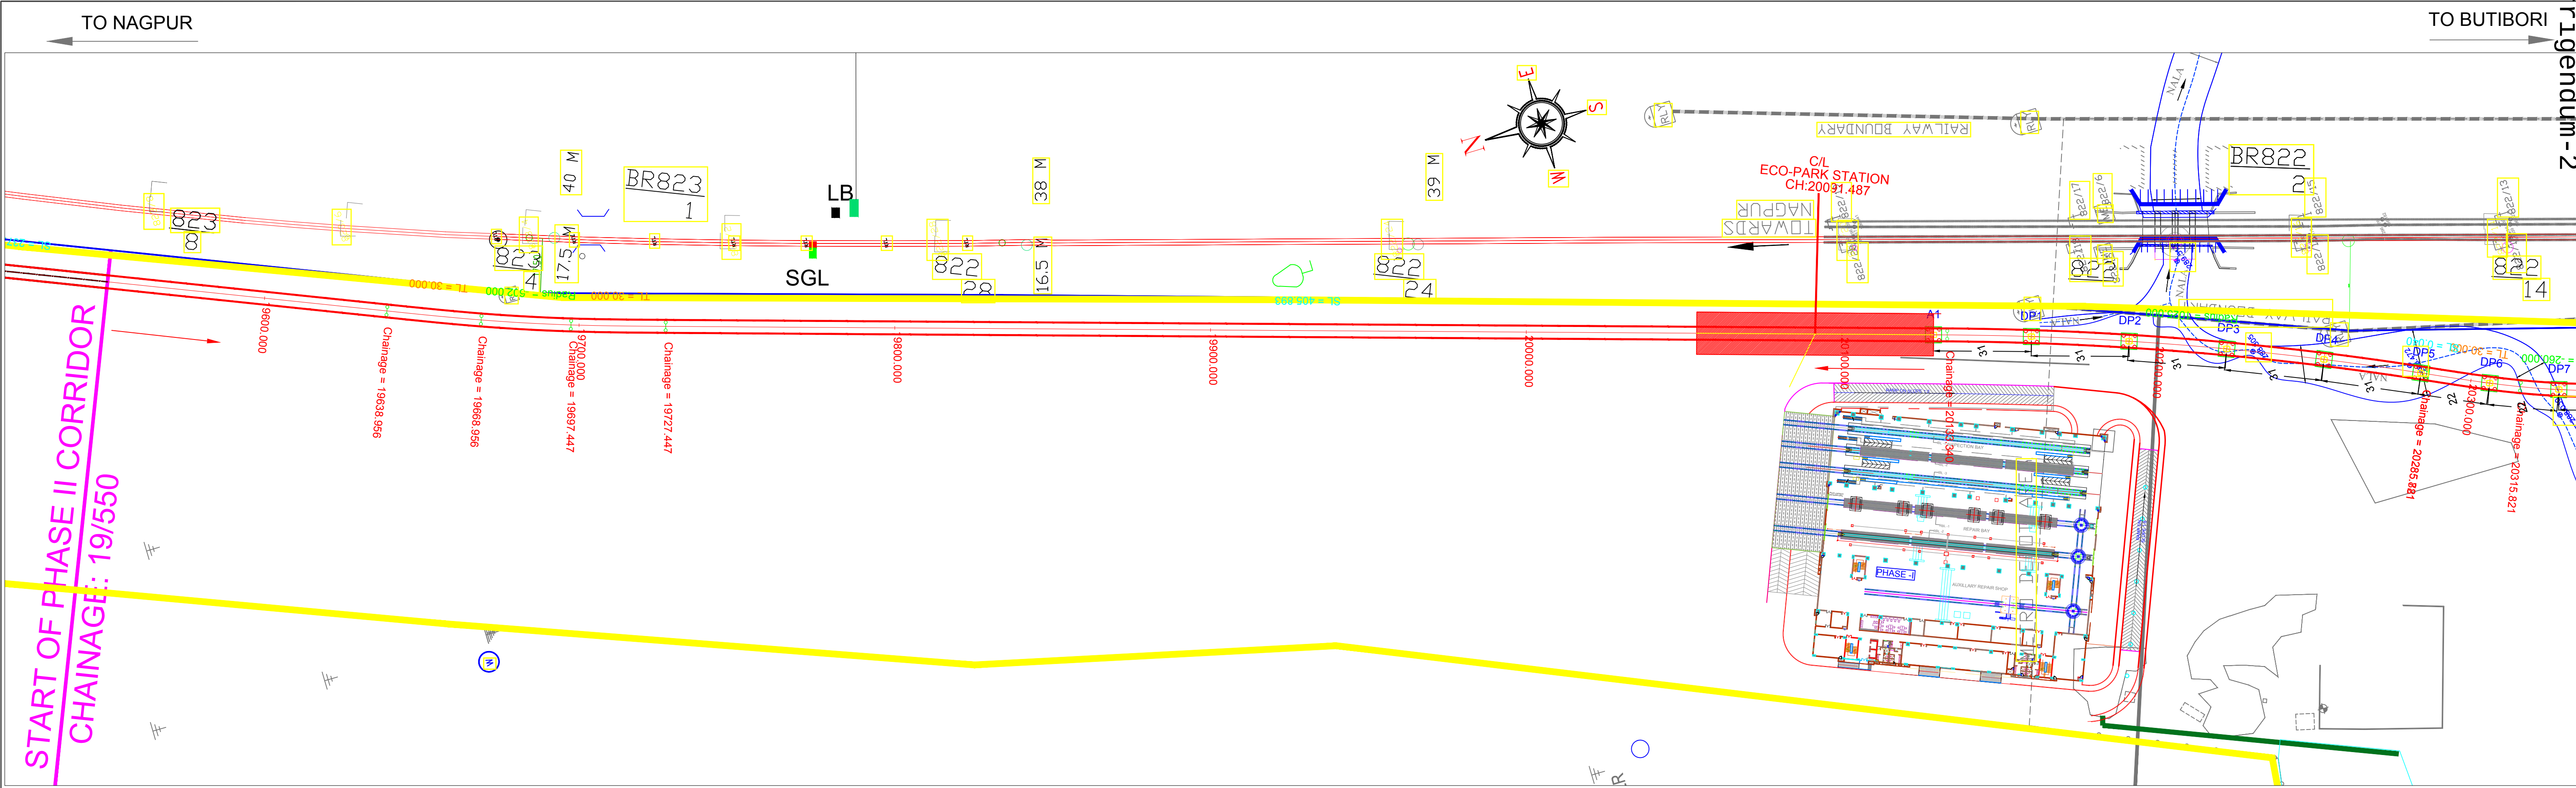

ELEVATED SECTION

LAND ACQUISITION ANNOTATION AS PER DPR

LEGEND

ROW

REVISED RELOCATED & RESHAPE PROPOSED STATION LAND

MAHARASHTRA METRO RAIL CORPORATION LIMITED
METRO BHAVAN, INFROUNT OF DR. BABASAHEB AMBEDKAR COLLEGE, DEEKSHABHOOMI, NAGPUR- 4400010

Project Name: **NAGPUR METRO RAIL PROJECT PHASE-II**

TITLE: **PLAN & PROFILE OF REACH 1A**
(FOR TENDER PURPOSE ONLY)

DWG NO. **MM/NMRP/P-II/PLG/R1A/TP/2021/R1**

Updated Month: **JULY 2021**

Scale: **H=1:1000**
V=1:500



Revision No. **01**

Revision date **01/07/2021**

KHAPRI TO BUTIBORI

SHEET NO: **21-05-29**

Page 22 of 29

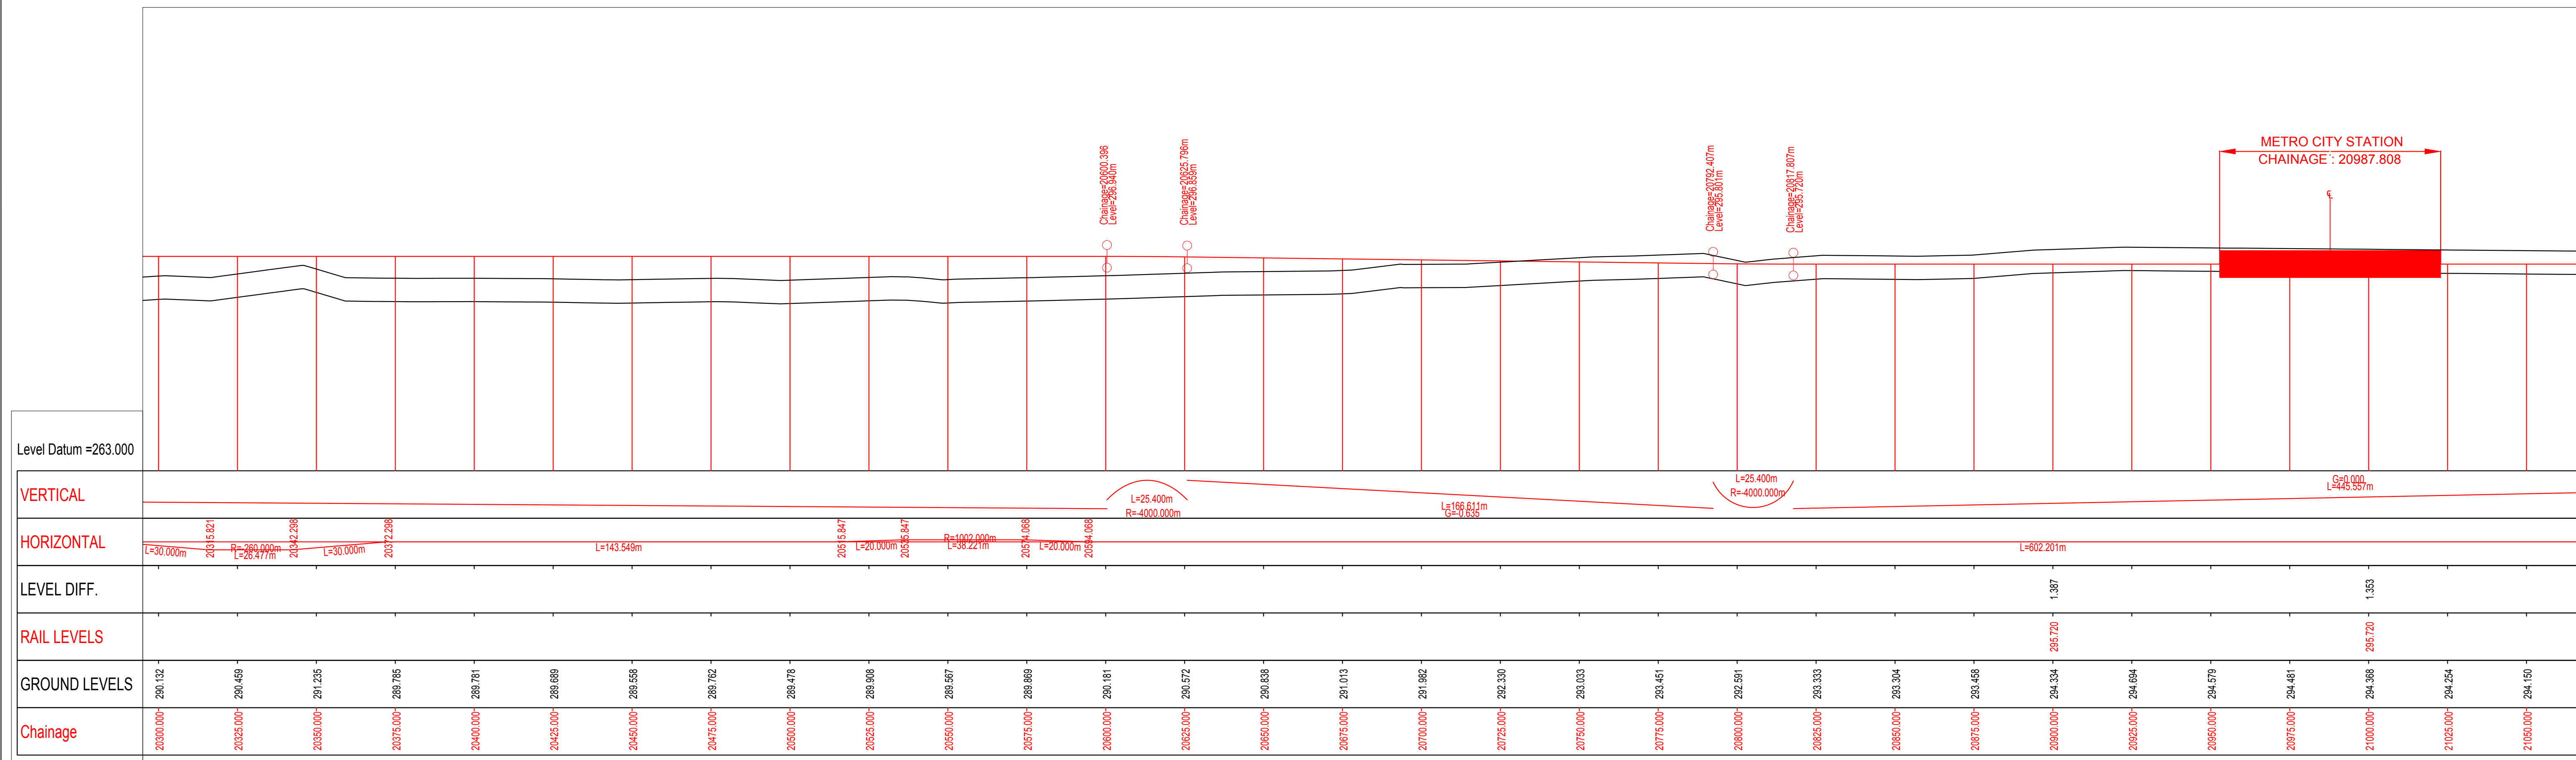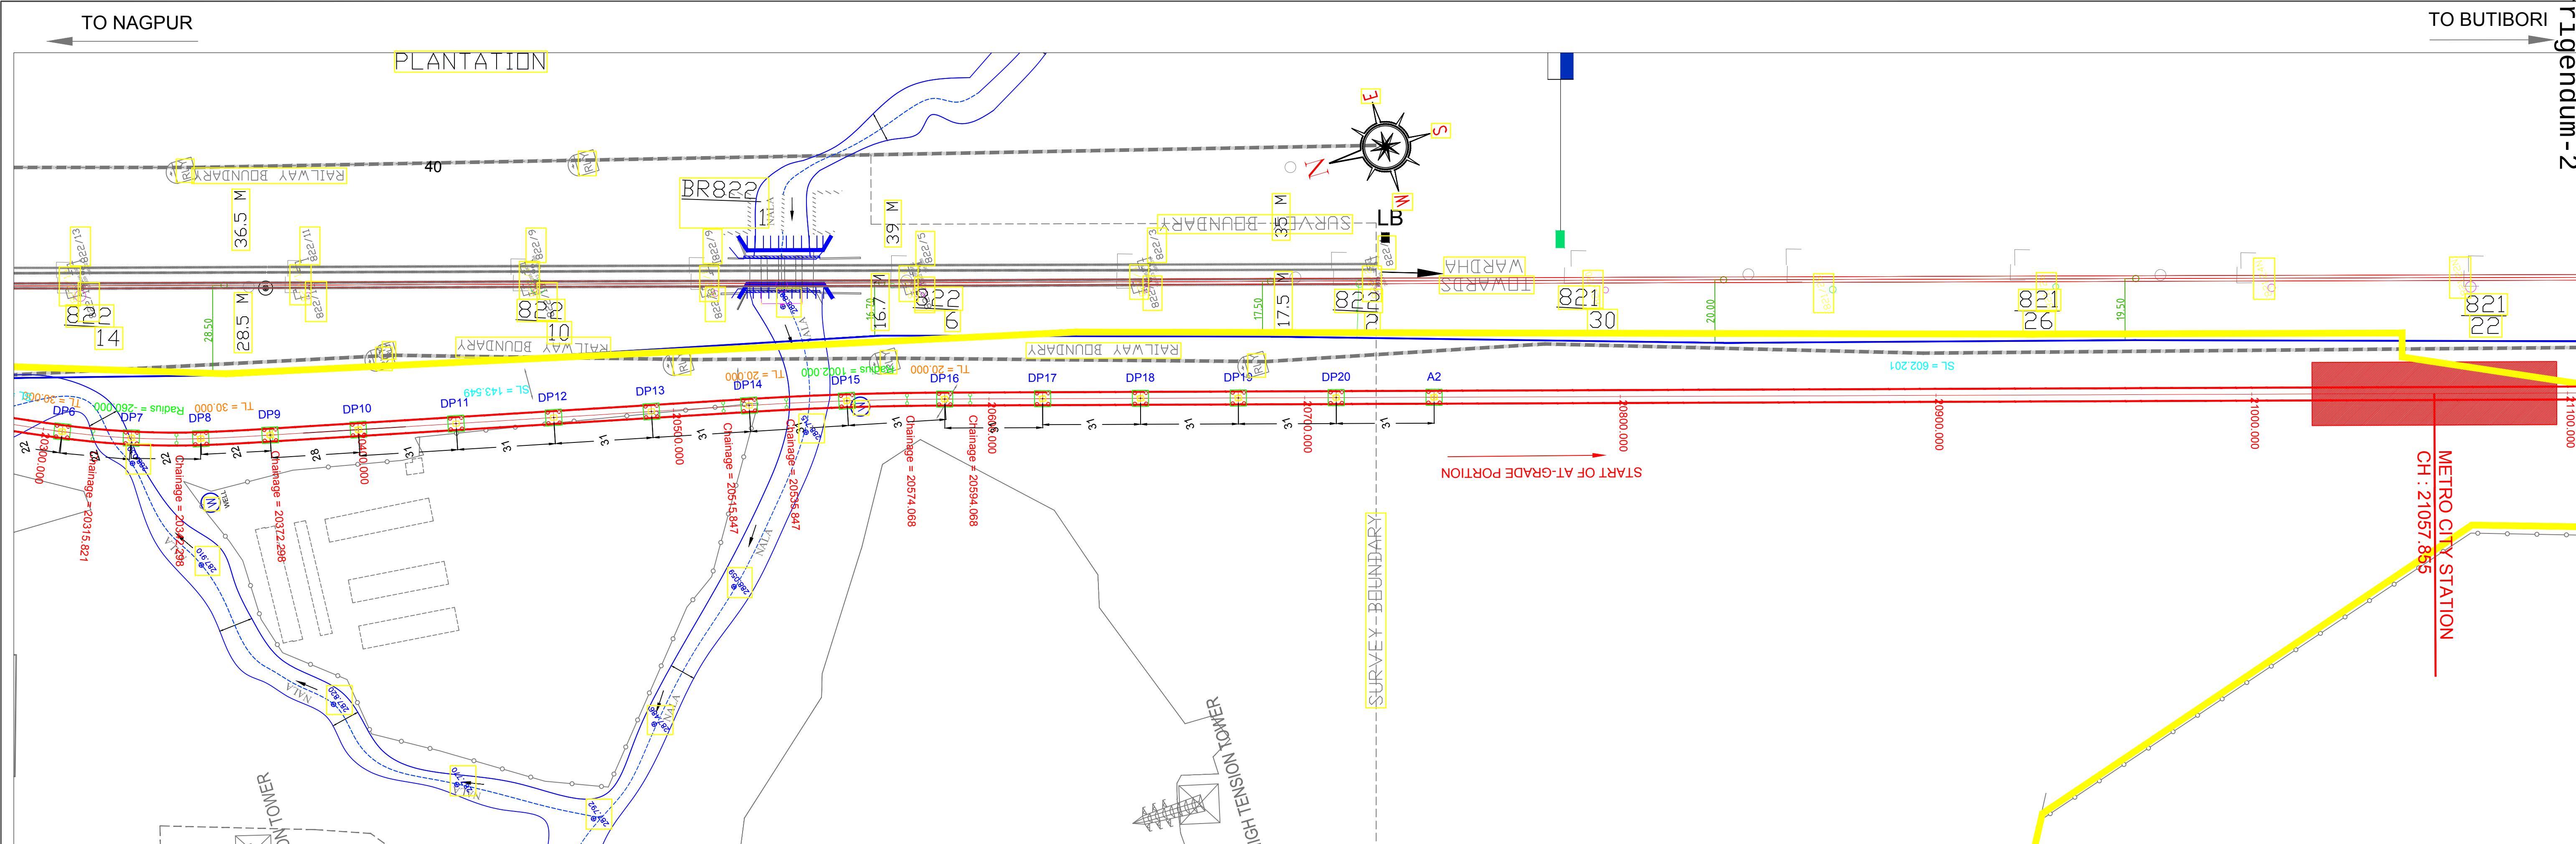

ELEVATED SECTION

LAND ACQUISITION ANNOTATION AS PER DPR

LEGEND

ROW

REVISIED RELOCATED & RESHAPE PROPOSED STATION LAND

MAHARASHTRA METRO RAIL CORPORATION LIMITED
METRO BHAVAN, INFRONT OF DR. BABASAHEB AMBEDKAR COLLEGE, DEEKSHABHOOMI, NAGPUR- 4400010

Project Name: **NAGPUR METRO RAIL PROJECT PHASE-II**

TITLE: **PLAN & PROFILE OF REACH 1A**
(FOR TENDER PURPOSE ONLY)

DWG NO. **MM/NMRP/P-II/PLG/R1A/TP/2021/R1**

Updated Month: **JULY 2021**



Scale: **H=1:1000**
V=1:500

Revision No. **01**

Revision date **01/07/2021**

KHAPRI TO BUTIBORI

SHEET NO. **225 OF 299**

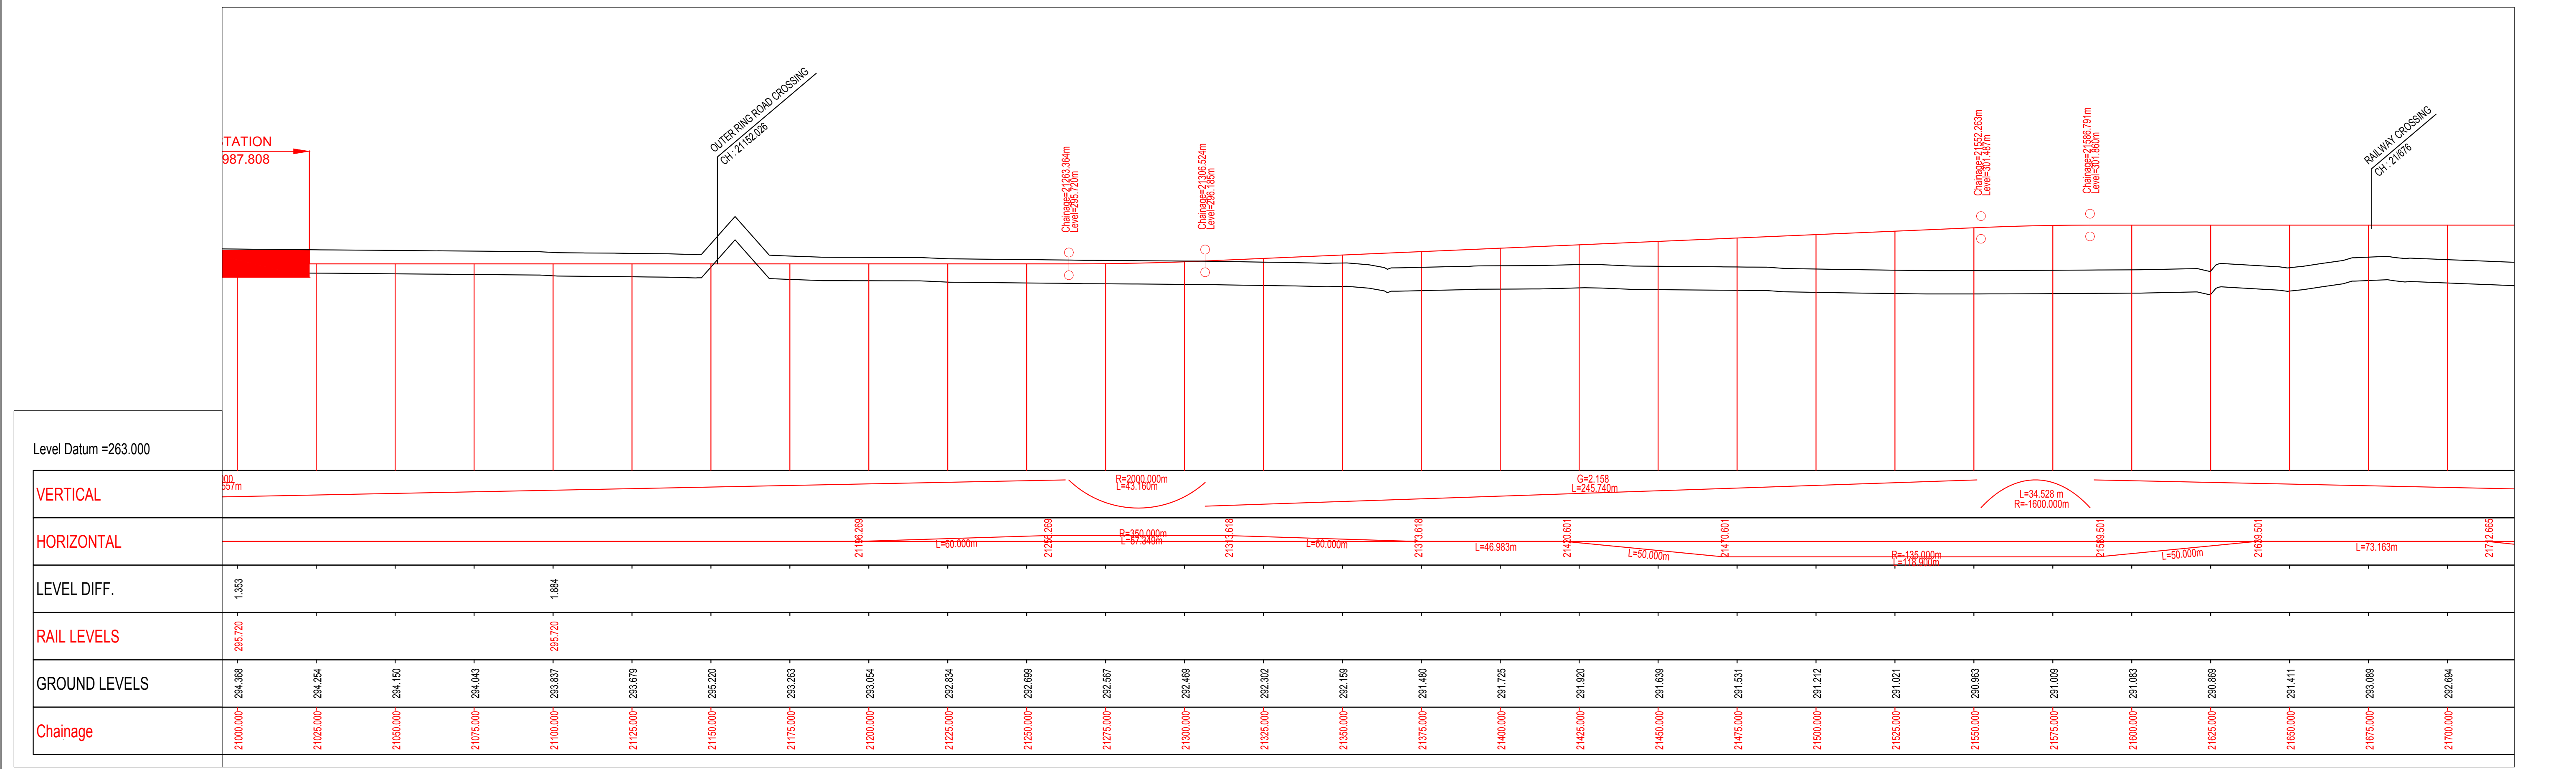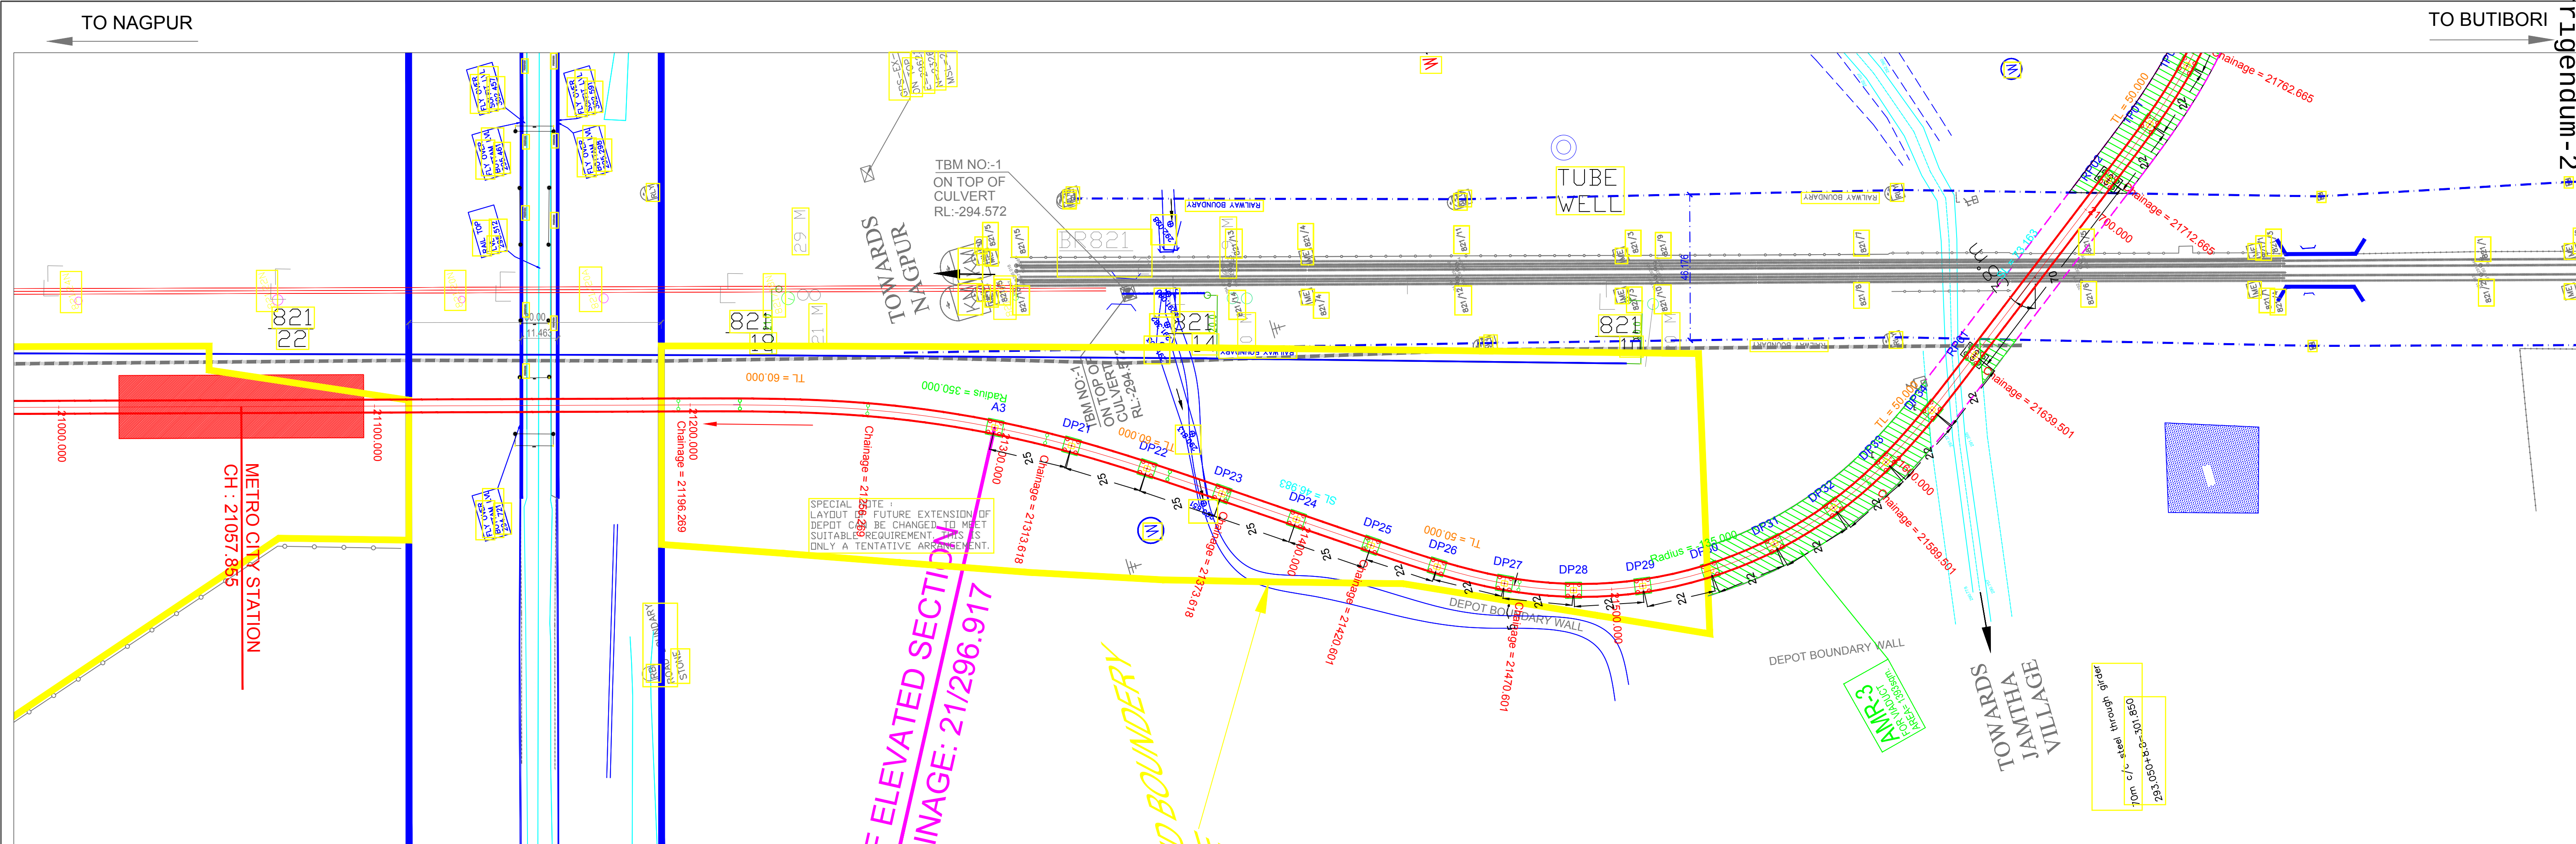

ELEVATED SECTION

LAND ACQUISITION ANNOTATION AS PER DPR

LEGEND

ROW

REVISD RELOCATED & RESHAPE PROPOSED STATION LAND

MAHARASHTRA METRO RAIL CORPORATION LIMITED

METRO BHAVAN, INFRONT OF DR. BABASAHEB AMBEDKAR COLLEGE, DEEKSHABHOOMI, NAGPUR- 4400010

Project Name: **NAGPUR METRO RAIL PROJECT PHASE-II**

TITLE: **PLAN & PROFILE OF REACH 1A**

(FOR TENDER PURPOSE ONLY)

DWG NO. **MM/NMRP/P-II/PLG/R1A/TP/2021/R1**

Updated Month: **JULY 2021**



Scale: **H=1:1000**
V=1:500

Revision No. **01**

Revision date **01/07/2021**

SHEET NO. **02 OF 29**

Page 225 of 290

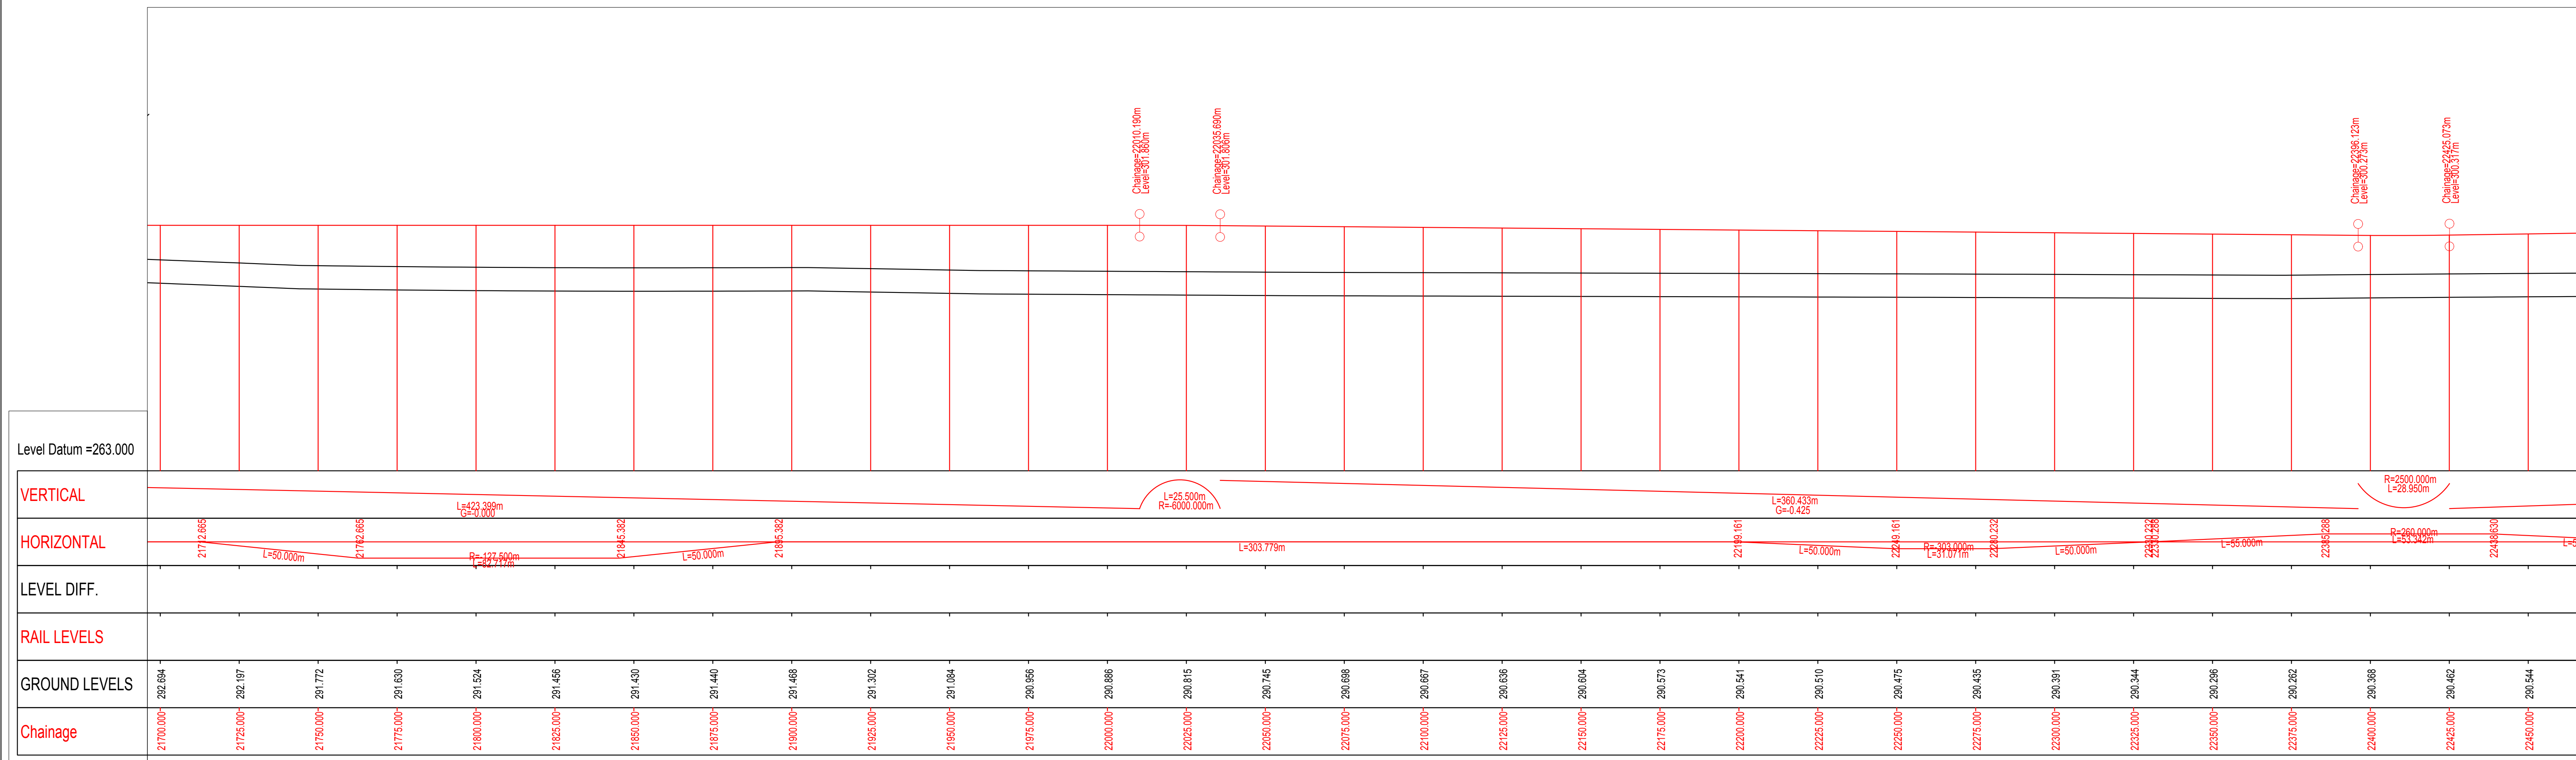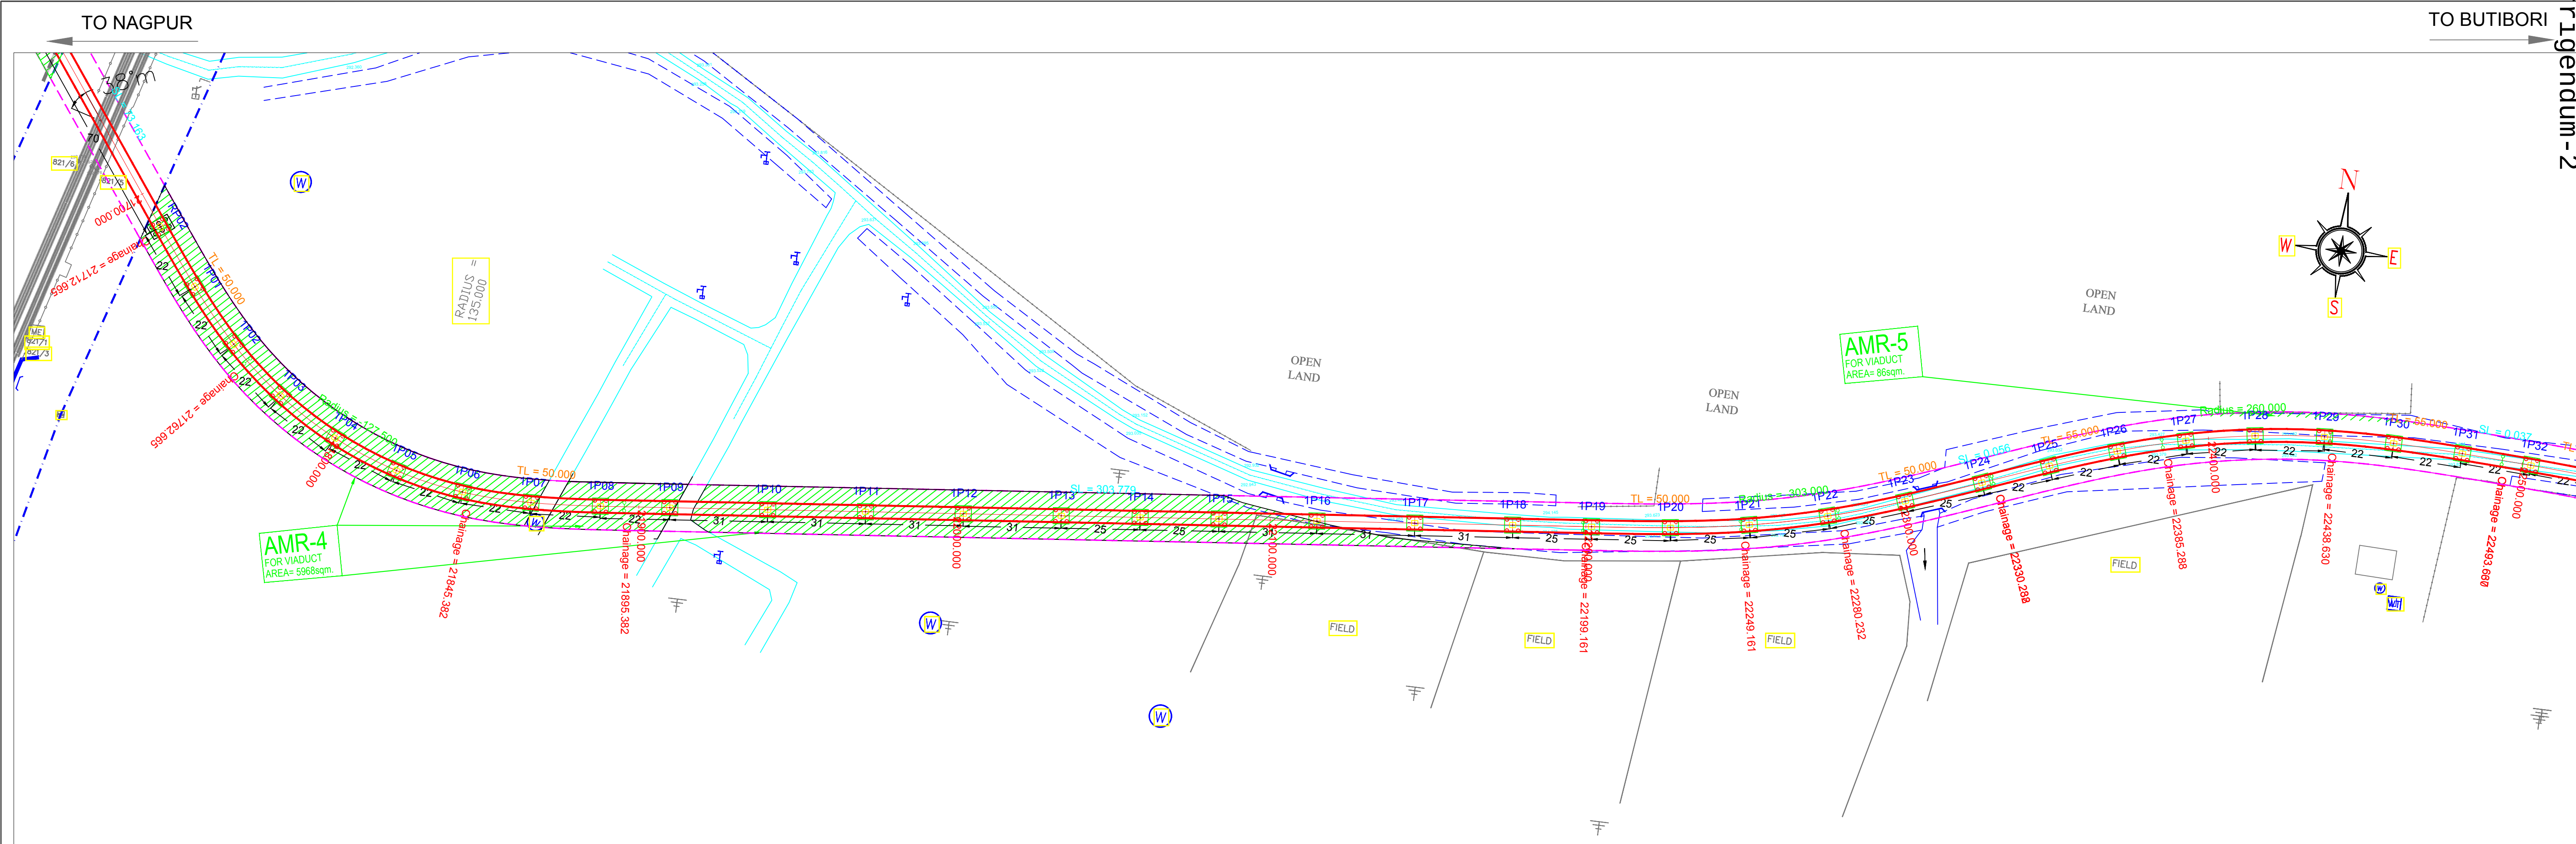

ELEVATED SECTION

LAND ACQUISITION ANNOTATION AS PER DPR

LEGEND

ROW

REVISIED RELOCATED & RESHAPE PROPOSED STATION LAND

MAHARASHTRA METRO RAIL CORPORATION LIMITED
METRO BHAVAN, INFRONT OF DR. BABASAHEB AMBEDKAR COLLEGE, DEEKSHABHOOMI, NAGPUR- 4400010


Project Name: **NAGPUR METRO RAIL PROJECT PHASE-II**


TITLE: PLAN & PROFILE OF REACH 1A	Updated Month: JULY 2021
(FOR TENDER PURPOSE ONLY)	Scale: H=1:1000 V=1:500
DWG NO. MM/NMRP/P-II/PLG/R1A/TP/2021/R1	Revision No. 01
KHAPRI TO BUTIBORI	Revision date 01/07/2021


DWG NO. **MM/NMRP/P-II/PLG/R1A/TP/2021/R1**

KHAPRI TO BUTIBORI


SHEET NO. **250 OF 290**

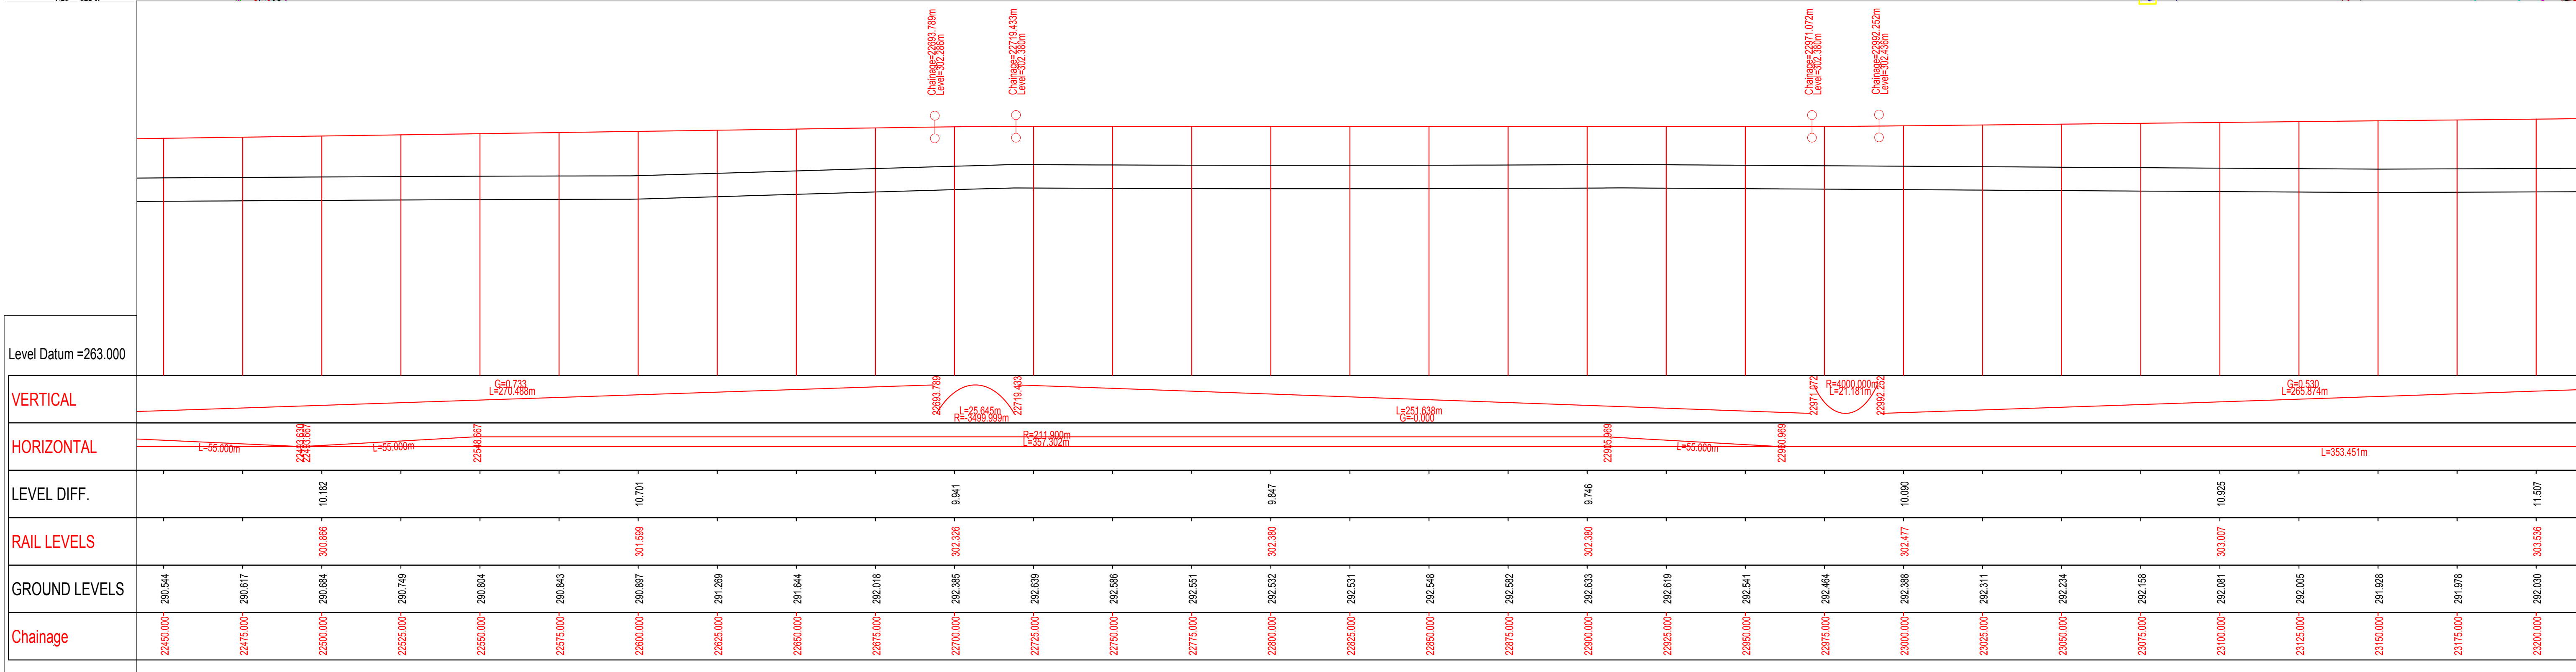

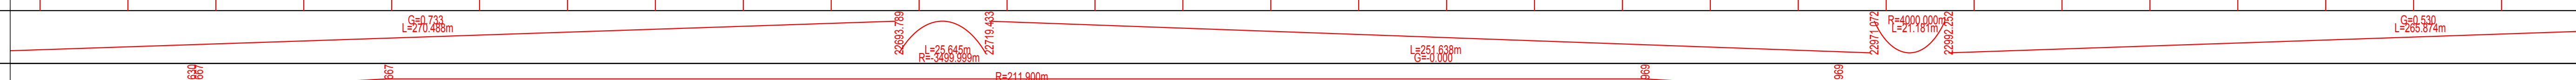Level Datum =263.000																				
VERTICAL																				
HORIZONTAL																				
LEVEL DIFF.																				
RAIL LEVELS																				
GROUND LEVELS																				
Chainage																				

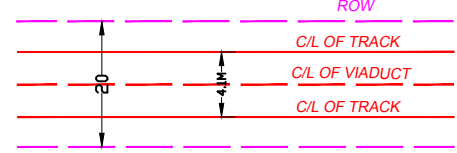

ROW
REVISED RELOCATED & RESHAPE
PROPOSED STATION LAND

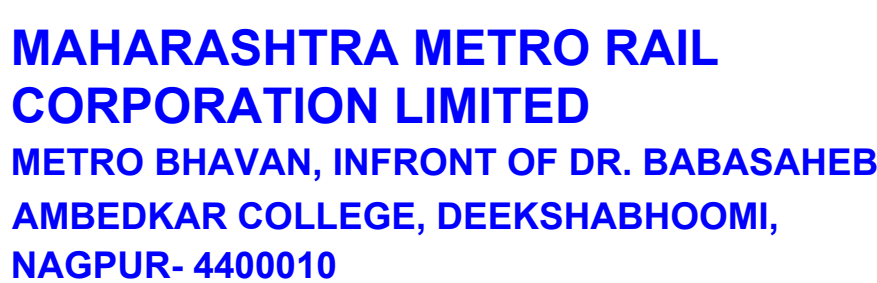

TITLE: PLAN & PROFILE OF REACH 1A
(FOR TENDER PURPOSE ONLY)



Updated Month	JULY 2021		

Scale : $\left. \begin{matrix} H=1:1000 \\ V=1:500 \end{matrix} \right\} A1$	Revision No. 01	Revision date 01/07/202
--	-----------------	-------------------------

DWG NO. MM/NMRP/P-II/PLG/R1A/TP/2021/R1

KHAPRI TO BUTIBORI

SHEET NO. 05 OF 29

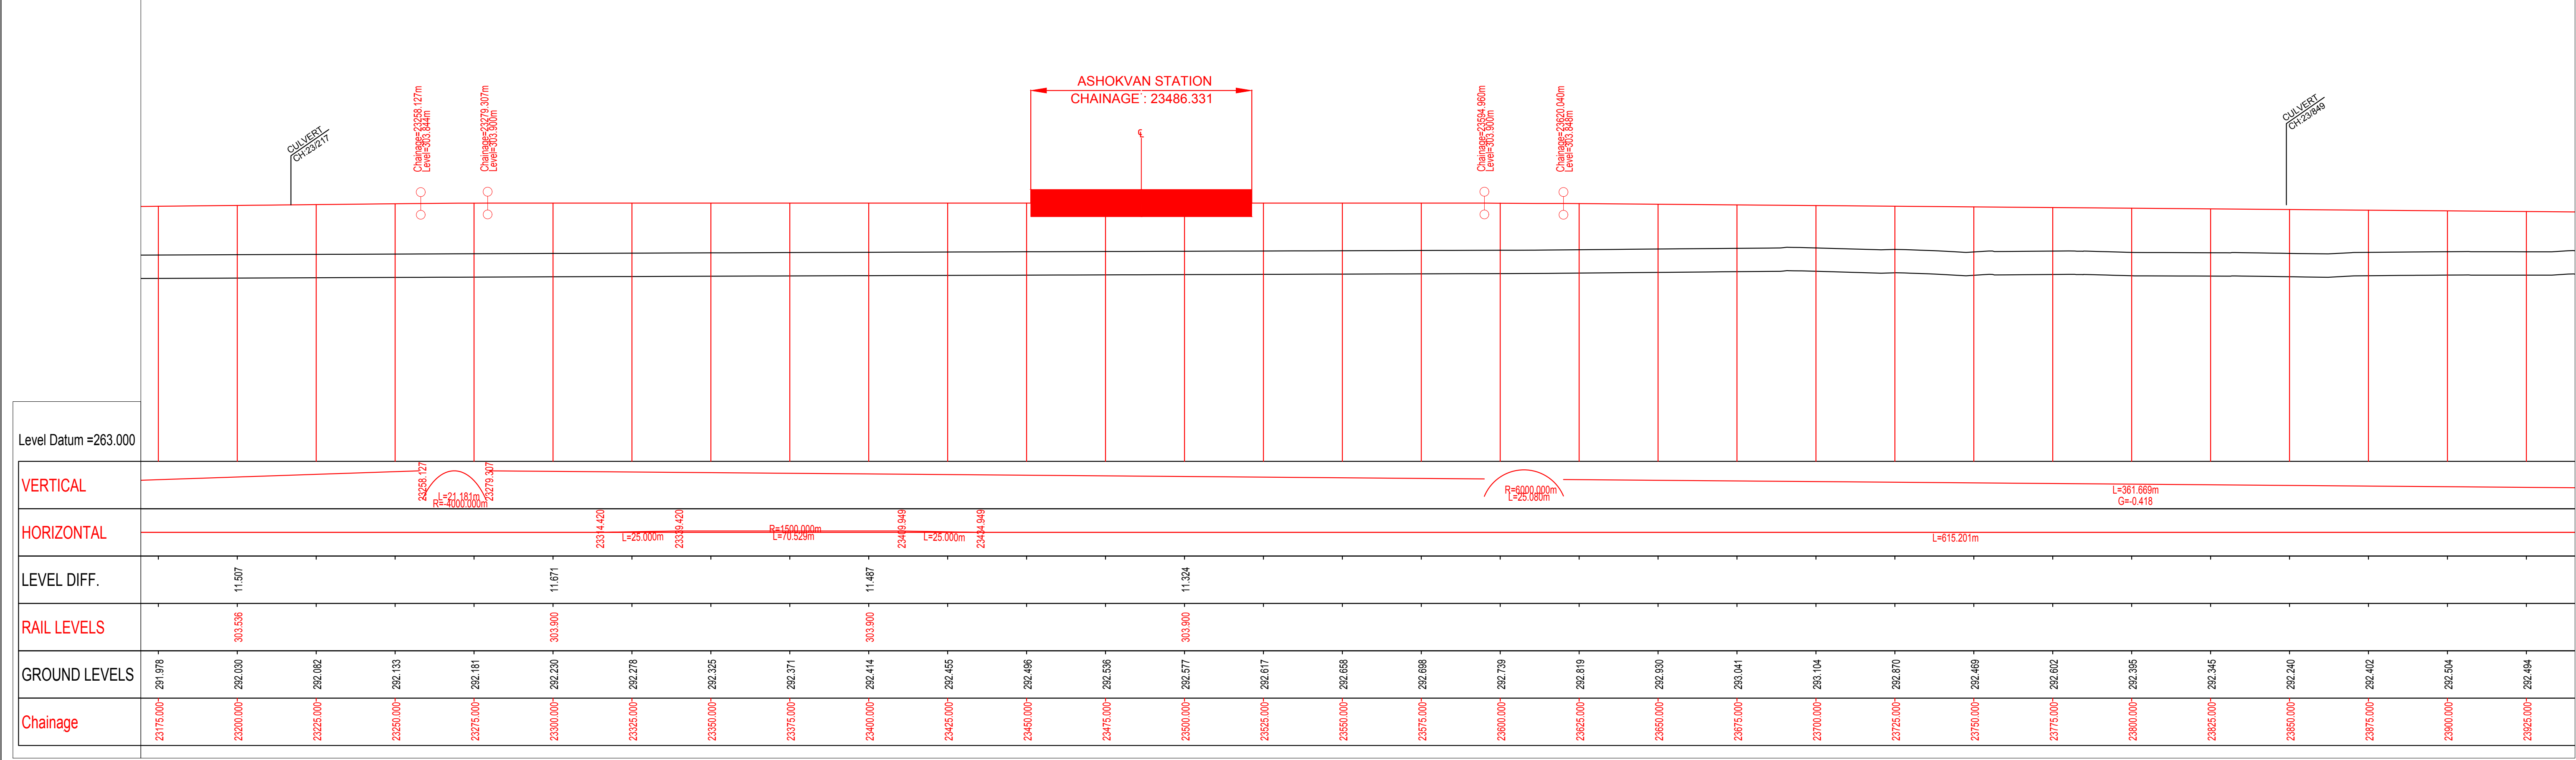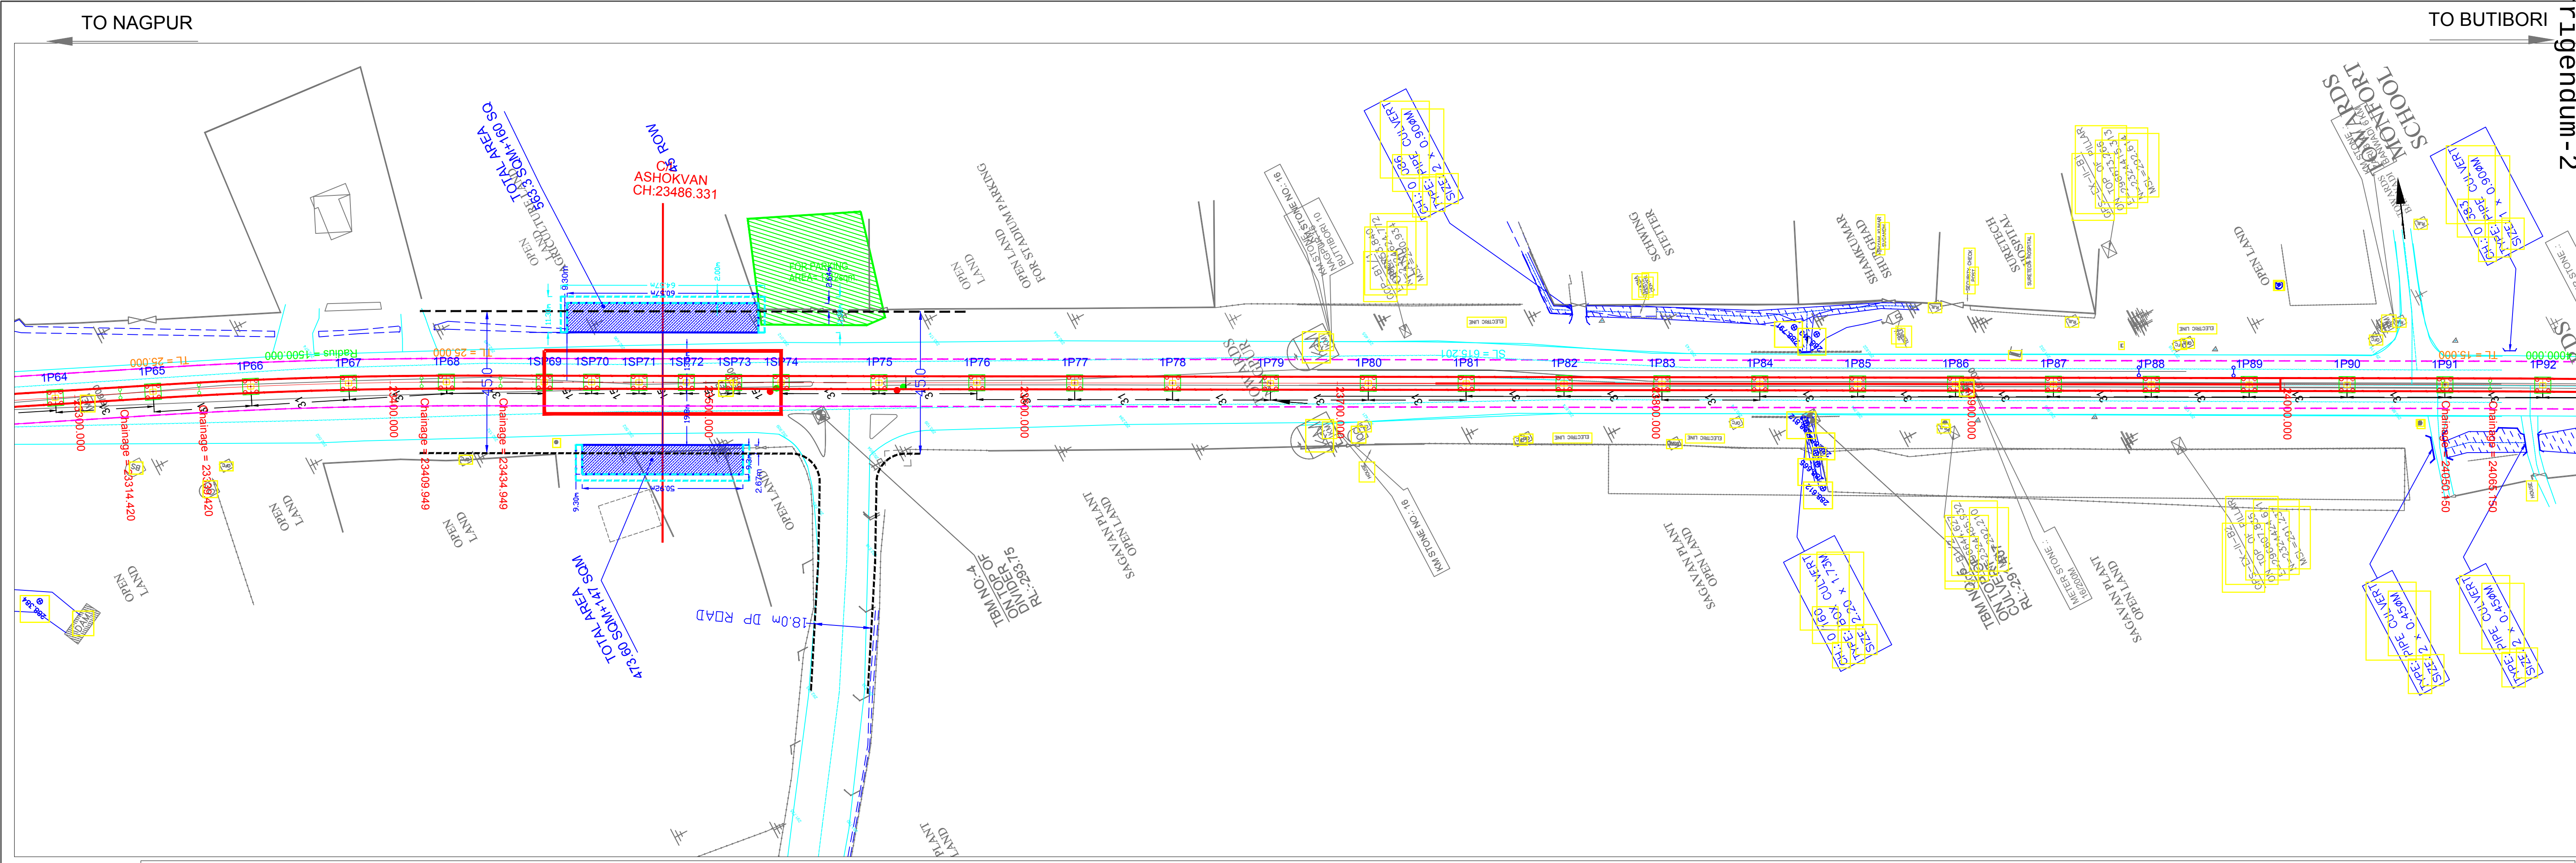

ELEVATED SECTION

LAND ACQUISITION ANNOTATION AS PER DPR

LEGEND

ROW

REVISED RELOCATED & RESHAPE PROPOSED STATION LAND

MAHARASHTRA METRO RAIL CORPORATION LIMITED

METRO BHAVAN, INFRONT OF DR. BABASAHEB AMBEDKAR COLLEGE, DEEKSHABHOOMI, NAGPUR- 4400010

Project Name: **NAGPUR METRO RAIL PROJECT PHASE-II**

TITLE: **PLAN & PROFILE OF REACH 1A**

(FOR TENDER PURPOSE ONLY)

DWG NO. **MM/NMRP/P-II/PLG/R1A/TP/2021/R1**

Updated Month: **JULY 2021**



Scale: **H=1:1000**
V=1:500

Revision No. **01**

Revision date **01/07/2021**

KHAPRI TO BUTIBORI

SHEET NO. **252 OF 259**

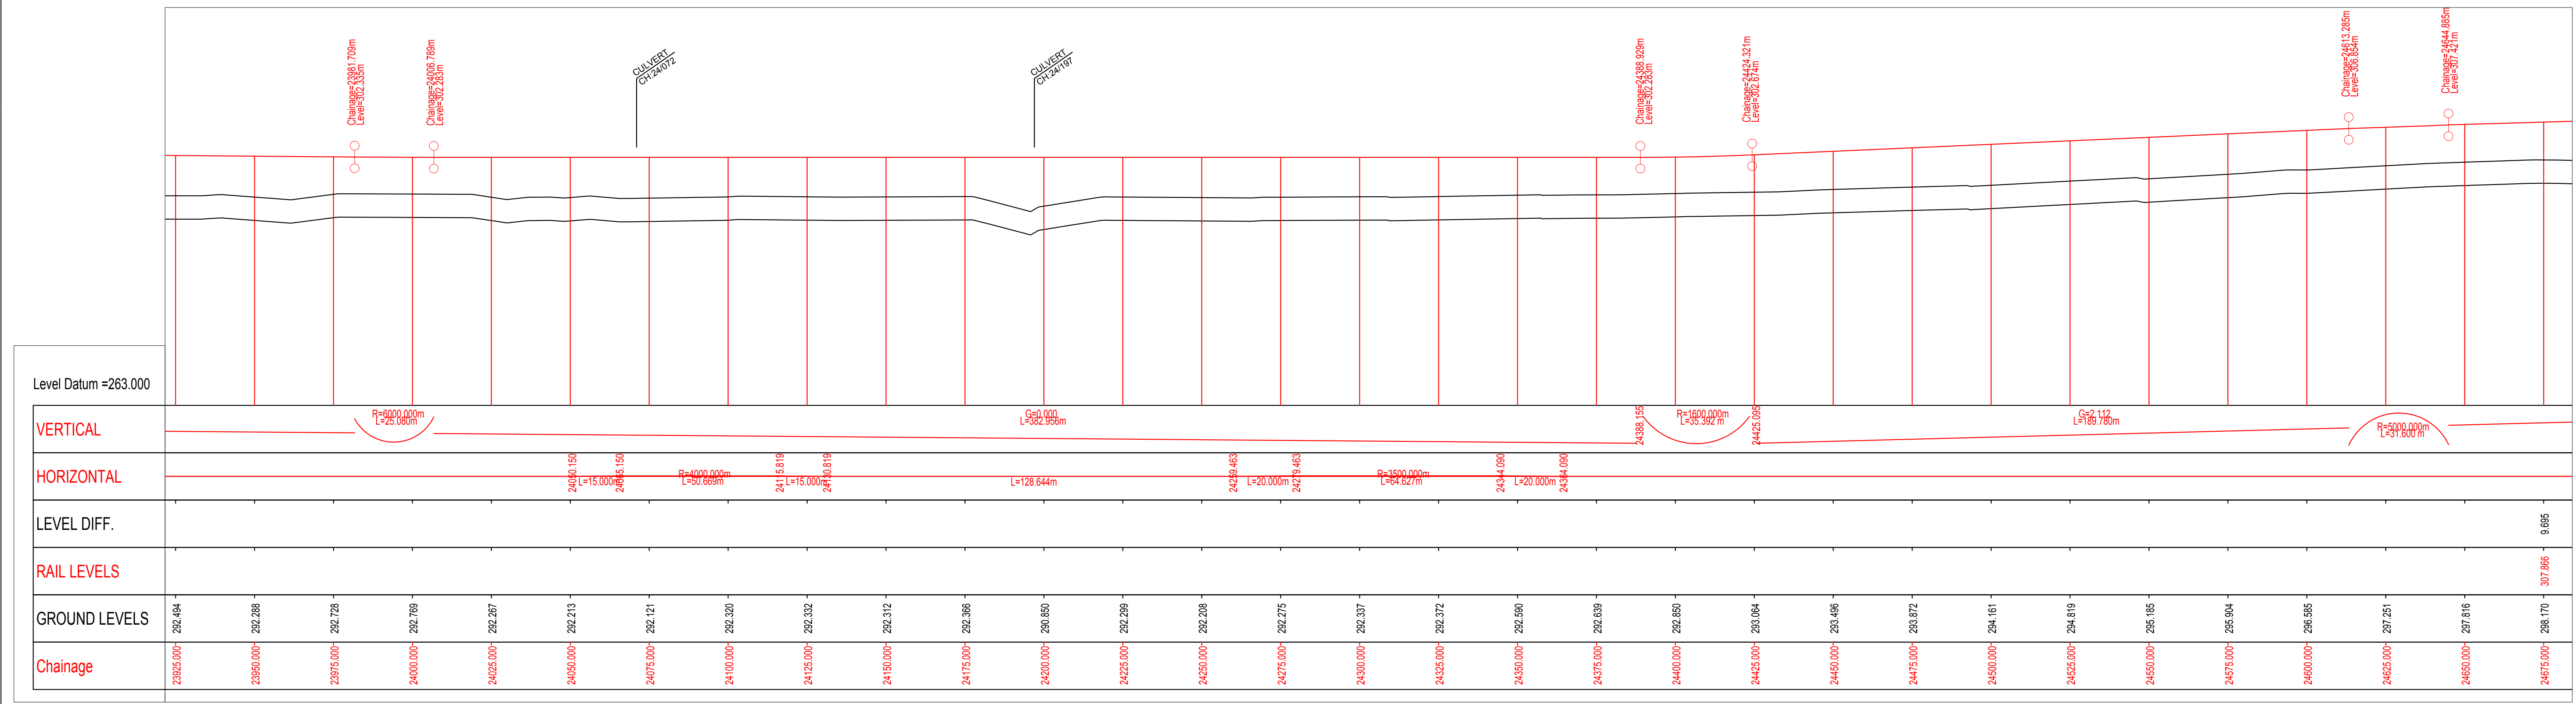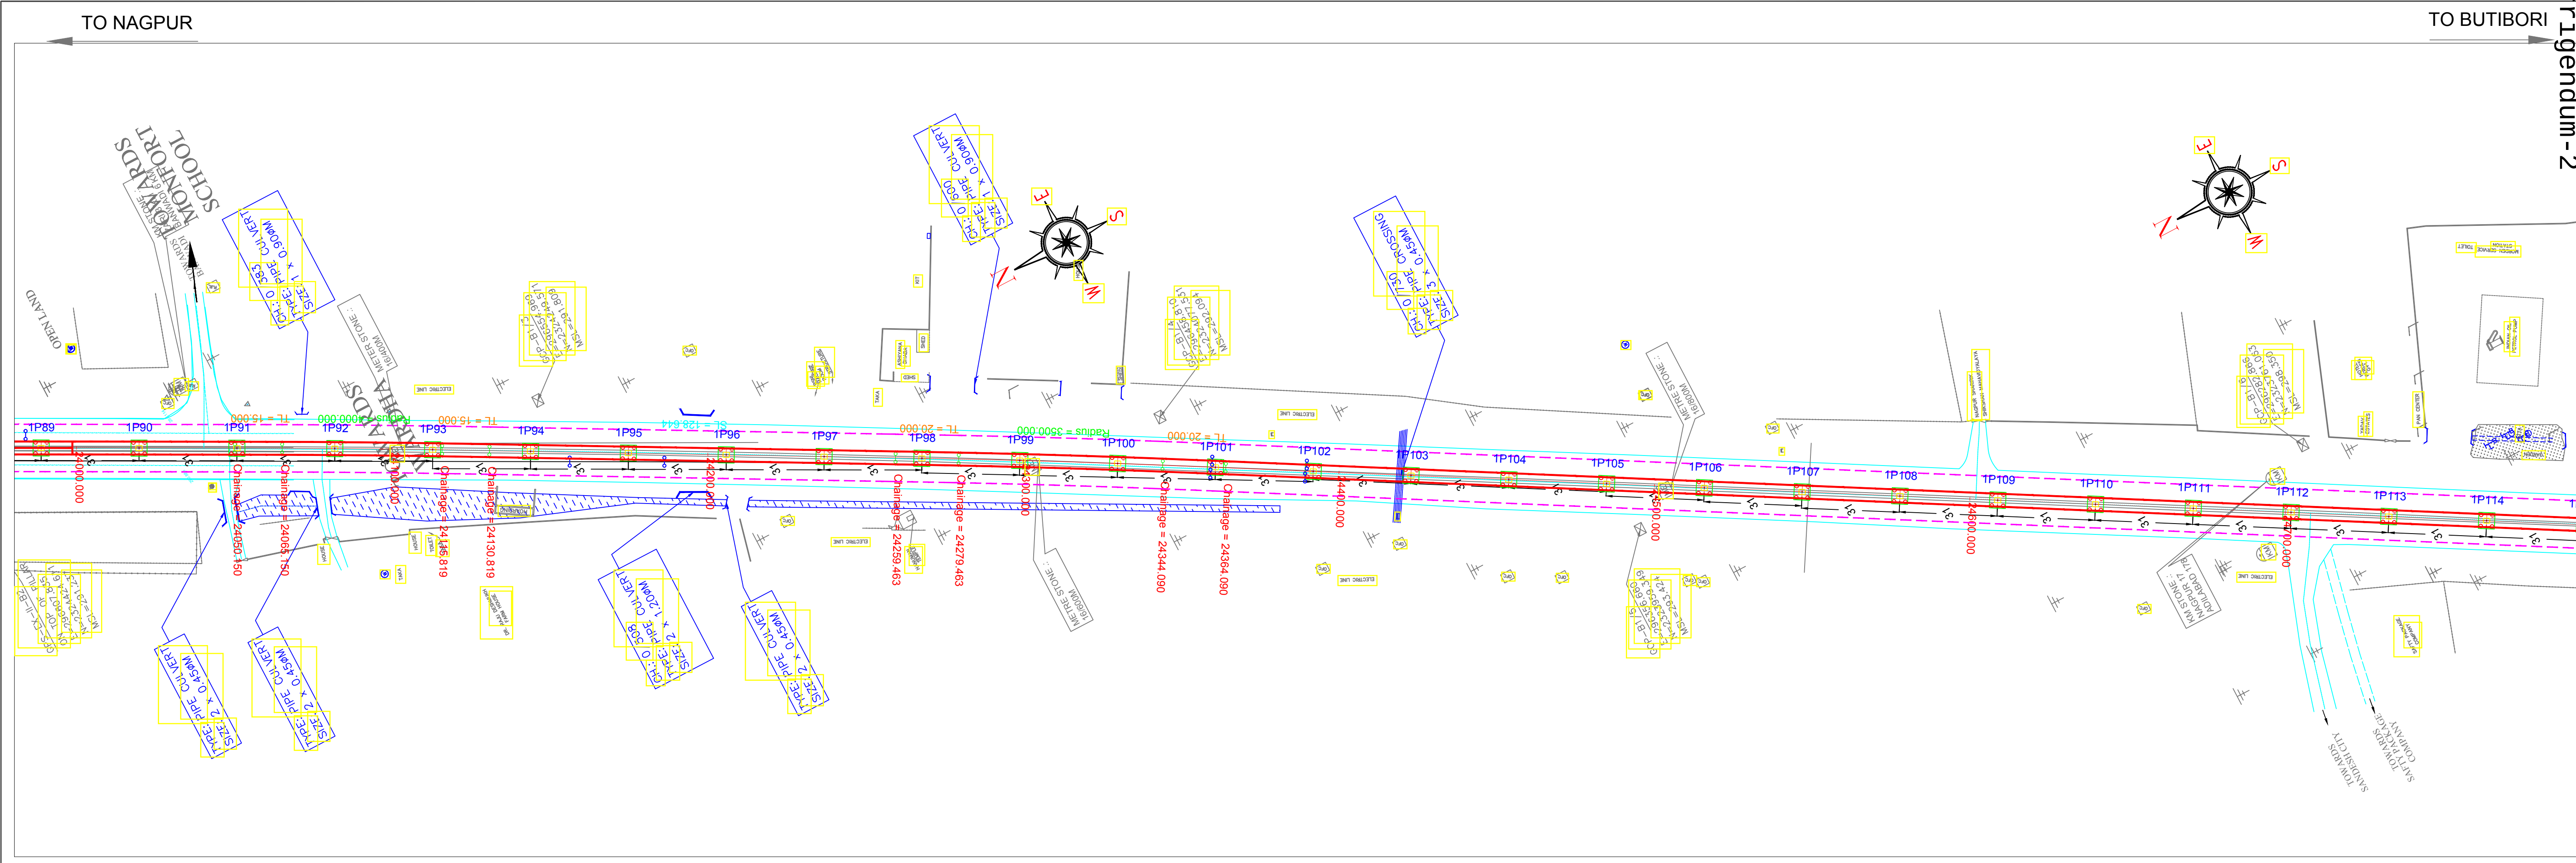

ELEVATED SECTION

LAND ACQUISITION ANNOTATION AS PER DPR

LEGEND

ROW

REVISED RELOCATED & RESHAPE PROPOSED STATION LAND

ek>h esV^aaks

MAHARASHTRA METRO RAIL CORPORATION LIMITED

METRO BHAVAN, INFRONT OF DR. BABASAHEB AMBEDKAR COLLEGE, DEEKSHABHOOMI, NAGPUR- 4400010

Project Name: **NAGPUR METRO RAIL PROJECT PHASE-II**

TITLE: **PLAN & PROFILE OF REACH 1A**

(FOR TENDER PURPOSE ONLY)

DWG NO. **MM/NMRP/P-II/PLG/R1A/TP/2021/R1**

Updated Month: **JULY 2021**



Scale: **H=1:1000**
V=1:500

Revision No. **01**

Revision date **01/07/2021**

KHAPRI TO BUTIBORI

SHEET NO. **293 OF 29**

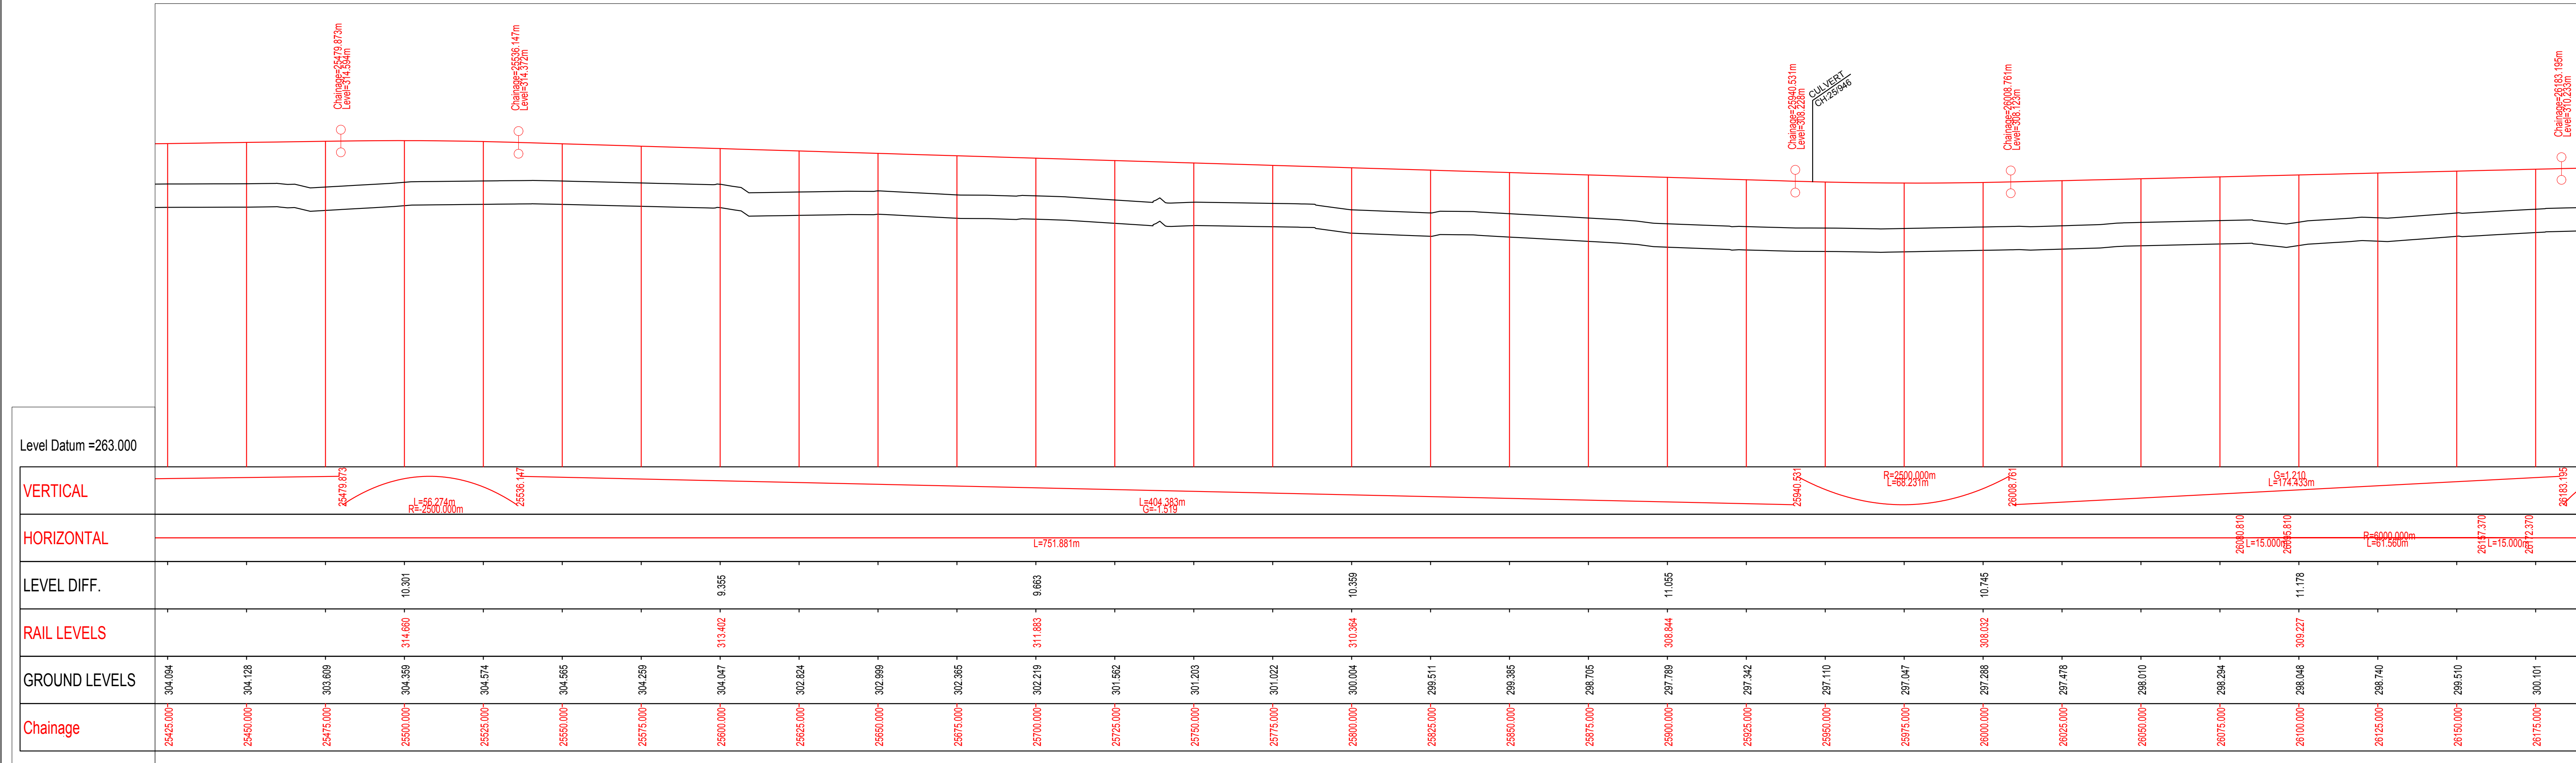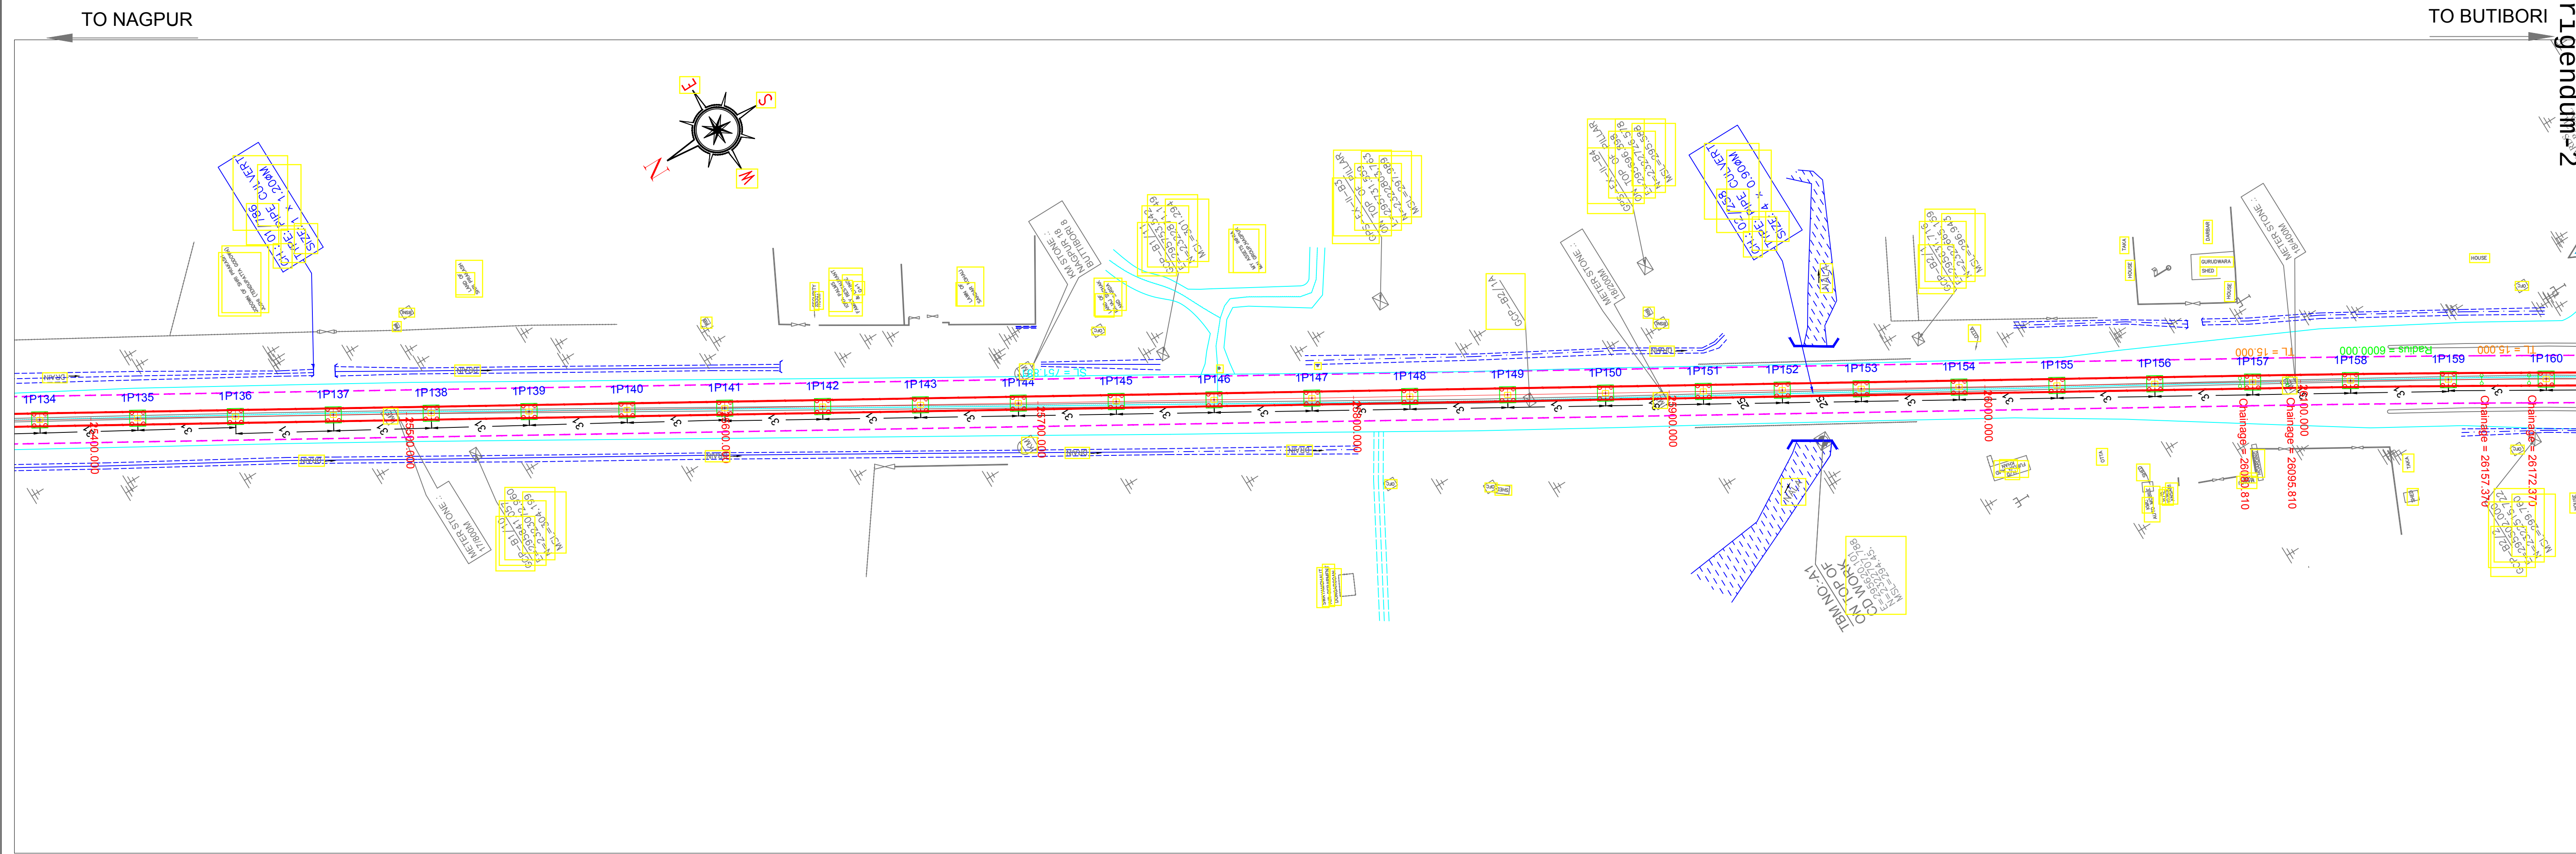

ELEVATED SECTION

LAND ACQUISITION ANNOTATION AS PER DPR

LEGEND

ROW

REVISIED RELOCATED & RESHAPE PROPOSED STATION LAND

MAHARASHTRA METRO RAIL CORPORATION LIMITED

METRO BHAVAN, INFRONT OF DR. BABASAHEB AMBEDKAR COLLEGE, DEEKSHABHOOMI, NAGPUR- 4400010

Project Name: **NAGPUR METRO RAIL PROJECT PHASE-II**

TITLE: **PLAN & PROFILE OF REACH 1A**

(FOR TENDER PURPOSE ONLY)

DWG NO. **MM/NMRP/P-II/PLG/R1A/TP/2021/R1**

Updated Month: **JULY 2021**

Scale: **H=1:1000**
V=1:500



Revision No. **01**

Revision date **01/07/2021**

KHAPRI TO BUTIBORI

SHEET NO. **09 OF 29**

Page 295 of 290

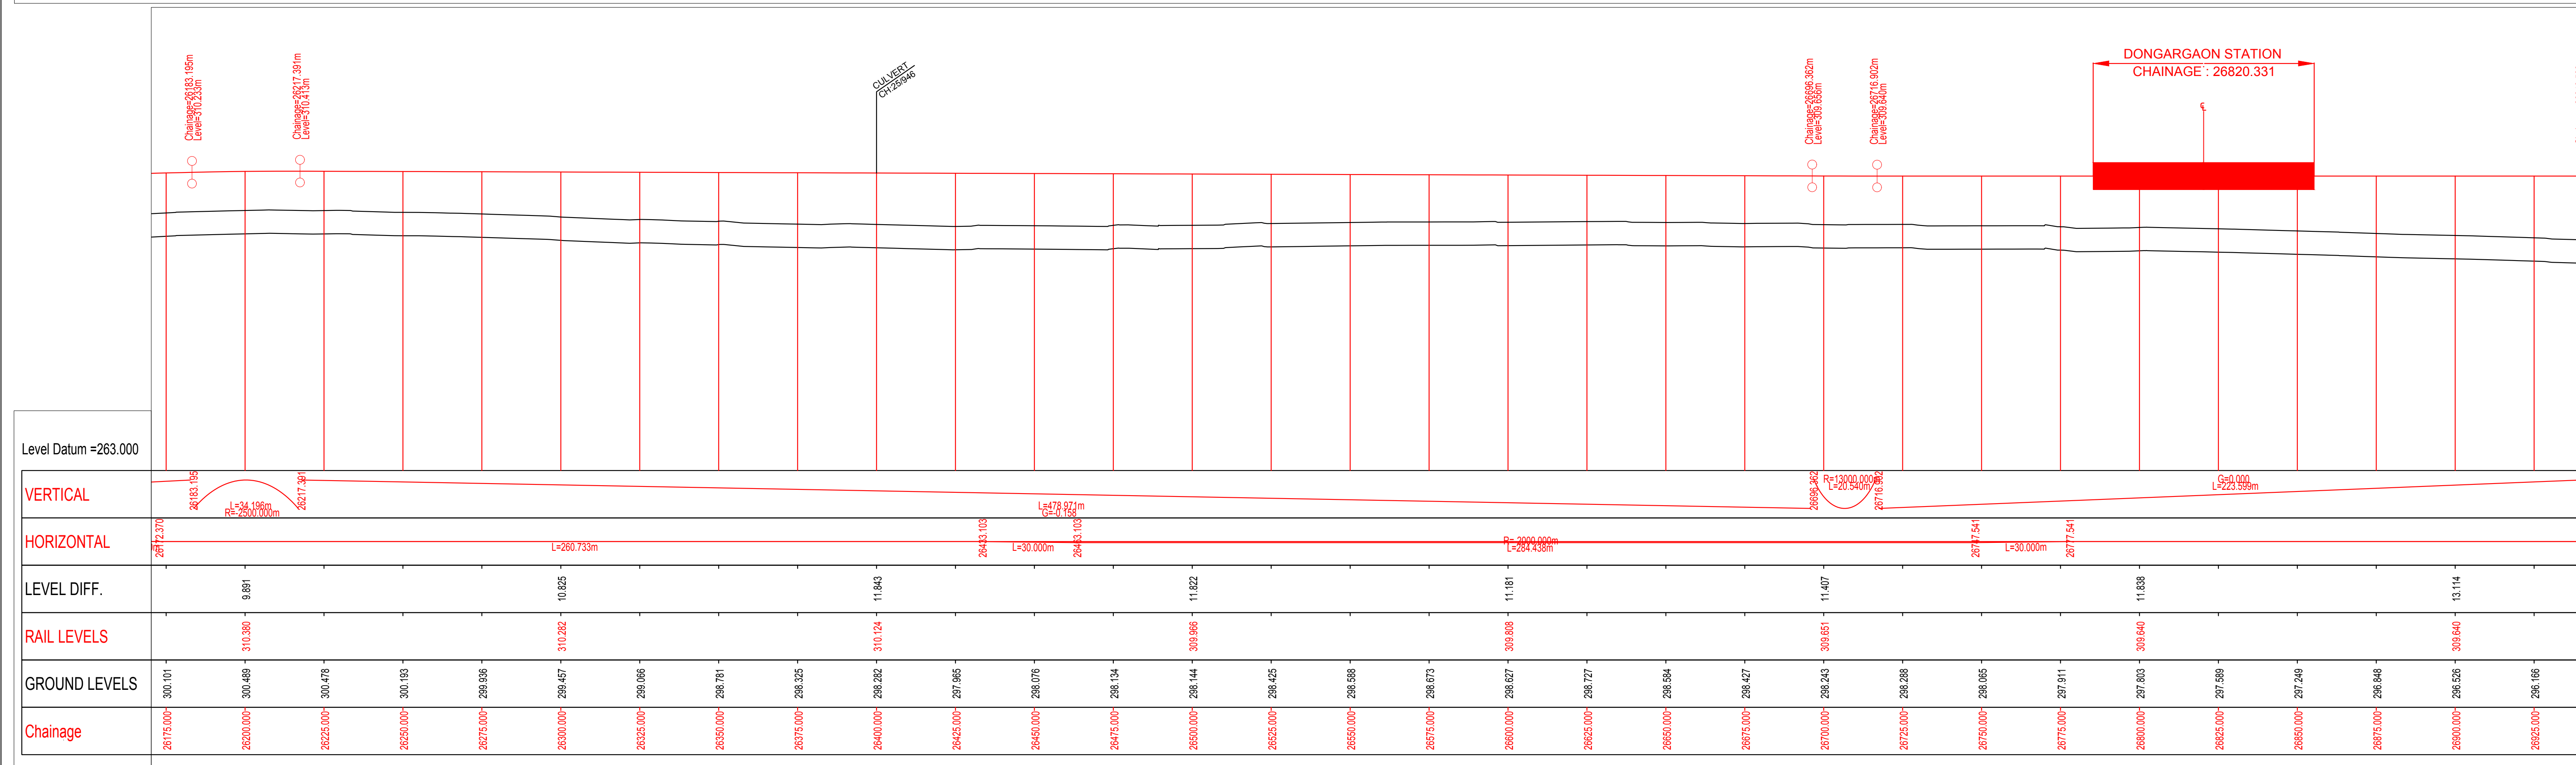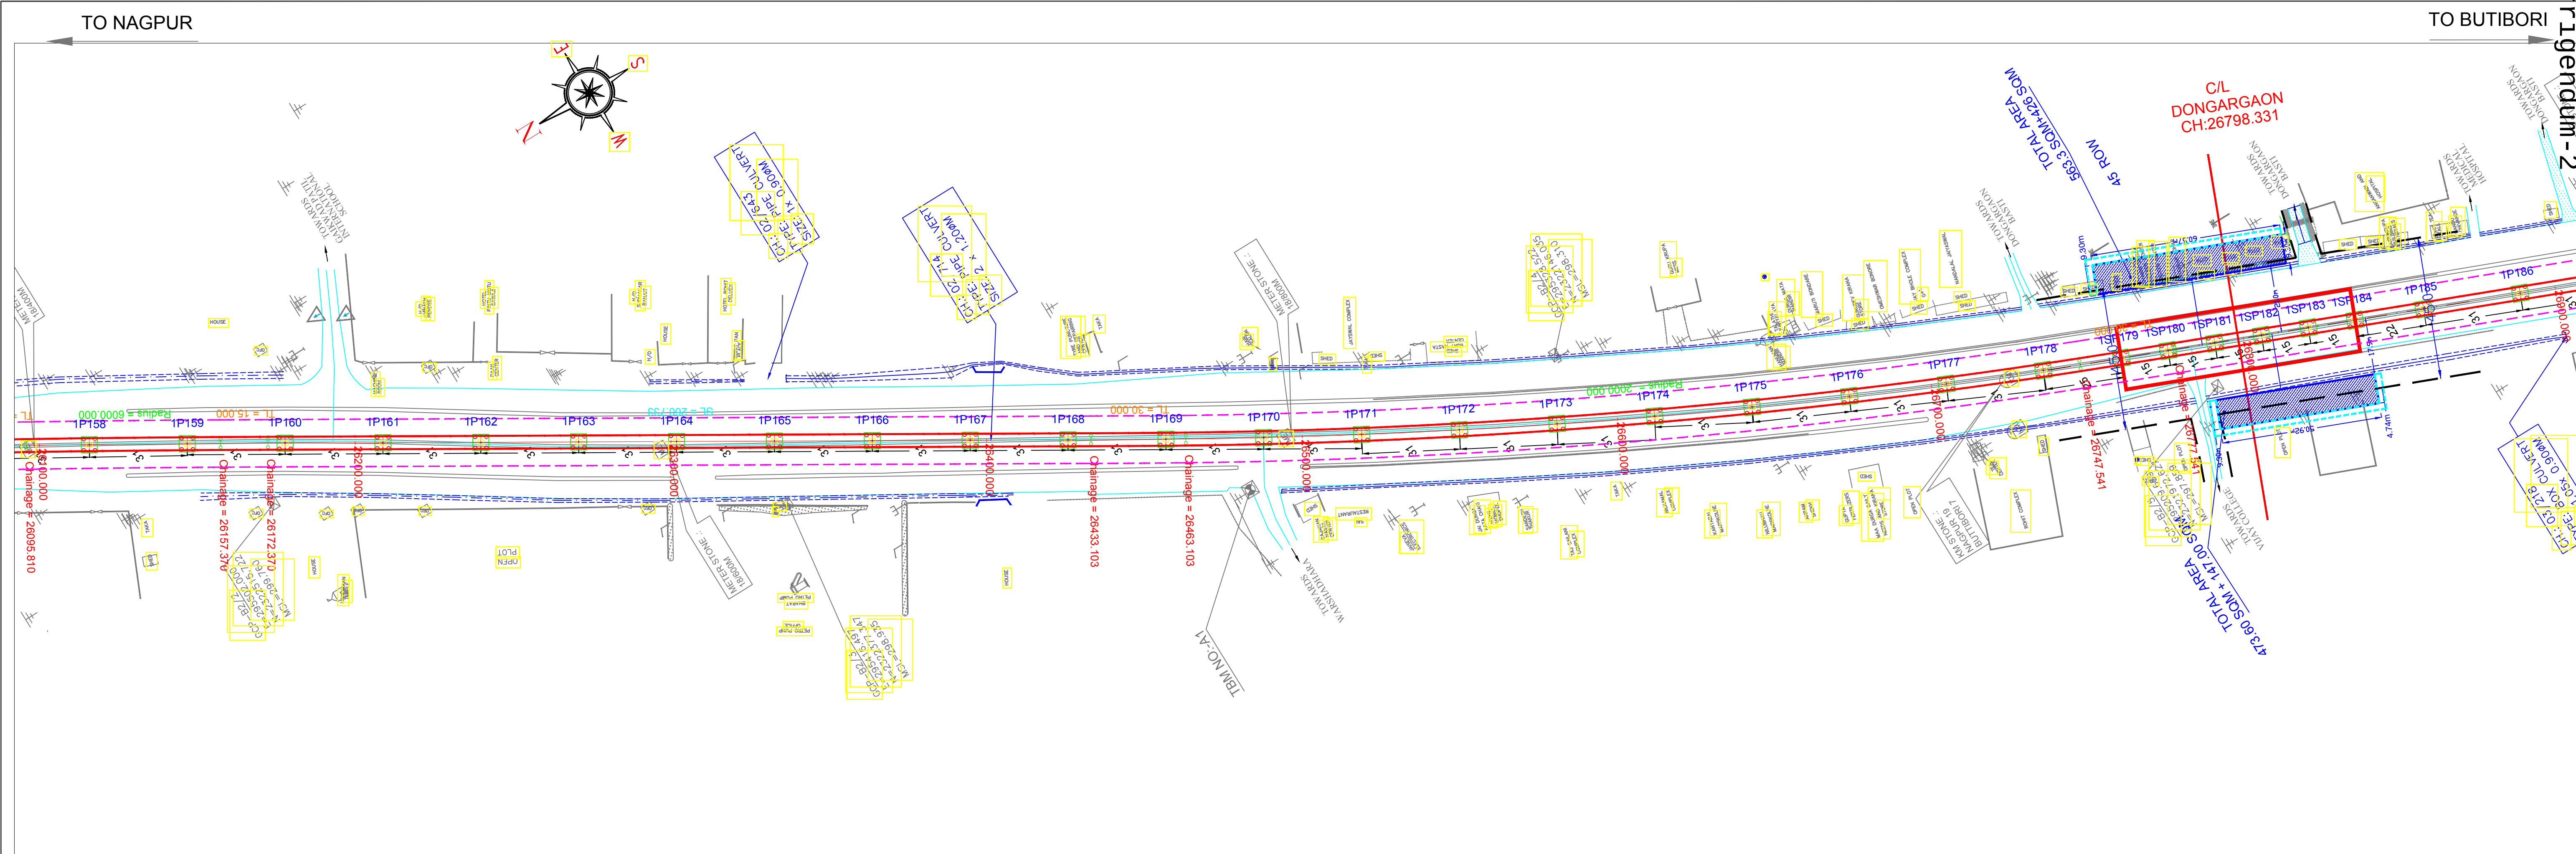

ELEVATED SECTION

LAND ACQUISITION ANNOTATION AS PER DPR

LEGEND

ROW

REVISED RELOCATED & RESHAPE PROPOSED STATION LAND

MAHARASHTRA METRO RAIL CORPORATION LIMITED

METRO BHAVAN, INFRONT OF DR. BABASAHEB AMBEDKAR COLLEGE, DEEKSHABHOOMI, NAGPUR- 4400010

Project Name: **NAGPUR METRO RAIL PROJECT PHASE-II**

TITLE: **PLAN & PROFILE OF REACH 1A**

(FOR TENDER PURPOSE ONLY)

DWG NO. **MM/NMRP/P-II/PLG/R1A/TP/2021/R1**

Updated Month: **JULY 2021**


Scale: **H=1:1000**
V=1:500

Revision No. **01**

Revision date **01/07/2021**

KHAPRI TO BUTIBORI

SHEET NO. **296 OF 329**

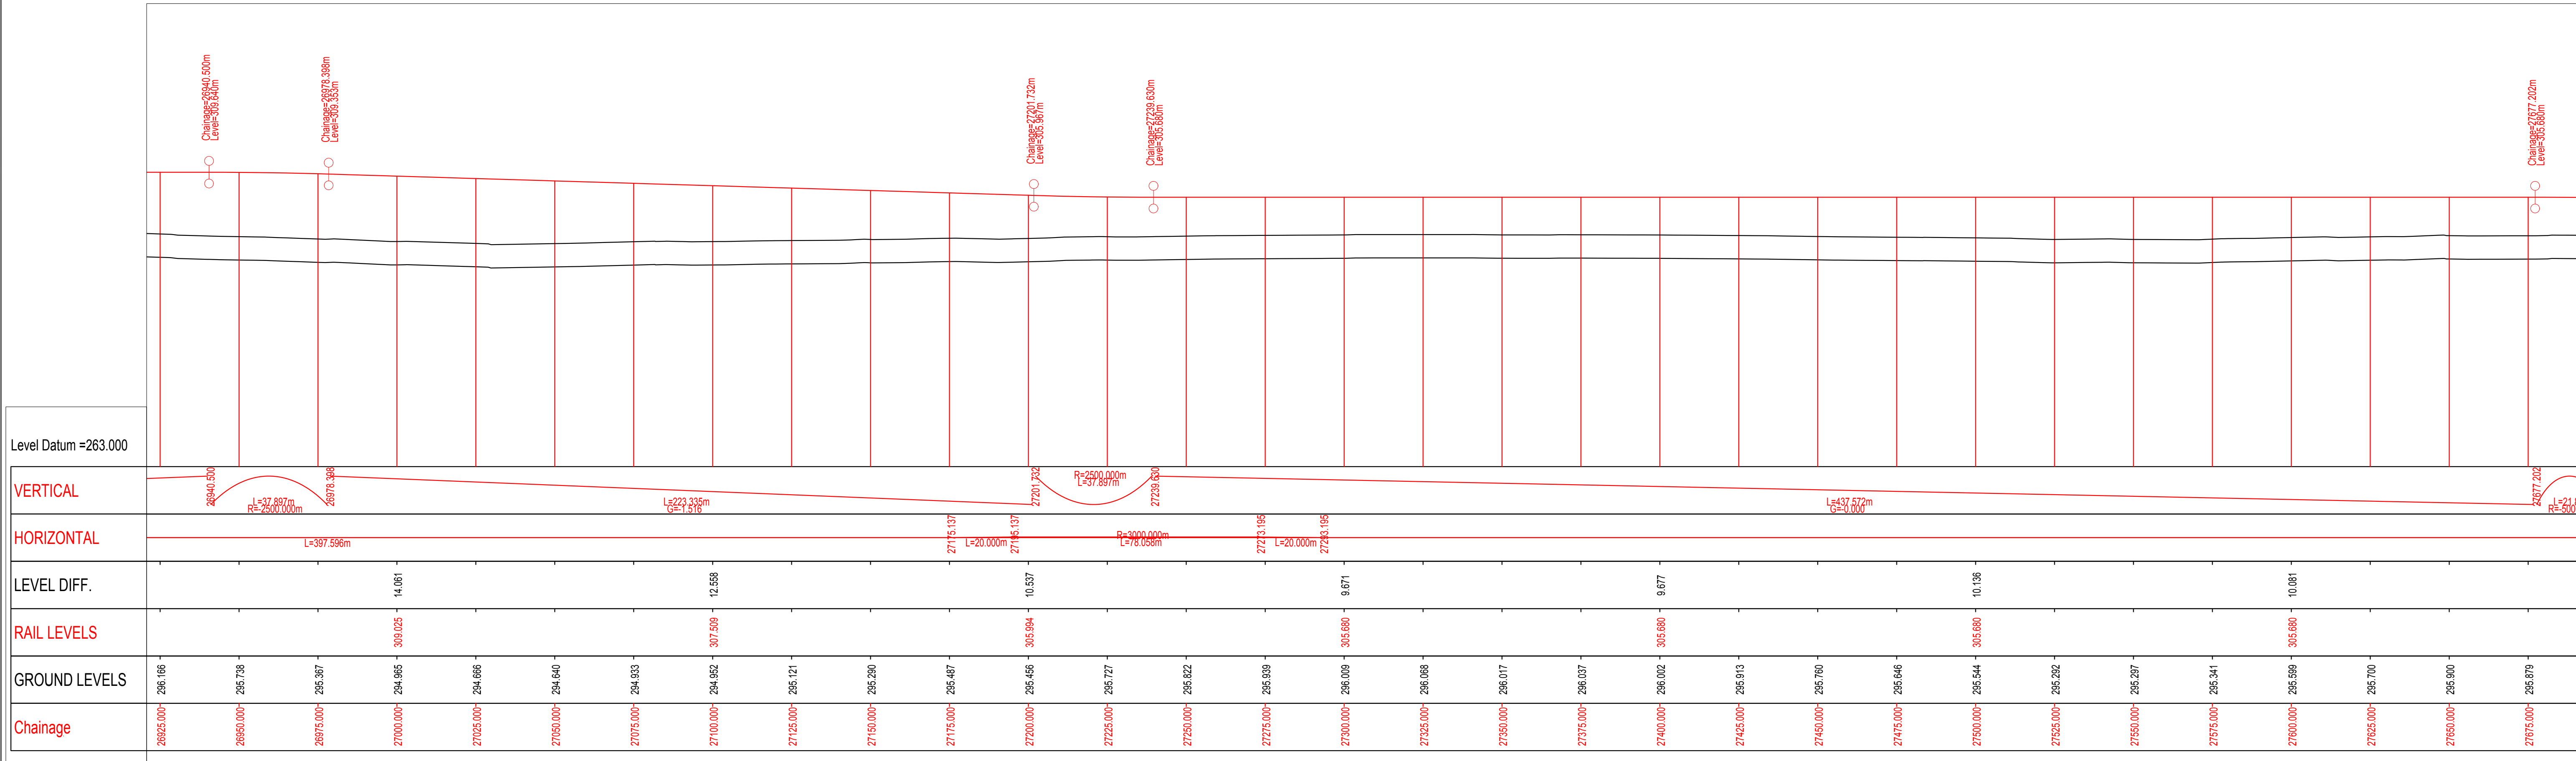

ELEVATED SECTION

LAND ACQUISITION ANNOTATION AS PER DPR

LEGEND

ROW

REVISED RELOCATED & RESHAPE PROPOSED STATION LAND



ek>h esV^aaks
MAHARASHTRA METRO RAIL CORPORATION LIMITED
METRO BHAVAN, INFRONT OF DR. BABASAHEB AMBEDKAR COLLEGE, DEEKSHABHOOMI, NAGPUR- 4400010

Project Name: **NAGPUR METRO RAIL PROJECT PHASE-II**



TITLE: PLAN & PROFILE OF REACH 1A (FOR TENDER PURPOSE ONLY)	Updated Month: JULY 2021
DWG NO. MM/NMRP/P-II/PLG/R1A/TP/2021/R1	Scale: H=1:1000 V=1:500

Revision No. 01	Revision date 01/07/2021
------------------------	---------------------------------

SHEET NO. **21 OF 29**

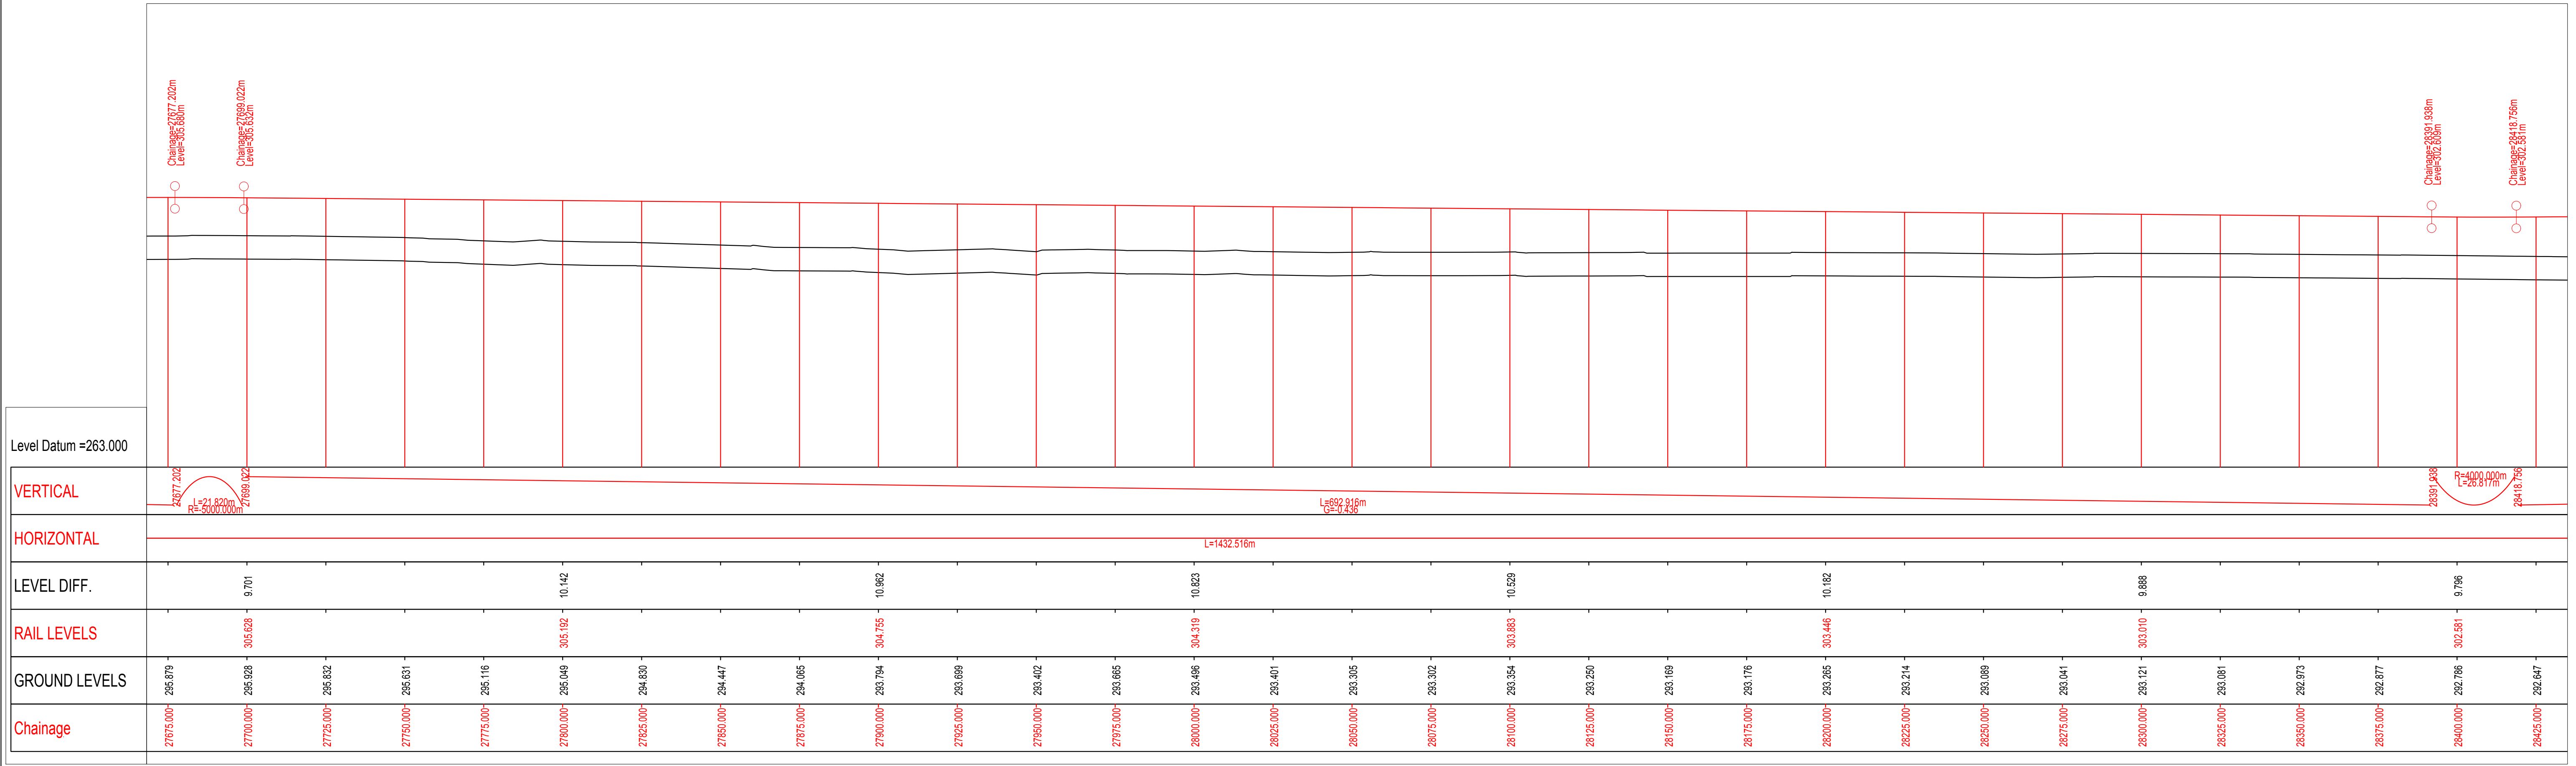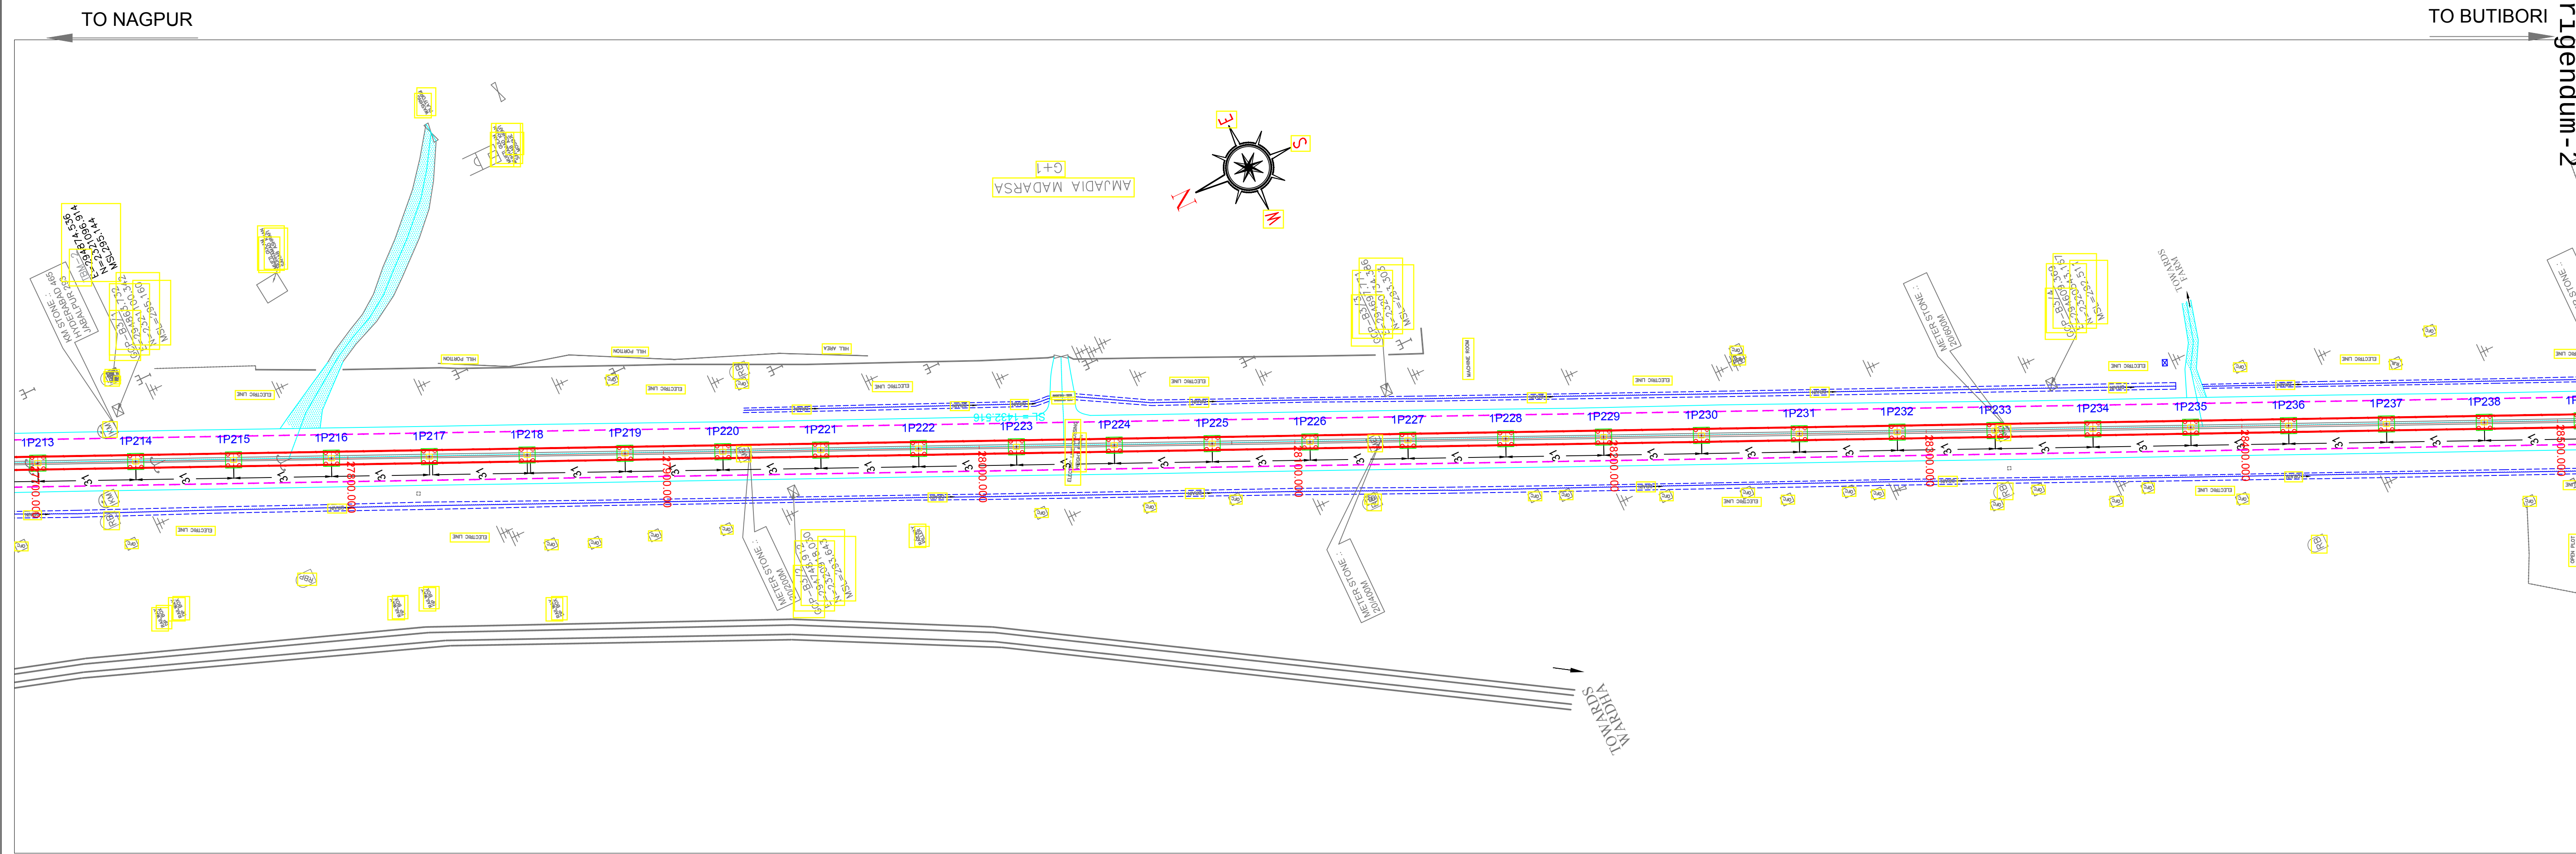

ELEVATED SECTION 		LAND ACQUISITION ANNOTATION AS PER DPR 		LEGEND 		 MAHARASHTRA METRO RAIL CORPORATION LIMITED METRO BHAVAN, INFRONT OF DR. BABASAHEB AMBEDKAR COLLEGE, DEEKSHABHOOMI, NAGPUR- 4400010		Project Name: NAGPUR METRO RAIL PROJECT PHASE-II	
TITLE: PLAN & PROFILE OF REACH 1A (FOR TENDER PURPOSE ONLY)		Updated Month: JULY 2021		Scale: H=1:1000 V=1:500		Revision No. 01		Revision date 01/07/2021	
DWG NO. MM/NMRP/P-II/PLG/R1A/TP/2021/R1		KHAPRI TO BUTIBORI		SHEET NO. 236 OF 290					

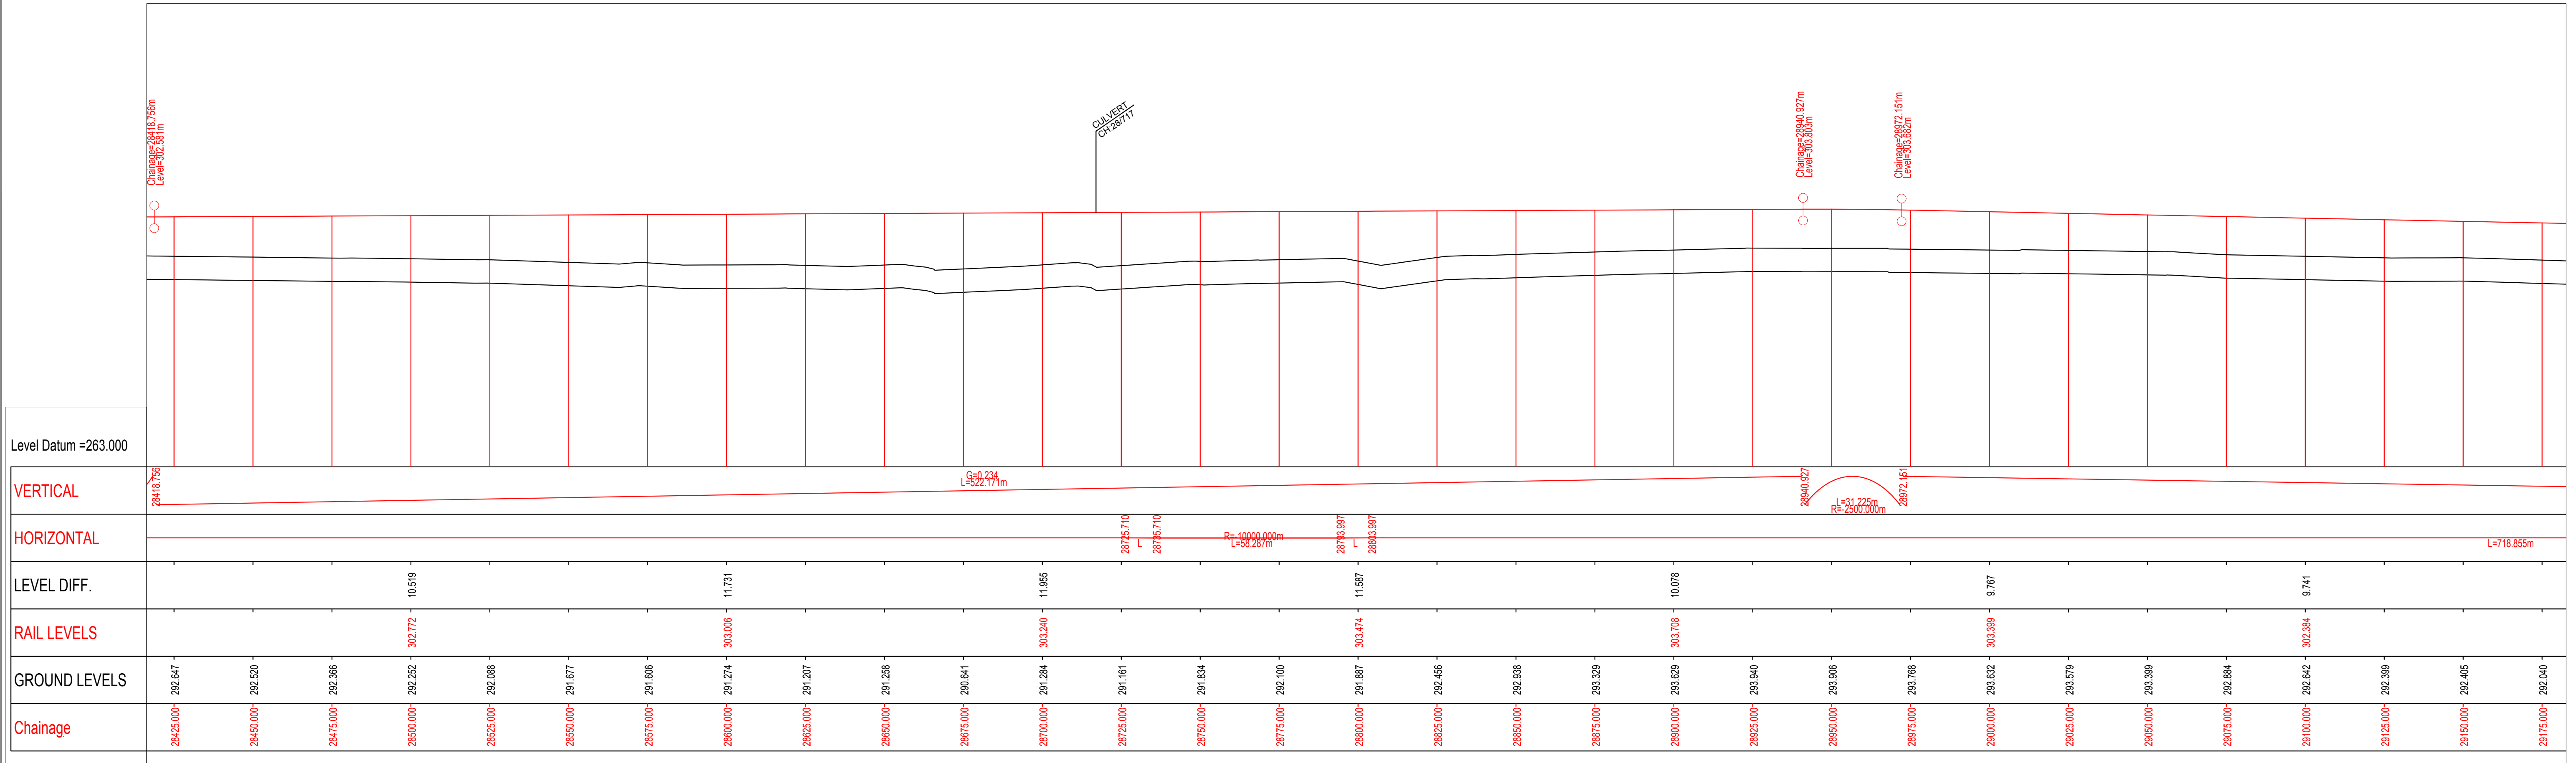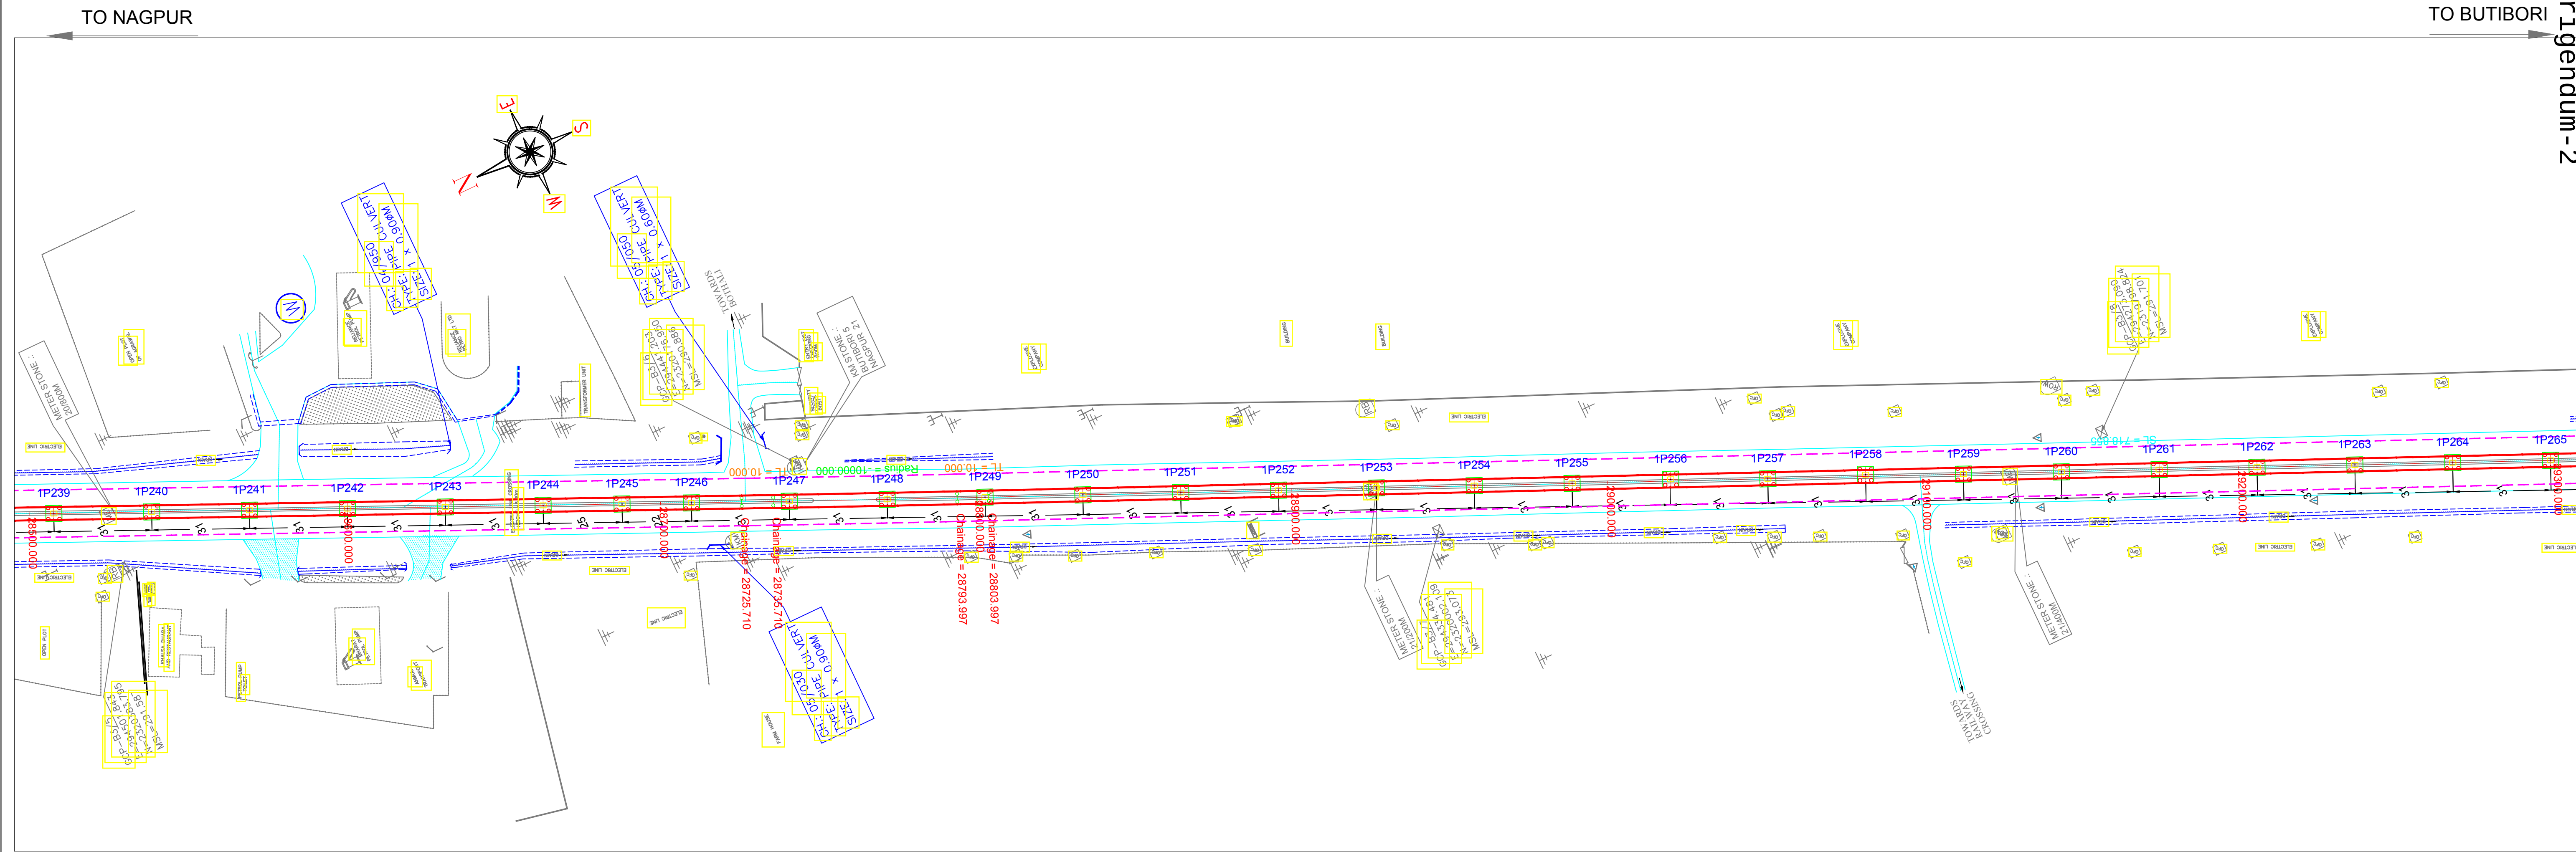

ELEVATED SECTION

LAND ACQUISITION ANNOTATION AS PER DPR

LEGEND

ROW
REVISED RELOCATED & RESHAPE
PROPOSED STATION LAND

MAHARASHTRA METRO RAIL CORPORATION LIMITED
METRO BHAVAN, INFRONT OF DR. BABASAHEB AMBEDKAR COLLEGE, DEEKSHABHOOMI, NAGPUR- 4400010

Project Name: **NAGPUR METRO RAIL PROJECT PHASE-II**

TITLE: **PLAN & PROFILE OF REACH 1A**
(FOR TENDER PURPOSE ONLY)

DWG NO. **MM/NMRP/P-II/PLG/R1A/TP/2021/R1**



Updated Month: **JULY 2021**

Scale: **H=1:1000**
V=1:500

Revision No. **01**

Revision date **01/07/2021**

SHEET NO. **235 OF 239**

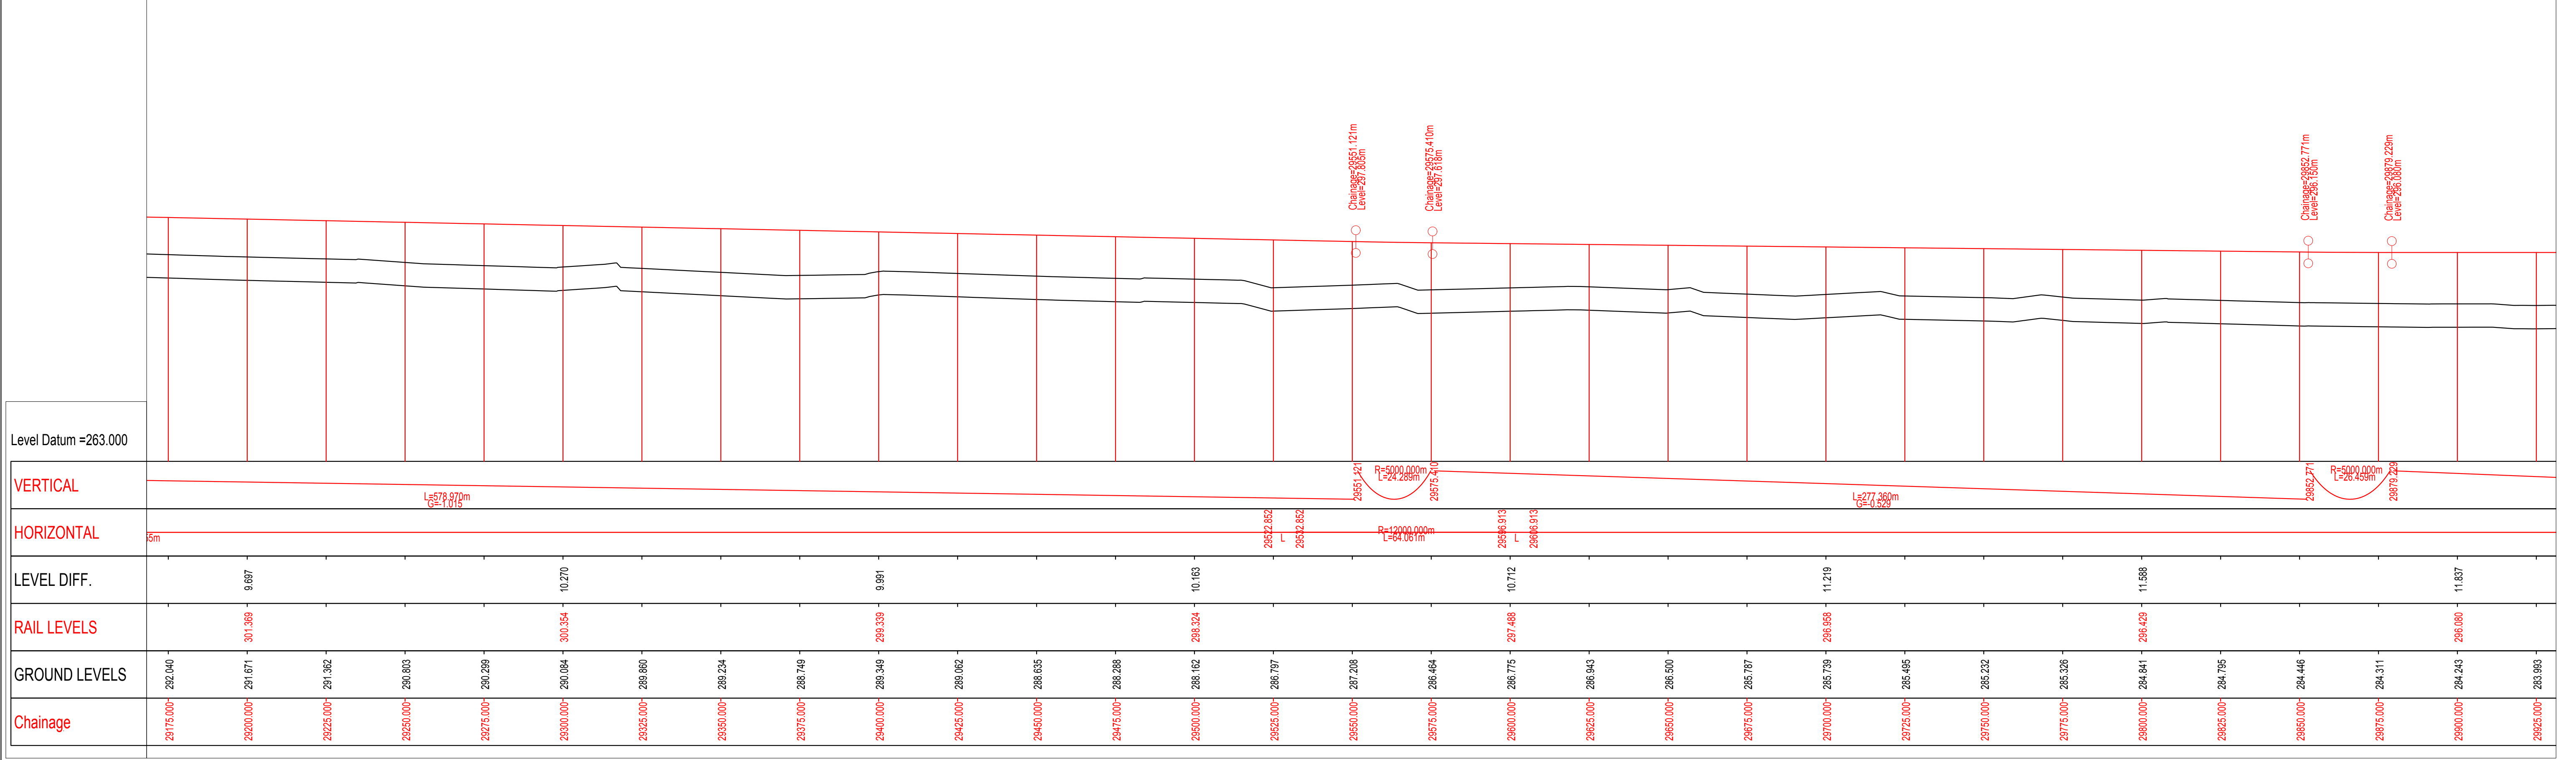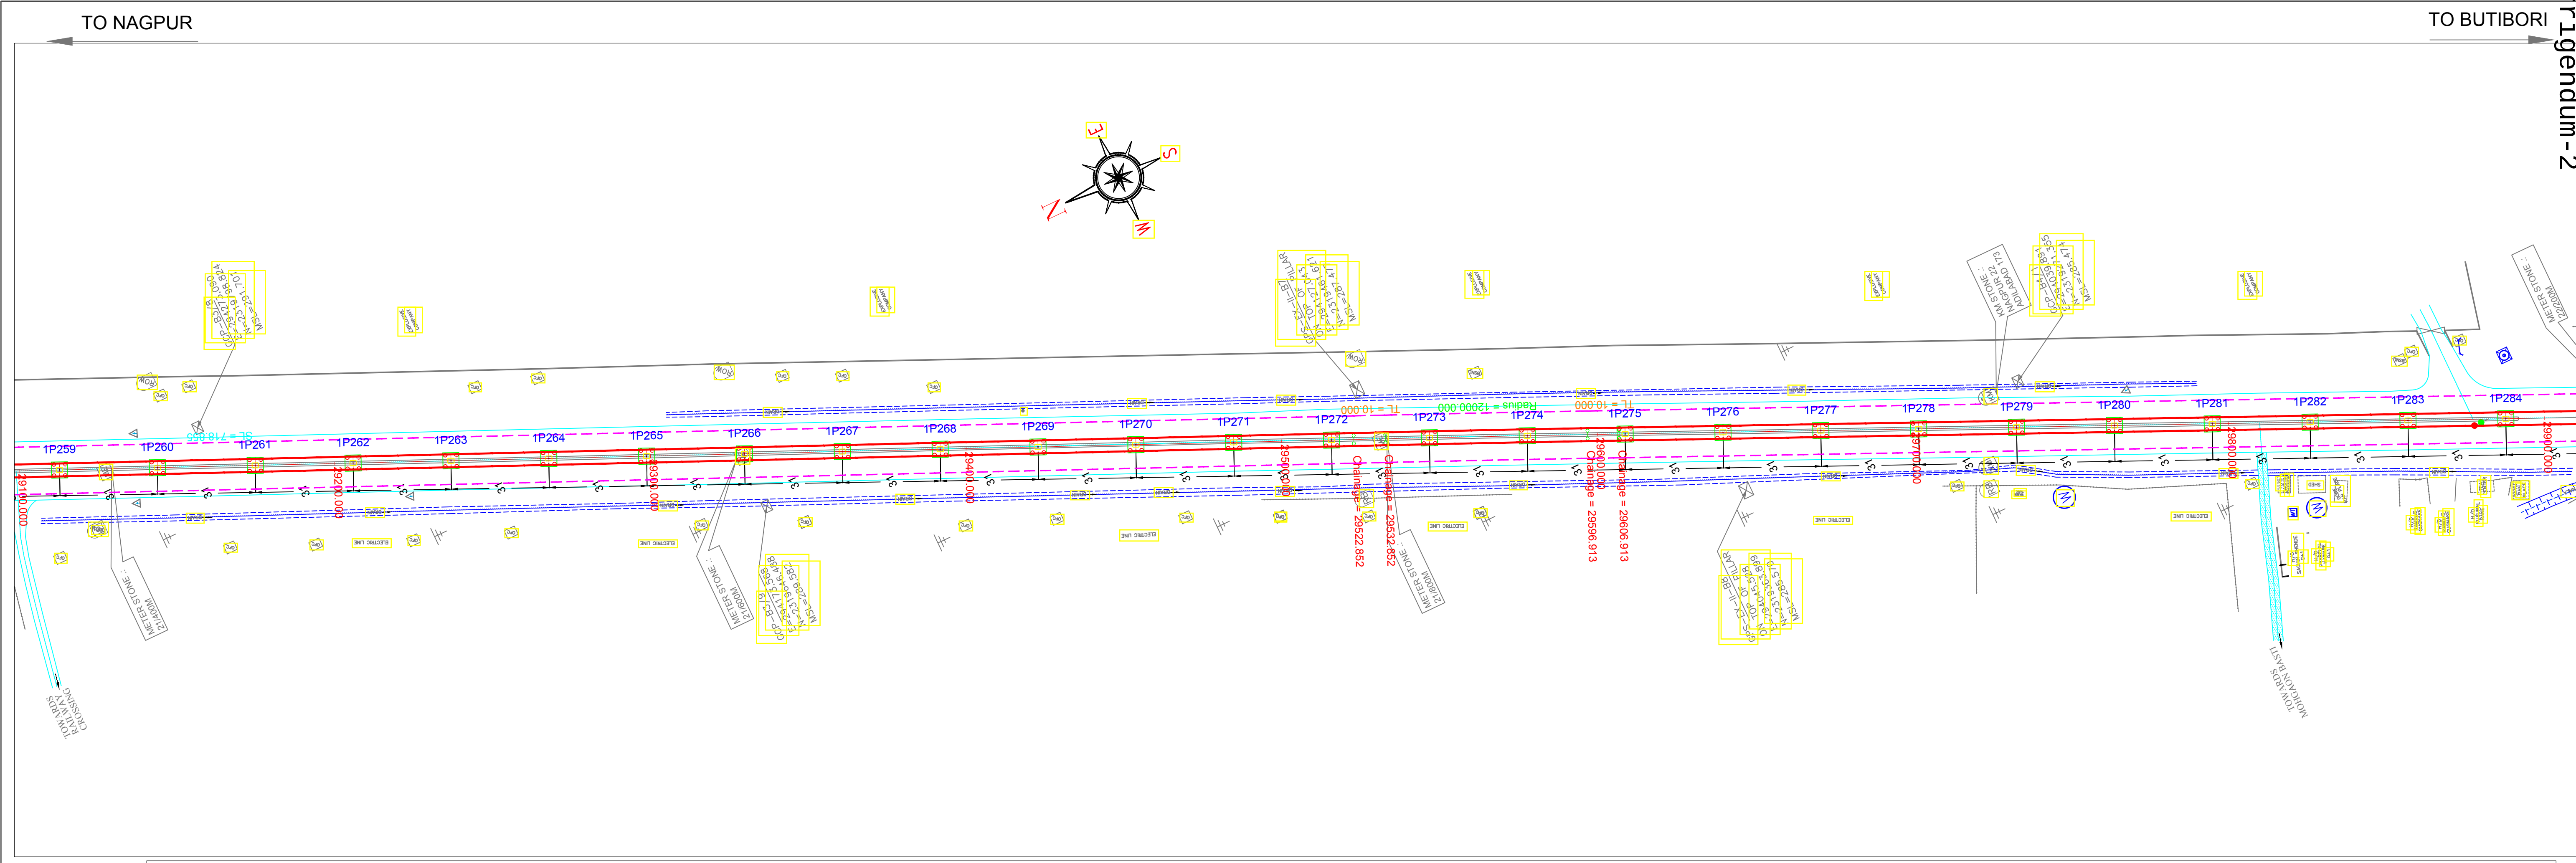

ELEVATED SECTION

LAND ACQUISITION ANNOTATION AS PER DPR

LEGEND

ROW

REVISED RELOCATED & RESHAPE PROPOSED STATION LAND

MAHARASHTRA METRO RAIL CORPORATION LIMITED
METRO BHAVAN, INFRONT OF DR. BABASAHEB AMBEDKAR COLLEGE, DEEKSHABHOOMI, NAGPUR- 4400010

Project Name: **NAGPUR METRO RAIL PROJECT PHASE-II**

TITLE: **PLAN & PROFILE OF REACH 1A**
(FOR TENDER PURPOSE ONLY)

DWG NO. **MM/NMRP/P-II/PLG/R1A/TP/2021/R1**

Updated Month: **JULY 2021**



Scale: **H=1:1000**
V=1:500

Revision No. **01**

Revision date **01/07/2021**

KHAPRI TO BUTIBORI

SHEET NO. **2140 OF 2190**

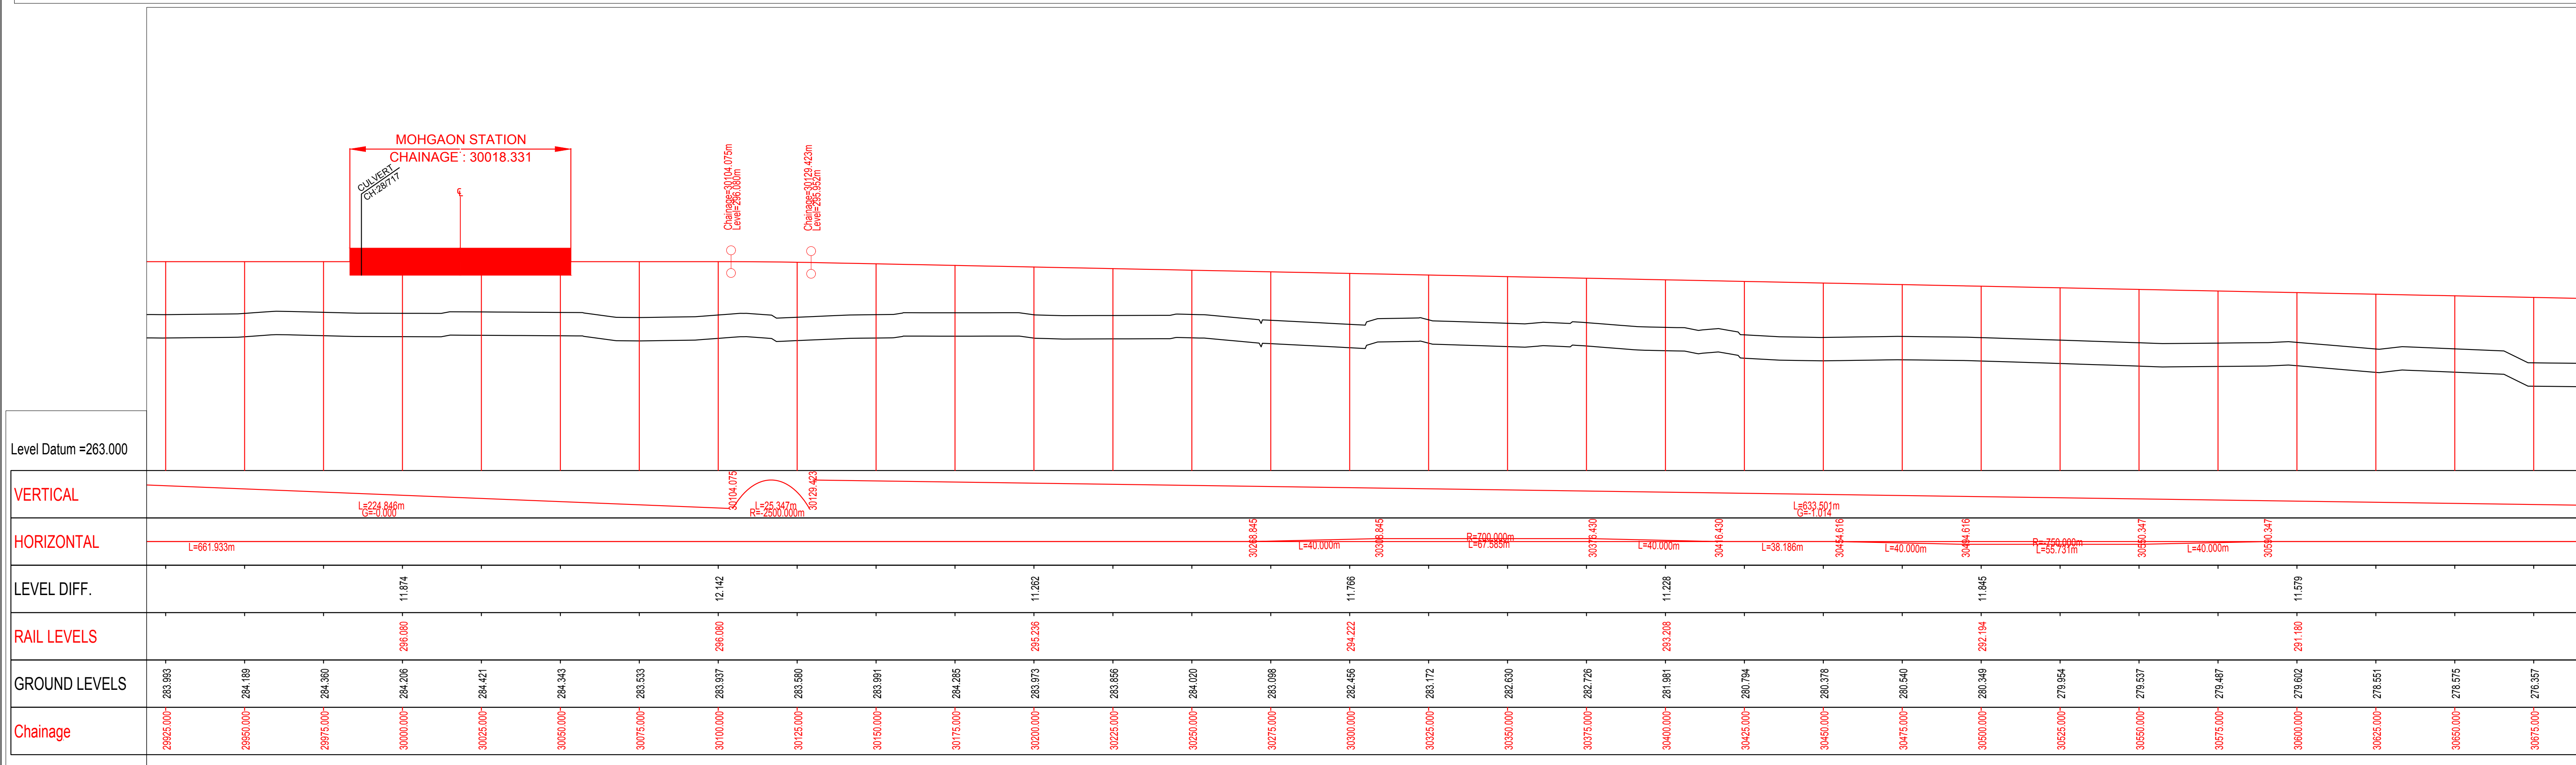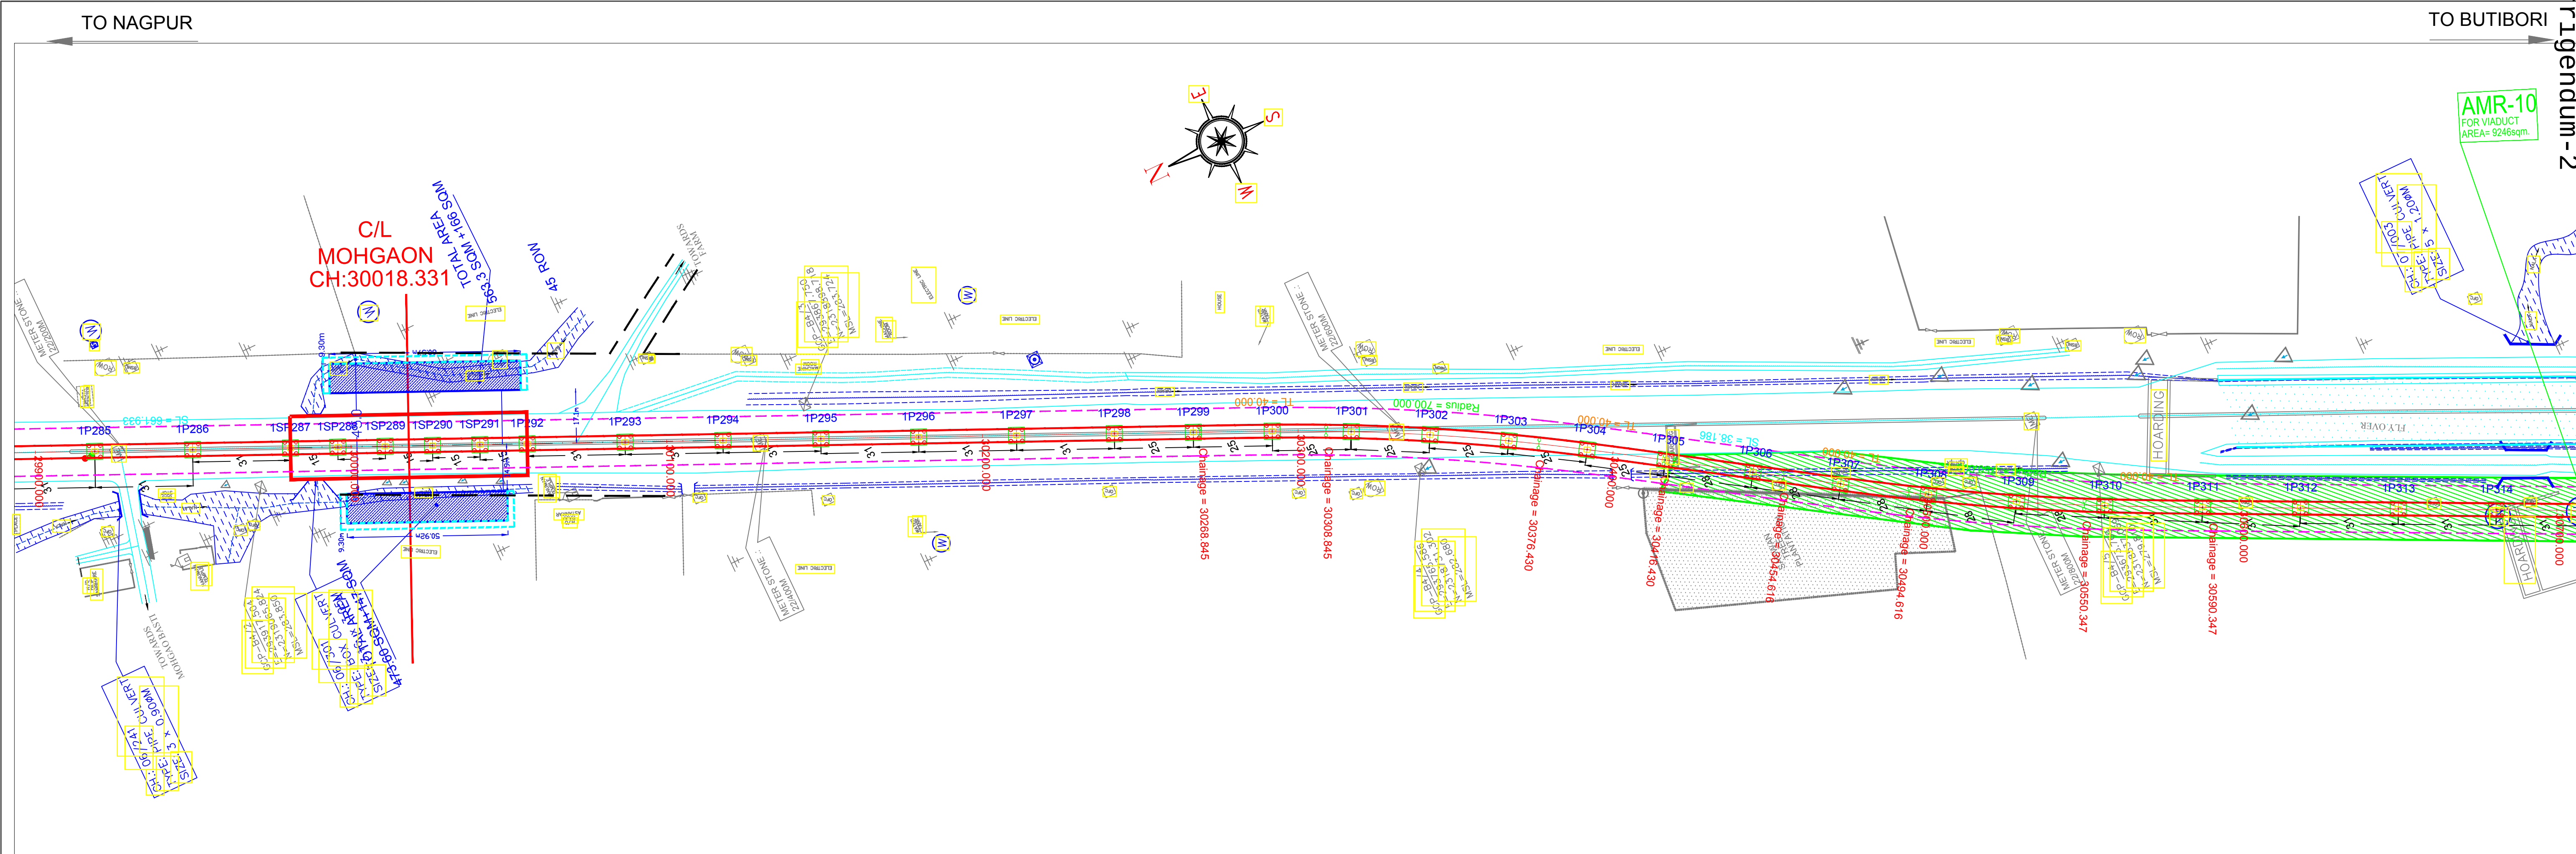

ELEVATED SECTION

LAND ACQUISITION ANNOTATION AS PER DPR

LEGEND

ROW

REVISED RELOCATED & RESHAPE PROPOSED STATION LAND

ek>h esV^aks
NAGPUR METRO

MAHARASHTRA METRO RAIL CORPORATION LIMITED
METRO BHAVAN, INFRONT OF DR. BABASAHEB AMBEDKAR COLLEGE, DEEKSHABHOOMI, NAGPUR- 4400010

Project Name: **NAGPUR METRO RAIL PROJECT PHASE-II**

TITLE: **PLAN & PROFILE OF REACH 1A**
(FOR TENDER PURPOSE ONLY)

DWG NO. **MM/NMRP/P-II/PLG/R1A/TP/2021/R1**

Updated Month: **JULY 2021**



Scale: **H=1:1000**
V=1:500

Revision No. **01**

Revision date **01/07/2021**

KHAPRI TO BUTIBORI

SHEET NO. **241 OF 249**

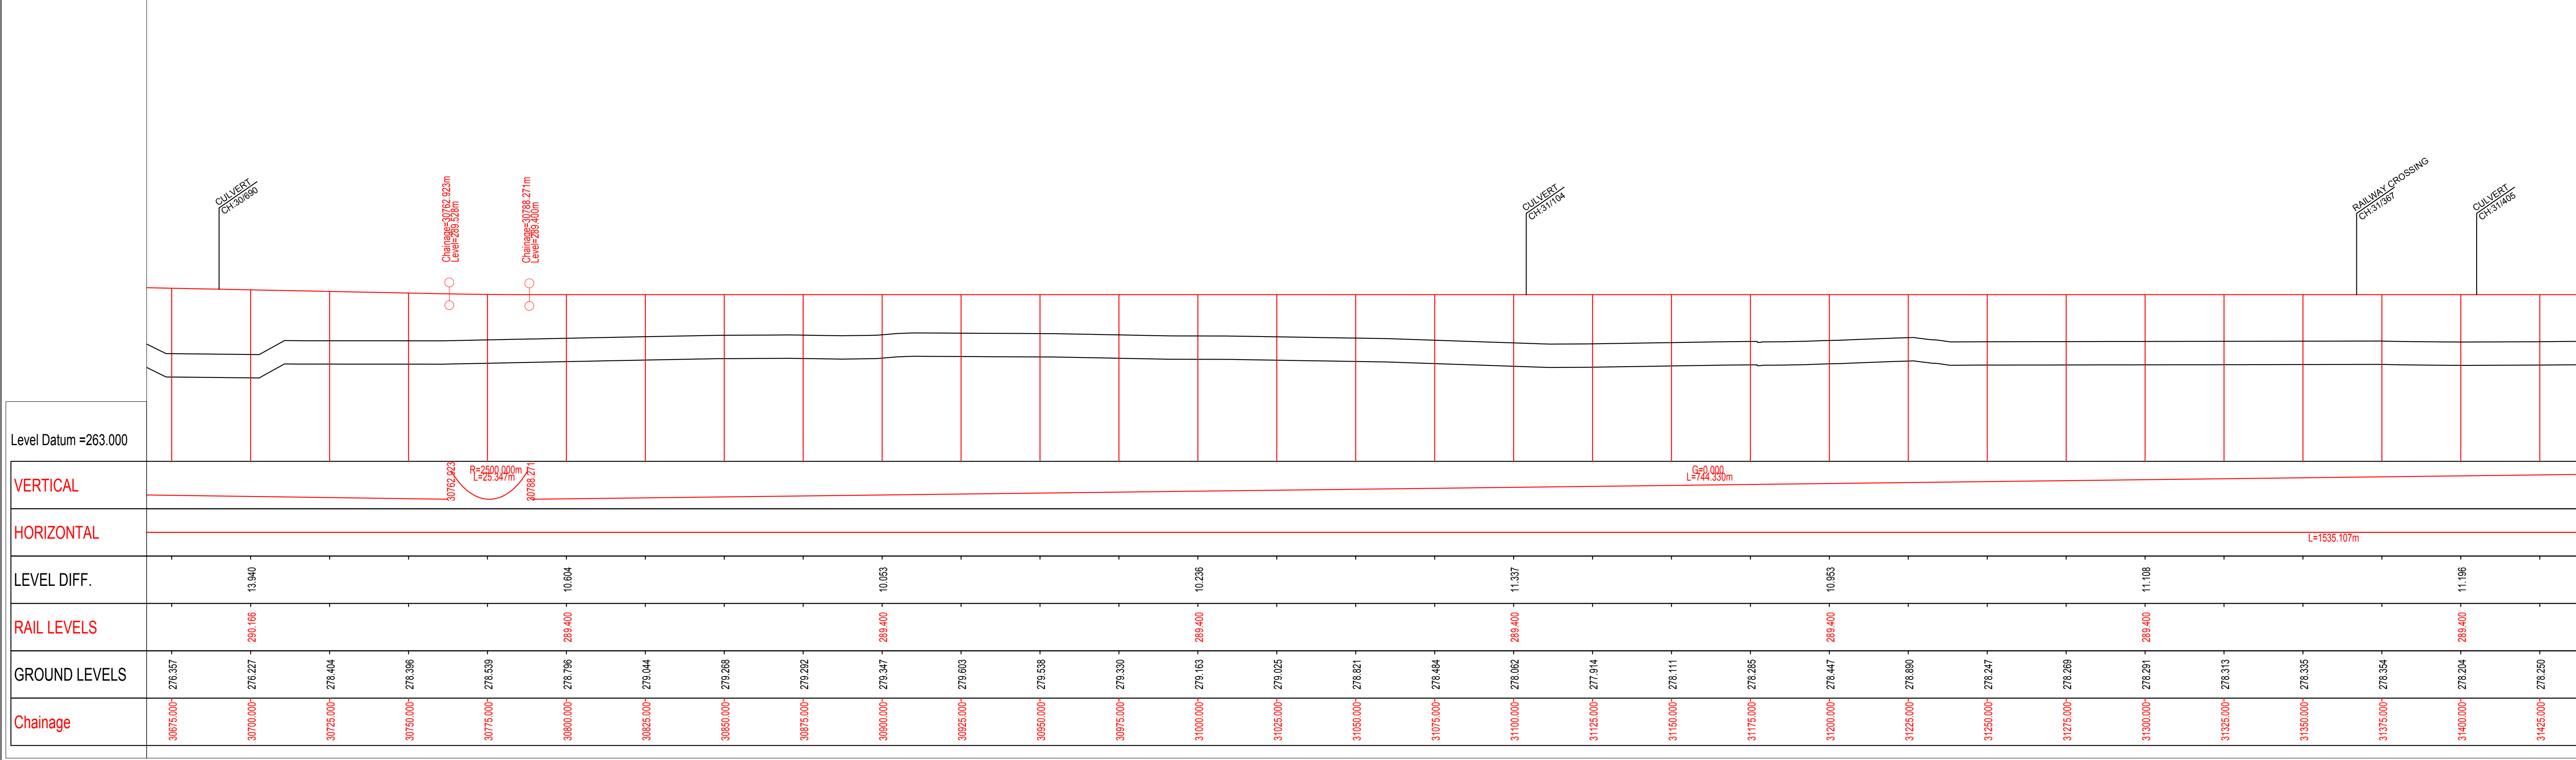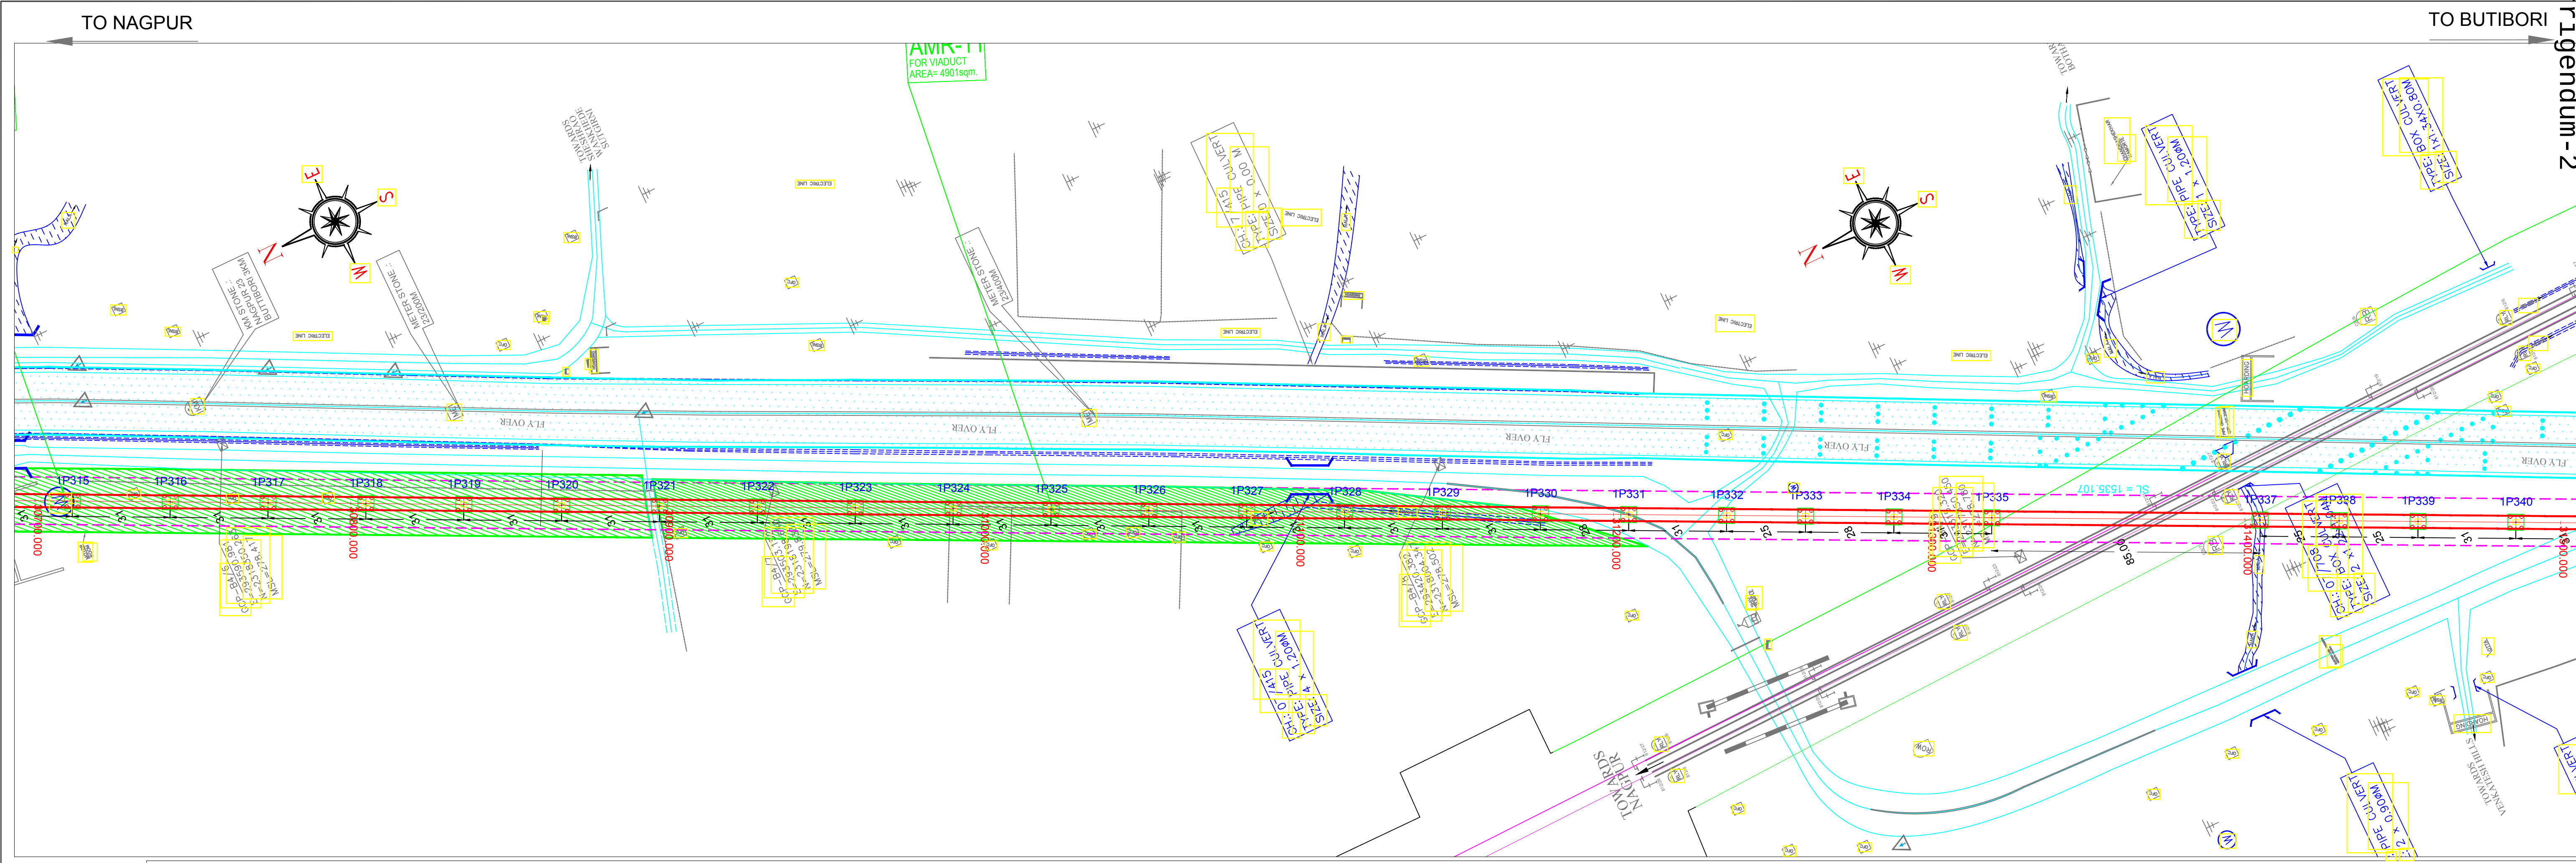

ELEVATED SECTION

LAND ACQUISITION ANNOTATION AS PER DPR

LEGEND

ROW
REVISED RELOCATED & RESHAPE
PROPOSED STATION LAND

MAHARASHTRA METRO RAIL CORPORATION LIMITED
METRO BHAVAN, INFRONT OF DR. BABASAHEB AMBEDKAR COLLEGE, DEEKSHABHOOMI, NAGPUR- 4400010

Project Name: **NAGPUR METRO RAIL PROJECT PHASE-II**

TITLE: **PLAN & PROFILE OF REACH 1A**
(FOR TENDER PURPOSE ONLY)

DWG NO. **MM/NMRP/P-II/PLG/R1A/TP/2021/R1**

Updated Month: **JULY 2021**



Scale: **H=1:1000**
V=1:500

Revision No. **01**

Revision date **01/07/2021**

KHAPRI TO BUTIBORI

SHEET NO: **242 OF 249**

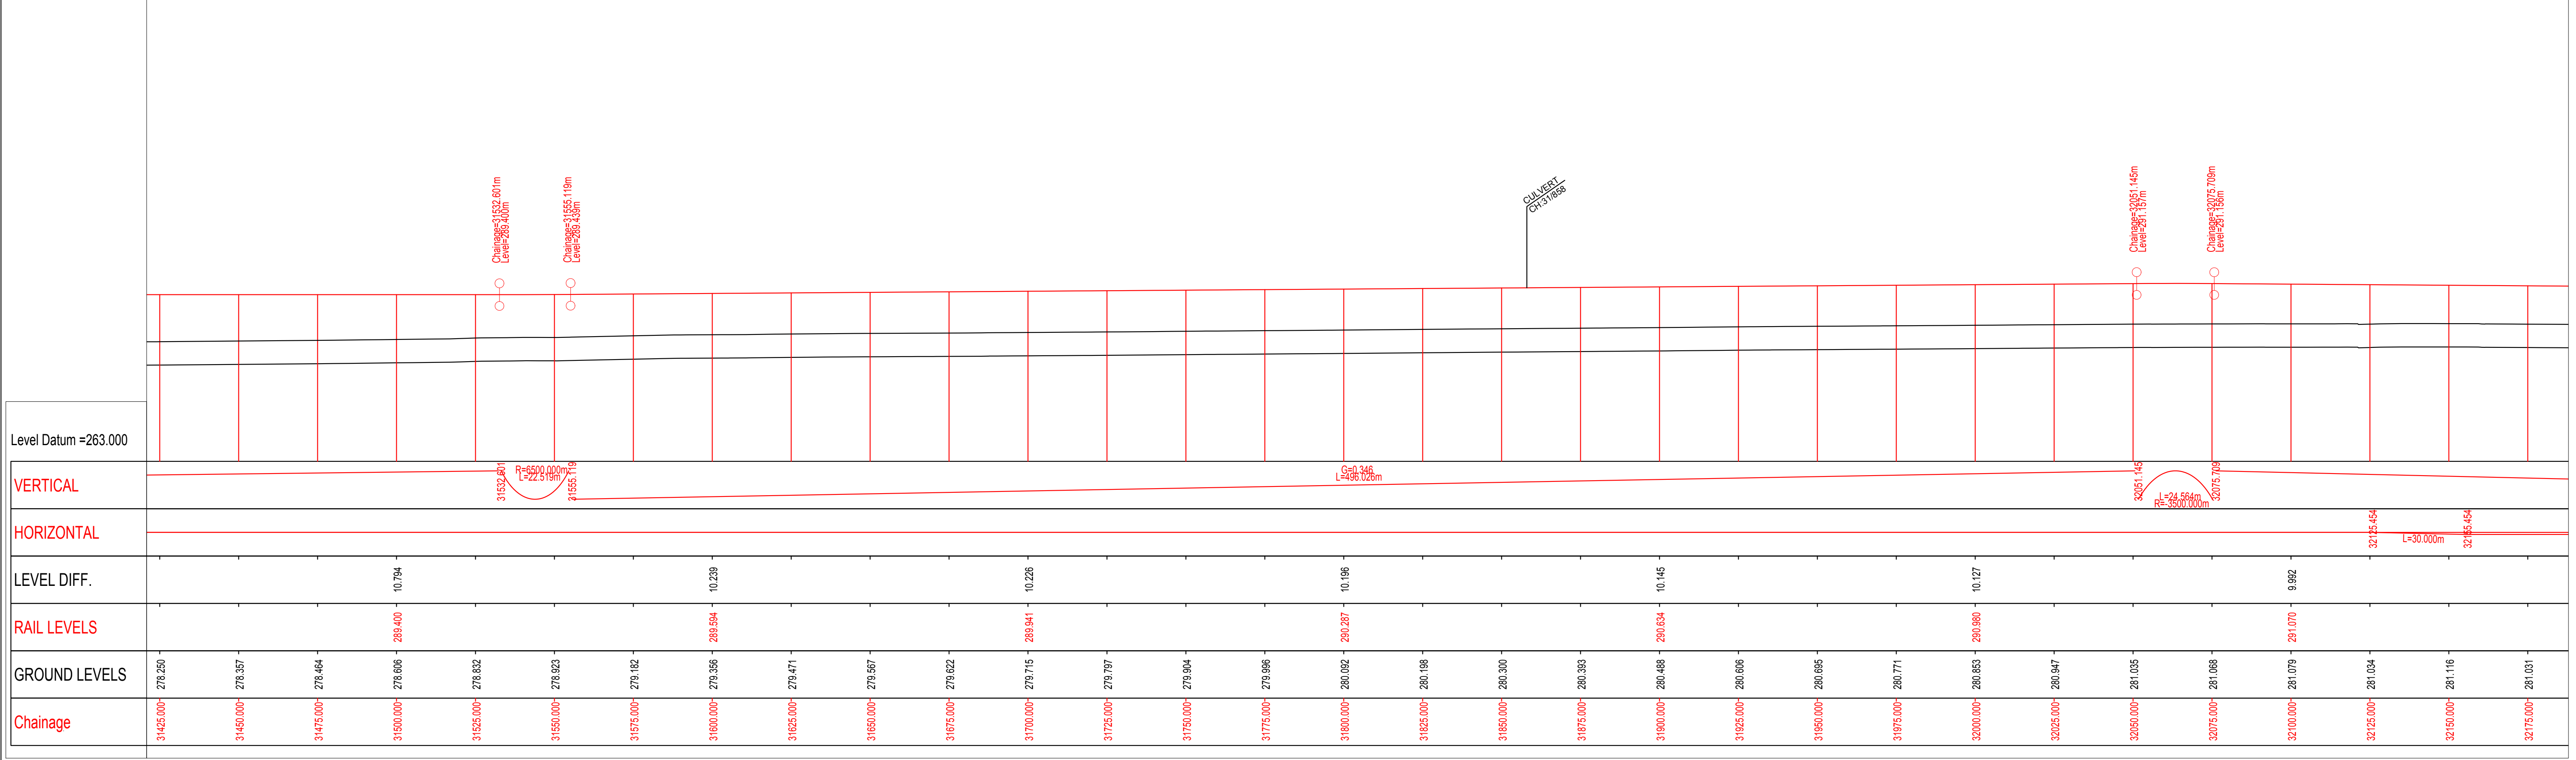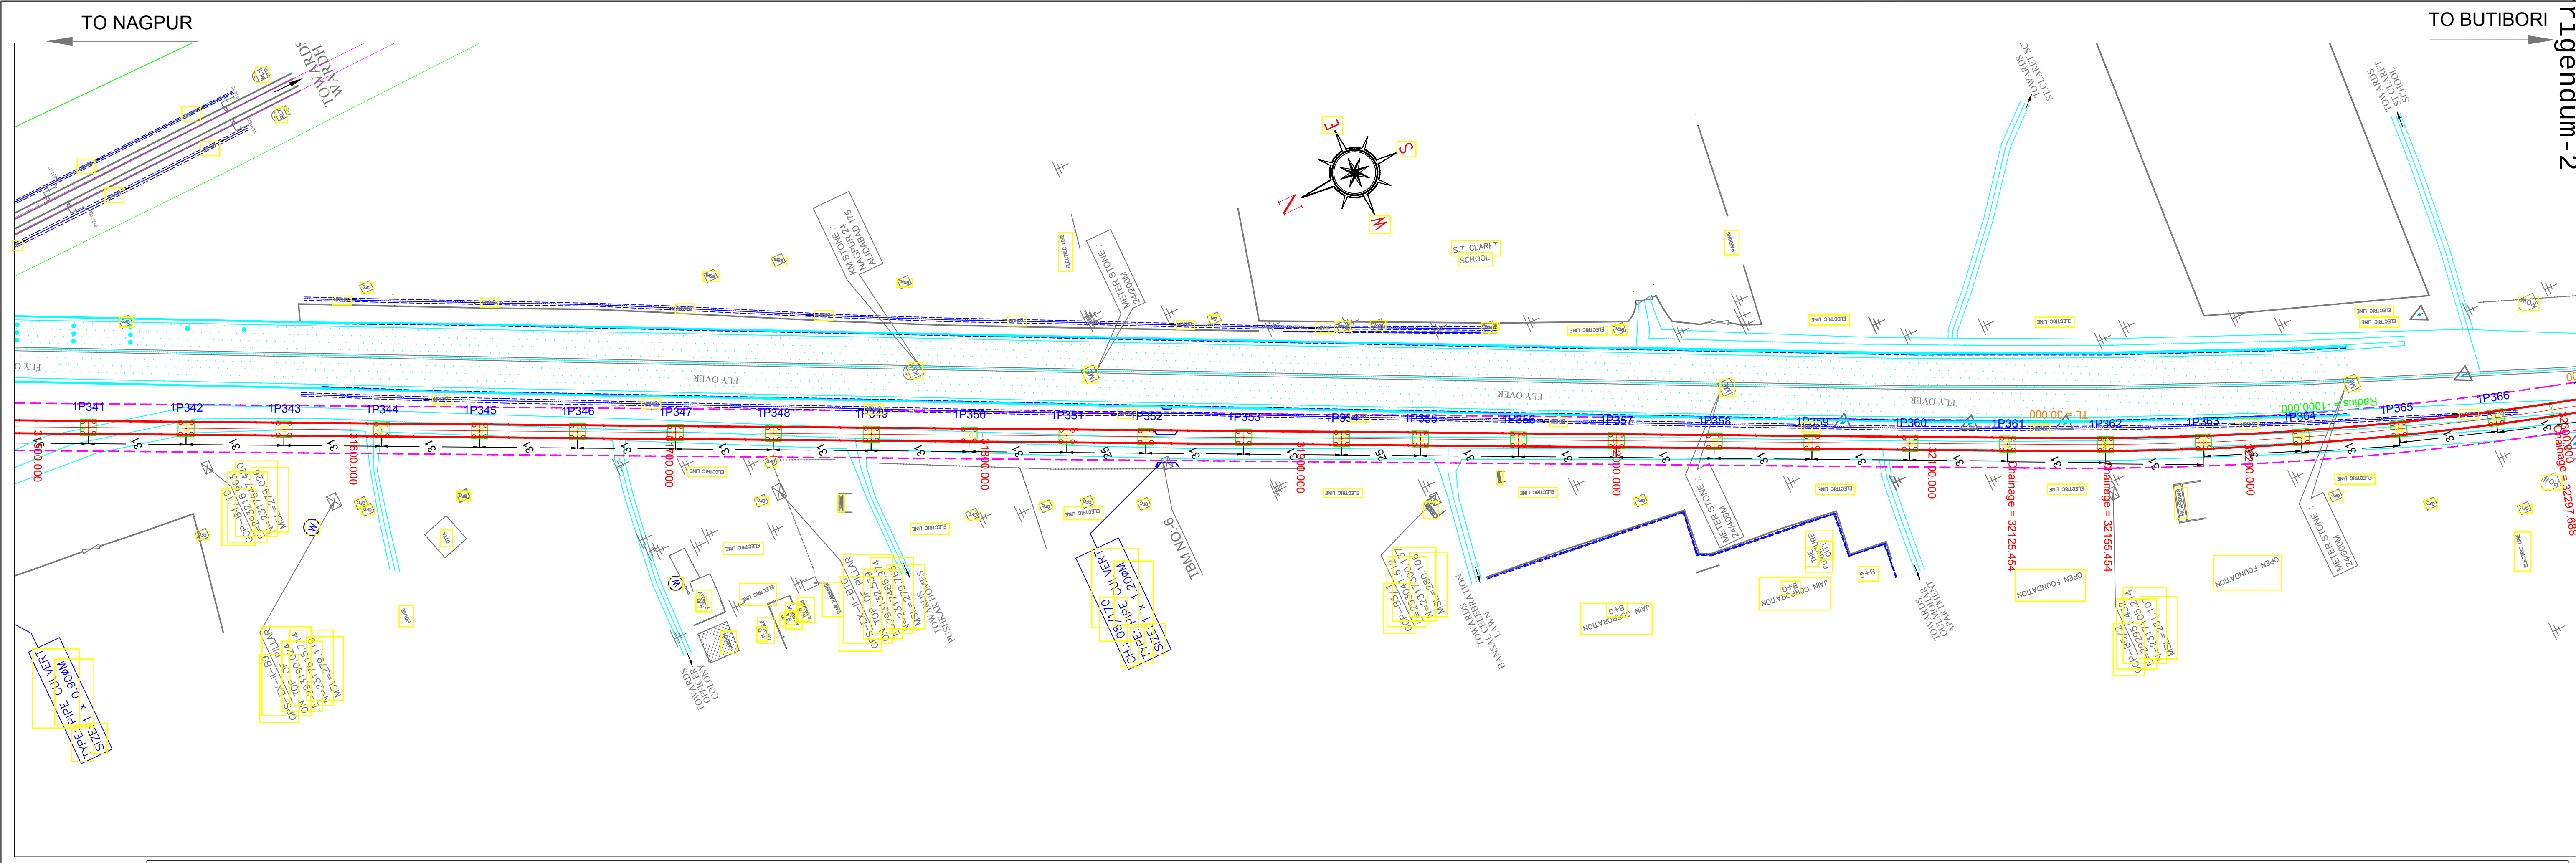

ELEVATED SECTION

LAND ACQUISITION ANNOTATION AS PER DPR

LEGEND

ROW
REVISED RELOCATED & RESHAPE
PROPOSED STATION LAND

MAHARASHTRA METRO RAIL CORPORATION LIMITED
METRO BHAVAN, INFRONT OF DR. BABASAHEB AMBEDKAR COLLEGE, DEEKSHABHOOMI, NAGPUR- 4400010

Project Name: **NAGPUR METRO RAIL PROJECT PHASE-II**

TITLE: **PLAN & PROFILE OF REACH 1A**
(FOR TENDER PURPOSE ONLY)

DWG NO. **MM/NMRP/P-II/PLG/R1A/TP/2021/R1**

Updated Month: **JULY 2021**

Scale: **H=1:1000**
V=1:500

Revision No. **01**

Revision date **01/07/2021**

SHEET NO: **243 OF 249**