


To New Thane

To Depot

C/L
RAILADEVI STATION
CH:1663.094

MMRDA LINE-4 CROSSING
RAIL LEVEL = 35.358M
SOFFIT LVL. = 32.236M

START OF THANE RING
CORRIDOR (PKG-1)
CHAINAGE: 1200

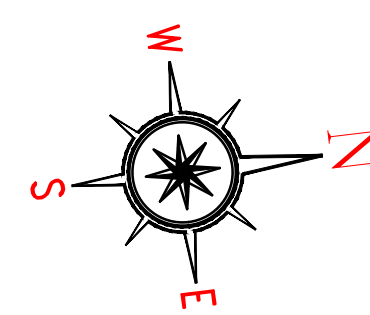

START OF PACKAGE-1
(1200 TO 20556)

MMRDA LINE-4 CROSSING
CH:1262

METRO RAIL LEVEL
GROUND LEVEL

RAILADEVI STATION
CHAINAGE : 1663.094

Gr = -0.000%
L=330.287m

PVC=1919.590m
Elev=33.910m
PVI= 1934.227m
Elev= 33.910m
PVT=1948.862m
Elev=34.178m

VERTICAL ALIGNMENT	L=508.430m Gr=3.502%																																LVC=52.504 R=1500.000																L=330.287m Gr=-0.000%																LVC=29.272 R=1600.000	
HORIZONTAL ALIGNMENT	Ls=45.000 ST 121.265 L=25.865 TS 1247.130 Ls=40.000 SC 1287.130 R=200.000 LC=34.999 CS 1319.129 Ls=40.000 SS 1359.129 Ls=45.000 SC 1404.129 R=281.550 LC=84.579 CS 1488.708 Ls=45.000 ST 1533.708 L=218.145 TS 1751.853 Ls=45.000 SC 1796.853 R=300.000 LC=48.304 CS 1845.156 Ls=45.000 ST 1890.156 L=85.671	
LEVEL Diff. (RL-GL)	6.618																																7.761																																8.342																																9.099																																9.871																																9.871																																10.173																																10.869																																11.362																																12.382																																12.860																																13.679																																14.628																																15.470																																16.218																																16.273																																16.408																																16.218																																15.332																																15.353																																14.019																																13.745																																13.475																																13.596																																13.464																																13.622																																13.599																																13.549																																13.301																																13.087	
RAIL LEVEL	21.195																																22.070																																22.946																																23.821																																24.697																																25.573																																26.448																																27.324																																28.200																																29.075																																29.951																																30.826																																31.702																																32.578																																33.395																																33.842																																33.910																																33.910																																33.910</																															

ELEVATED SECTION

1. Proposed Work shown in RED.
2. Road RoW shown in BLUE.
3. Acquisition shown in MAGENTA.

LEGEND

Corridor Width
CL of Track
CL of Viaduct
CL of Bridge
Road Right of Way
Acquisition Boundary

Note:-

- The drawings are based on the data available with Maha-Metro and are indicative for reference purpose only. The bidder should verify the site on his own before submitting the bid.
- Vertical profile as indicated in this tender drawing is based on GL/Road Level based on the survey available with Maha-Metro. Maha-Metro Doesn't own any responsibility for the accuracy of the same, Contractor will have to ascertain their final value and maintain the requisite minimum vertical clearance of 5.8m from the existing road level in consonance with provision of IRC: 86-2018.
- In the tender GAD, the track center has been considered as 5.03 m, based on the U-girder type structure. This should be confirmed with the Maha-Metro and GC teams during the finalization of the alignment GAD.
- GAD furnished contains tentative span configuration proposed by the employer. However, Contractor shall put forward proposed span configuration before execution. Prior approval of Employer as specified in the bid document is required.
- At cross-over locations, distance between SRJ and platform edge shall preferably not be less than 40m.
- The MMRDA Line-4, Line-5 & Twin Tunnel are crossing at several locations with proposed alignment and indicated in this tender GAD are based on the data received to Maha-Metro from MMRDA/other stakeholders from time to time. The contractor needs to confirm all these data during the finalisation of the alignment GAD.

MAHARASHTRA METRO RAIL CORPORATION LIMITED
THANE METRO RAIL PROJECT
Site Office: 3rd floor of the LBT office,
located near Maria Plaza Hotel, near Oswal Park,
Pokhran Road No.2, Majiwada,
Thane (West) - 400601

Project Name: **THANE INTEGRAL RING METRO RAIL PROJECT**

TITLE: **PLAN & PROFILE OF THANE METRO
PKG-1 (Elevated Section)
(FOR TENDER PURPOSE ONLY)**

DWG NO. **MM/Pig/NIT/TIRMRP/PKG-1/R1/2025**

Updated Month: **JULY 2025**

Scale: **H=1:1000
V=1:500**

Revision No. **02**




Revision date: **22/07/2025**

SHEET NO.: **01 OF 29**

START OF ELEVATED SECTION
RAILADEVI TO BALKUMNAKA
(PKG-1)

To New Thane

To Depot

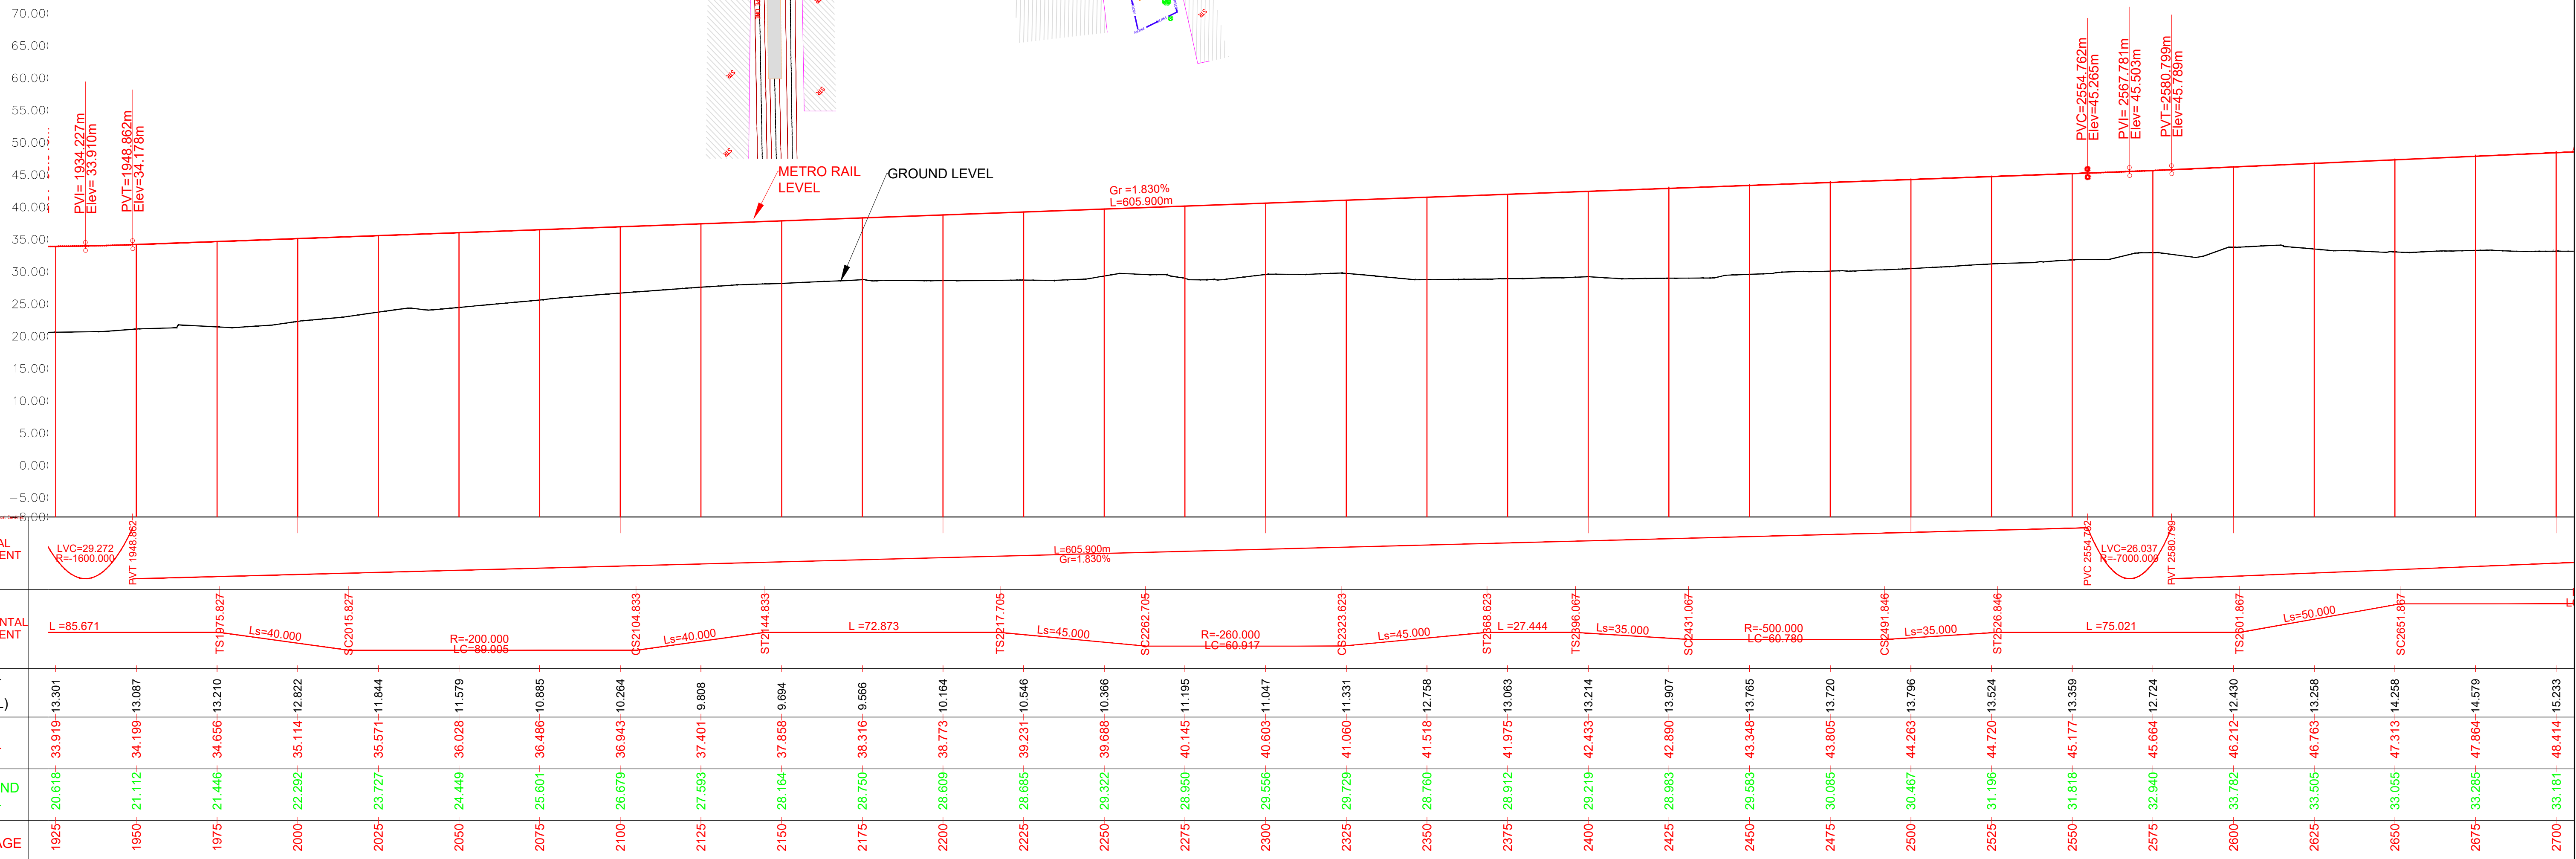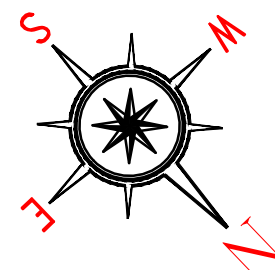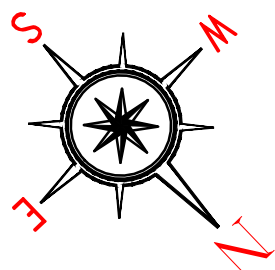

ELEVATED SECTION

1. Proposed Work shown in RED.

2. Road Right of Way shown in BLUE.

3. Acquisition shown in MAGENTA.

Note:-

- The drawings are based on the data available with Maha-Metro and are indicative for reference purpose only. The bidder should verify the site on his own before submitting the bid.
- Vertical profile as indicated in this tender drawing is based on GL/Road Level based on the survey available with Maha-Metro. Maha-Metro Doesn't own any responsibility for the accuracy of the same, Contractor will have to ascertain their final value and maintain the requisite minimum vertical clearance of 5.8m from the existing road level in consonance with provision of IRC: 86-2018.
- In the tender GAD, the track center has been considered as 5.03 m, based on the U-girder type structure. This should be confirmed with the Maha-Metro and GC teams during the finalization of the alignment GAD.
- GAD furnished contains tentative span configuration proposed by the employer. However, Contractor shall put forward proposed span configuration before execution. Prior approval of Employer as specified in the bid document is required.
- At cross-over locations, distance between SRJ and platform edge shall preferably not be less than 40m.
- The MMRDA Line-4, Line-5 & Twin Tunnel are crossing at several locations with proposed alignment and indicated in this tender GAD are based on the data received to Maha-Metro from MMRDA/other stakeholders from time to time. The contractor needs to confirm all these data during the finalisation of the alignment GAD.



MAHARASHTRA METRO RAIL CORPORATION LIMITED

THANE METRO RAIL PROJECT

Site Office: 3rd floor of the LBT office, located near Maria Plaza Hotel, near Oswal Park, Pokhran Road No.2, Majiwada, Thane (West) - 400601

Project Name: **THANE INTEGRAL RING METRO RAIL PROJECT**

TITLE: PLAN & PROFILE OF THANE METRO

PKG-1 (Elevated Section)

(FOR TENDER PURPOSE ONLY)

DWG NO. MM/Plg/NIT/TIRMRP/PKG-1/R1/2025

Updated Month **JULY 2025**



Scale : H=1:1000 V=1:500 A1 Revision No. **02** Revision date **22/07/2025**

START OF ELEVATED SECTION

RAILADEVI TO BALKUMNAKA

(PKG-1)

SHEET NO.: **02** OF **29**

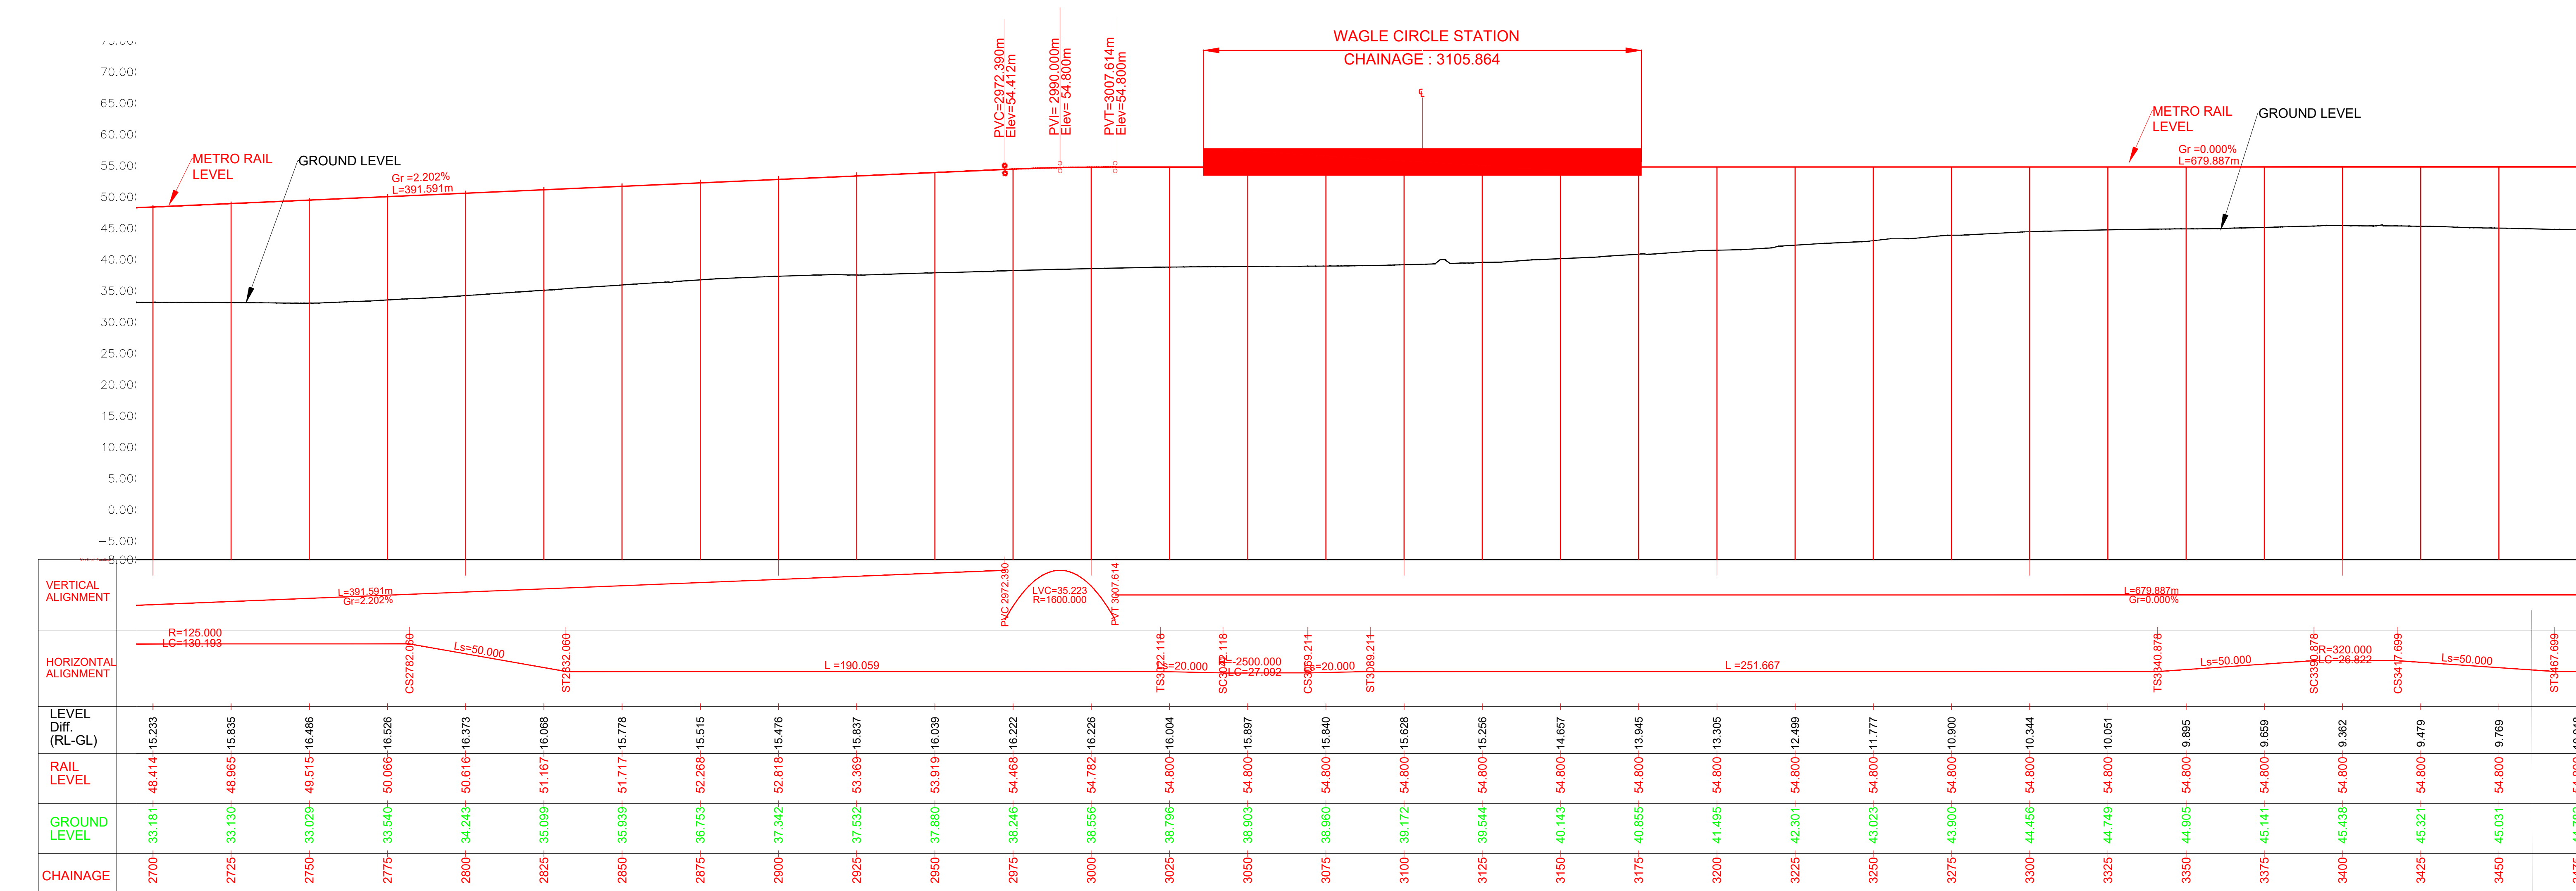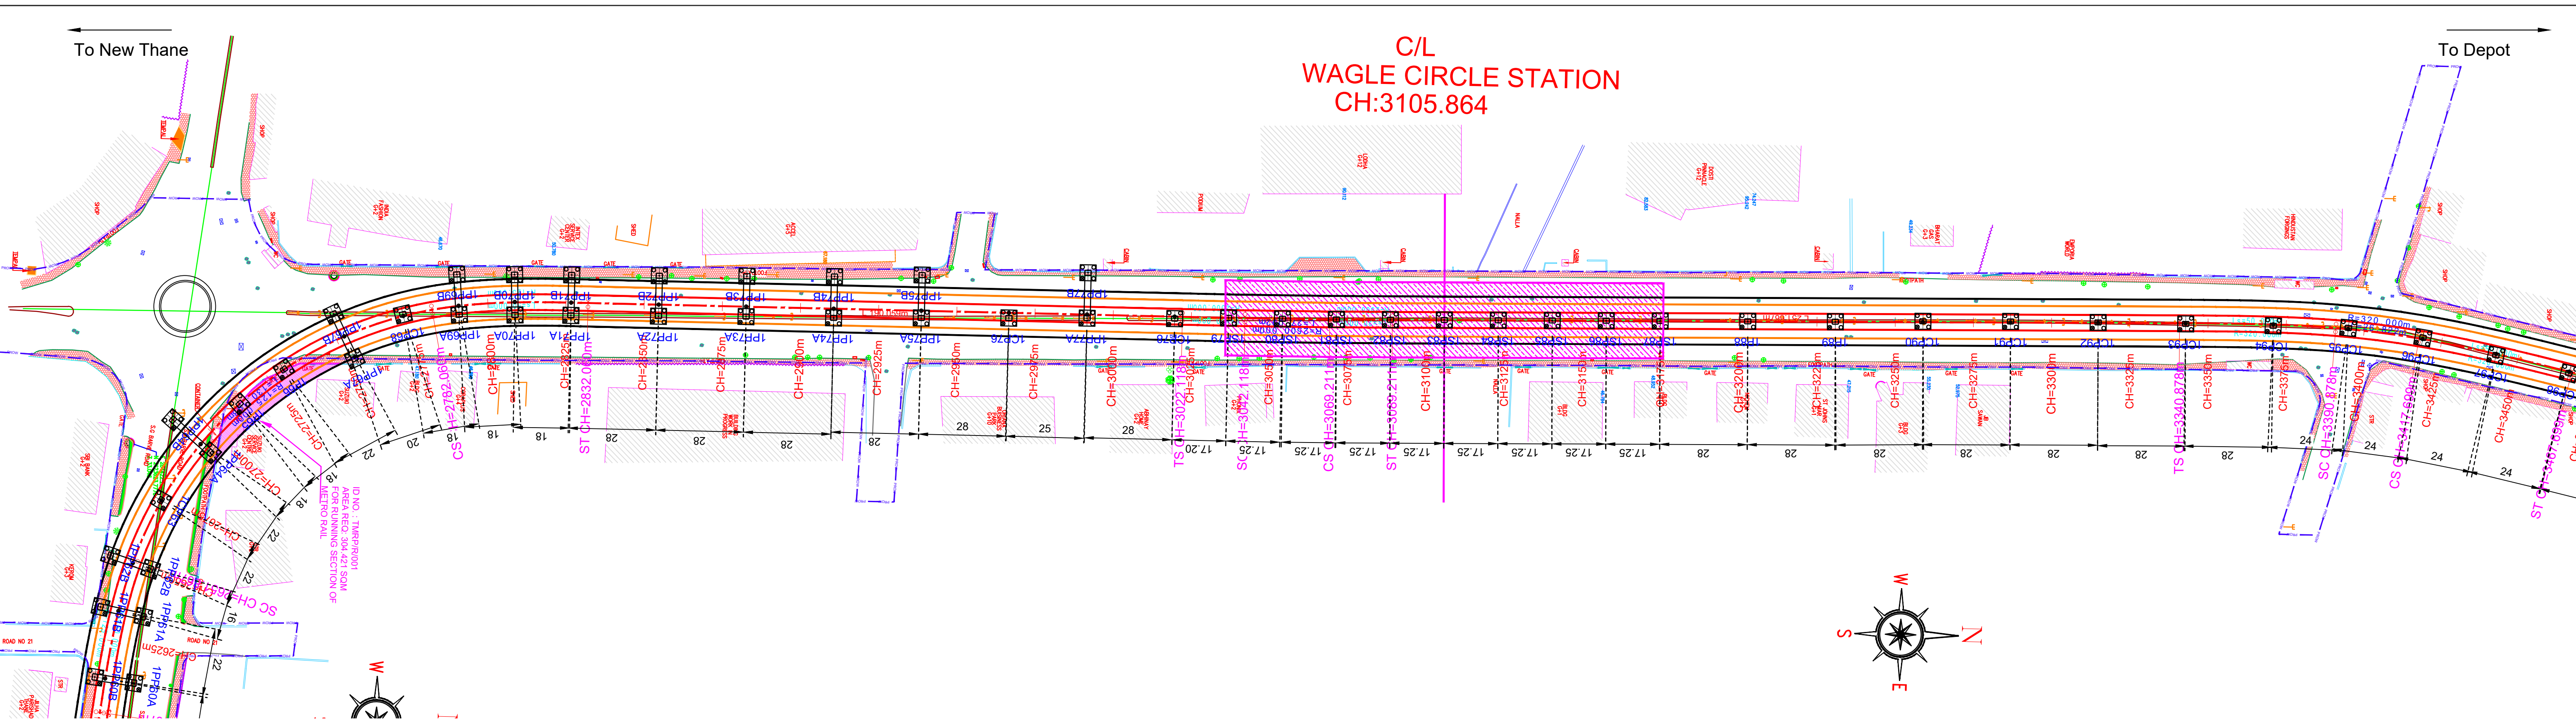

ELEVATED SECTION

1. Proposed Work shown in **RED**.

2. Road Right of Way shown in **BLUE**.

3. Acquisition shown in **MAGENTA**.

LEGEND

CL OF TRACK

CL OF MANDUC

CL OF TRACK

CL OF TRACK

CL OF TRACK

CL OF TRACK

Note: -

- The drawings are based on the data available with Maha-Metro and are indicative for reference purpose only. The bidder should verify the site on his own before submitting the bid.
- Vertical profile as indicated in this tender drawing is based on GL/Road Level based on the survey available with Maha-Metro. Maha-Metro Doesn't own any responsibility for the accuracy of the same, Contractor will have to ascertain their final value and maintain the requisite minimum vertical clearance of 5.8m from the existing road level in consonance with provision of IRC: 86-2018.
- In the tender GAD, the track center has been considered as 5.03 m, based on the U-girder type structure. This should be confirmed with the Maha-Metro and GC teams during the finalization of the alignment GAD.
- GAD furnished contains tentative span configuration proposed by the employer. However, Contractor shall put forward proposed span configuration before execution. Prior approval of Employer as specified in the bid document is required.
- At cross-over locations, distance between SRJ and platform edge shall preferably not be less than 40m.
- The MMRDA Line-4, Line-5 & Twin Tunnel are crossing at several locations with proposed alignment and indicated in this tender GAD are based on the data received to Maha-Metro from MMRDA/other stakeholders from time to time. The contractor needs to confirm all these data during the finalisation of the alignment GAD.



MAHARASHTRA METRO RAIL CORPORATION LIMITED
THANE METRO RAIL PROJECT
Site Office: 3rd floor of the LBT office,
located near Maria Plaza Hotel, near Oswal Park,
Pokhran Road No.2, Majiwada,
Thane (West) - 400601

Project Name: **THANE INTEGRAL RING METRO RAIL PROJECT**

TITLE: **PLAN & PROFILE OF THANE METRO PKG-1 (Elevated Section) (FOR TENDER PURPOSE ONLY)**

DWG NO. **MM/Plg/NIT/TIRMRP/PKG-1/R1/2025**

Updated Month: **JULY 2025**

Scale: **H=1:1000 V=1:500**

Revision No. **02**




Revision date: **22/07/2025**

SHEET NO.: **03 OF 29**

START OF ELEVATED SECTION RAILADEVI TO BALKUMNAKA (PKG-1)

To New Thane

To Depot

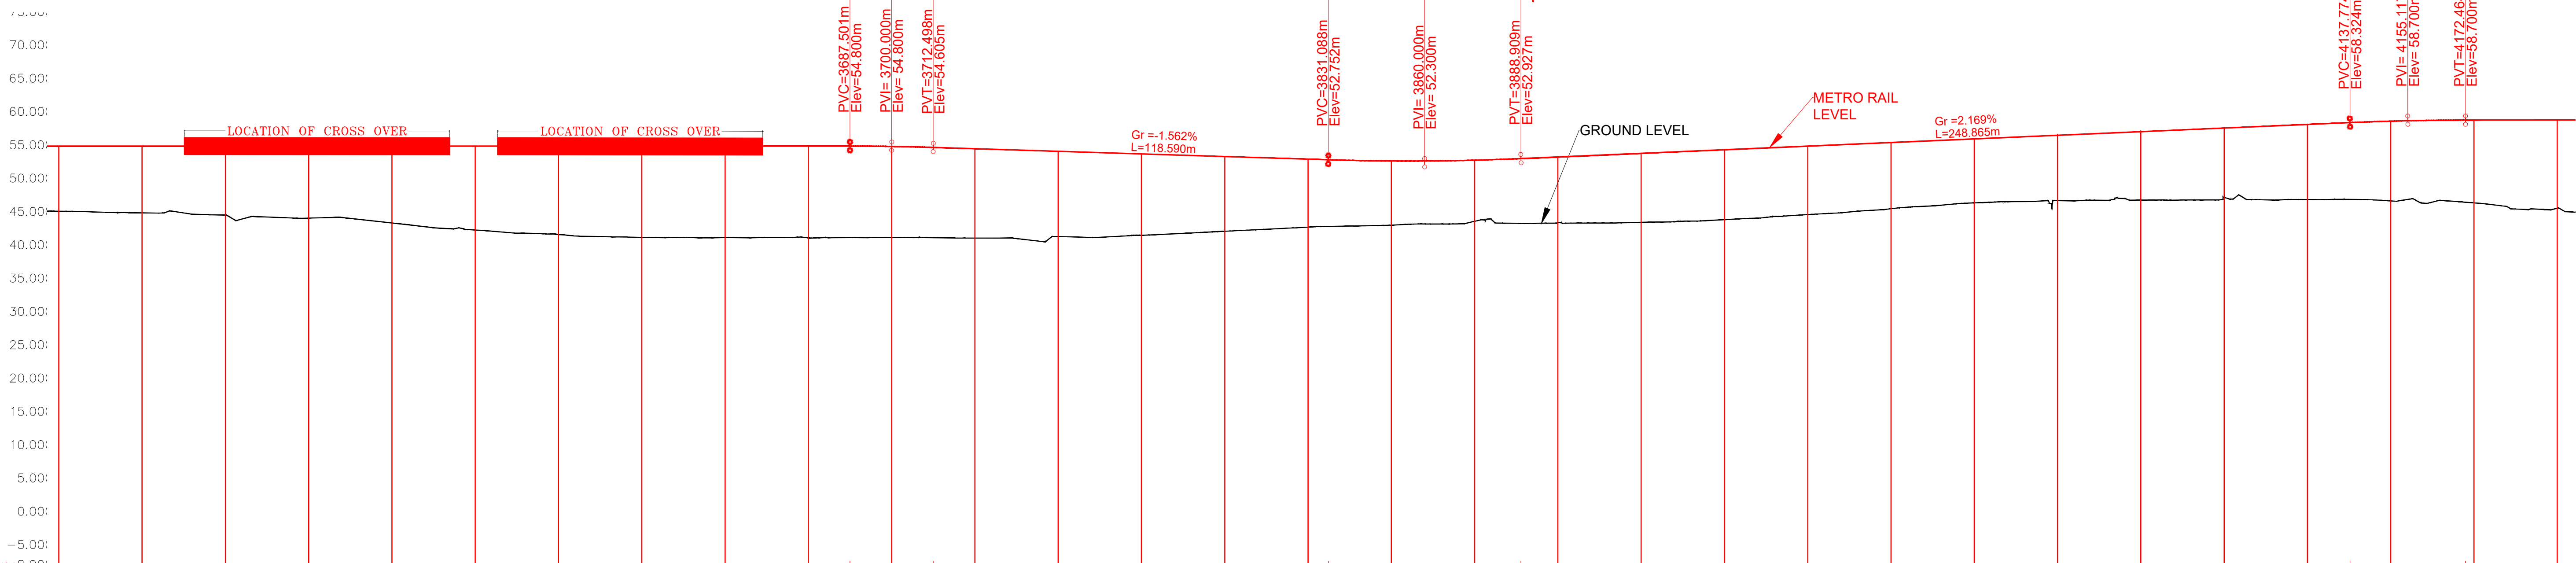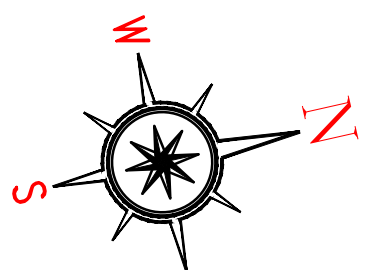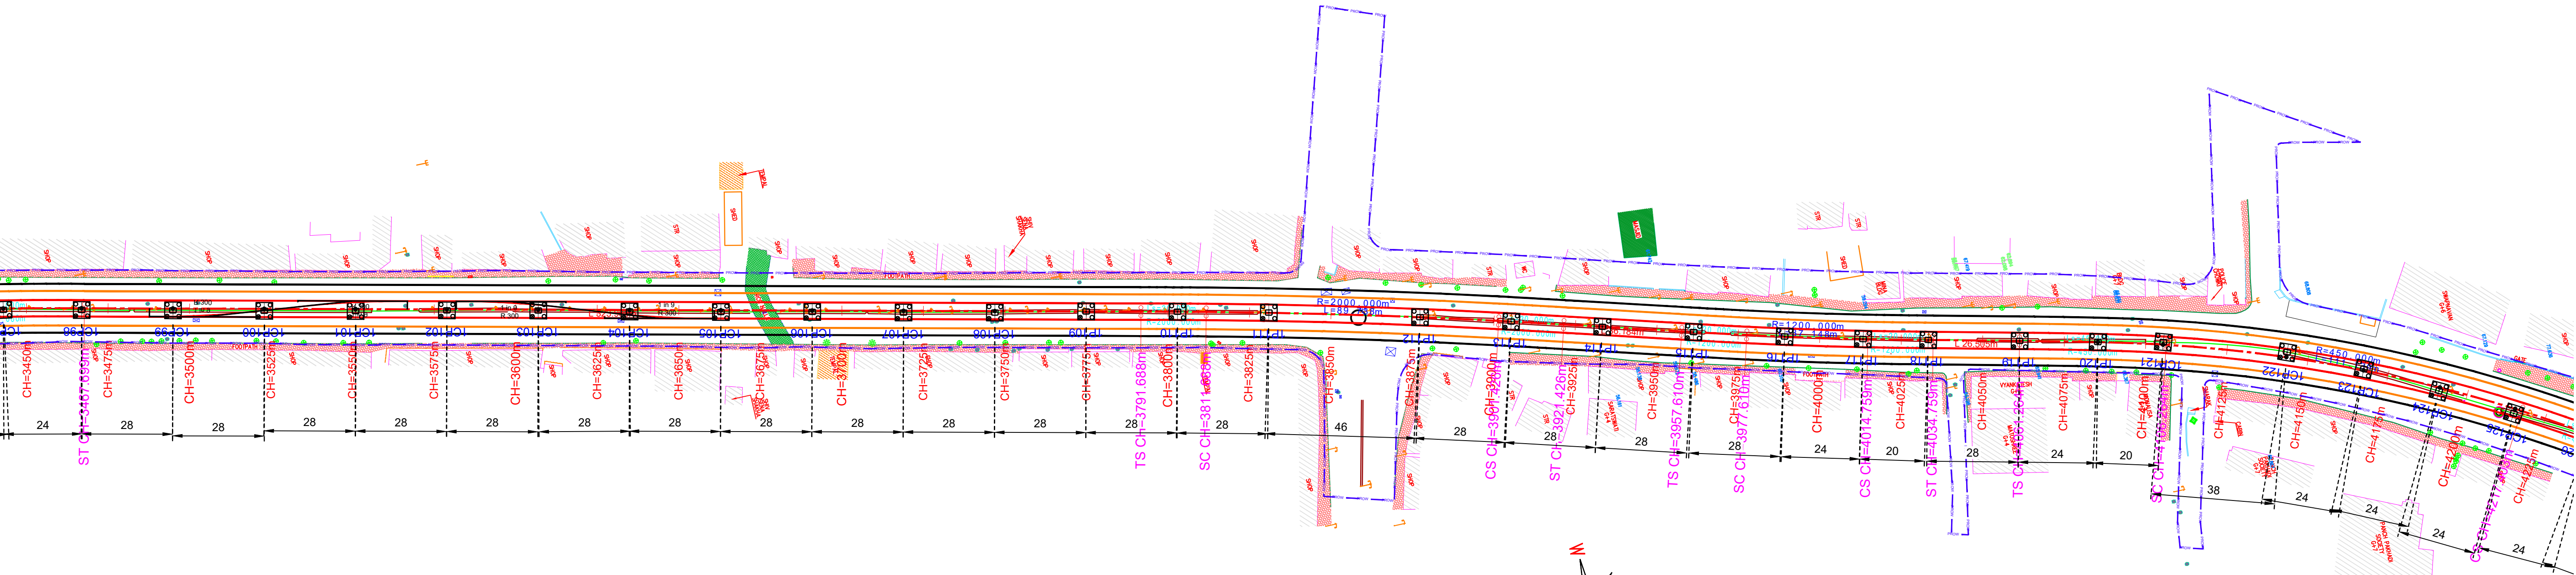

VERTICAL ALIGNMENT	
HORIZONTAL ALIGNMENT	
LEVEL Diff. (RL-GL)	9.769
RAIL LEVEL	54.800
GROUND LEVEL	45.031
CHAINAGE	3450

ELEVATED SECTION

CL OF TRACK
CL OF VIADUCT
CL OF TRACK
VIADUCT EDGE
CORRIDOR WIDTH

LEGEND

1. Proposed Work shown in RED.
2. Road RoW shown in BLUE.
3. Acquisition shown in MAGENTA.

Note:-

- The drawings are based on the data available with Maha-Metro and are indicative for reference purpose only. The bidder should verify the site on his own before submitting the bid.
- Vertical profile as indicated in this tender drawing is based on GL/Road Level based on the survey available with Maha-Metro. Maha-Metro Doesn't own any responsibility for the accuracy of the same, Contractor will have to ascertain their final value and maintain the requisite minimum vertical clearance of 5.8m from the existing road level in consonance with provision of IRC: 86-2018.
- In the tender GAD, the track center has been considered as 5.03 m, based on the U-girder type structure. This should be confirmed with the Maha-Metro and GC teams during the finalization of the alignment GAD.
- GAD furnished contains tentative span configuration proposed by the employer. However, Contractor shall put forward proposed span configuration before execution. Prior approval of Employer as specified in the bid document is required.
- At cross-over locations, distance between SRJ and platform edge shall preferably not be less than 40m.
- The MMRDA Line-4, Line-5 & Twin Tunnel are crossing at several locations with proposed alignment and indicated in this tender GAD are based on the data received to Maha-Metro from MMRDA/other stakeholders from time to time. The contractor needs to confirm all these data during the finalisation of the alignment GAD.

MAHARASHTRA METRO RAIL CORPORATION LIMITED
THANE METRO RAIL PROJECT
Site Office: 3rd floor of the LBT office, located near Maria Plaza Hotel, near Oswal Park, Pokhran Road No.2, Majiwada, Thane (West) - 400601

Project Name: **THANE INTEGRAL RING METRO RAIL PROJECT**

TITLE: PLAN & PROFILE OF THANE METRO PKG-1 (Elevated Section) (FOR TENDER PURPOSE ONLY)

DWG NO. MM/Pig/NIT/TIRMRP/PKG-1/R1/2025

Updated Month: **JULY 2025**

Scale: H=1:1000 V=1:500 A1

Revision No. **02**

Revision date: **22/07/2025**


START OF ELEVATED SECTION RAILADEVI TO BALKUMNAKA (PKG-1)

SHEET NO.: **04 OF 29**


To New Thane

To Depot

C/L
LOKMANYA NAGAR BUS STATION
CH:4332.401

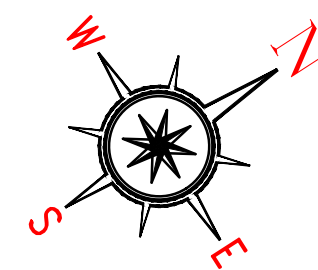

LOKMANYA NAGAR BUS STATION
CHAINAGE : 4332.401

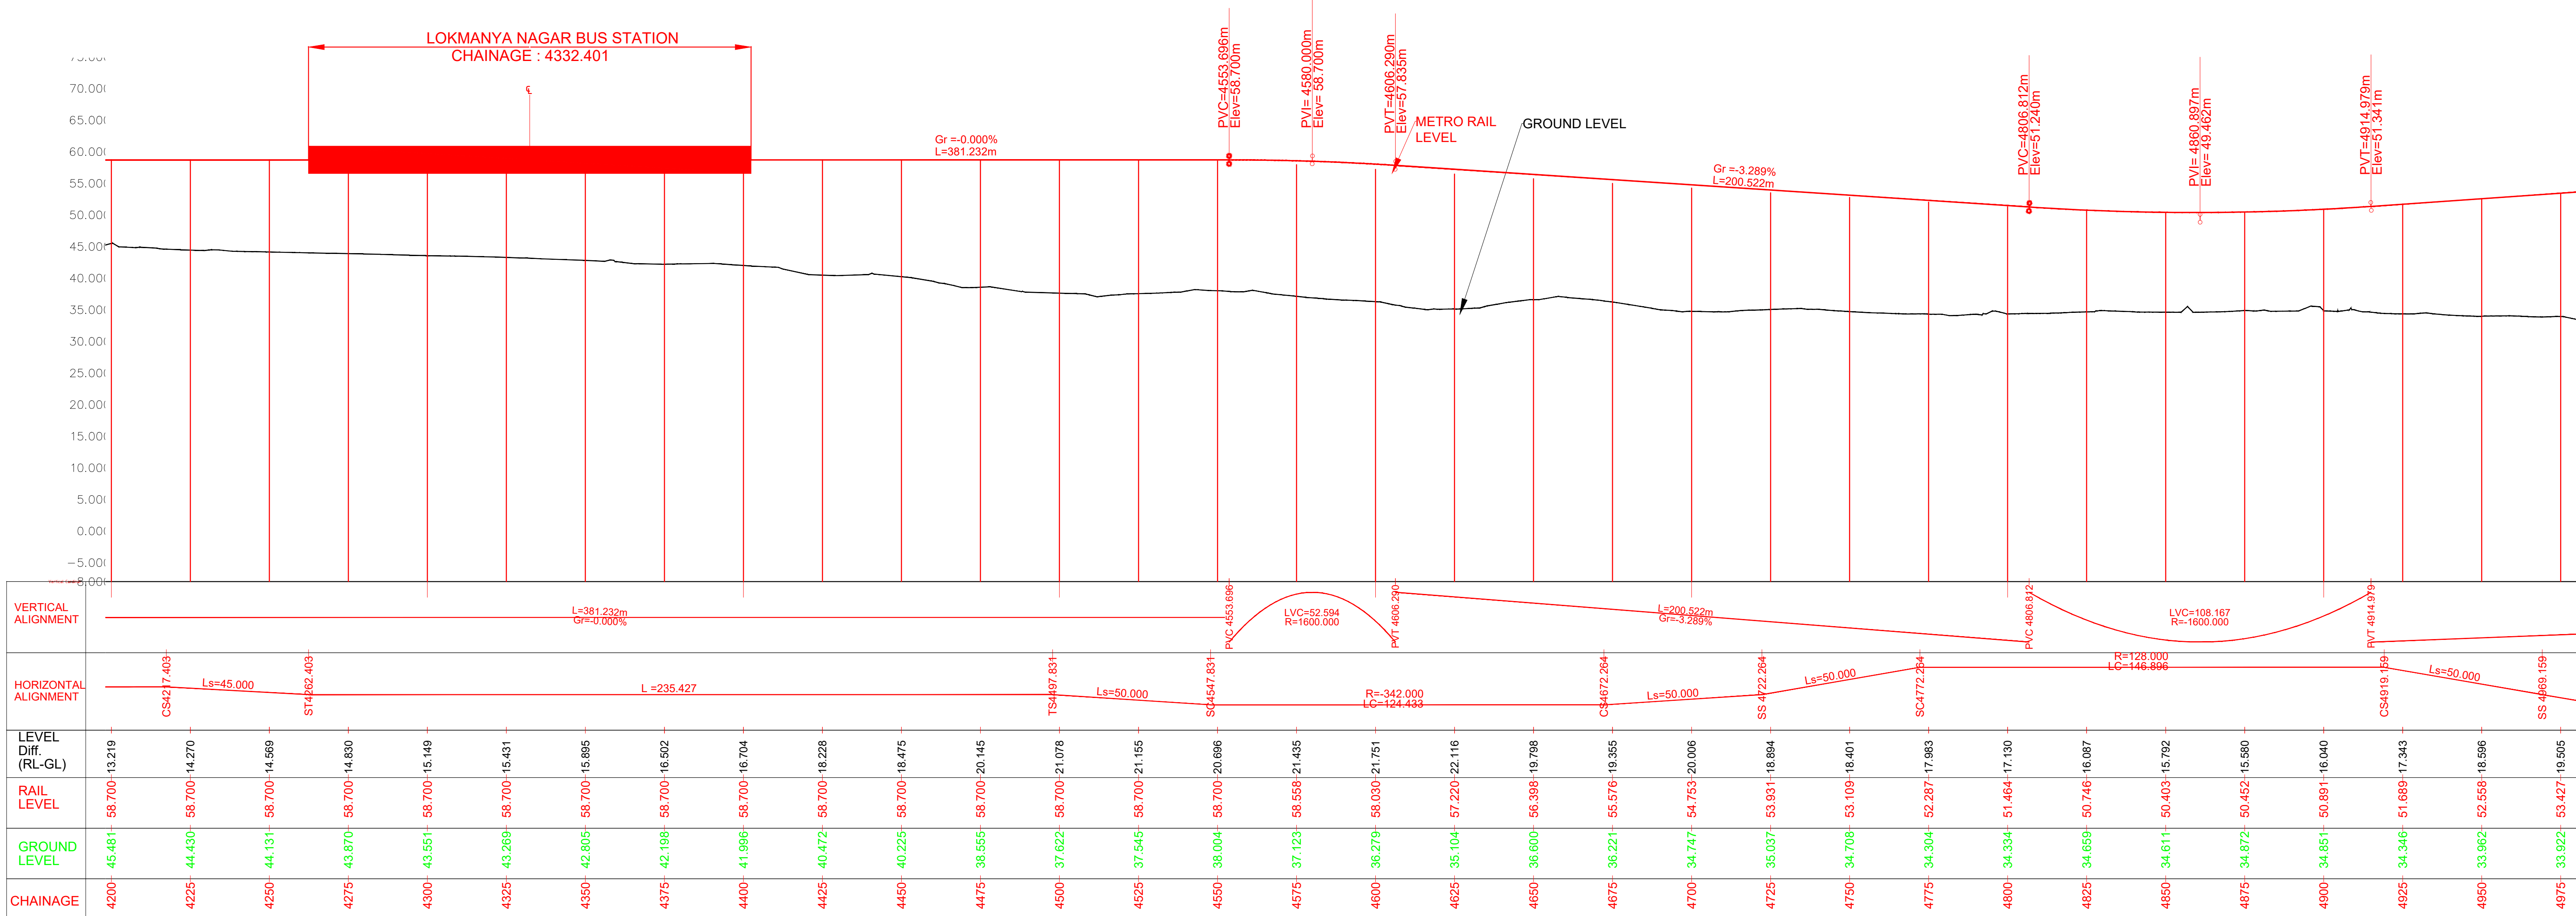

ELEVATED SECTION
CORRIDOR WIDTH
CL OF TRACK
CL OF VIADUCT
CL OF ROAD
CORRIDOR WIDTH

LEGEND
1. Proposed Work shown in RED.
2. Road RoW shown in BLUE.
3. Acquisition shown in MAGENTA.

Note: -
1. The drawings are based on the data available with Maha-Metro and are indicative for reference purpose only. The bidder should verify the site on his own before submitting the bid.
2. Vertical profile as indicated in this tender drawing is based on GL/Road Level based on the survey available with Maha-Metro. Maha-Metro Doesn't own any responsibility for the accuracy of the same, Contractor will have to ascertain their final value and maintain the requisite minimum vertical clearance of 5.8m from the existing road level in consonance with provision of IRC: 86-2018.
3. In the tender GAD, the track center has been considered as 5.03 m, based on the U-girder type structure. This should be confirmed with the Maha-Metro and GC teams during the finalization of the alignment GAD.
4. GAD furnished contains tentative span configuration proposed by the employer. However, Contractor shall put forward proposed span configuration before execution. Prior approval of Employer as specified in the bid document is required.
5. At cross-over locations, distance between SRJ and platform edge shall preferably not be less than 40m.
6. The MMRDA Line-4, Line-5 & Twin Tunnel are crossing at several locations with proposed alignment and indicated in this tender GAD are based on the data received to Maha-Metro from MMRDA/other stakeholders from time to time. The contractor needs to confirm all these data during the finalisation of the alignment GAD.



Project Name: **THANE INTEGRAL RING METRO RAIL PROJECT**

TITLE: **PLAN & PROFILE OF THANE METRO
PKG-1 (Elevated Section)
(FOR TENDER PURPOSE ONLY)**


DWG NO. MM/Pig/NIT/TIRMRP/PKG-1/R1/2025


Updated Month **JULY 2025**

Scale : H=1:1000 V=1:500 A1 Revision No. **02** Revision date **22/07/2025**

**START OF ELEVATED SECTION
RAILADEVI TO BALKUMNAKA
(PKG-1)**

SHEET NO.: 05 OF 29

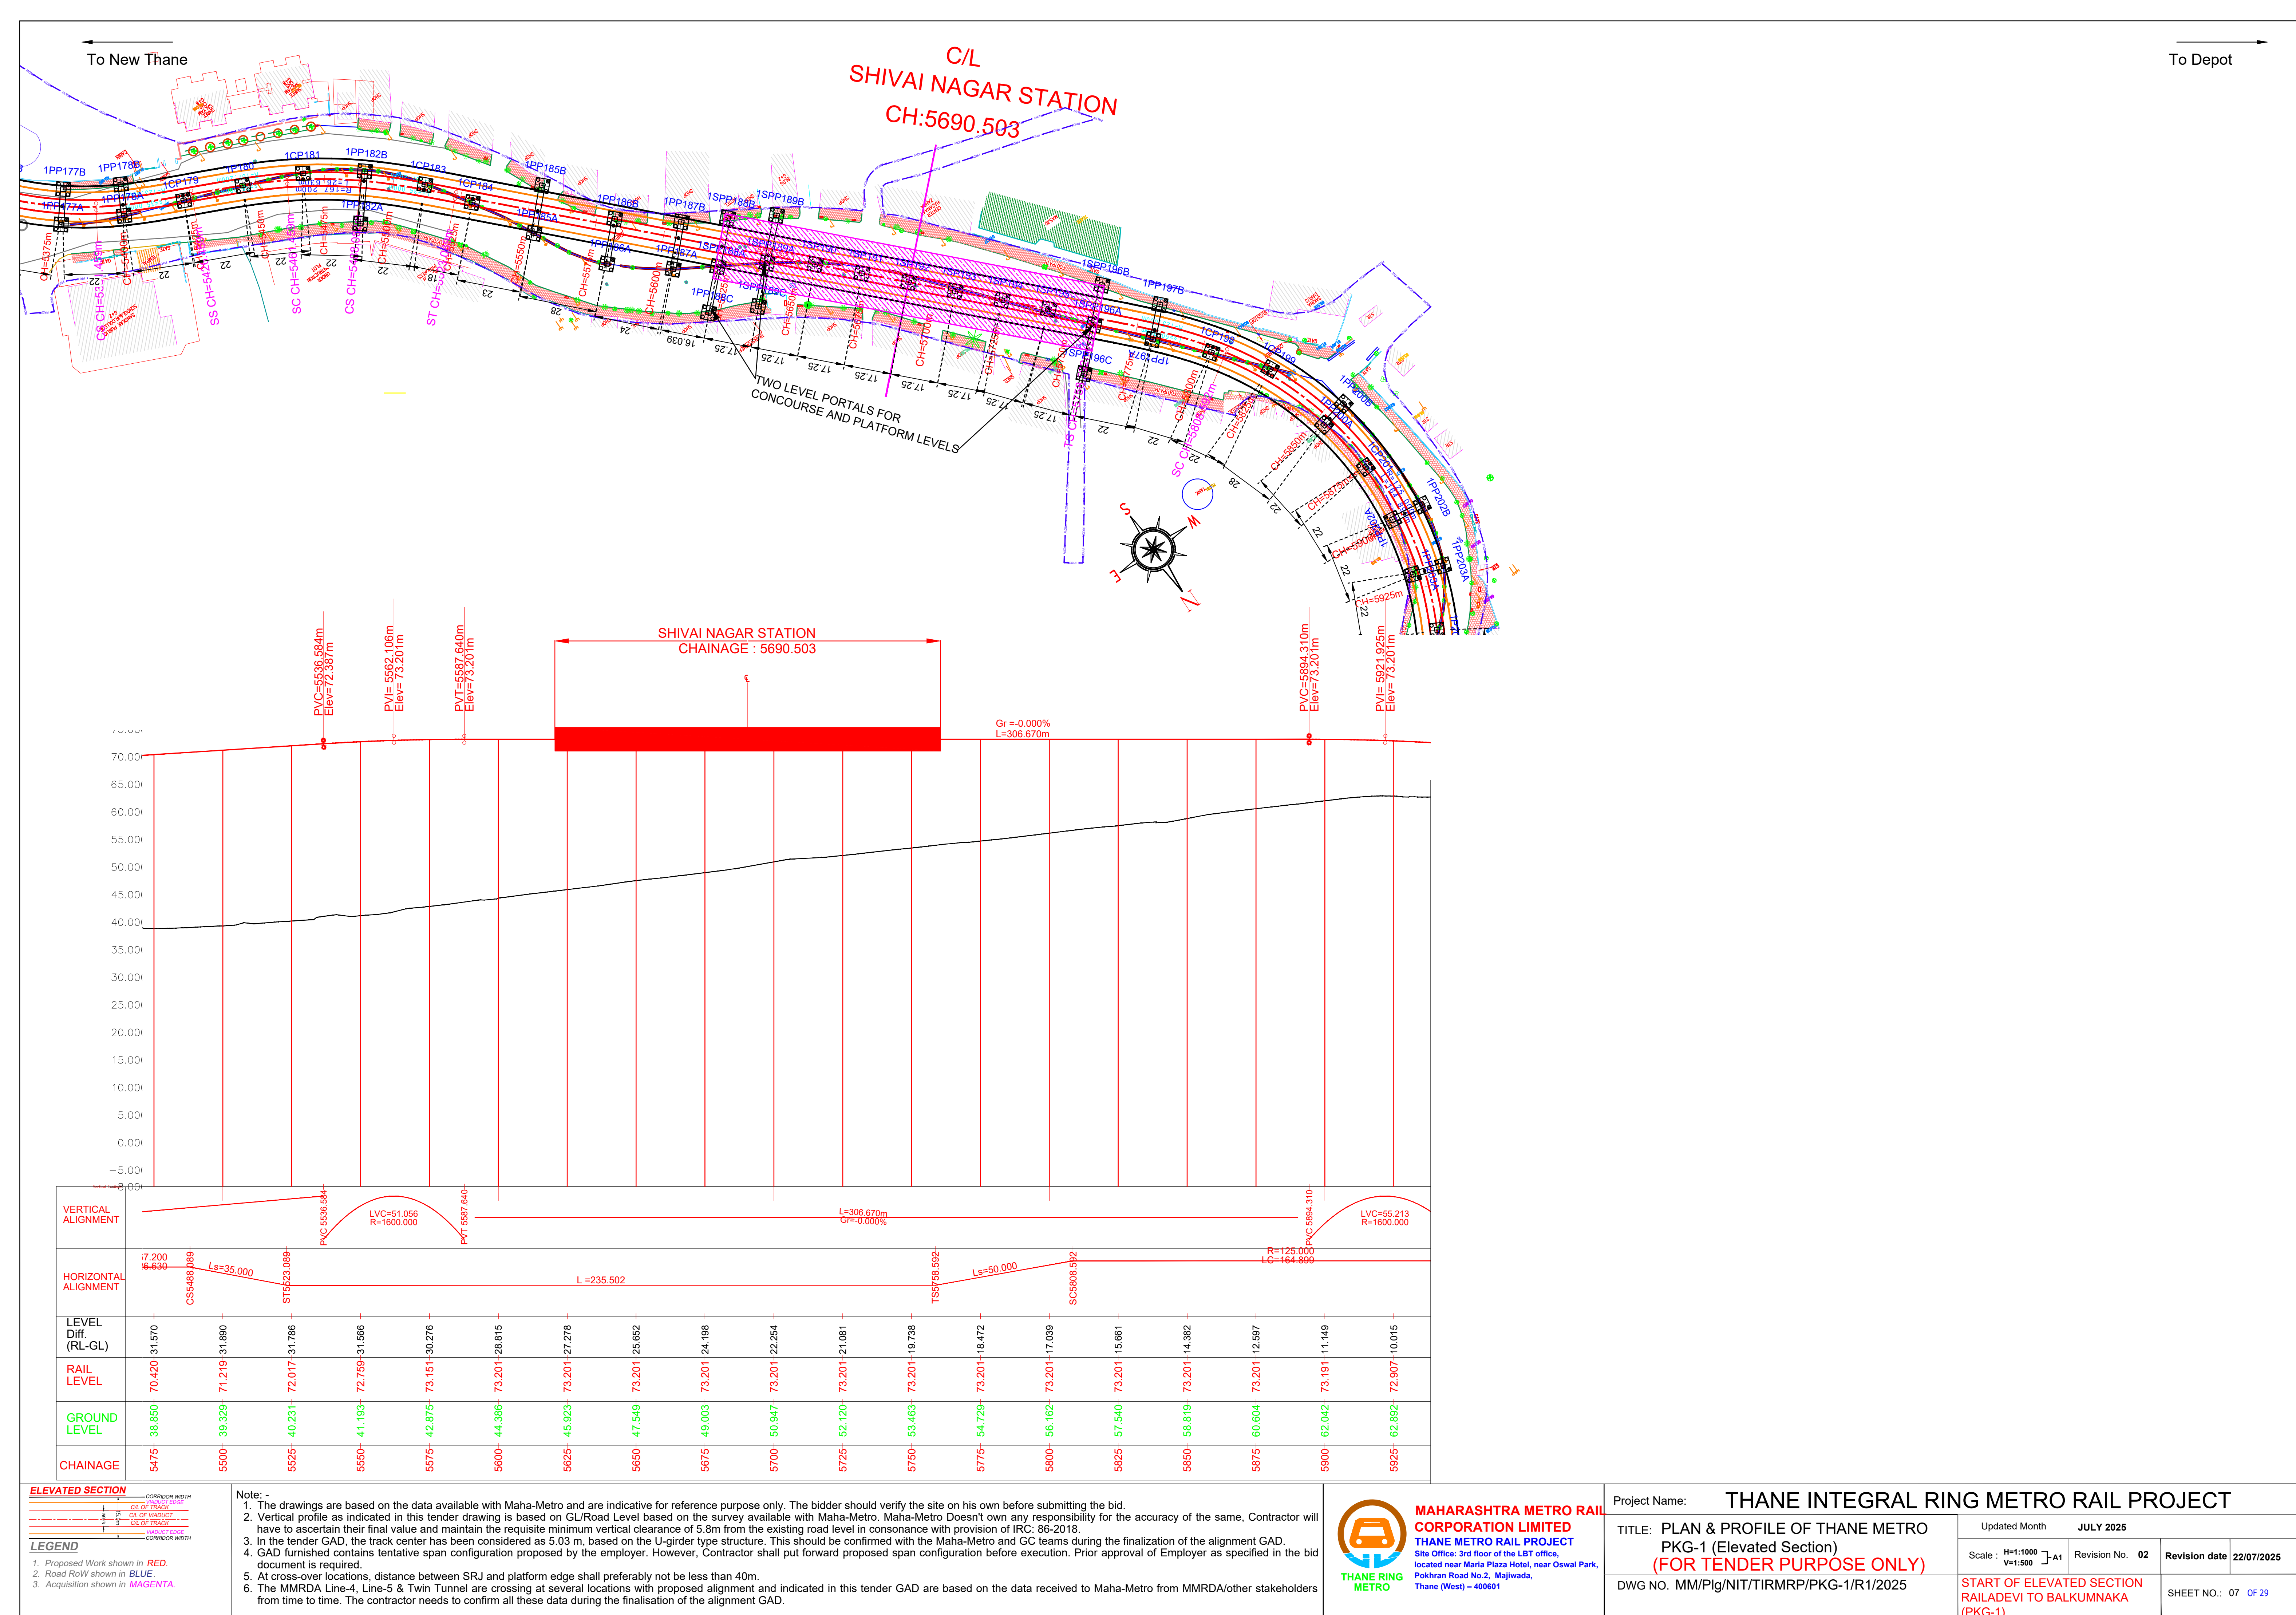

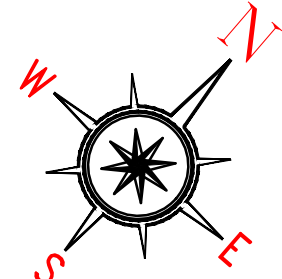

CHAINAGE	GROUND LEVEL	RAIL LEVEL	LEVEL DIFF. (RL-GL)	HORIZONTAL ALIGNMENT	VERTICAL ALIGNMENT
5900	62.042	73.191	-11.149		PVI 5940.533 LVC=55.213 R=1600.000
5925	62.892	72.907	-10.015		
5950	62.333	72.232	-9.899		
5975	60.340	71.369	-11.029	CS6373.490	
6000	58.809	70.506	-11.697		
6025	57.556	69.642	-12.086	ST6023.490	
6050	56.519	68.779	-12.260		
6075	55.466	67.916	-12.450		
6100	53.854	67.053	-13.399		
6125	51.486	66.189	-14.703	SC6117.292	
6150	49.874	65.326	-15.452		
6175	48.458	64.463	-16.005		
6200	47.514	63.600	-16.086	ST6200.460	
6225	46.773	62.757	-15.984		
6250	46.463	62.175	-15.707		
6275	46.556	61.727	-15.171		
6300	46.694	61.278	-14.584		
6325	46.618	60.837	-14.219		
6350	46.445	60.664	-14.219		
6375	46.379	60.856	-14.477	CS6371.374	
6400	46.604	61.113	-14.509		
6425	47.932	61.371	-13.439		
6450	47.860	61.628	-13.768		
6475	48.919	61.895	-12.966	SC6471.444	
6500	49.640	62.214	-12.574		
6525	49.063	62.868	-13.805		
6550	50.104	63.728	-13.624	CS6539.192	
6575	48.303	64.589	-16.286		

LEGEND

1. *Propose*

1. Th

2. Vertical profile as indicated in this tender drawing is based on GL/Road Level based on the survey available with Maha-Metro. Maha-Metro Doesn't own any responsibility for the accuracy of the same, Contractor will have to ascertain their final value and maintain the requisite minimum vertical clearance of 5.8m from the existing road level in consonance with provision of IRC: 86-2018.
3. In the tender GAD, the track center has been considered as 5.03 m, based on the U-girder type structure. This should be confirmed with the Maha-Metro and GC teams during the finalization of the alignment GAD.
4. GAD furnished contains tentative span configuration proposed by the employer. However, Contractor shall put forward proposed span configuration before execution. Prior approval of Employer as specified in the bid document is required.
5. At cross-over locations, distance between SRJ and platform edge shall preferably not be less than 40m.
6. The MMRDA Line-4, Line-5 & Twin Tunnel are crossing at several locations with proposed alignment and indicated in this tender GAD are based on the data received to Maha-Metro from MMRDA/other stakeholders from time to time. The contractor needs to confirm all these data during the finalisation of the alignment GAD.




 TRANSPORT DEPARTMENT GOVERNMENT OF TAMIL NADU	PLAN & PROFILE OF TIANE METRO	Updated Month: JULY 2025
---	---	--

DWG NO. MM/PIa/NIT/TIRMRP/PKG-1/R1/2025

--	--

V=1:500			

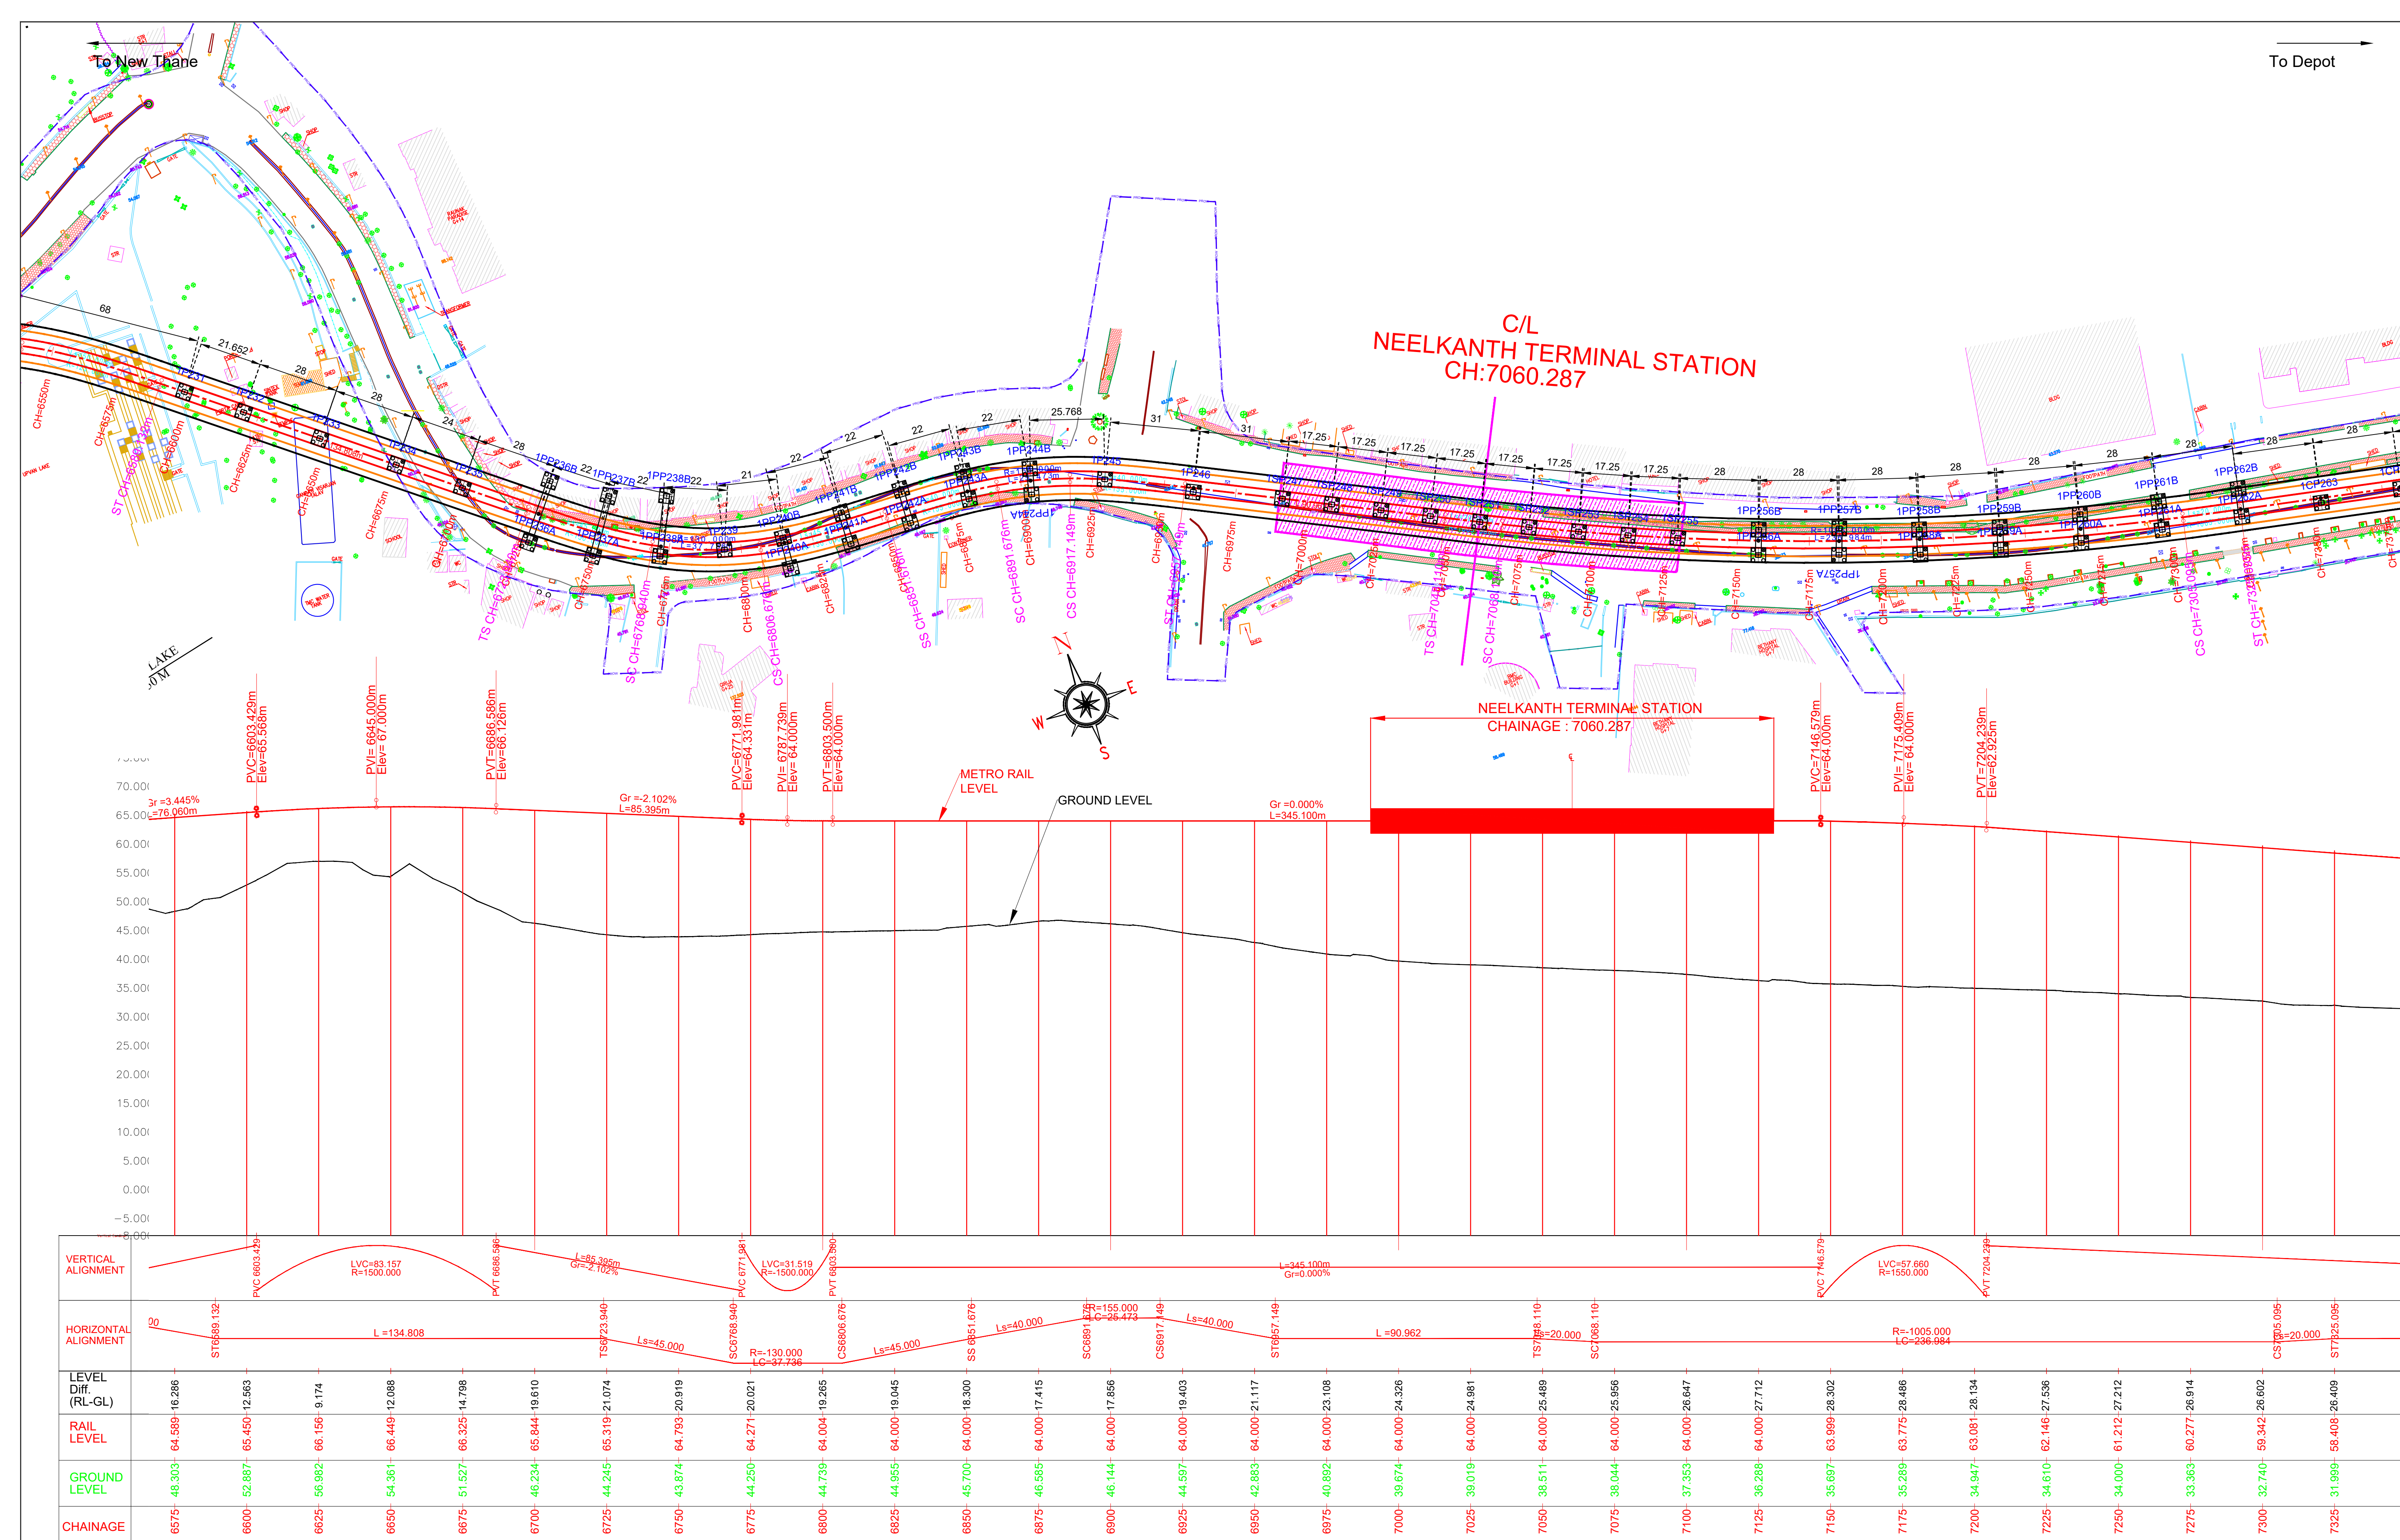

ELEVATED SECTION

The diagram shows a cross-section of an elevated section. It consists of a central road with a width of 5.0m, indicated by a double-headed arrow. On either side of the road is an acquisition area, also 5.0m wide, indicated by dashed lines and arrows. The total width of the section is 10.0m.

LEGEND

1. Proposed Work shown in
2. Road RoW shown in
3. Acquisition shown in

Note: -

1. The drawings are based on the data available with Maha-Metro and are indicative for reference purpose only. The bidder should verify the site on his own before submitting the bid.
2. Vertical profile as indicated in this tender drawing is based on GL/Road Level based on the survey available with Maha-Metro. Maha-Metro Doesn't own any responsibility for the accuracy of the same, Contractor will have to ascertain their final value and maintain the requisite minimum vertical clearance of 5.8m from the existing road level in consonance with provision of IRC: 86-2018.
3. In the tender GAD, the track center has been considered as 5.03 m, based on the U-girder type structure. This should be confirmed with the Maha-Metro and GC teams during the finalization of the alignment GAD.
4. GAD furnished contains tentative span configuration proposed by the employer. However, Contractor shall put forward proposed span configuration before execution. Prior approval of Employer as specified in the bid document is required.
5. At cross-over locations, distance between SRJ and platform edge shall preferably not be less than 40m.
6. The MMRDA Line-4, Line-5 & Twin Tunnel are crossing at several locations with proposed alignment and indicated in this tender GAD are based on the data received to Maha-Metro from MMRDA/other stakeholders from time to time. The contractor needs to confirm all these data during the finalisation of the alignment GAD.



MAHARASHTRA METRO RAIL CORPORATION LIMITED
THANE METRO RAIL PROJECT
Site Office: 3rd floor of the LBT office,
located near Maria Plaza Hotel, near Oswal Park,
Pokhran Road No.2, Majiwada,
Thane (West) – 400601

Project Name: **THANE INTEGRAL RING METRO RAIL PROJECT**

TITLE: PLAN & PROFILE OF THANE METRO
PKG-1 (Elevated Section)
(FOR TENDER PURPOSE ONLY)

DWG NO. MM/PIq/NIT/TIRM RP/ PKG-1/R1/2025

Updated Month **JULY 2025**

Scale : $H=1:1000$ } A1
 $V=1:500$ }

Revision No.	02	F
--------------	----	---

Revision date	22/07/2025
---------------	------------


START OF ELEVATED SECTION
RAILADEVI TO BALKUMNAKA
(PKG-1)

SHEET NO.: 09 OF 29


To New Thane

To Depot

C/L
GANDHI NAGAR STATION
CH:7692.161

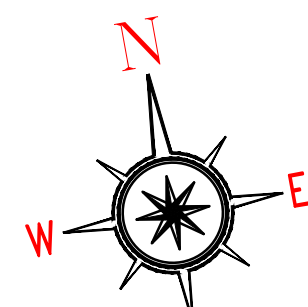

GANDHI NAGAR STATION
CHAINAGE : 7687.878

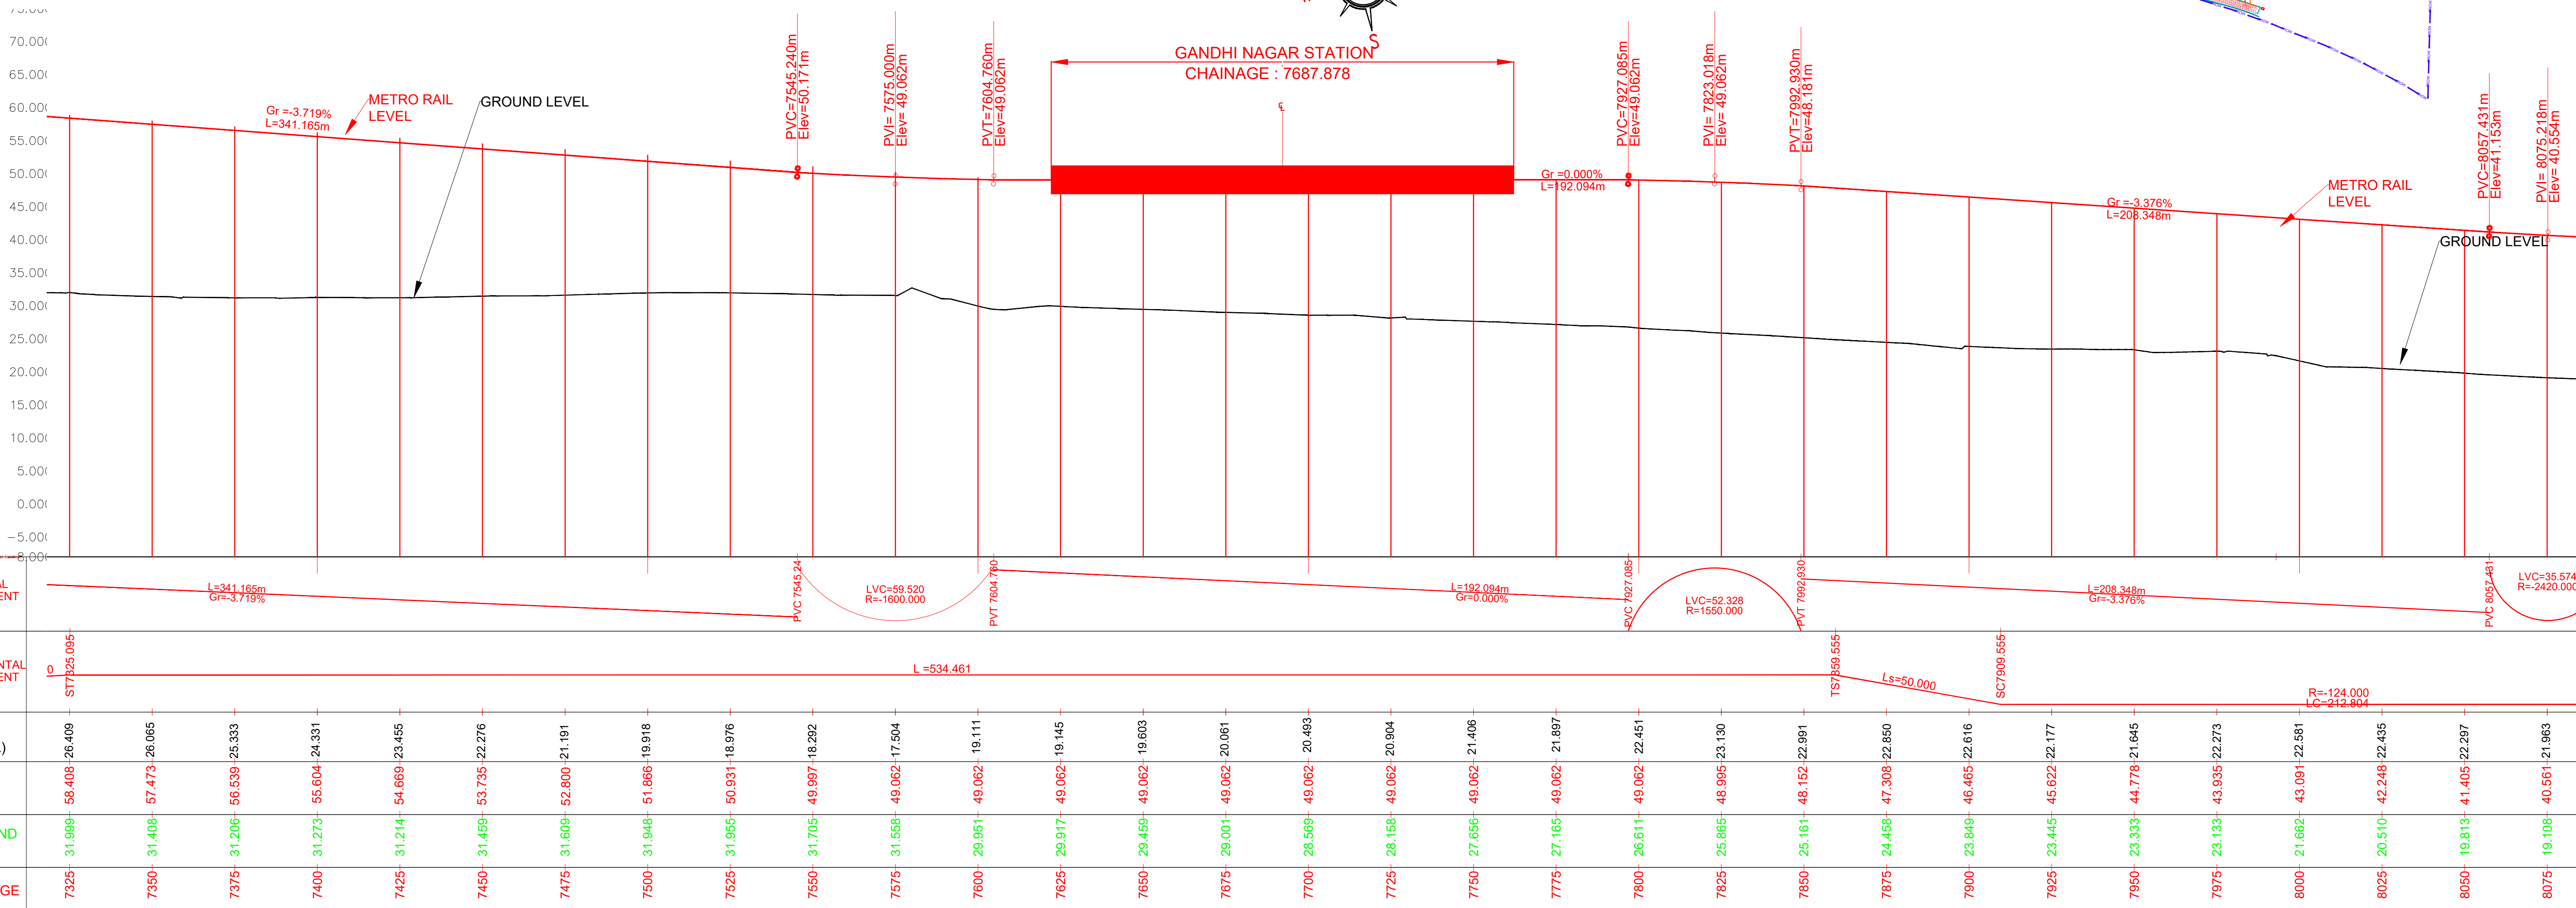

ELEVATED SECTION

CL OF TRACK
CL OF VIADUCT
CL OF ROAD
CORRIDOR WIDTH

LEGEND

1. Proposed Work shown in RED.
2. Road RoW shown in BLUE.
3. Acquisition shown in MAGENTA.

Note: -

- The drawings are based on the data available with Maha-Metro and are indicative for reference purpose only. The bidder should verify the site on his own before submitting the bid.
- Vertical profile as indicated in this tender drawing is based on GL/Road Level based on the survey available with Maha-Metro. Maha-Metro Doesn't own any responsibility for the accuracy of the same, Contractor will have to ascertain their final value and maintain the requisite minimum vertical clearance of 5.8m from the existing road level in consonance with provision of IRC: 86-2018.
- In the tender GAD, the track center has been considered as 5.03 m, based on the U-girder type structure. This should be confirmed with the Maha-Metro and GC teams during the finalization of the alignment GAD.
- GAD furnished contains tentative span configuration proposed by the employer. However, Contractor shall put forward proposed span configuration before execution. Prior approval of Employer as specified in the bid document is required.
- At cross-over locations, distance between SRJ and platform edge shall preferably not be less than 40m.
- The MMRDA Line-4, Line-5 & Twin Tunnel are crossing at several locations with proposed alignment and indicated in this tender GAD are based on the data received to Maha-Metro from MMRDA/other stakeholders from time to time. The contractor needs to confirm all these data during the finalisation of the alignment GAD.



MAHARASHTRA METRO RAIL CORPORATION LIMITED
THANE METRO RAIL PROJECT
Site Office: 3rd floor of the LBT office,
located near Maria Plaza Hotel, near Oswal Park,
Pokhran Road No.2, Majiwada,
Thane (West) - 400601

Project Name: **THANE INTEGRAL RING METRO RAIL PROJECT**

**TITLE: PLAN & PROFILE OF THANE METRO
PKG-1 (Elevated Section)
(FOR TENDER PURPOSE ONLY)**

DWG NO. MM/Plg/NIT/TIRMRP/PKG-1/R1/2025

Updated Month **JULY 2025**




Scale : H=1:1000
V=1:500

Revision No. **02**

Revision date **22/07/2025**

**START OF ELEVATED SECTION
RAILADEVI TO BALKUMNAKA
(PKG-1)**

SHEET NO.: 10 OF 29

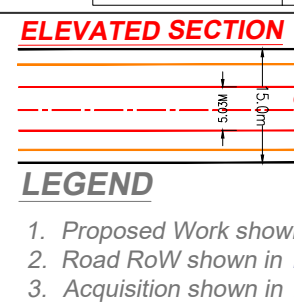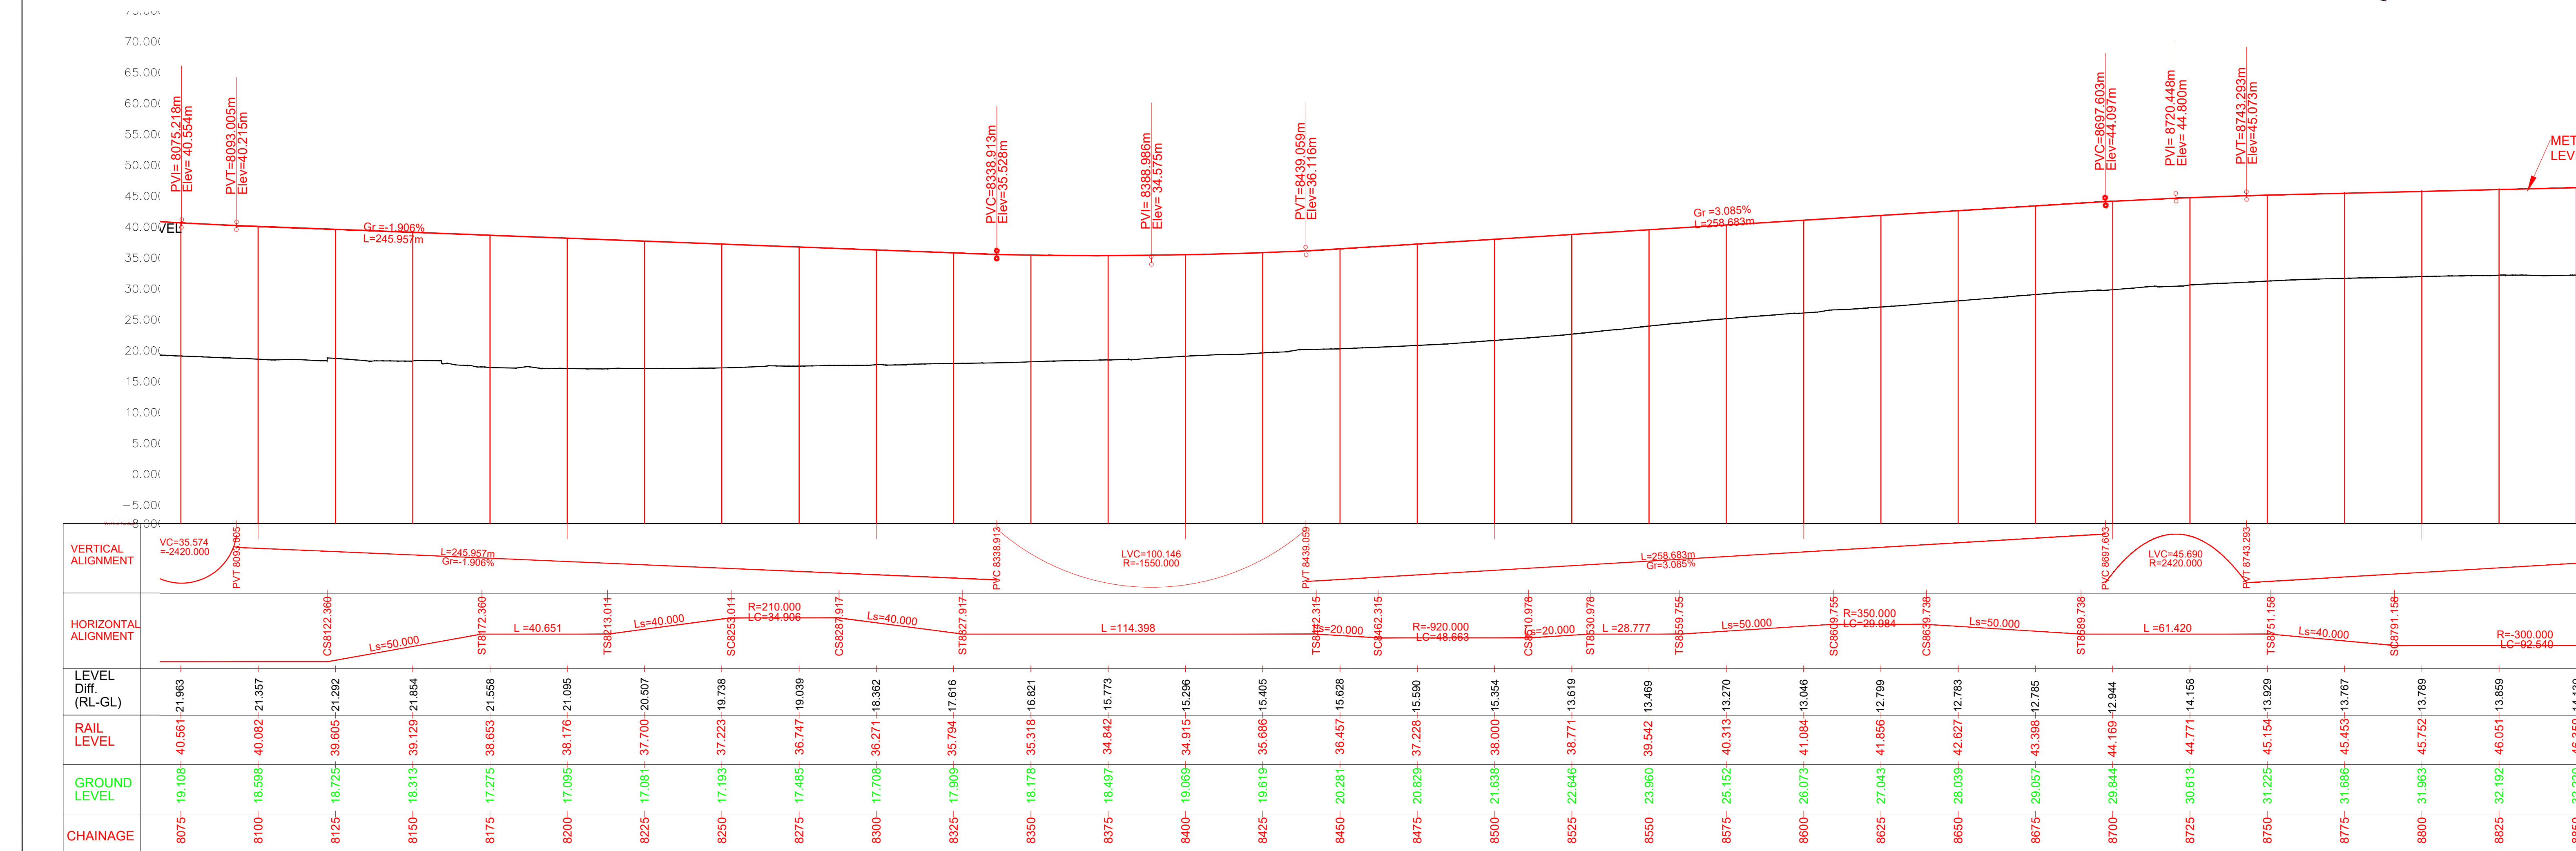
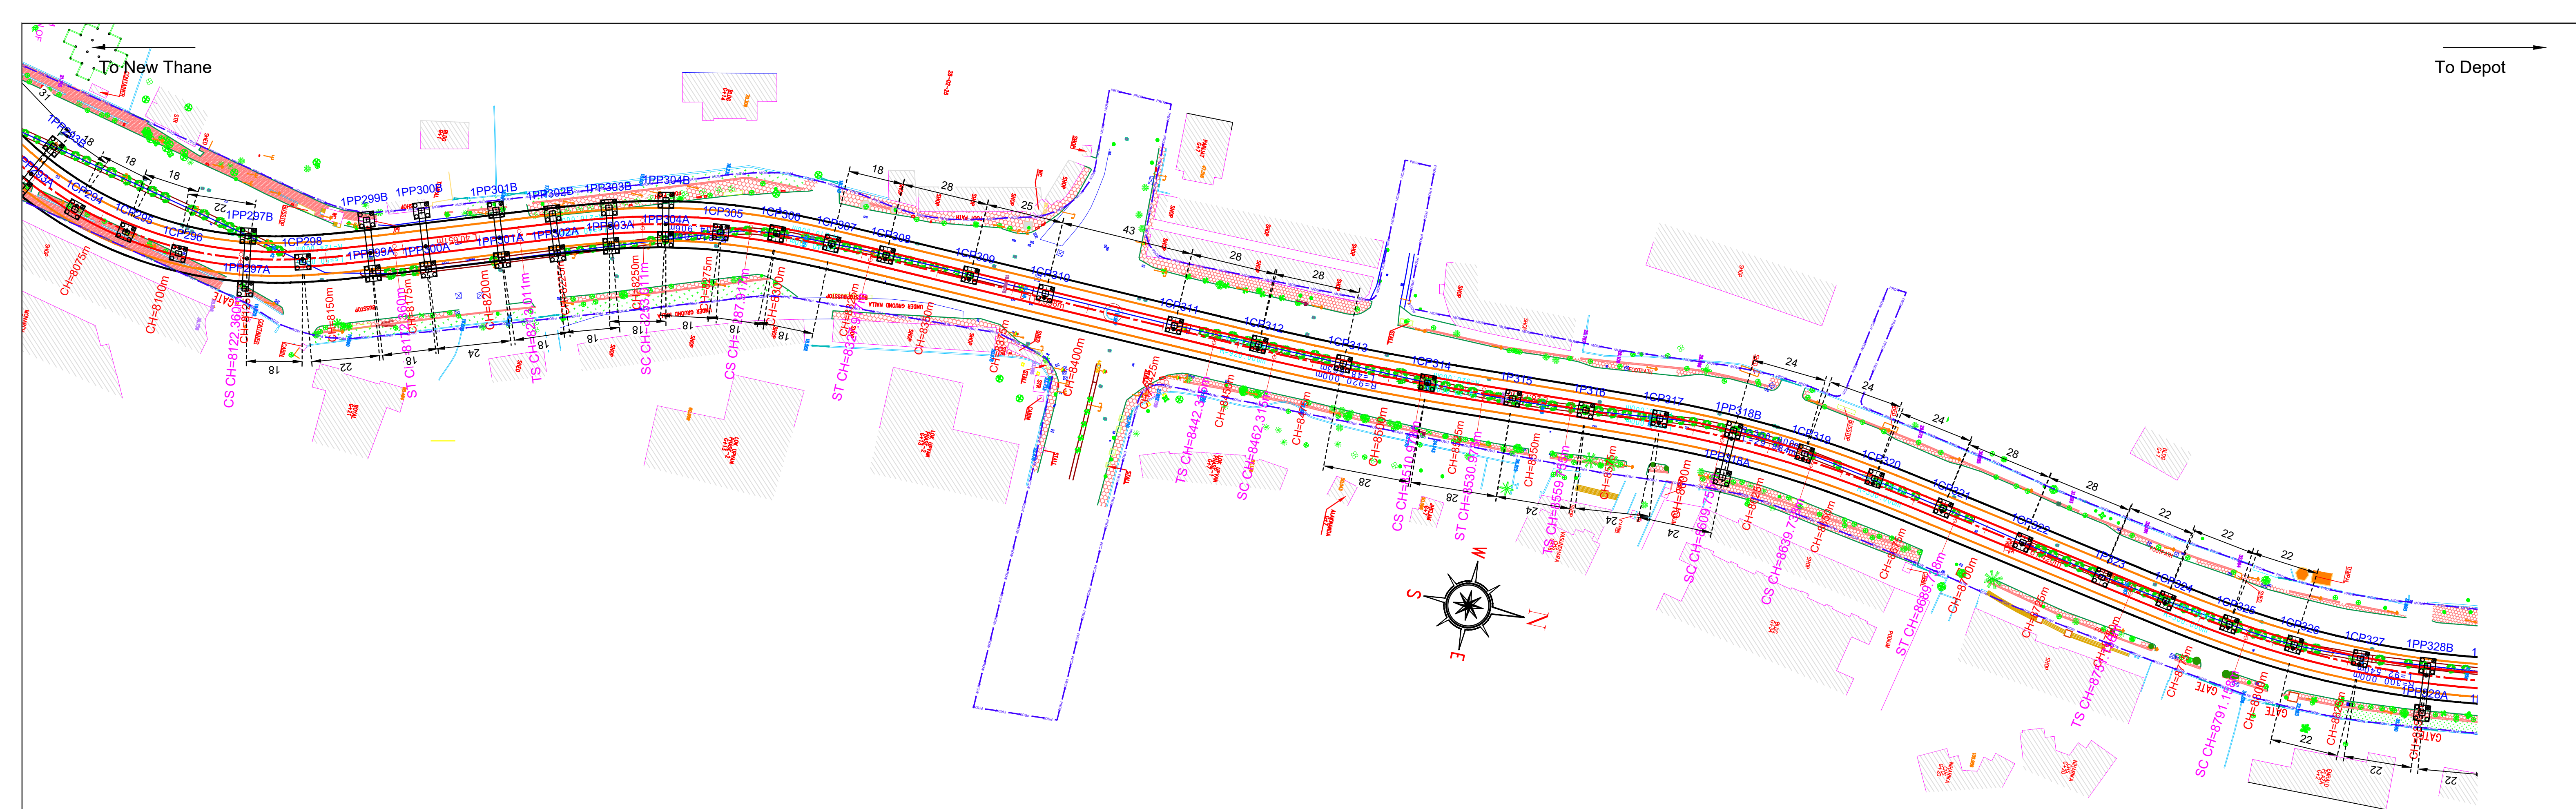


Note: -

- The drawings are based on the data available with Maha-Metro and are indicative for reference purpose only. The bidder should verify the site on his own before submitting the bid.
- Vertical profile as indicated in this tender drawing is based on GL/Road Level based on the survey available with Maha-Metro. Maha-Metro Doesn't own any responsibility for the accuracy of the same, Contractor will have to ascertain their final value and maintain the requisite minimum vertical clearance of 5.8m from the existing road level in consonance with provision of IRC: 86-2018.
- In the tender GAD, the track center has been considered as 5.03 m, based on the U-girder type structure. This should be confirmed with the Maha-Metro and GC teams during the finalization of the alignment GAD.
- GAD furnished contains tentative span configuration proposed by the employer. However, Contractor shall put forward proposed span configuration before execution. Prior approval of Employer as specified in the bid document is required.
- At cross-over locations, distance between SRJ and platform edge shall preferably not be less than 40m.
- The MMRDA Line-4, Line-5 & Twin Tunnel are crossing at several locations with proposed alignment and indicated in this tender GAD are based on the data received to Maha-Metro from MMRDA/other stakeholders from time to time. The contractor needs to confirm all these data during the finalisation of the alignment GAD.



Project Name: THANE INTEGRAL RING METRO RAIL PROJECT			
TITLE: PLAN & PROFILE OF THANE METRO PKG-1 (Elevated Section) (FOR TENDER PURPOSE ONLY)			
DWG NO. MM/Pig/NIT/TIRMRP/PKG-1/R1/2025		Updated Month: JULY 2025	
Scale: H=1:1000 V=1:500 A1		Revision No. 02	Revision date 22/07/2025
START OF ELEVATED SECTION RAILADEVI TO BALKUMNAKA (PKG-1)		SHEET NO.: 11 OF 29	

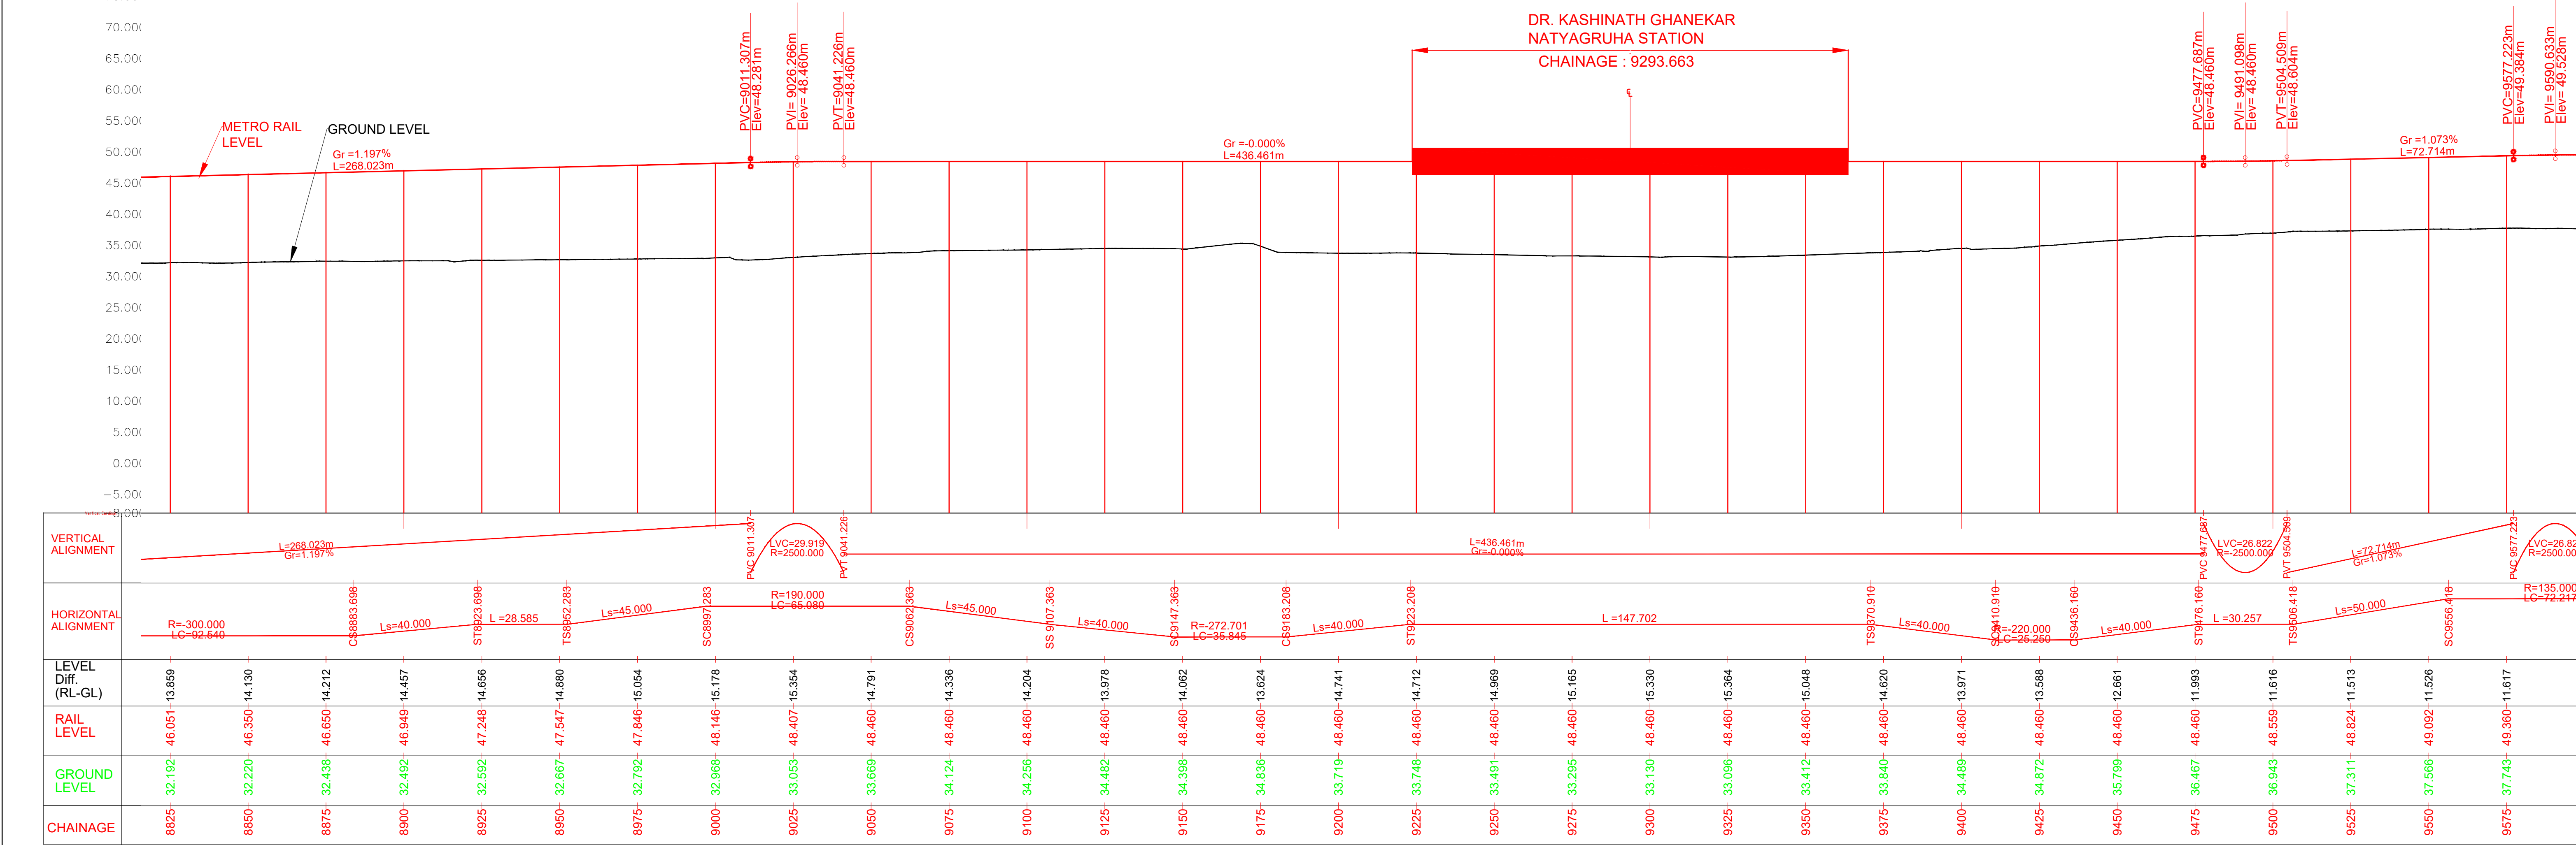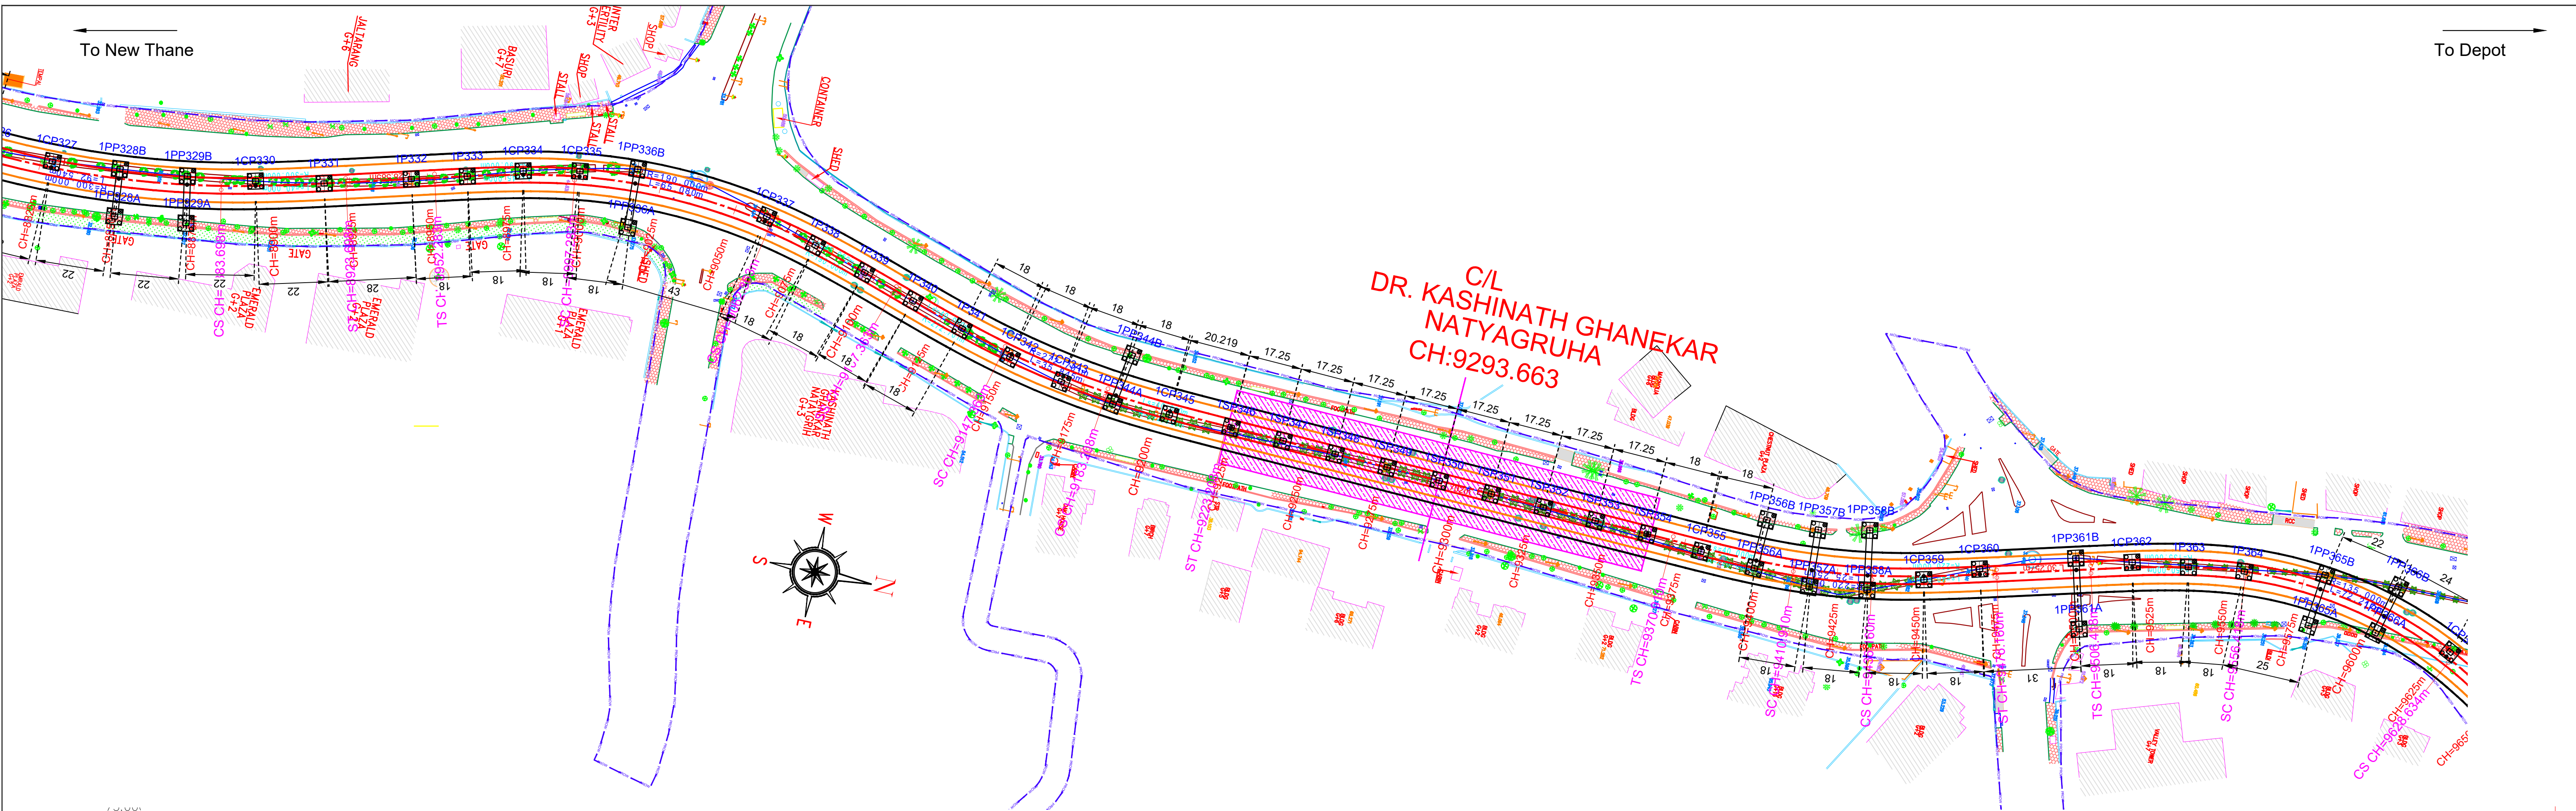

ELEVATED SECTION

1. Proposed Work shown in RED.
2. Road RoW shown in BLUE.
3. Acquisition shown in MAGENTA.

LEGEND

CL OF TRACK
CL OF VIADUCT
CL OF ROAD
CORRIDOR WIDTH

Note: -

- The drawings are based on the data available with Maha-Metro and are indicative for reference purpose only. The bidder should verify the site on his own before submitting the bid.
- Vertical profile as indicated in this tender drawing is based on GL/Road Level based on the survey available with Maha-Metro. Maha-Metro Doesn't own any responsibility for the accuracy of the same, Contractor will have to ascertain their final value and maintain the requisite minimum vertical clearance of 5.8m from the existing road level in consonance with provision of IRC: 86-2018.
- In the tender GAD, the track center has been considered as 5.03 m, based on the U-girder type structure. This should be confirmed with the Maha-Metro and GC teams during the finalization of the alignment GAD.
- GAD furnished contains tentative span configuration proposed by the employer. However, Contractor shall put forward proposed span configuration before execution. Prior approval of Employer as specified in the bid document is required.
- At cross-over locations, distance between SRJ and platform edge shall preferably not be less than 40m.
- The MMRDA Line-4, Line-5 & Twin Tunnel are crossing at several locations with proposed alignment and indicated in this tender GAD are based on the data received to Maha-Metro from MMRDA/other stakeholders from time to time. The contractor needs to confirm all these data during the finalisation of the alignment GAD.

MAHARASHTRA METRO RAIL CORPORATION LIMITED

THANE METRO RAIL PROJECT

Site Office: 3rd floor of the LBT office, located near Maria Plaza Hotel, near Oswal Park, Pokhran Road No.2, Majiwada, Thane (West) - 400601

Project Name: **THANE INTEGRAL RING METRO RAIL PROJECT**

TITLE: **PLAN & PROFILE OF THANE METRO PKG-1 (Elevated Section) (FOR TENDER PURPOSE ONLY)**

DWG NO. MM/Plg/NIT/TIRMRP/PKG-1/R1/2025

Updated Month: **JULY 2025**


Scale: H=1:1000 V=1:500



Revision No. **02**

Revision date: **22/07/2025**

SHEET NO.: **12 OF 29**

START OF ELEVATED SECTION RAILADEVI TO BALKUMNAKA (PKG-1)

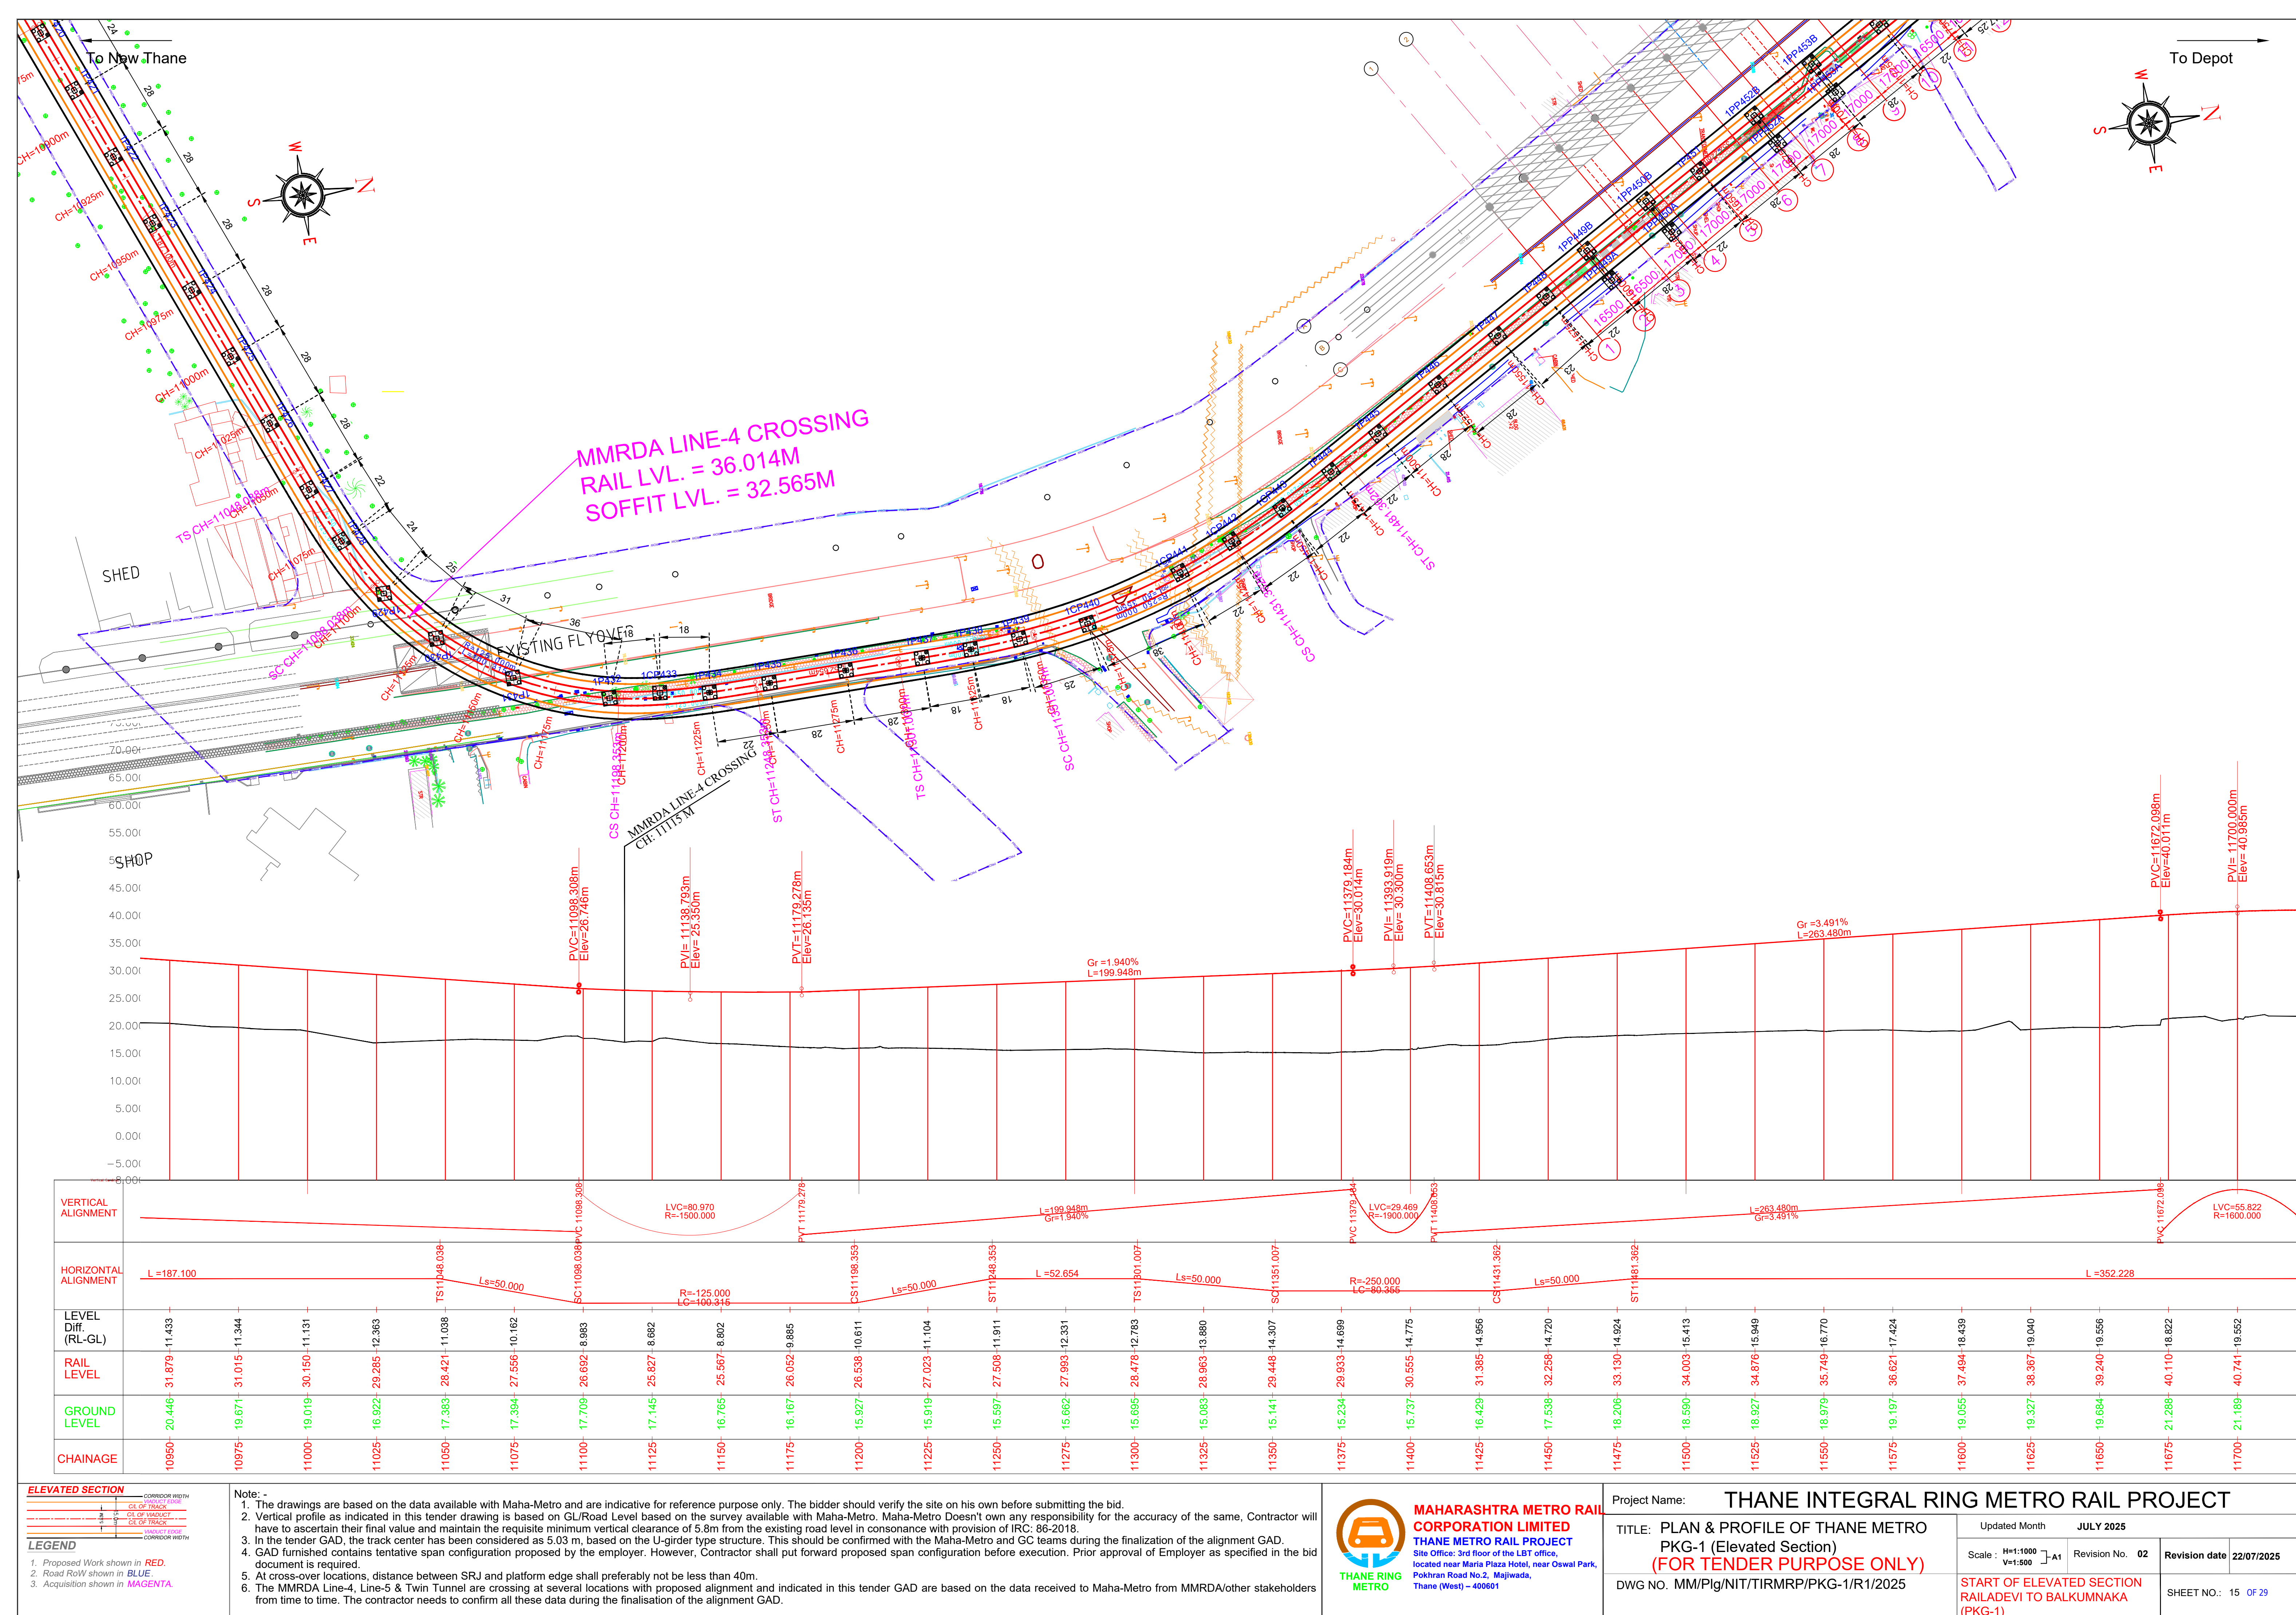

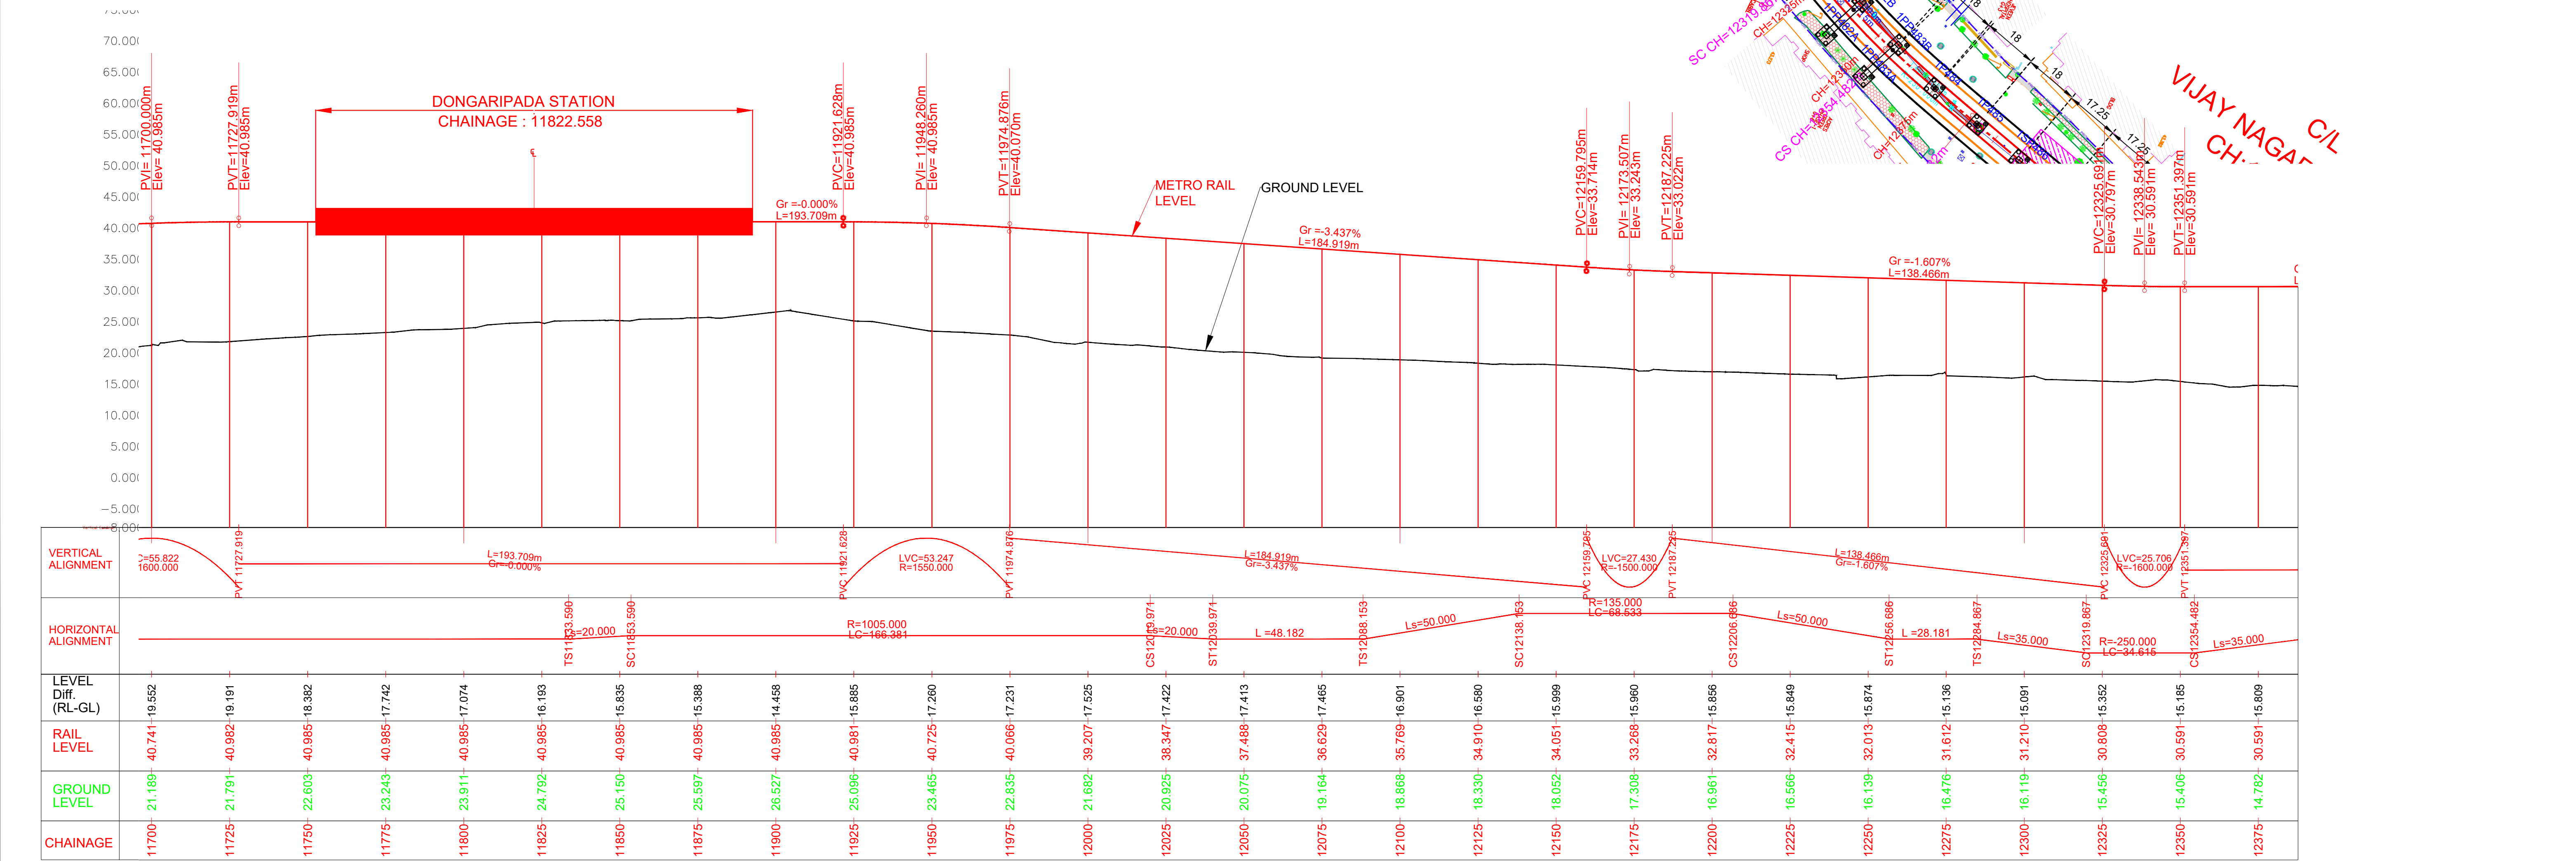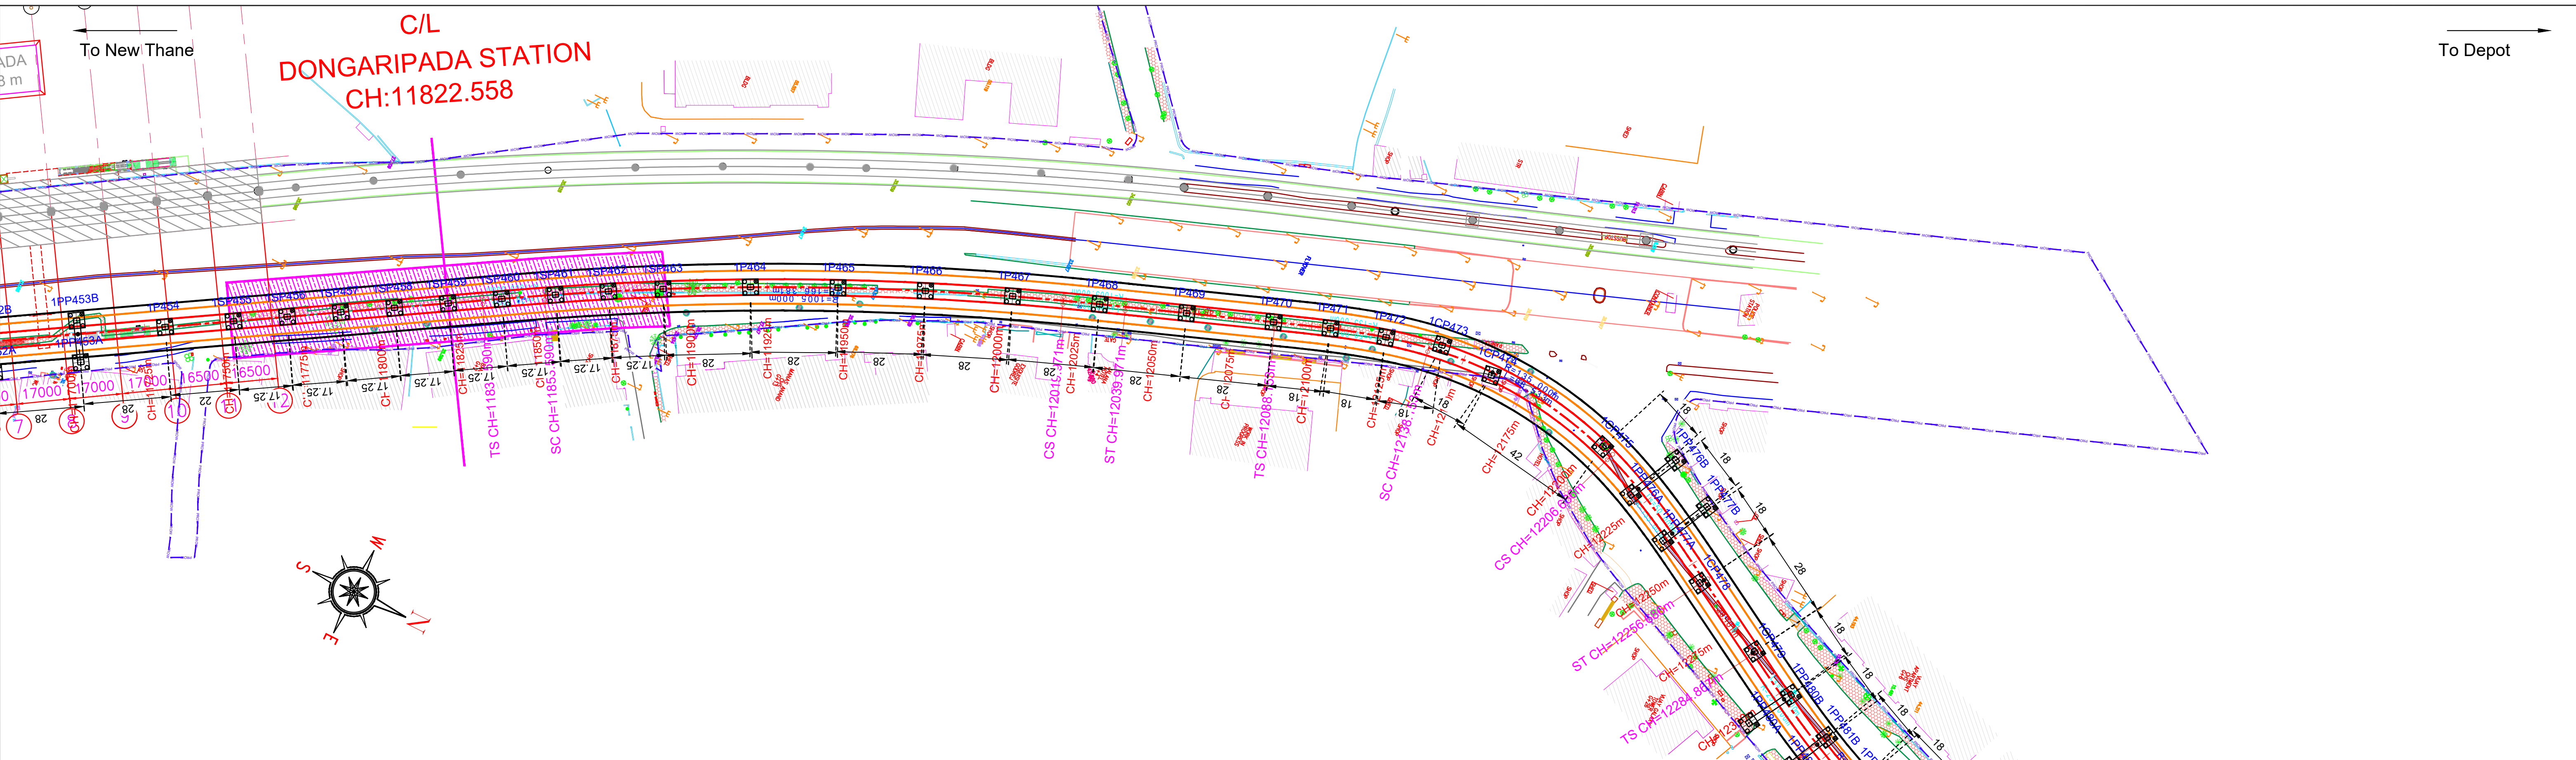

ELEVATED SECTION

1. Proposed Work shown in RED.

2. Road Right of Way shown in BLUE.

3. Acquisition shown in MAGENTA.

Note:-

1. The drawings are based on the data available with Maha-Metro and are indicative for reference purpose only. The bidder should verify the site on his own before submitting the bid.

2. Vertical profile as indicated in this tender drawing is based on GL/Road Level based on the survey available with Maha-Metro. Maha-Metro Doesn't own any responsibility for the accuracy of the same, Contractor will have to ascertain their final value and maintain the requisite minimum vertical clearance of 5.8m from the existing road level in consonance with provision of IRC: 86-2018.

3. In the tender GAD, the track center has been considered as 5.03 m, based on the U-girder type structure. This should be confirmed with the Maha-Metro and GC teams during the finalization of the alignment GAD.

4. GAD furnished contains tentative span configuration proposed by the employer. However, Contractor shall put forward proposed span configuration before execution. Prior approval of Employer as specified in the bid document is required.

5. At cross-over locations, distance between SRJ and platform edge shall preferably not be less than 40m.

6. The MMRDA Line-4, Line-5 & Twin Tunnel are crossing at several locations with proposed alignment and indicated in this tender GAD are based on the data received to Maha-Metro from MMRDA/other stakeholders from time to time. The contractor needs to confirm all these data during the finalisation of the alignment GAD.

MAHARASHTRA METRO RAIL CORPORATION LIMITED

THANE METRO RAIL PROJECT

Site Office: 3rd floor of the LBT office, located near Maria Plaza Hotel, near Oswal Park, Pokhran Road No.2, Majiwada, Thane (West) - 400061

Project Name: **THANE INTEGRAL RING METRO RAIL PROJECT**

TITLE: **PLAN & PROFILE OF THANE METRO PKG-1 (Elevated Section) (FOR TENDER PURPOSE ONLY)**

DWG NO. **MM/Plg/NIT/TIRMRP/PKG-1/R1/2025**

Updated Month: **JULY 2025**

Scale: **H=1:1000 V=1:500**

Revision No. **02**

Revision date: **22/07/2025**



SHEET NO.: **16 OF 29**

START OF ELEVATED SECTION RAILADEVI TO BALKUMNAKA (PKG-1)

To New Thane

To Depot

C/L
VIJAY NAGARI STATION
CH:12479.224

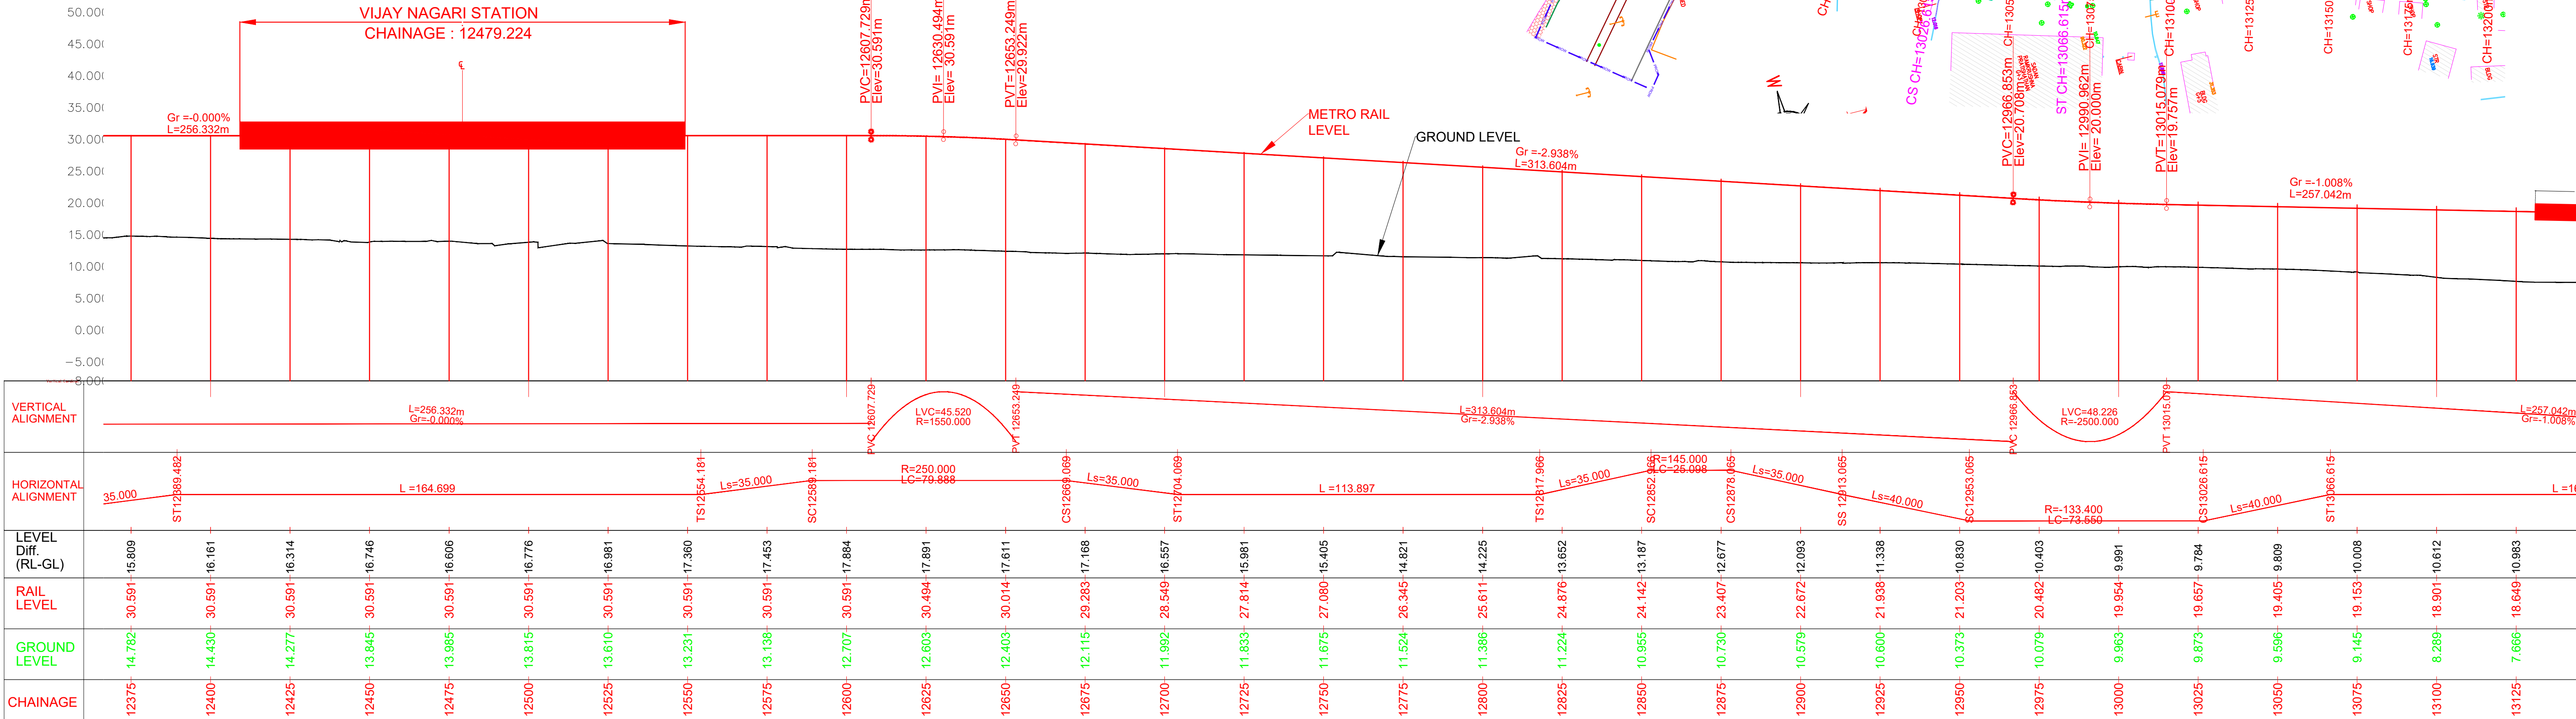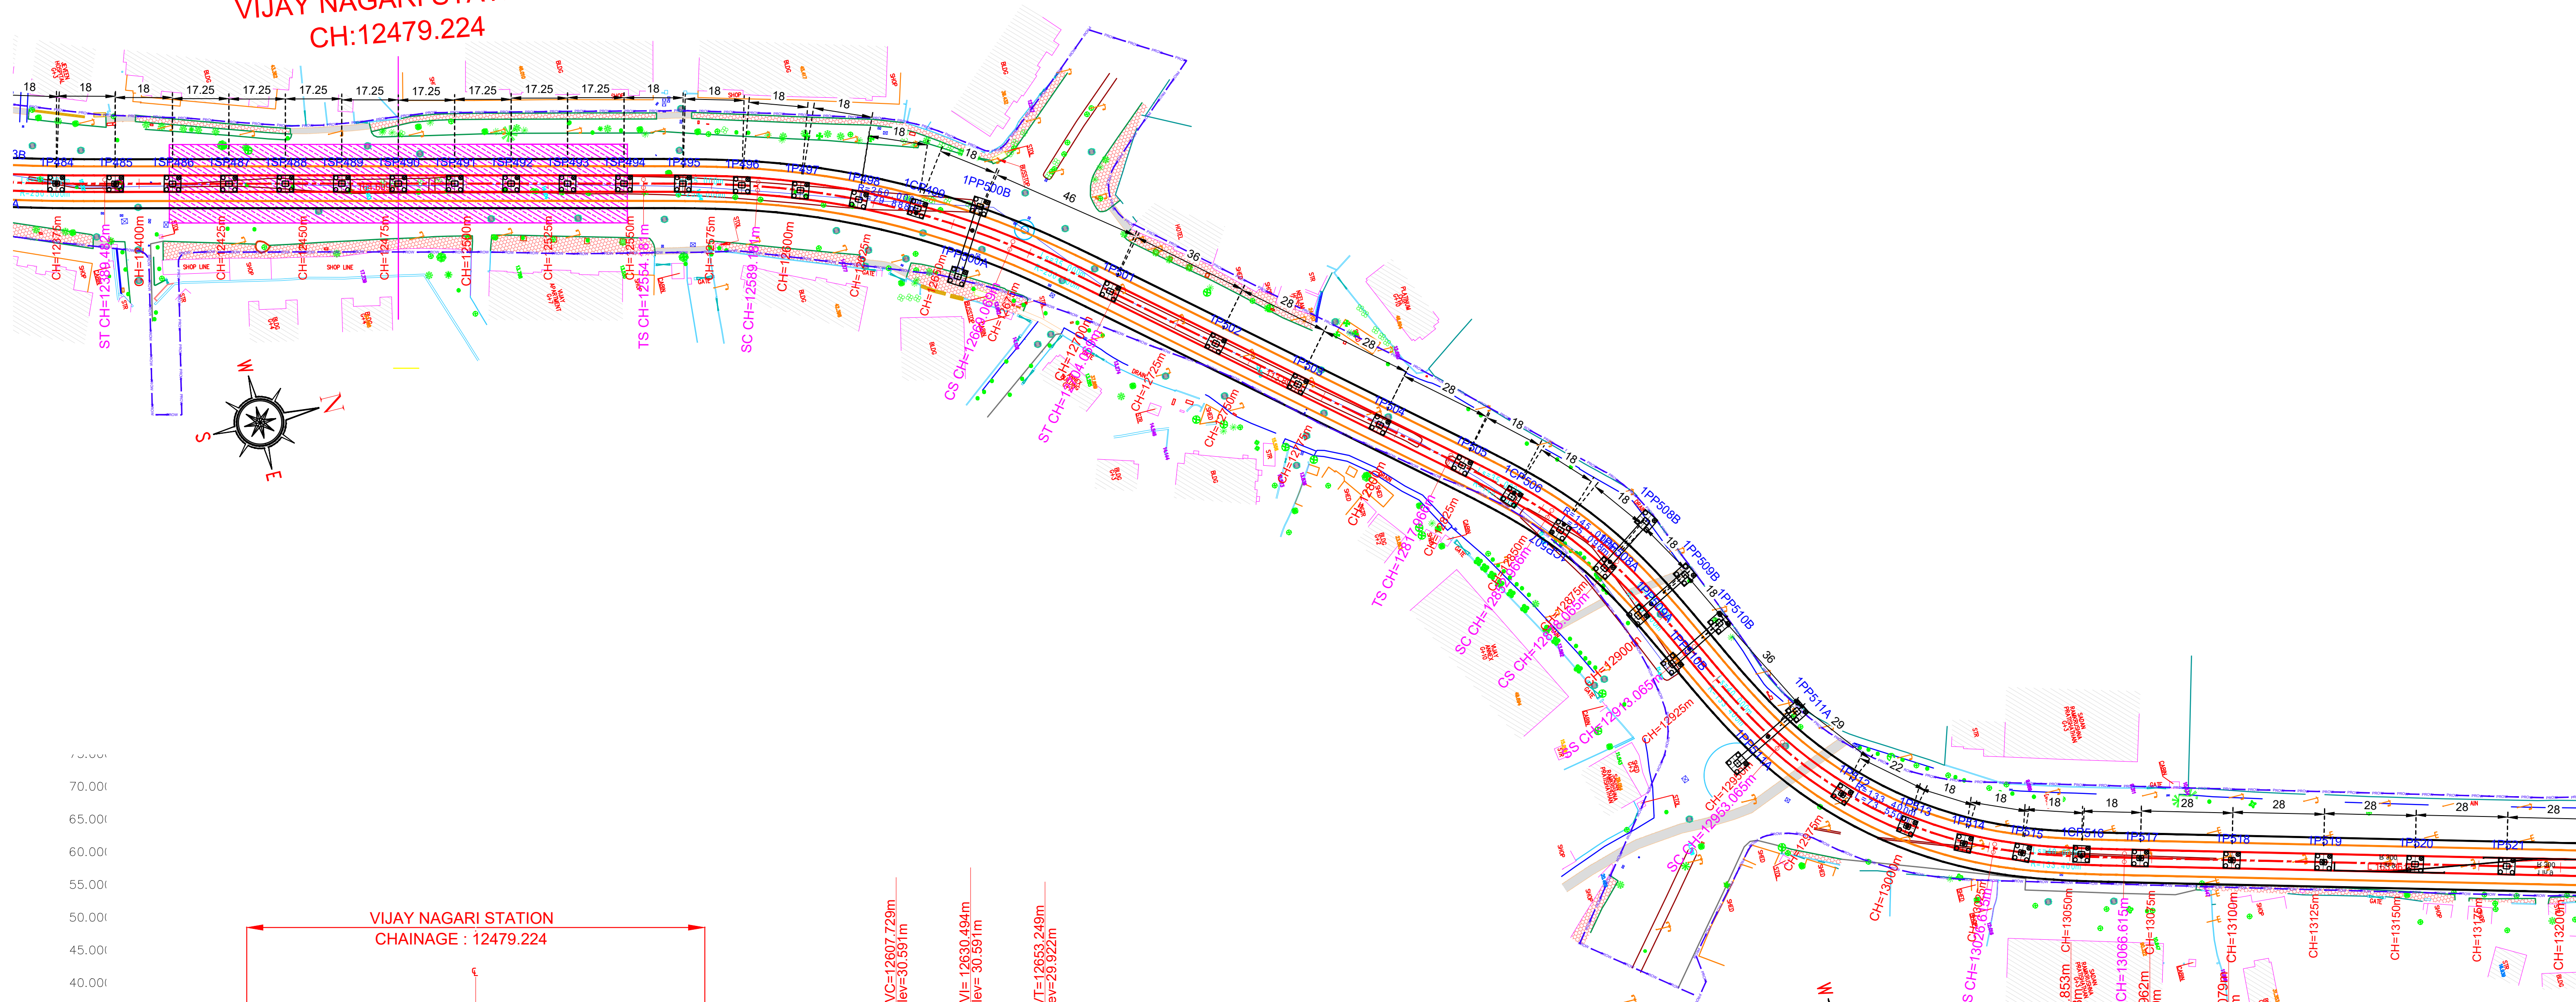

ELEVATED SECTION

1. Proposed Work shown in RED.
2. Road Right of Way shown in BLUE.
3. Acquisition shown in MAGENTA.

Note: -

- The drawings are based on the data available with Maha-Metro and are indicative for reference purpose only. The bidder should verify the site on his own before submitting the bid.
- Vertical profile as indicated in this tender drawing is based on GL/Road Level based on the survey available with Maha-Metro. Maha-Metro Doesn't own any responsibility for the accuracy of the same, Contractor will have to ascertain their final value and maintain the requisite minimum vertical clearance of 5.8m from the existing road level in consonance with provision of IRC: 86-2018.
- In the tender GAD, the track center has been considered as 5.03 m, based on the U-girder type structure. This should be confirmed with the Maha-Metro and GC teams during the finalization of the alignment GAD.
- GAD furnished contains tentative span configuration proposed by the employer. However, Contractor shall put forward proposed span configuration before execution. Prior approval of Employer as specified in the bid document is required.
- At cross-over locations, distance between SRJ and platform edge shall preferably not be less than 40m.
- The MMRDA Line-4, Line-5 & Twin Tunnel are crossing at several locations with proposed alignment and indicated in this tender GAD are based on the data received to Maha-Metro from MMRDA/other stakeholders from time to time. The contractor needs to confirm all these data during the finalisation of the alignment GAD.



MAHARASHTRA METRO RAIL CORPORATION LIMITED
THANE METRO RAIL PROJECT
Site Office: 3rd floor of the LBT office,
located near Maria Plaza Hotel, near Oswal Park,
Pokhran Road No.2, Majiwada,
Thane (West) - 400601

Project Name: **THANE INTEGRAL RING METRO RAIL PROJECT**

**TITLE: PLAN & PROFILE OF THANE METRO
PKG-1 (Elevated Section)
(FOR TENDER PURPOSE ONLY)**

DWG NO. MM/Pig/NIT/TIRMRP/PKG-1/R1/2025

Updated Month **JULY 2025**


Scale : H=1:1000 V=1:500 A1 Revision No. **02** Revision date **22/07/2025**

**START OF ELEVATED SECTION
RAILADEVI TO BALKUMNAKA
(PKG-1)**

SHEET NO.: **17 OF 29**

To New Thane

To Depot

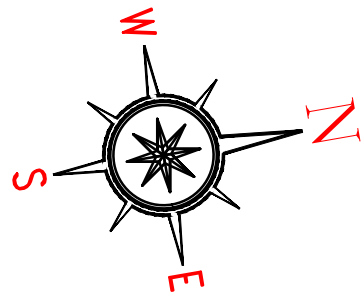

70.00
65.00
60.00
55.00
50.00
45.00
40.00
35.00
30.00
25.00
20.00
15.00
10.00
5.00
0.00
-5.00
-8.00

LOCATION OF CROSS OVER

Gr = 1.057%
L=280.480m

METRO RAIL LEVEL

GROUND LEVEL

WAGH
CHAIL

VERTICAL ALIGNMENT	L=267.042m Gr=-1.008% PVC 13272.121 LVC=33.037 R=1600.000 PVI 13305.158 L=280.480m Gr=1.057% PVC 13585.638 LVC=42.282 R=4000.000 PVI 13627.920																								
HORIZONTAL ALIGNMENT	L=163.361 TS13229.976 SC13264.976 LC=43.836 R=400.000 LS=35.000 CS13308.811 LS=35.000 ST13343.811 L=45.183 TS13388.994 LS=50.000 SC13438.994 LC=196.470 R=135.000 LS=50.000 CS13634.464 ST13684.464																								
LEVEL Diff. (RL-GL)	10.983	10.954	10.849	10.527	9.960	9.662	9.316	9.254	9.889	10.468	10.666	11.145	11.771	12.372	12.616	12.884	12.992	13.544	13.745	14.631	14.728	14.827	14.891		
RAIL LEVEL	18.649	18.397	18.145	17.893	17.641	17.389	17.140	17.128	17.384	17.649	17.913	18.177	18.441	18.706	18.970	19.234	19.499	19.763	20.027	20.362	20.363	20.363	20.363		
GROUND LEVEL	7.666	7.443	7.296	7.366	7.681	7.727	7.824	7.874	7.495	7.181	7.247	7.032	6.670	6.334	6.354	6.350	6.507	6.219	6.282	5.943	5.657	5.732	5.472		
CHAINAGE	13125	13150	13175	13200	13225	13250	13275	13300	13325	13350	13375	13400	13425	13450	13475	13500	13525	13550	13575	13600	13625	13650	13675	13700	13725

ELEVATED SECTION
CORRIDOR WIDTH
CL OF TRACK
CL OF ROAD
CL OF TRACK
CORRIDOR WIDTH
LEGEND
1. Proposed Work shown in RED.
2. Road Right of Way shown in BLUE.
3. Acquisition shown in MAGENTA.

Note: -
1. The drawings are based on the data available with Maha-Metro and are indicative for reference purpose only. The bidder should verify the site on his own before submitting the bid.
2. Vertical profile as indicated in this tender drawing is based on GL/Road Level based on the survey available with Maha-Metro. Maha-Metro Doesn't own any responsibility for the accuracy of the same, Contractor will have to ascertain their final value and maintain the requisite minimum vertical clearance of 5.8m from the existing road level in consonance with provision of IRC: 86-2018.
3. In the tender GAD, the track center has been considered as 5.03 m, based on the U-girder type structure. This should be confirmed with the Maha-Metro and GC teams during the finalization of the alignment GAD.
4. GAD furnished contains tentative span configuration proposed by the employer. However, Contractor shall put forward proposed span configuration before execution. Prior approval of Employer as specified in the bid document is required.
5. At cross-over locations, distance between SRJ and platform edge shall preferably not be less than 40m.
6. The MMRDA Line-4, Line-5 & Twin Tunnel are crossing at several locations with proposed alignment and indicated in this tender GAD are based on the data received to Maha-Metro from MMRDA/other stakeholders from time to time. The contractor needs to confirm all these data during the finalisation of the alignment GAD.



MAHARASHTRA METRO RAIL CORPORATION LIMITED
THANE METRO RAIL PROJECT
Site Office: 3rd floor of the LBT office, located near Maria Plaza Hotel, near Oswal Park, Pokhran Road No.2, Majiwada, Thane (West) - 400601

Project Name: **THANE INTEGRAL RING METRO RAIL PROJECT**

TITLE: PLAN & PROFILE OF THANE METRO PKG-1 (Elevated Section) (FOR TENDER PURPOSE ONLY)



DWG NO. MM/PIg/NIT/TIRMRP/PKG-1/R1/2025

Updated Month **JULY 2025**

Scale : H=1:1000 V=1:500 A1 Revision No. **02** Revision date **22/07/2025**

START OF ELEVATED SECTION RAILADEVI TO BALKUMNAKA (PKG-1)

SHEET NO.: 18 OF 29

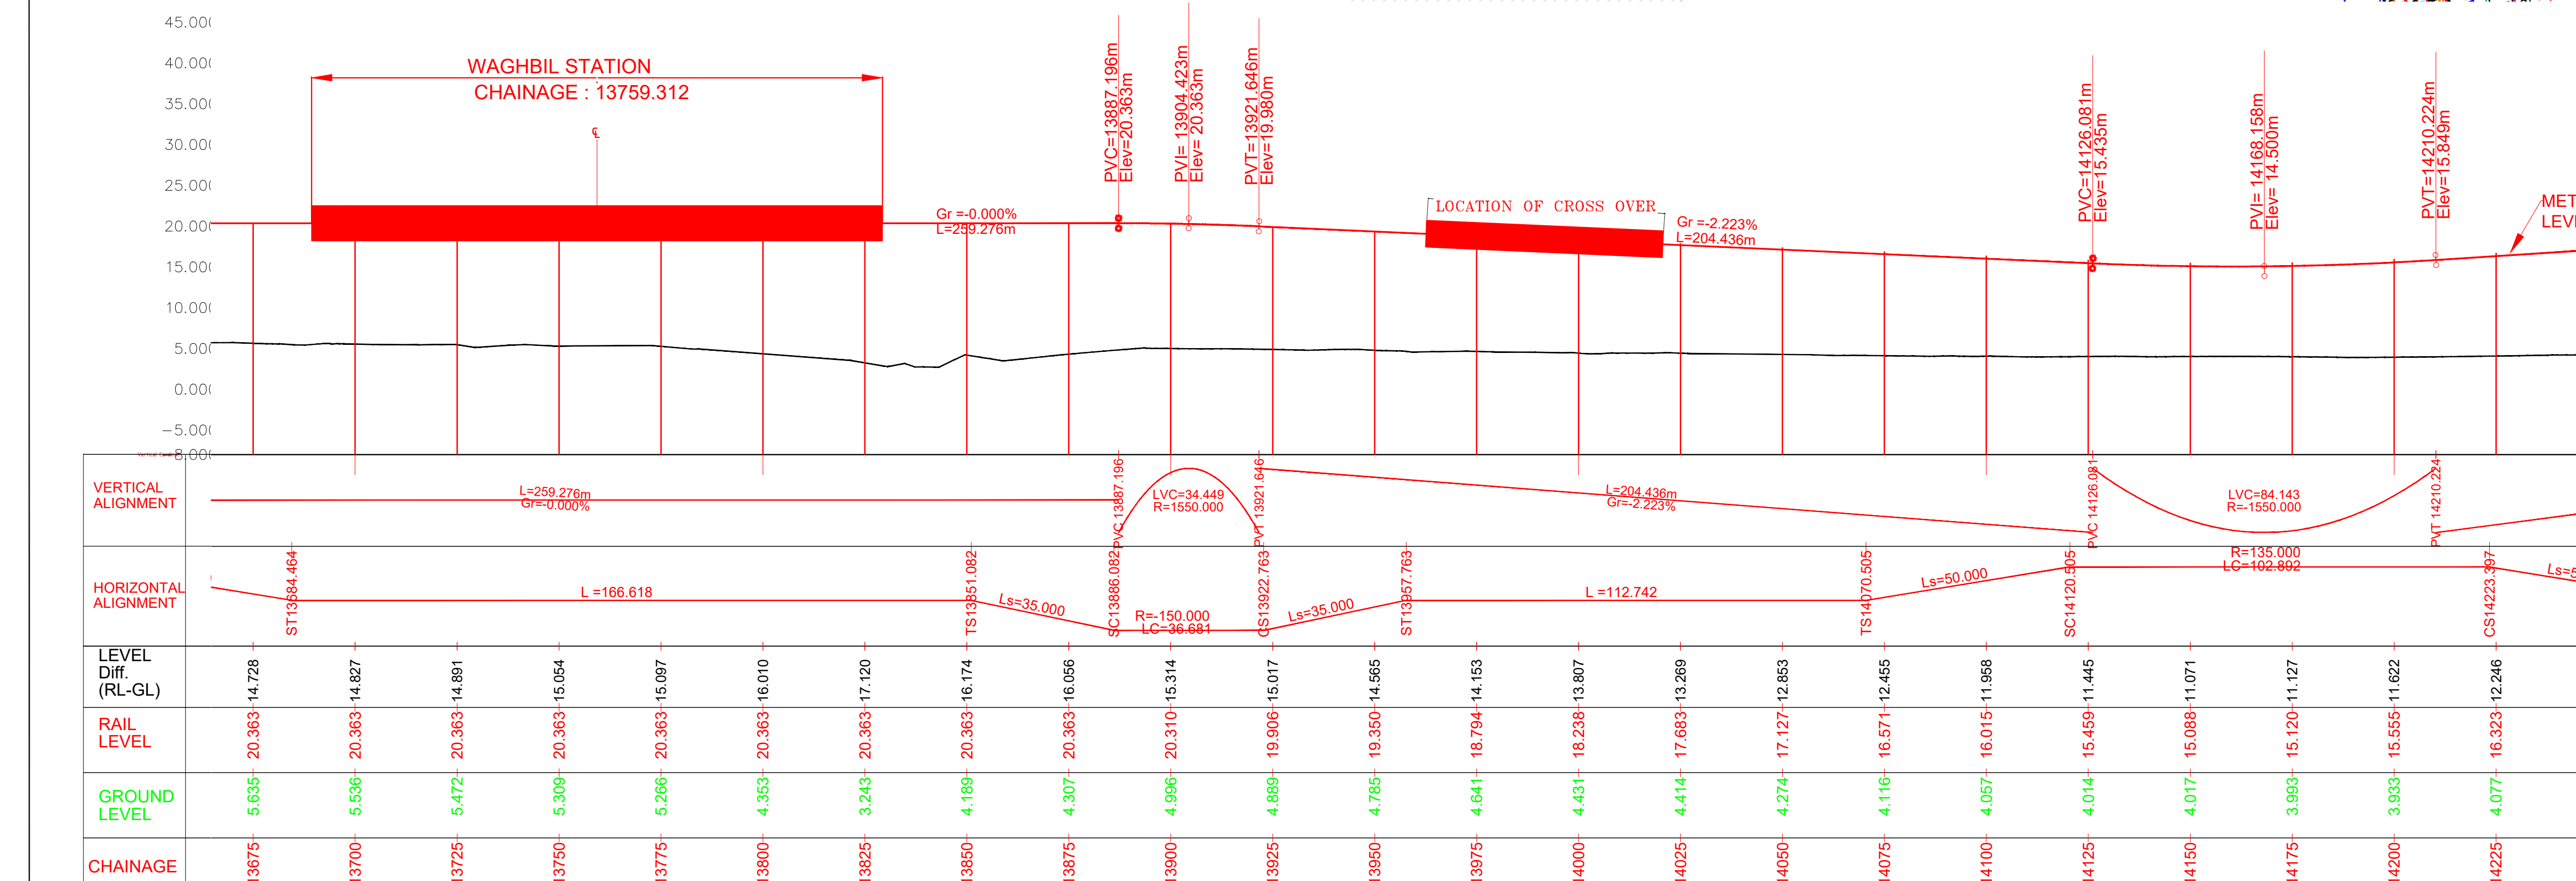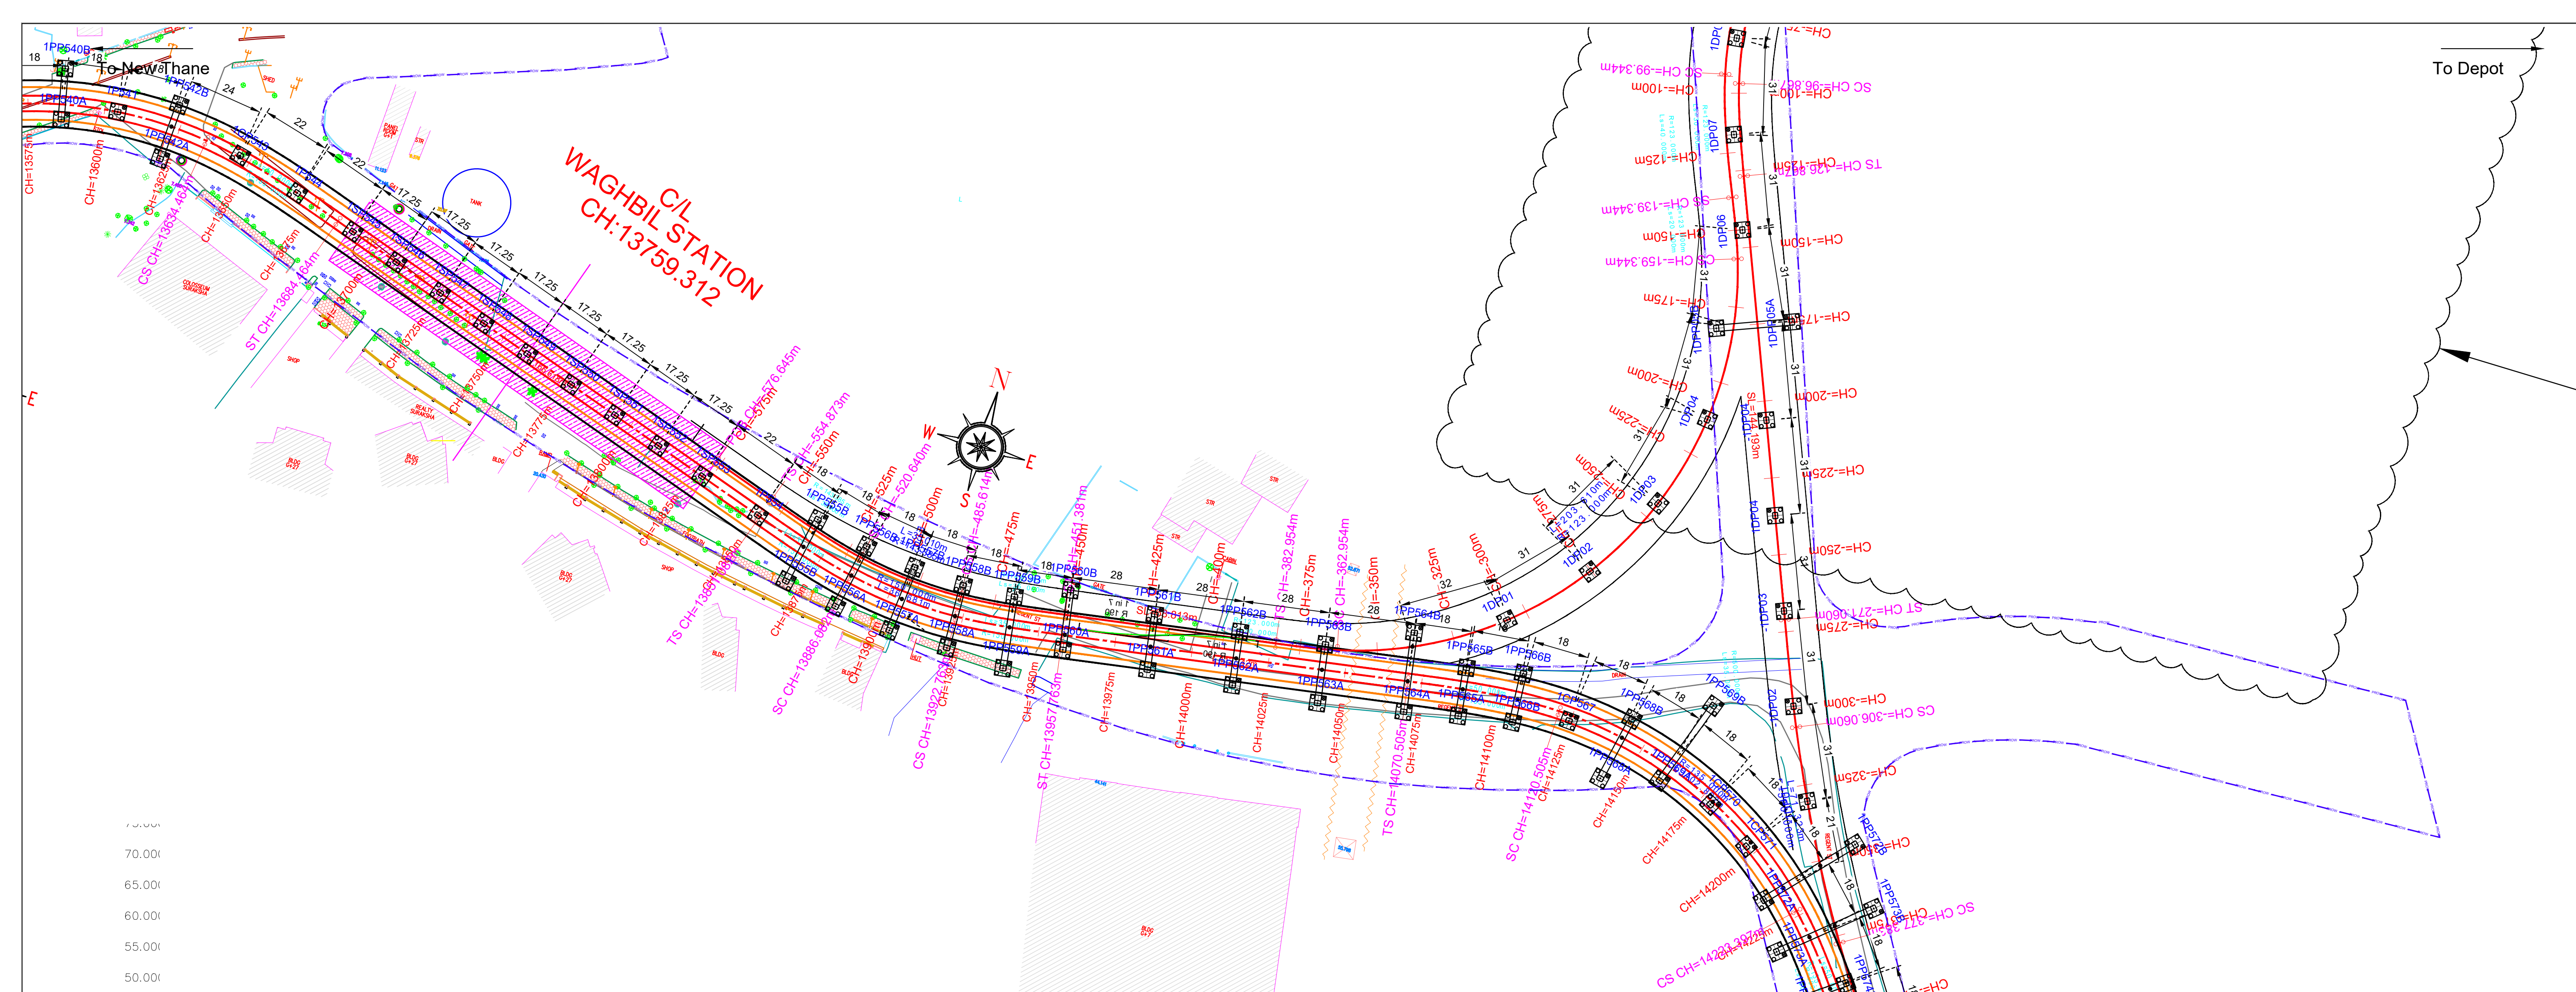


ELEVATED SECTION	
LEGEND	
1. Proposed Work shown in RED.	
2. Road ROW shown in BLUE.	
3. Acquisition shown in MAGENTA.	



Note: -

1. The drawings are based on the data available with Maha-Metro and are indicative for reference purpose only. The bidder should verify the site on his own before submitting the bid.
2. Vertical profile as indicated in this tender drawing is based on GL/Road Level based on the survey available with Maha-Metro. Maha-Metro Doesn't own any responsibility for the accuracy of the same, Contractor will have to ascertain their final value and maintain the requisite minimum vertical clearance of 5.8m from the existing road level in consonance with provision of IRC: 86-2018.
3. In the tender GAD, the track center has been considered as 5.03 m, based on the U-girder type structure. This should be confirmed with the Maha-Metro and GC teams during the finalization of the alignment GAD.
4. GAD furnished contains tentative span configuration proposed by the employer. However, Contractor shall put forward proposed span configuration before execution. Prior approval of Employer as specified in the bid document is required.
5. At cross-over locations, distance between SRJ and platform edge shall preferably not be less than 40m.
6. The MMRDA Line-4, Line-5 & Twin Tunnel are crossing at several locations with proposed alignment and indicated in this tender GAD are based on the data received to Maha-Metro from MMRDA/other stakeholders from time to time. The contractor needs to confirm all these data during the finalisation of the alignment GAD.



Project Name: THANE INTEGRAL RING METRO RAIL PROJECT	
TITLE: PLAN & PROFILE OF THANE METRO PKG-1 (Elevated Section) (FOR TENDER PURPOSE ONLY)	
DWG NO. MM/Pig/NIT/TIRMRP/PKG-1/R1/2025	
Updated Month JULY 2025	
Scale : H=1:1000 V=1:500	Revision No. 02
Revision date 22/07/2025	
SHEET NO.: 19 OF 29	

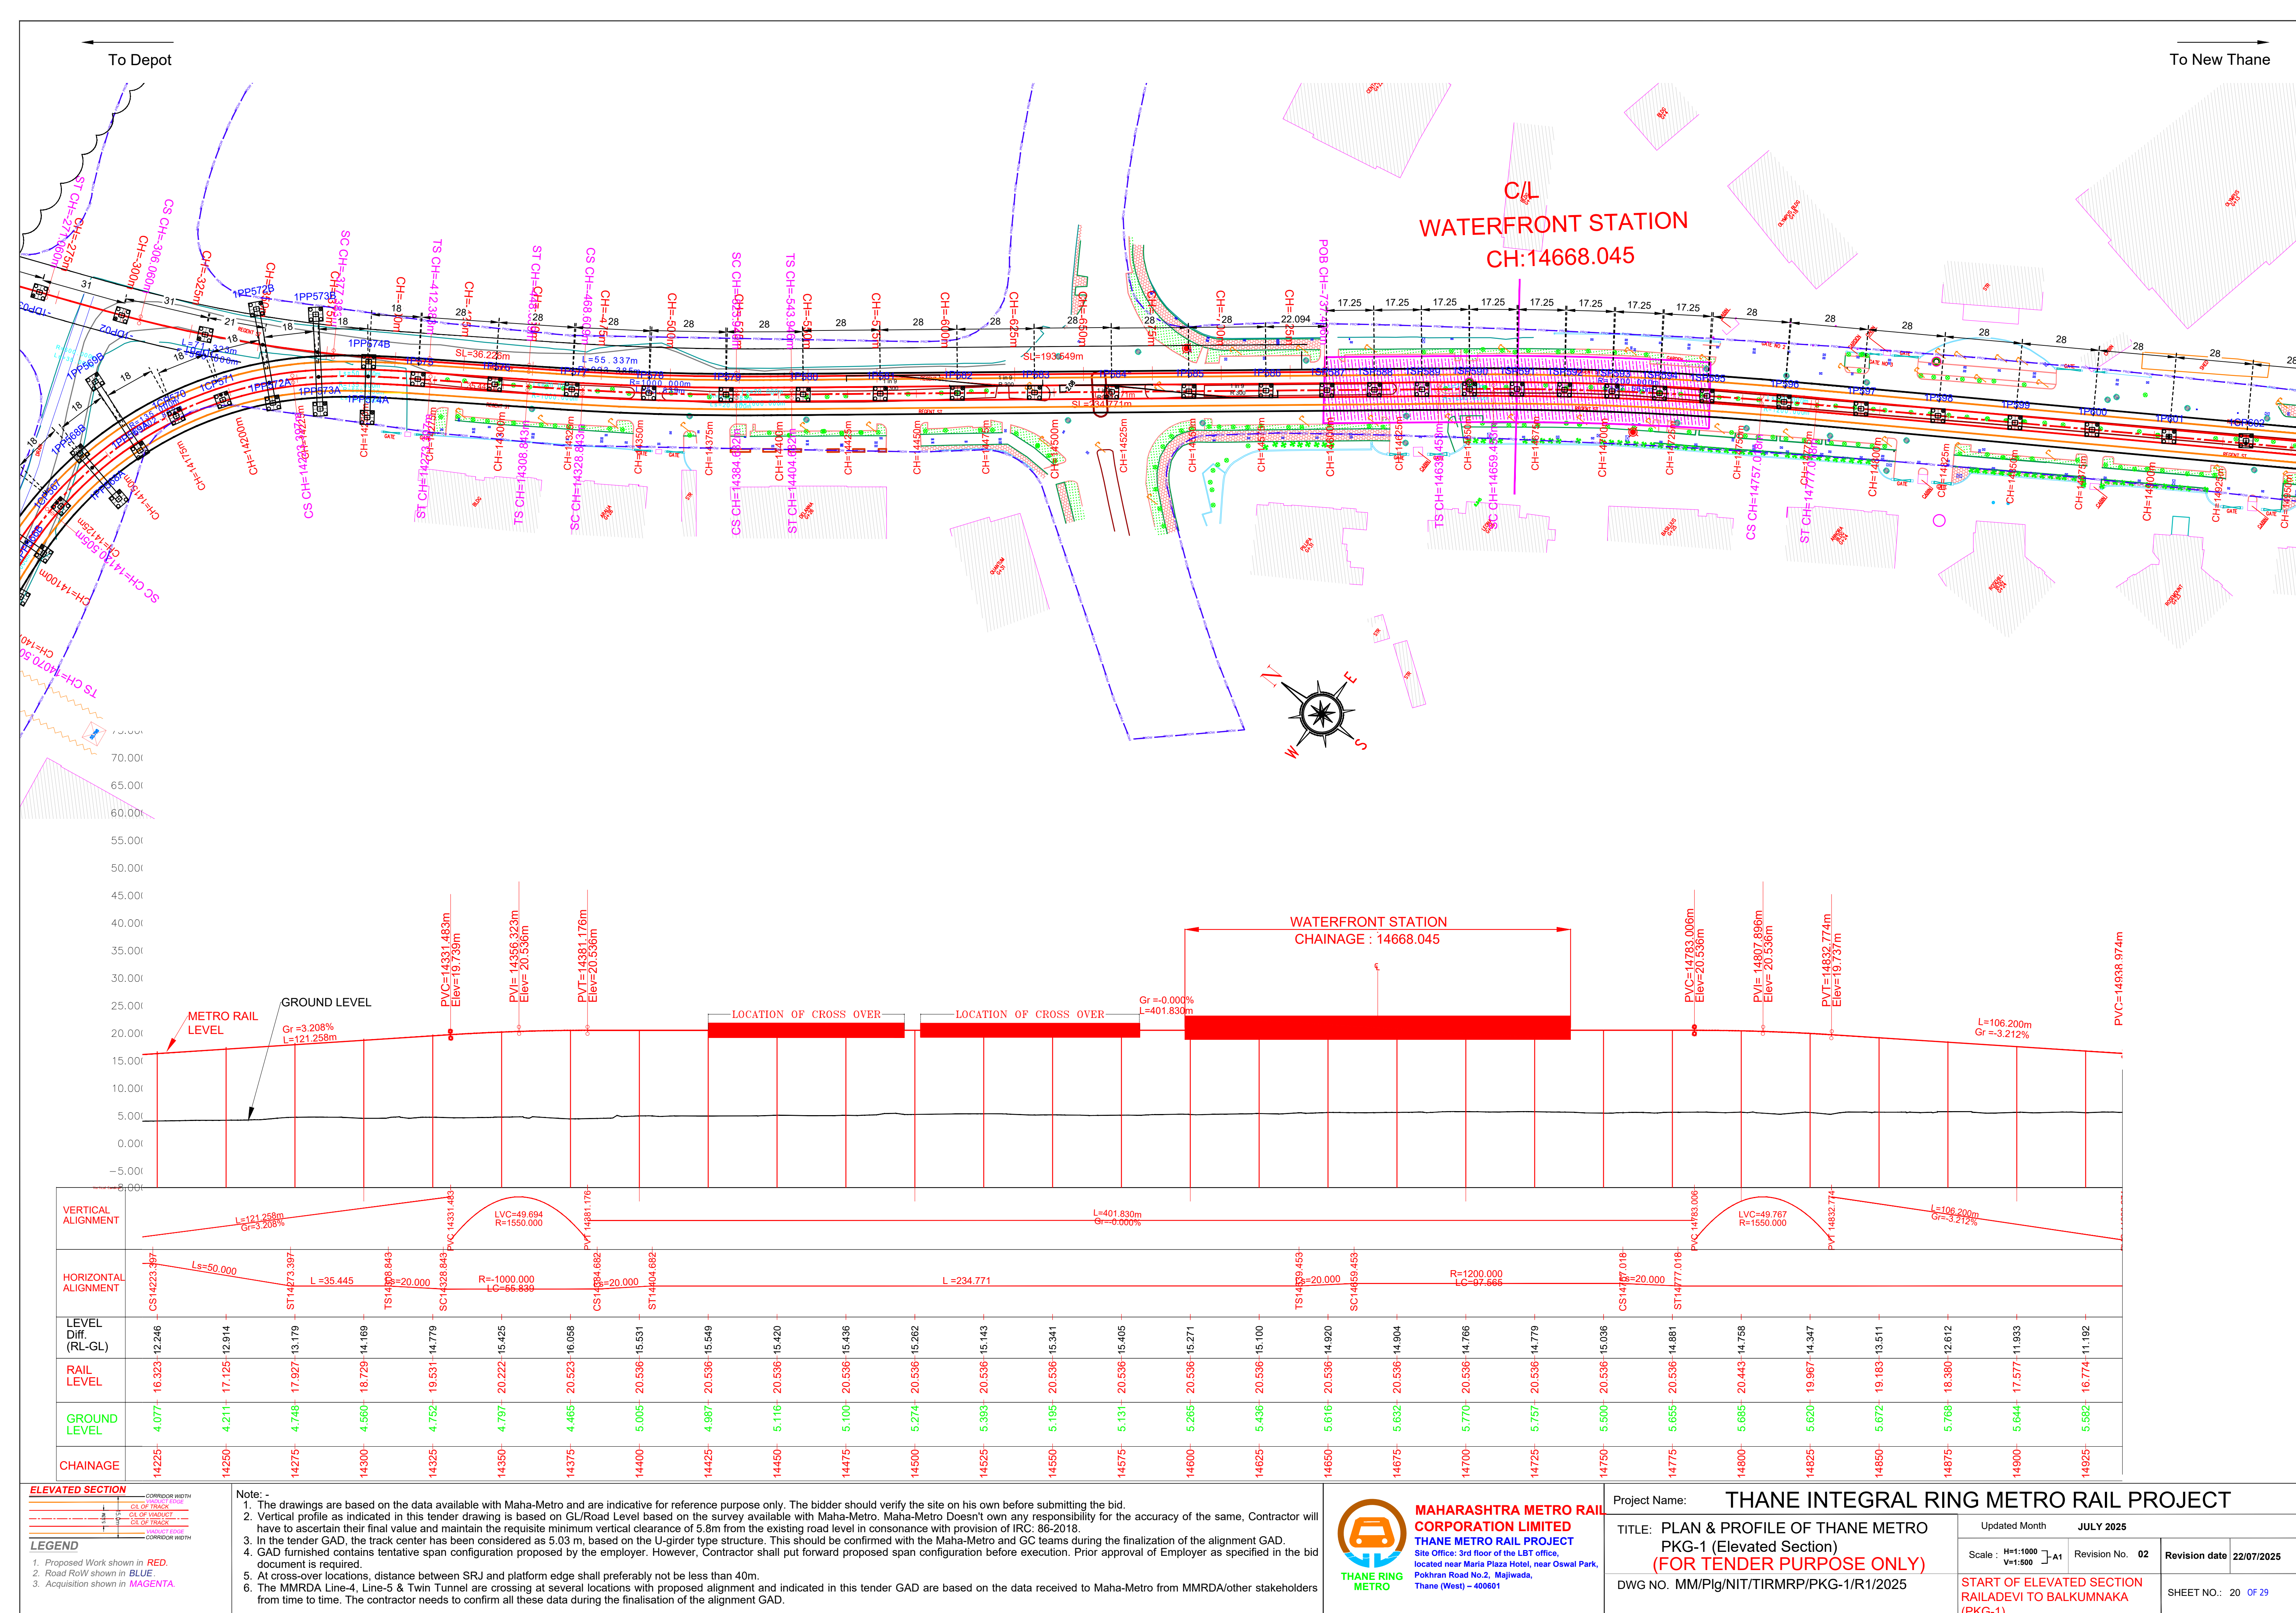

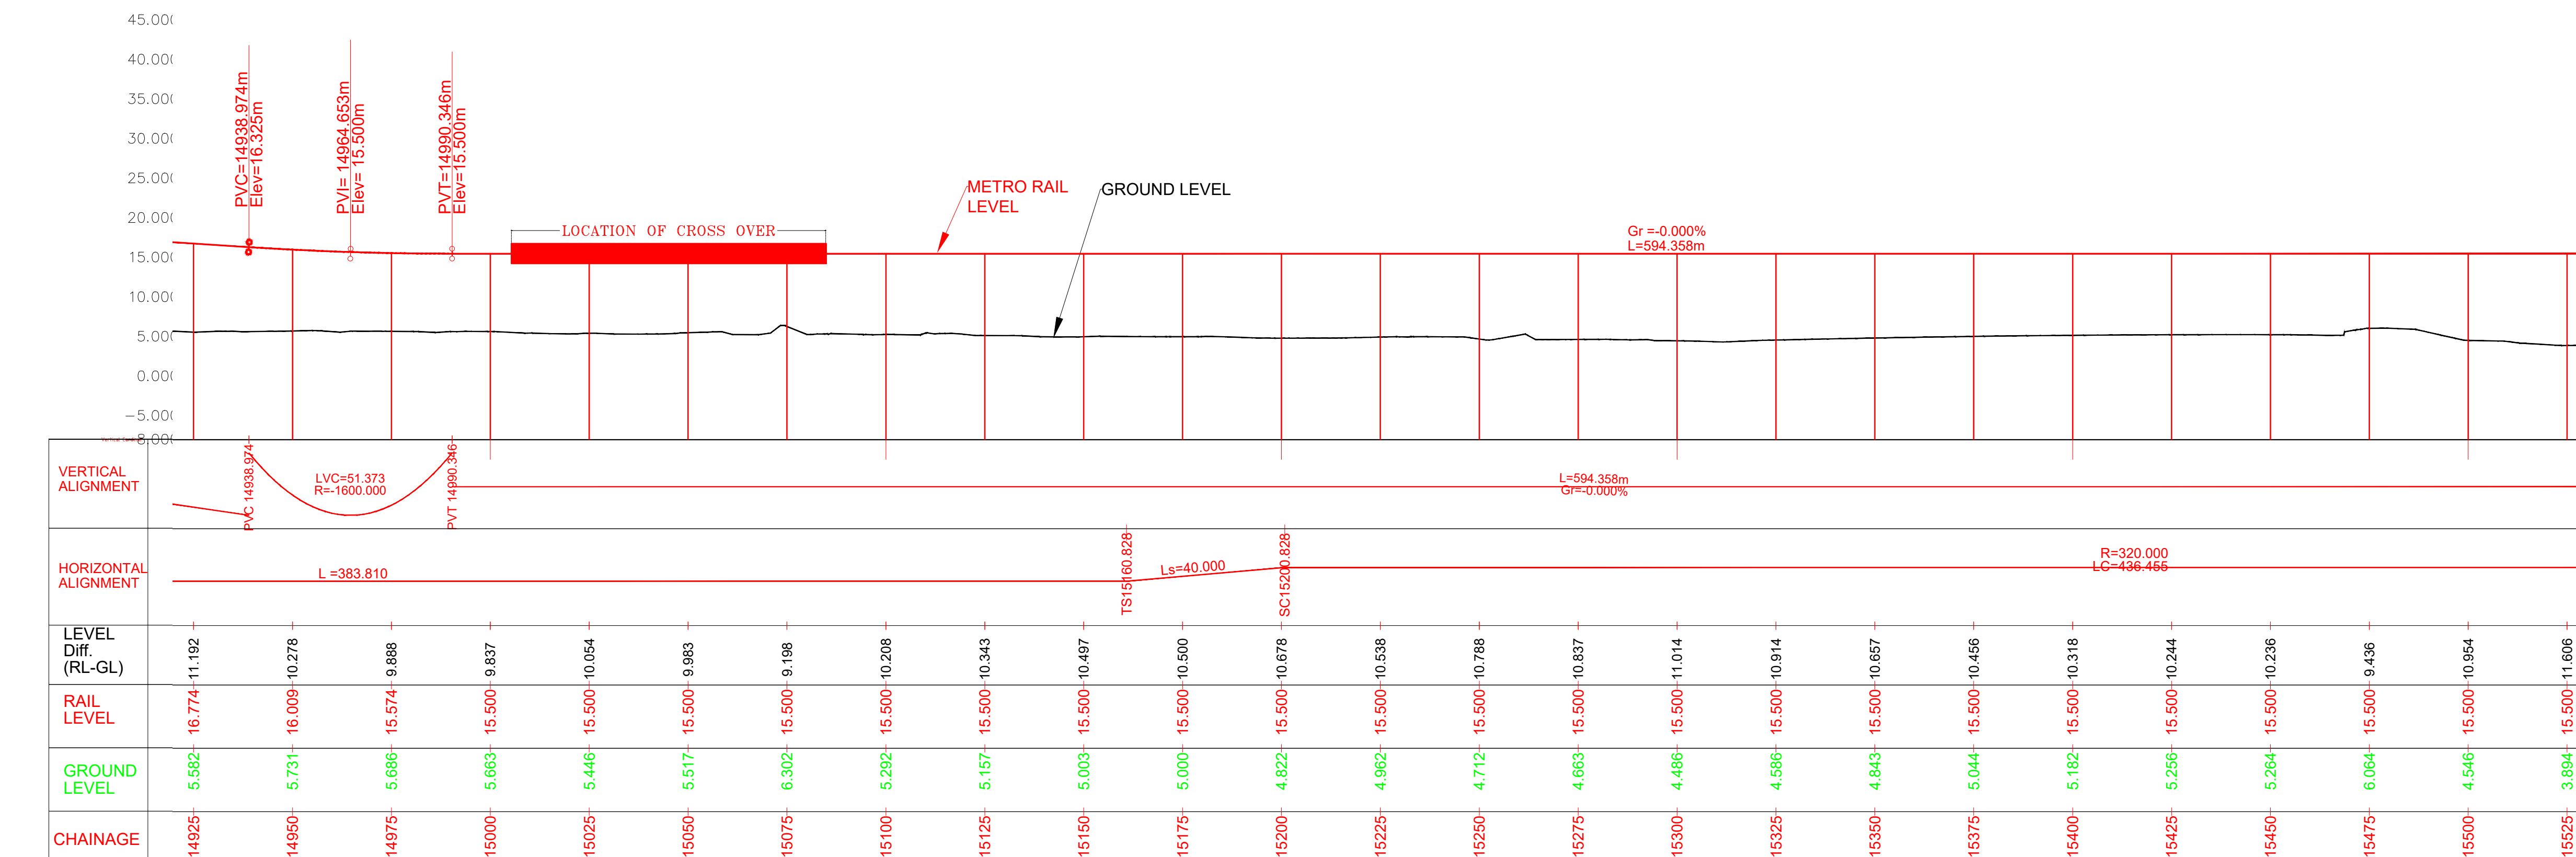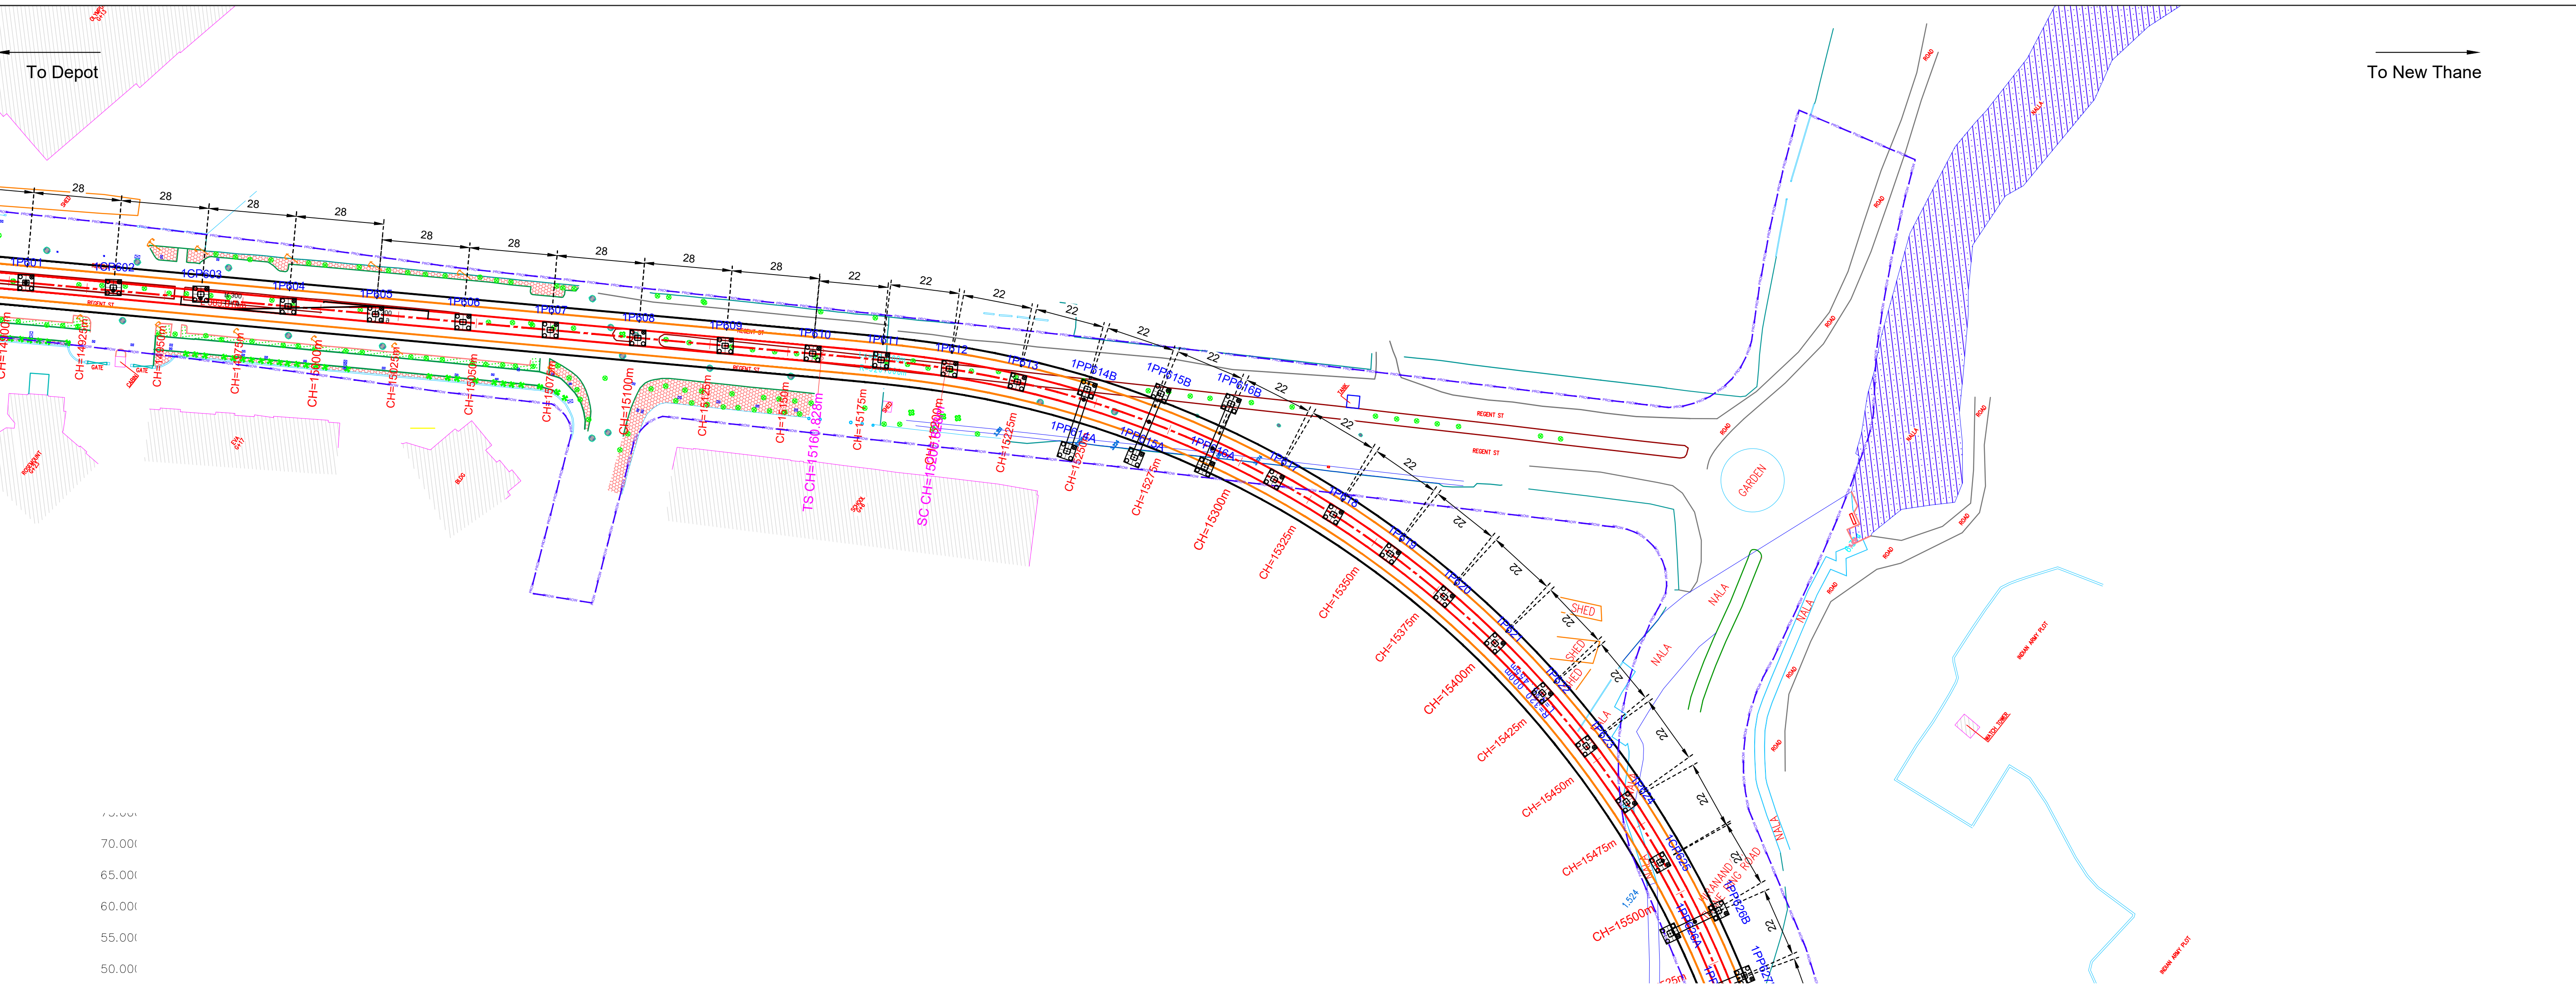

ELEVATED SECTION

Corridor Width
Track Edge
CL of Viaduct
CL of Track
Viaduct Edge
Corridor Width

LEGEND

1. Proposed Work shown in RED.
2. Road RoW shown in BLUE.
3. Acquisition shown in MAGENTA.

Note: -

1. The drawings are based on the data available with Maha-Metro and are indicative for reference purpose only. The bidder should verify the site on his own before submitting the bid.

2. Vertical profile as indicated in this tender drawing is based on GL/Road Level based on the survey available with Maha-Metro. Maha-Metro Doesn't own any responsibility for the accuracy of the same, Contractor will have to ascertain their final value and maintain the requisite minimum vertical clearance of 5.8m from the existing road level in consonance with provision of IRC: 86-2018.

3. In the tender GAD, the track center has been considered as 5.03 m, based on the U-girder type structure. This should be confirmed with the Maha-Metro and GC teams during the finalization of the alignment GAD.

4. GAD furnished contains tentative span configuration proposed by the employer. However, Contractor shall put forward proposed span configuration before execution. Prior approval of Employer as specified in the bid document is required.

5. At cross-over locations, distance between SRJ and platform edge shall preferably not be less than 40m.

6. The MMRDA Line-4, Line-5 & Twin Tunnel are crossing at several locations with proposed alignment and indicated in this tender GAD are based on the data received to Maha-Metro from MMRDA/other stakeholders from time to time. The contractor needs to confirm all these data during the finalisation of the alignment GAD.





MAHARASHTRA METRO RAIL CORPORATION LIMITED
THANE METRO RAIL PROJECT
Site Office: 3rd floor of the LBT office,
located near Maria Plaza Hotel, near Oswal Park,
Pokhran Road No.2, Majiwada,
Thane (West) - 400601

Project Name: **THANE INTEGRAL RING METRO RAIL PROJECT**



**TITLE: PLAN & PROFILE OF THANE METRO
PKG-1 (Elevated Section)
(FOR TENDER PURPOSE ONLY)**

DWG NO. MM/PIg/NIT/TIRMRP/PKG-1/R1/2025

Updated Month	JULY 2025		
Scale : H=1:1000 V=1:500	Revision No. 02	Revision date	22/07/2025
START OF ELEVATED SECTION RAILADEVI TO BALKUMNAKA (PKG-1)			SHEET NO.: 21 OF 29

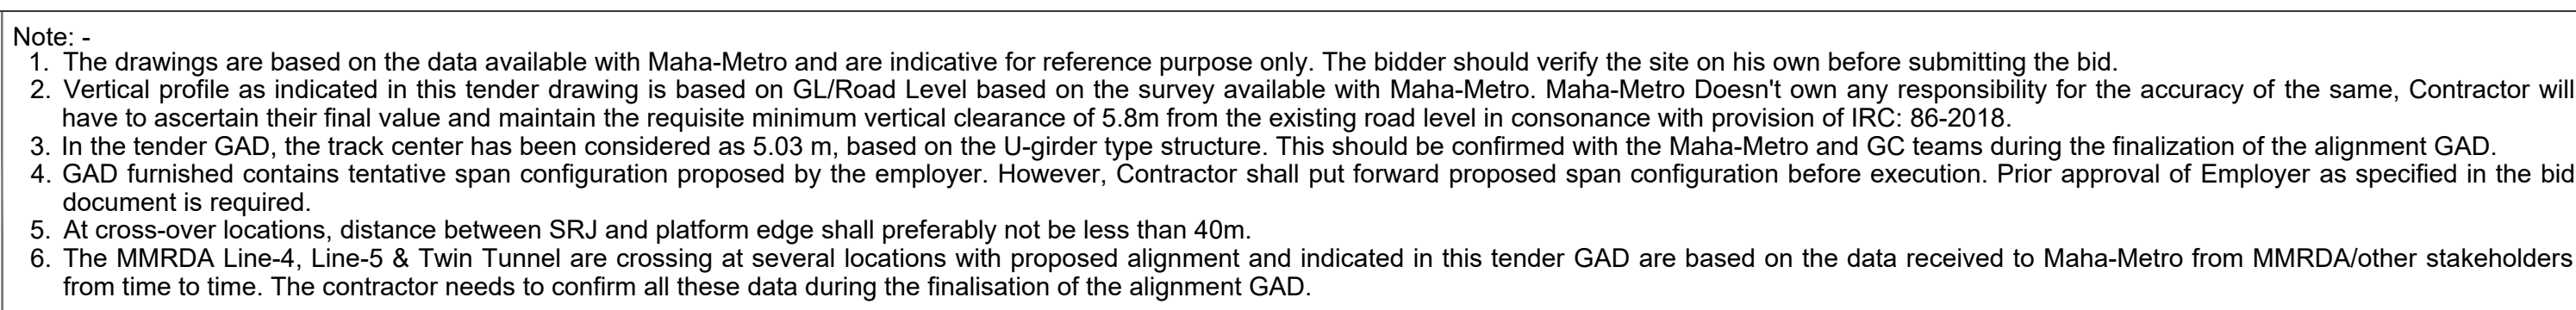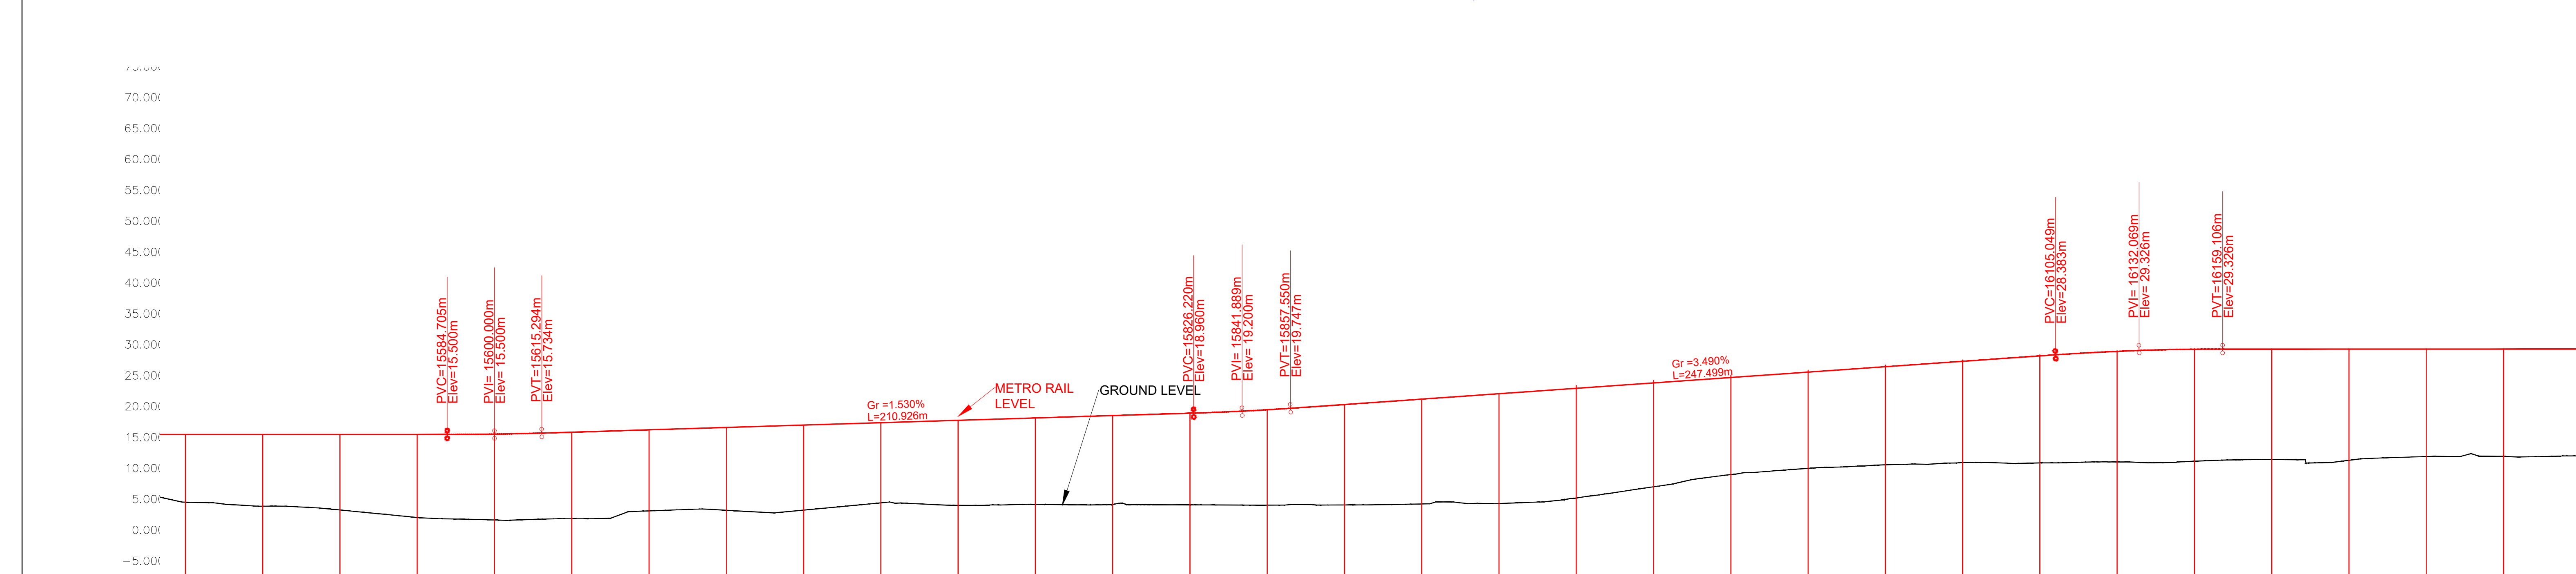

Project Name: THANE INTEGRAL RING METRO RAIL PROJECT				
TITLE: PLAN & PROFILE OF THANE METRO PKG-1 (Elevated Section) (FOR TENDER PURPOSE ONLY)	Updated Month		JULY 2025	
	Scale: H=1:1000 V=1:500	A1	Revision No. 02	Revision date 22/07/2025
DWG NO. MM/Plg/NIT/TIRMRP/PKG-1/R/1/2025	START OF ELEVATED SECTION RAILADEVI TO BALKUMNAKA (S&C)			SHEET NO.: 22 OF 29

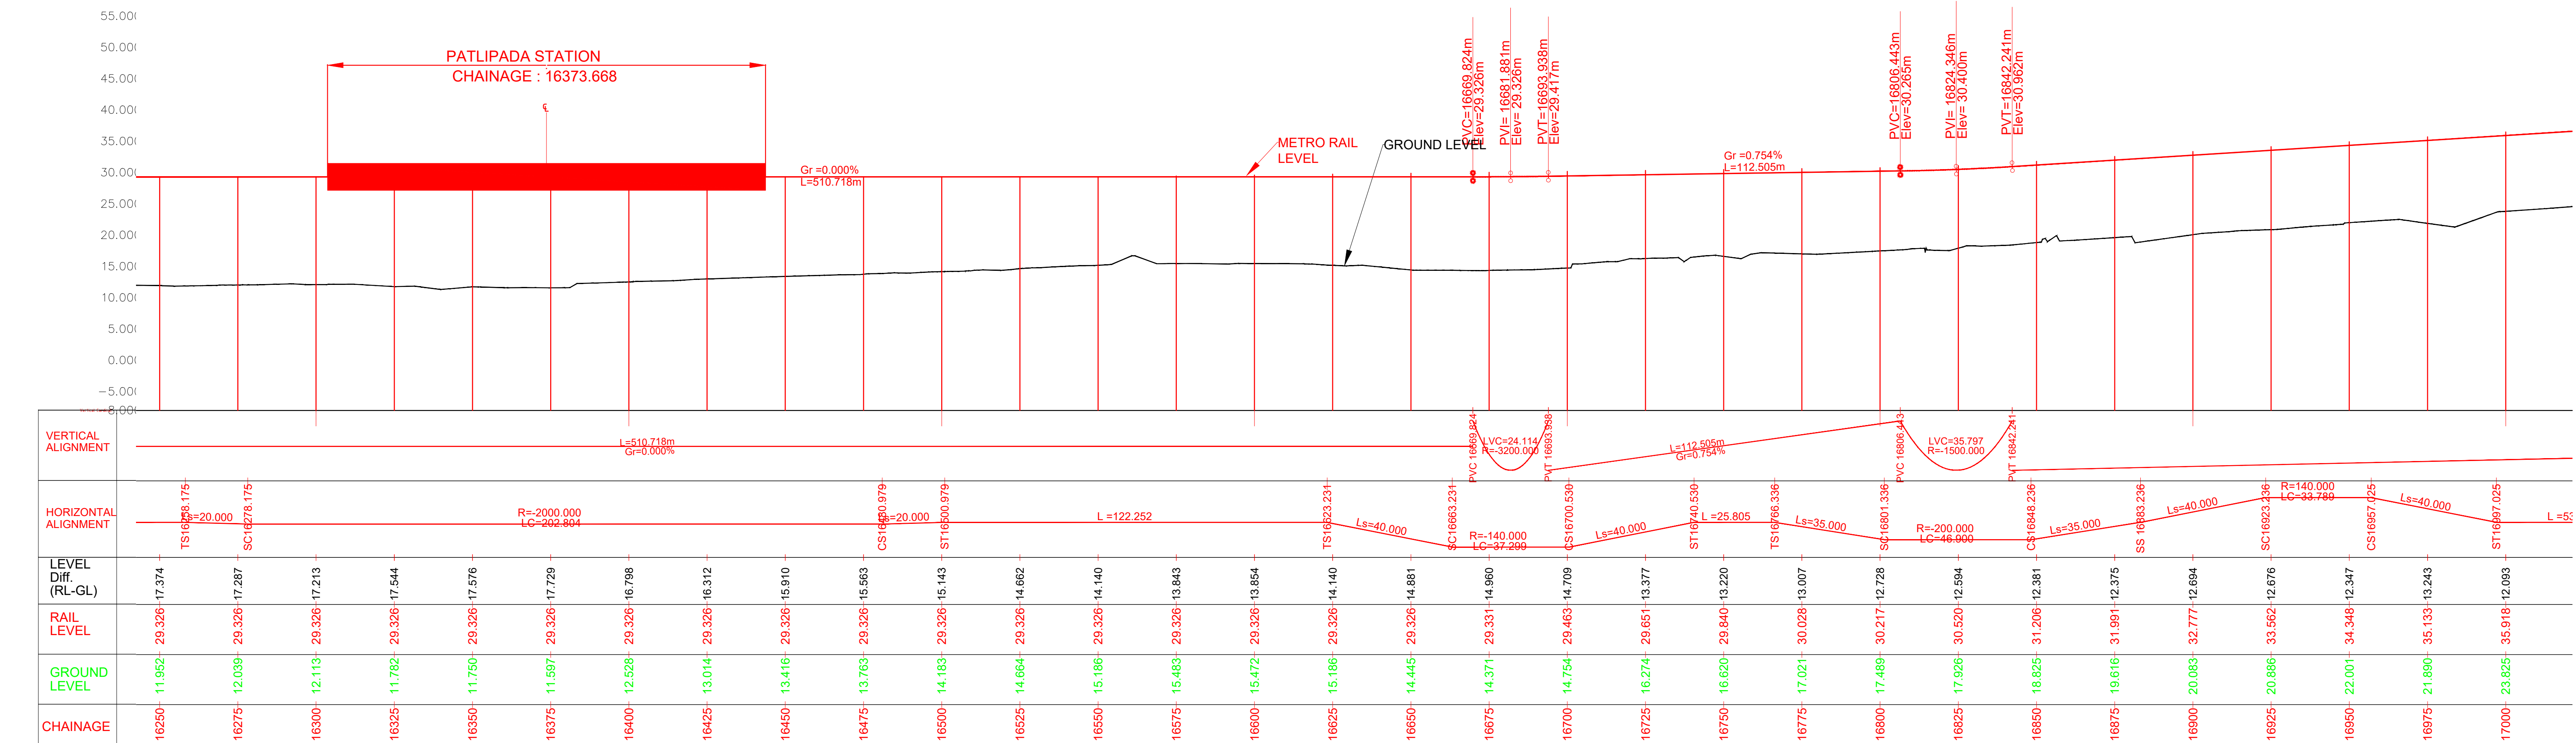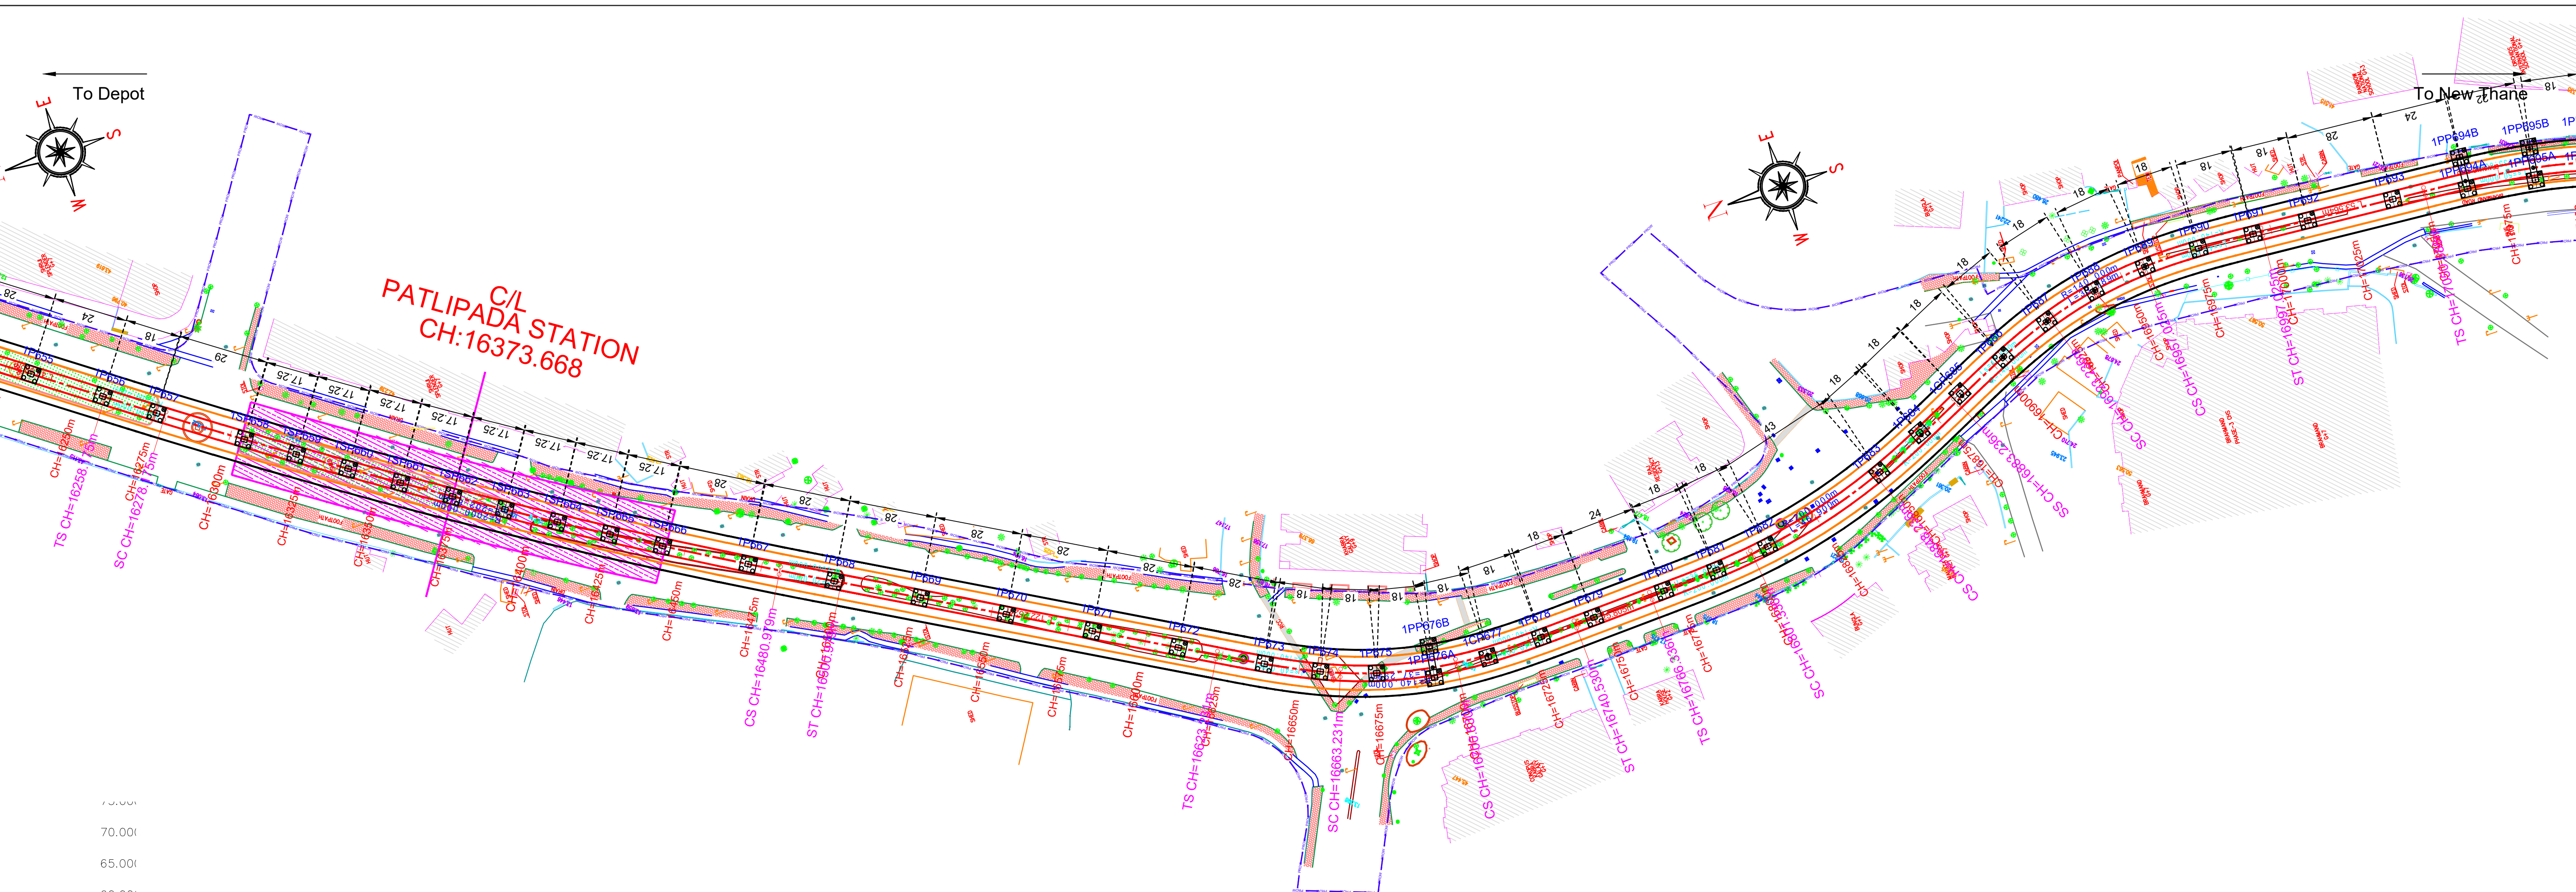

ELEVATED SECTION

1. Proposed Work shown in RED.

2. Road ROW shown in BLUE.

3. Acquisition shown in MAGENTA.

LEGEND

1. Proposed Work shown in RED.

2. Road ROW shown in BLUE.

3. Acquisition shown in MAGENTA.

Note:-

- The drawings are based on the data available with Maha-Metro and are indicative for reference purpose only. The bidder should verify the site on his own before submitting the bid.
- Vertical profile as indicated in this tender drawing is based on GL/Road Level based on the survey available with Maha-Metro. Maha-Metro Doesn't own any responsibility for the accuracy of the same, Contractor will have to ascertain their final value and maintain the requisite minimum vertical clearance of 5.8m from the existing road level in consonance with provision of IRC: 86-2018.
- In the tender GAD, the track center has been considered as 5.03 m, based on the U-girder type structure. This should be confirmed with the Maha-Metro and GC teams during the finalization of the alignment GAD.
- GAD furnished contains tentative span configuration proposed by the employer. However, Contractor shall put forward proposed span configuration before execution. Prior approval of Employer as specified in the bid document is required.
- At cross-over locations, distance between SRJ and platform edge shall preferably not be less than 40m.
- The MMRDA Line-4, Line-5 & Twin Tunnel are crossing at several locations with proposed alignment and indicated in this tender GAD are based on the data received to Maha-Metro from MMRDA/other stakeholders from time to time. The contractor needs to confirm all these data during the finalisation of the alignment GAD.

MAHARASHTRA METRO RAIL CORPORATION LIMITED

THANE METRO RAIL PROJECT

Site Office: 3rd floor of the LBT office, located near Maria Plaza Hotel, near Oswal Park, Pokhran Road No.2, Majiwada, Thane (West) - 400601

Project Name: **THANE INTEGRAL RING METRO RAIL PROJECT**

TITLE: **PLAN & PROFILE OF THANE METRO PKG-1 (Elevated Section) (FOR TENDER PURPOSE ONLY)**

DWG NO. **MM/Plg/NIT/TIRMRP/PKG-1/R1/2025**

Updated Month: **JULY 2025**


Scale: **H=1:1000 V=1:500**

Revision No. **02**

Revision date: **22/07/2025**

SHEET NO.: **23 OF 29**

START OF ELEVATED SECTION RAILADEVI TO BALKUMNAKA (PKG-1)

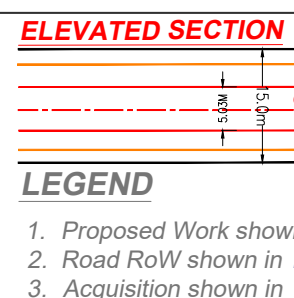

1. The drawings are based on the data available with Maha-Metro and are indicative for reference purpose only. The bidder should verify the site on his own before submitting the bid.
2. Vertical profile as indicated in this tender drawing is based on GL/Road Level based on the survey available with Maha-Metro. Maha-Metro Doesn't own any responsibility for the accuracy of the same, Contractor will have to ascertain their final value and maintain the requisite minimum vertical clearance of 5.8m from the existing road level in consonance with provision of IRC: 86-2018.
3. In the tender GAD, the track center has been considered as 5.03 m, based on the U-girder type structure. This should be confirmed with the Maha-Metro and GC teams during the finalization of the alignment GAD.
4. GAD furnished contains tentative span configuration proposed by the employer. However, Contractor shall put forward proposed span configuration before execution. Prior approval of Employer as specified in the bid document is required.
5. At cross-over locations, distance between SRJ and platform edge shall preferably not be less than 40m.
6. The MMRDA Line-4, Line-5 & Twin Tunnel are crossing at several locations with proposed alignment and indicated in this tender GAD are based on the data received to Maha-Metro from MMRDA/other stakeholders from time to time. The contractor needs to confirm all these data during the finalisation of the alignment GAD.




TITLE: PLAN & PROFILE OF THANE METRO
PKG-1 (Elevated Section)
(FOR TENDER PURPOSE ONLY)

Scale : H=1:1000	Revision No. 02	Revision date 22/07/2023
------------------	-----------------	--------------------------

START OF ELEVATED SECTION	
---------------------------	--

SHEET NO.: 24 OF 29

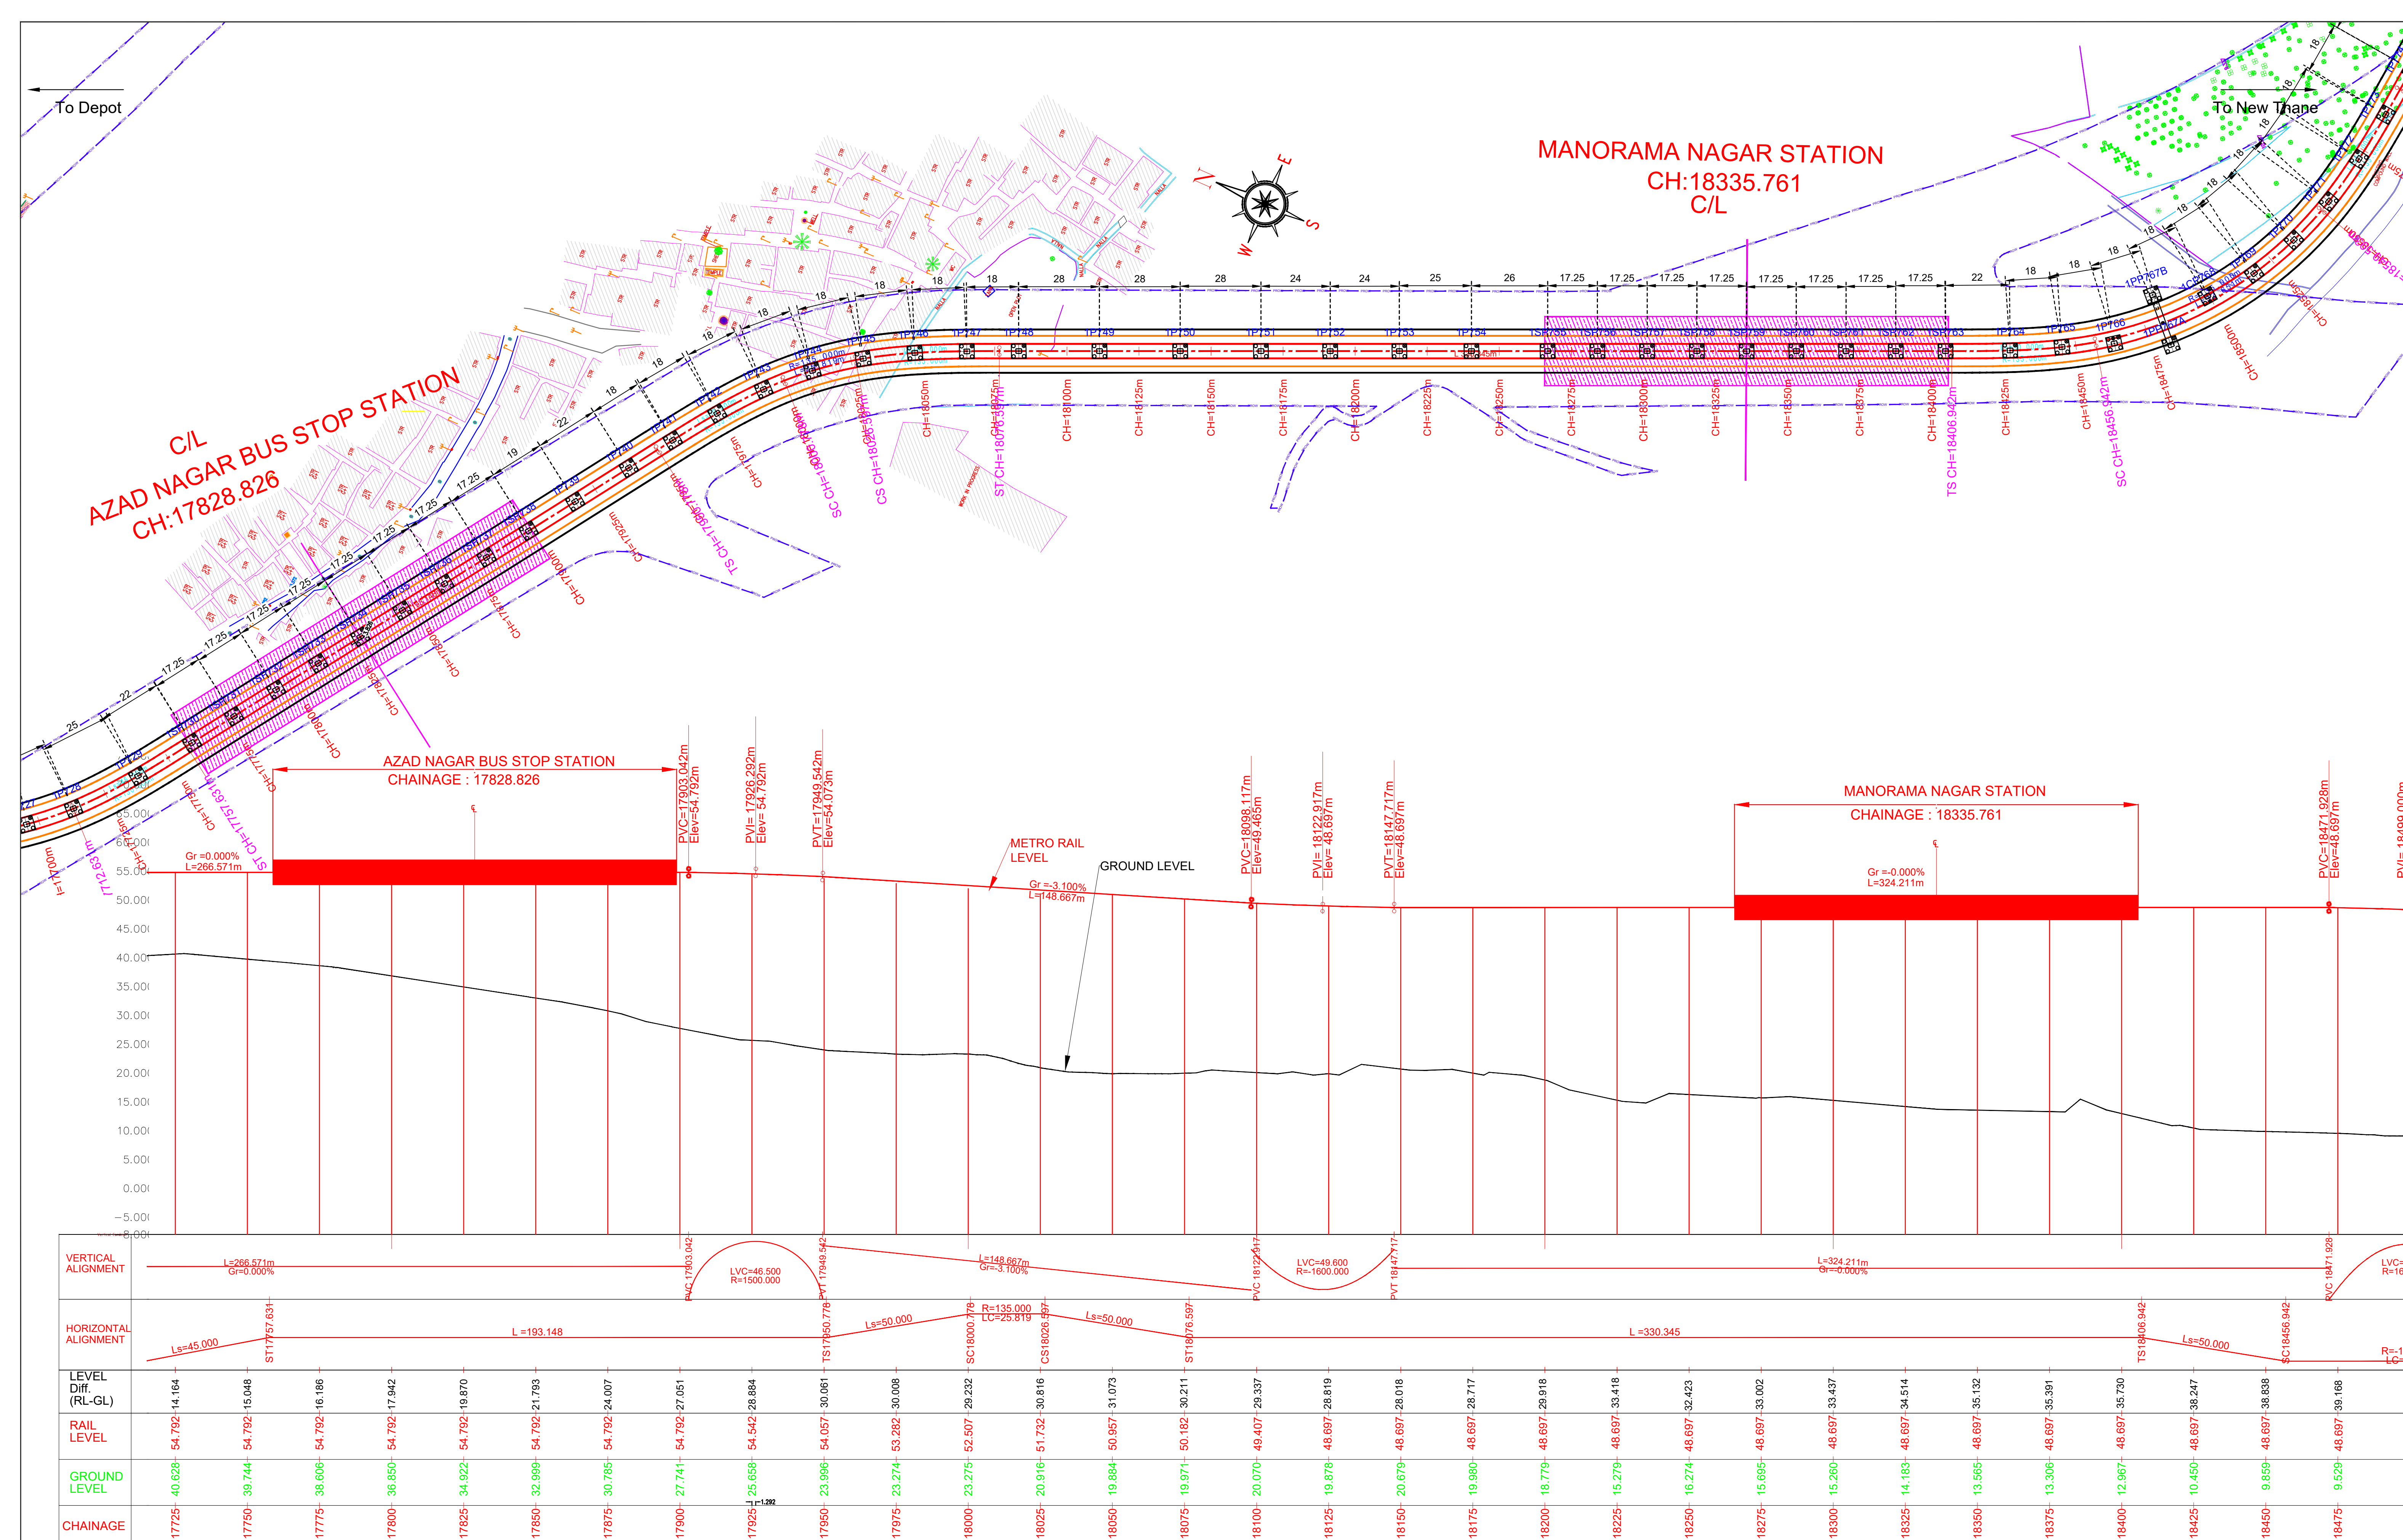

ELEVATED SECTION

1. Proposed Work shown in RED.
2. Road Right of Way shown in BLUE.
3. Acquisition shown in MAGENTA.

LEGEND

1. Proposed Work shown in RED.
2. Road Right of Way shown in BLUE.
3. Acquisition shown in MAGENTA.

Note: -

- The drawings are based on the data available with Maha-Metro and are indicative for reference purpose only. The bidder should verify the site on his own before submitting the bid.
- Vertical profile as indicated in this tender drawing is based on GL/Road Level based on the survey available with Maha-Metro. Maha-Metro Doesn't own any responsibility for the accuracy of the same, Contractor will have to ascertain their final value and maintain the requisite minimum vertical clearance of 5.8m from the existing road level in consonance with provision of IRC: 86-2018.
- In the tender GAD, the track center has been considered as 5.03 m, based on the U-girder type structure. This should be confirmed with the Maha-Metro and GC teams during the finalization of the alignment GAD.
- GAD furnished contains tentative span configuration proposed by the employer. However, Contractor shall put forward proposed span configuration before execution. Prior approval of Employer as specified in the bid document is required.
- At cross-over locations, distance between SRJ and platform edge shall preferably not be less than 40m.
- The MMRDA Line-4, Line-5 & Twin Tunnel are crossing at several locations with proposed alignment and indicated in this tender GAD are based on the data received to Maha-Metro from MMRDA/other stakeholders from time to time. The contractor needs to confirm all these data during the finalisation of the alignment GAD.

MAHARASHTRA METRO RAIL CORPORATION LIMITED
THANE METRO RAIL PROJECT
Site Office: 3rd floor of the LBT office,
located near Maria Plaza Hotel, near Oswal Park,
Pokhran Road No.2, Majiwada,
Thane (West) - 400601

Project Name: **THANE INTEGRAL RING METRO RAIL PROJECT**

TITLE: **PLAN & PROFILE OF THANE METRO PKG-1 (Elevated Section) (FOR TENDER PURPOSE ONLY)**

DWG NO. **MM/Plg/NIT/TIRMRP/PKG-1/R1/2025**

Updated Month: **JULY 2025**



Scale: **H=1:1000 V=1:500** A1

Revision No. **02**

Revision date: **22/07/2025**

SHEET NO.: **25** OF **29**

START OF ELEVATED SECTION RAILADEVI TO BALKUMNAKA (PKG-1)

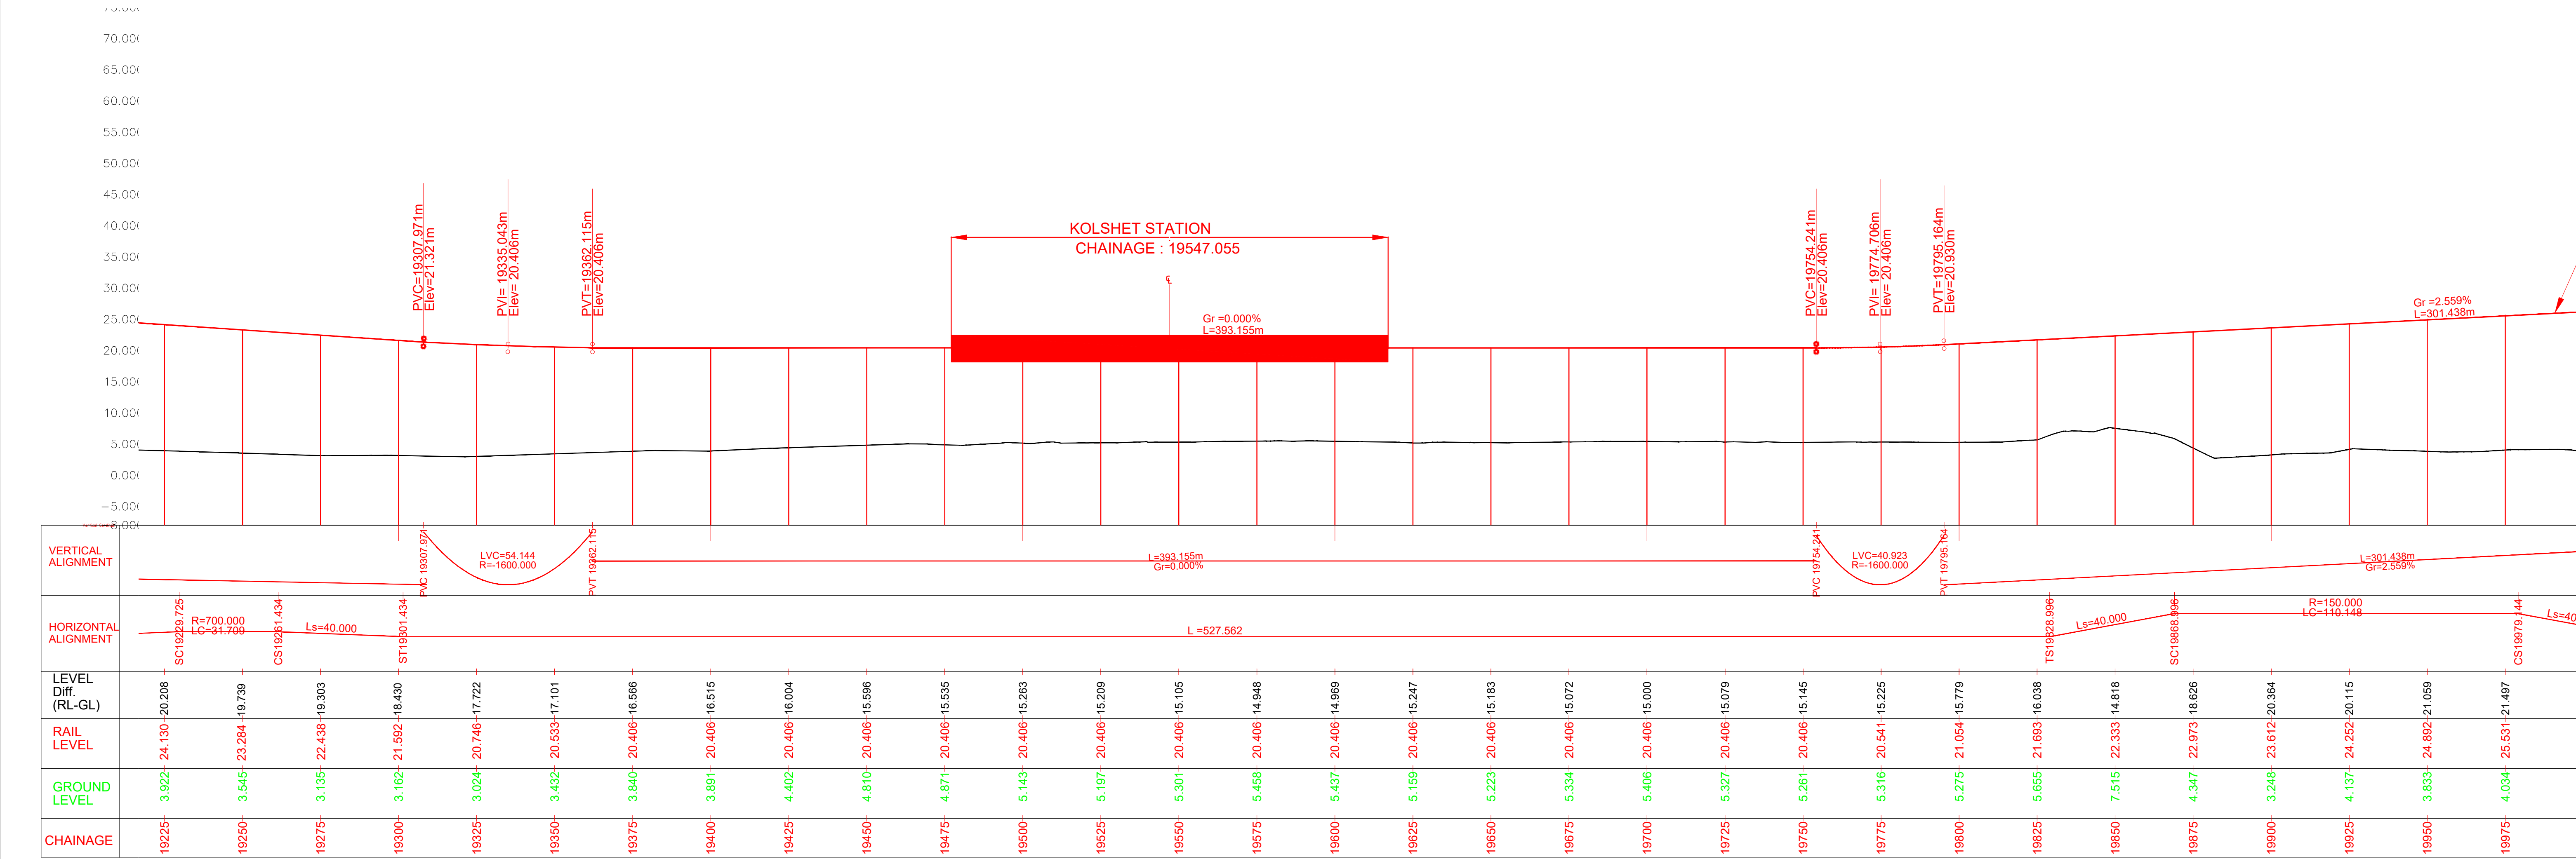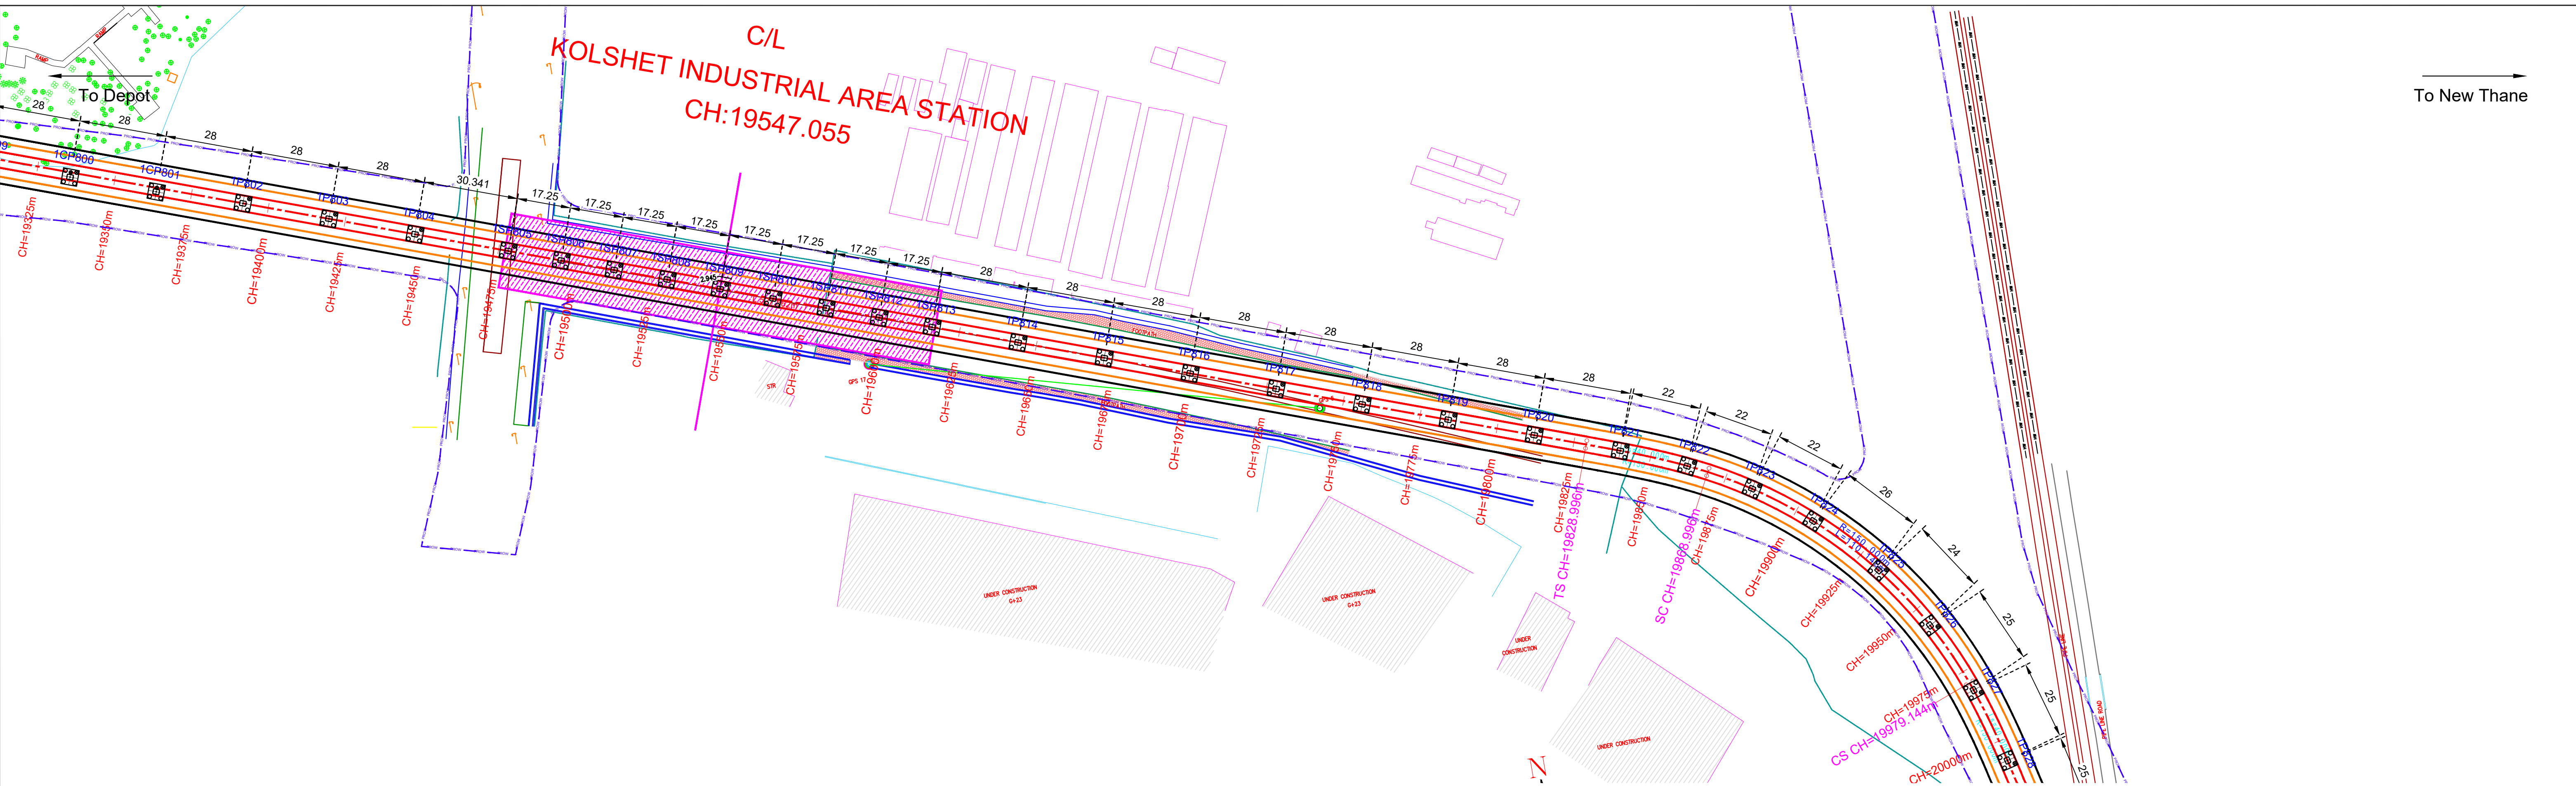

ELEVATED SECTION

Corridor Width
CL of Track
CL of Road
CL of Footpath
CL of Drainage
CL of Utility
CL of Boundary

LEGEND

1. Proposed Work shown in RED.
2. Road Right of Way shown in BLUE.
3. Acquisition shown in MAGENTA.

Note: -

- The drawings are based on the data available with Maha-Metro and are indicative for reference purpose only. The bidder should verify the site on his own before submitting the bid.
- Vertical profile as indicated in this tender drawing is based on GL/Road Level based on the survey available with Maha-Metro. Maha-Metro Doesn't own any responsibility for the accuracy of the same, Contractor will have to ascertain their final value and maintain the requisite minimum vertical clearance of 5.8m from the existing road level in consonance with provision of IRC: 86-2018.
- In the tender GAD, the track center has been considered as 5.03 m, based on the U-girder type structure. This should be confirmed with the Maha-Metro and GC teams during the finalization of the alignment GAD.
- GAD furnished contains tentative span configuration proposed by the employer. However, Contractor shall put forward proposed span configuration before execution. Prior approval of Employer as specified in the bid document is required.
- At cross-over locations, distance between SRJ and platform edge shall preferably not be less than 40m.
- The MMRDA Line-4, Line-5 & Twin Tunnel are crossing at several locations with proposed alignment and indicated in this tender GAD are based on the data received to Maha-Metro from MMRDA/other stakeholders from time to time. The contractor needs to confirm all these data during the finalisation of the alignment GAD.



MAHARASHTRA METRO RAIL CORPORATION LIMITED
THANE METRO RAIL PROJECT
Site Office: 3rd floor of the LBT office,
located near Maria Plaza Hotel, near Oswal Park,
Pokhran Road No.2, Majiwada,
Thane (West) - 400601

Project Name: **THANE INTEGRAL RING METRO RAIL PROJECT**

TITLE: **PLAN & PROFILE OF THANE METRO PKG-1 (Elevated Section) (FOR TENDER PURPOSE ONLY)**

DWG NO. **MM/Plg/NIT/TIRMRP/PKG-1/R1/2025**

Updated Month: **JULY 2025**


Scale: **H=1:1000 V=1:500**

Revision No. **02**

Revision date: **22/07/2025**

SHEET NO.: **27 OF 29**

START OF ELEVATED SECTION RAILADEVI TO BALKUMNAKA (PKG-1)

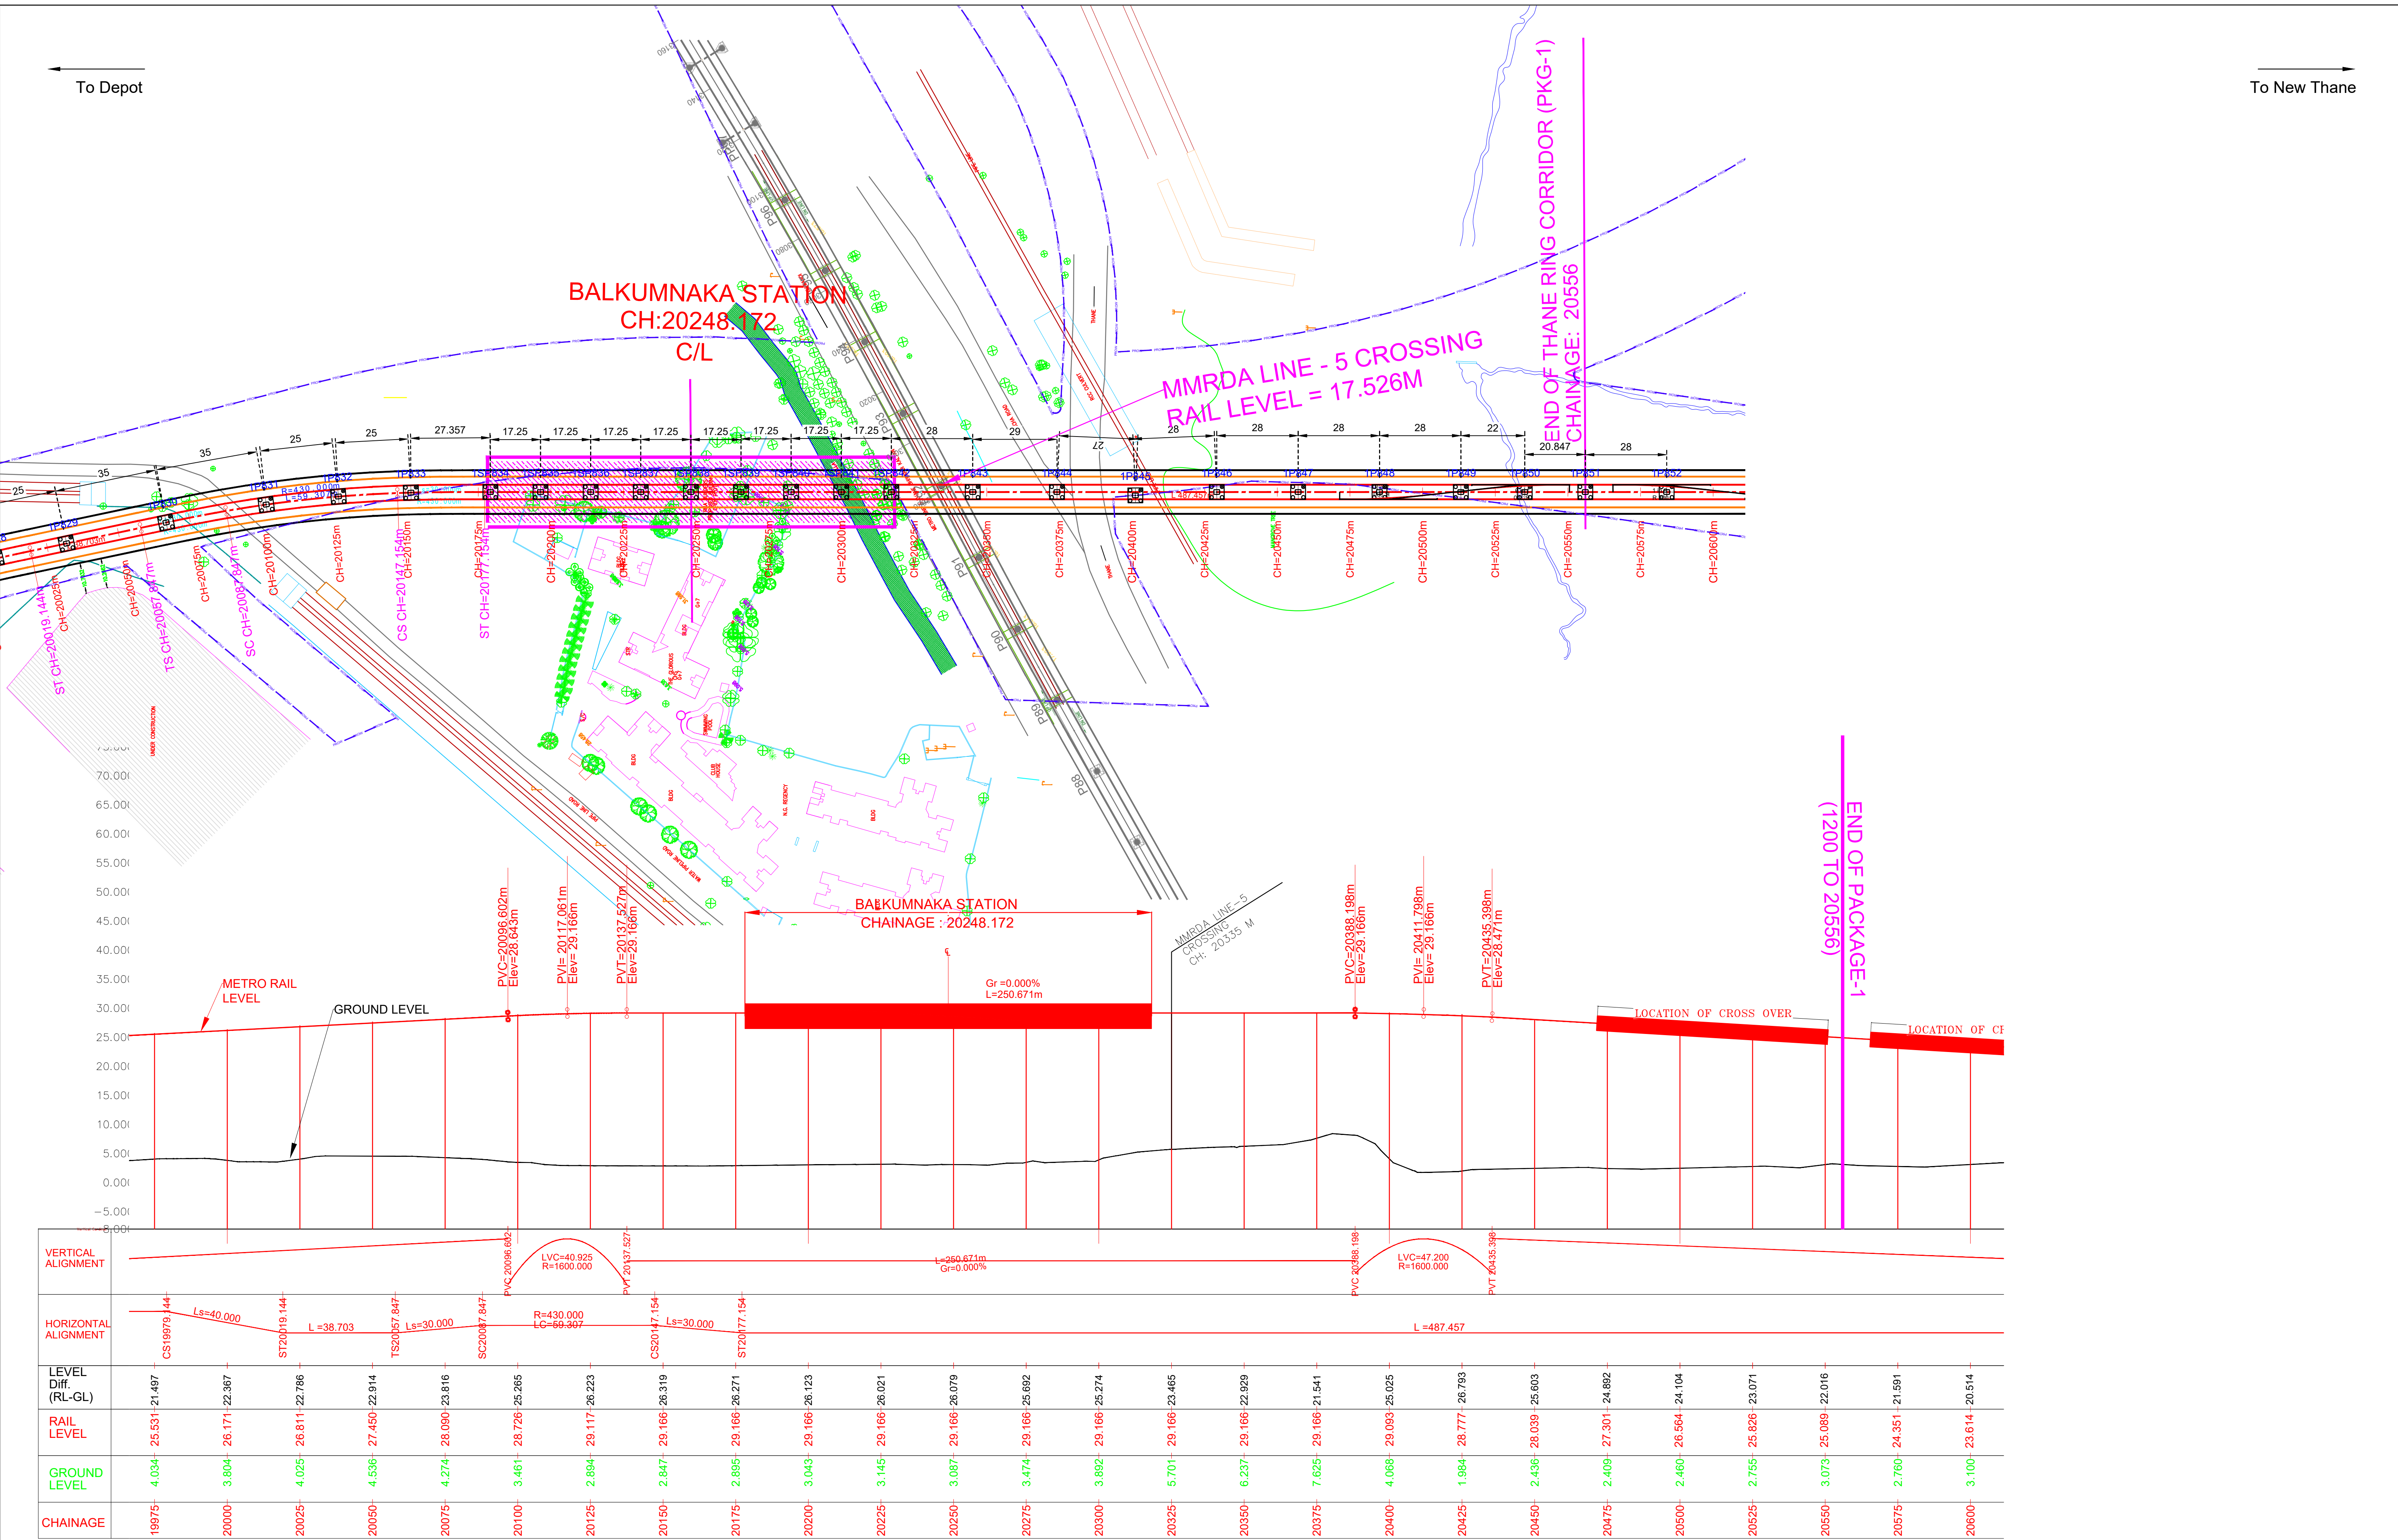

ELEVATED SECTION

1. Proposed Work shown in RED.
2. Road Right of Way shown in BLUE.
3. Acquisition shown in MAGENTA.

LEGEND

CL OF TRACK
CL OF VIADUCT
CL OF TRACK
CORRIDOR WIDTH

Note: -

- The drawings are based on the data available with Maha-Metro and are indicative for reference purpose only. The bidder should verify the site on his own before submitting the bid.
- Vertical profile as indicated in this tender drawing is based on GL/Road Level based on the survey available with Maha-Metro. Maha-Metro Doesn't own any responsibility for the accuracy of the same, Contractor will have to ascertain their final value and maintain the requisite minimum vertical clearance of 5.8m from the existing road level in consonance with provision of IRC: 86-2018.
- In the tender GAD, the track center has been considered as 5.03 m, based on the U-girder type structure. This should be confirmed with the Maha-Metro and GC teams during the finalization of the alignment GAD.
- GAD furnished contains tentative span configuration proposed by the employer. However, Contractor shall put forward proposed span configuration before execution. Prior approval of Employer as specified in the bid document is required.
- At cross-over locations, distance between SRJ and platform edge shall preferably not be less than 40m.
- The MMRDA Line-4, Line-5 & Twin Tunnel are crossing at several locations with proposed alignment and indicated in this tender GAD are based on the data received to Maha-Metro from MMRDA/other stakeholders from time to time. The contractor needs to confirm all these data during the finalisation of the alignment GAD.

MAHARASHTRA METRO RAIL CORPORATION LIMITED
THANE METRO RAIL PROJECT
Site Office: 3rd floor of the LBT office, located near Maria Plaza Hotel, near Oswal Park, Pokhran Road No.2, Majiwada, Thane (West) - 400601

Project Name: **THANE INTEGRAL RING METRO RAIL PROJECT**

TITLE: **PLAN & PROFILE OF THANE METRO PKG-1 (Elevated Section) (FOR TENDER PURPOSE ONLY)**

DWG NO. **MM/Plg/NIT/TIRMRP/PKG-1/R1/2025**

Updated Month: **JULY 2025**

Scale: **H=1:1000 V=1:500**


Revision No. **02**

Revision date: **22/07/2025**


SHEET NO.: **28 OF 29**

START OF ELEVATED SECTION RAILADEVI TO BALKUMNAKA (PKG-1)

DEPOT ENTRY/EXIT ARRANGEMENT

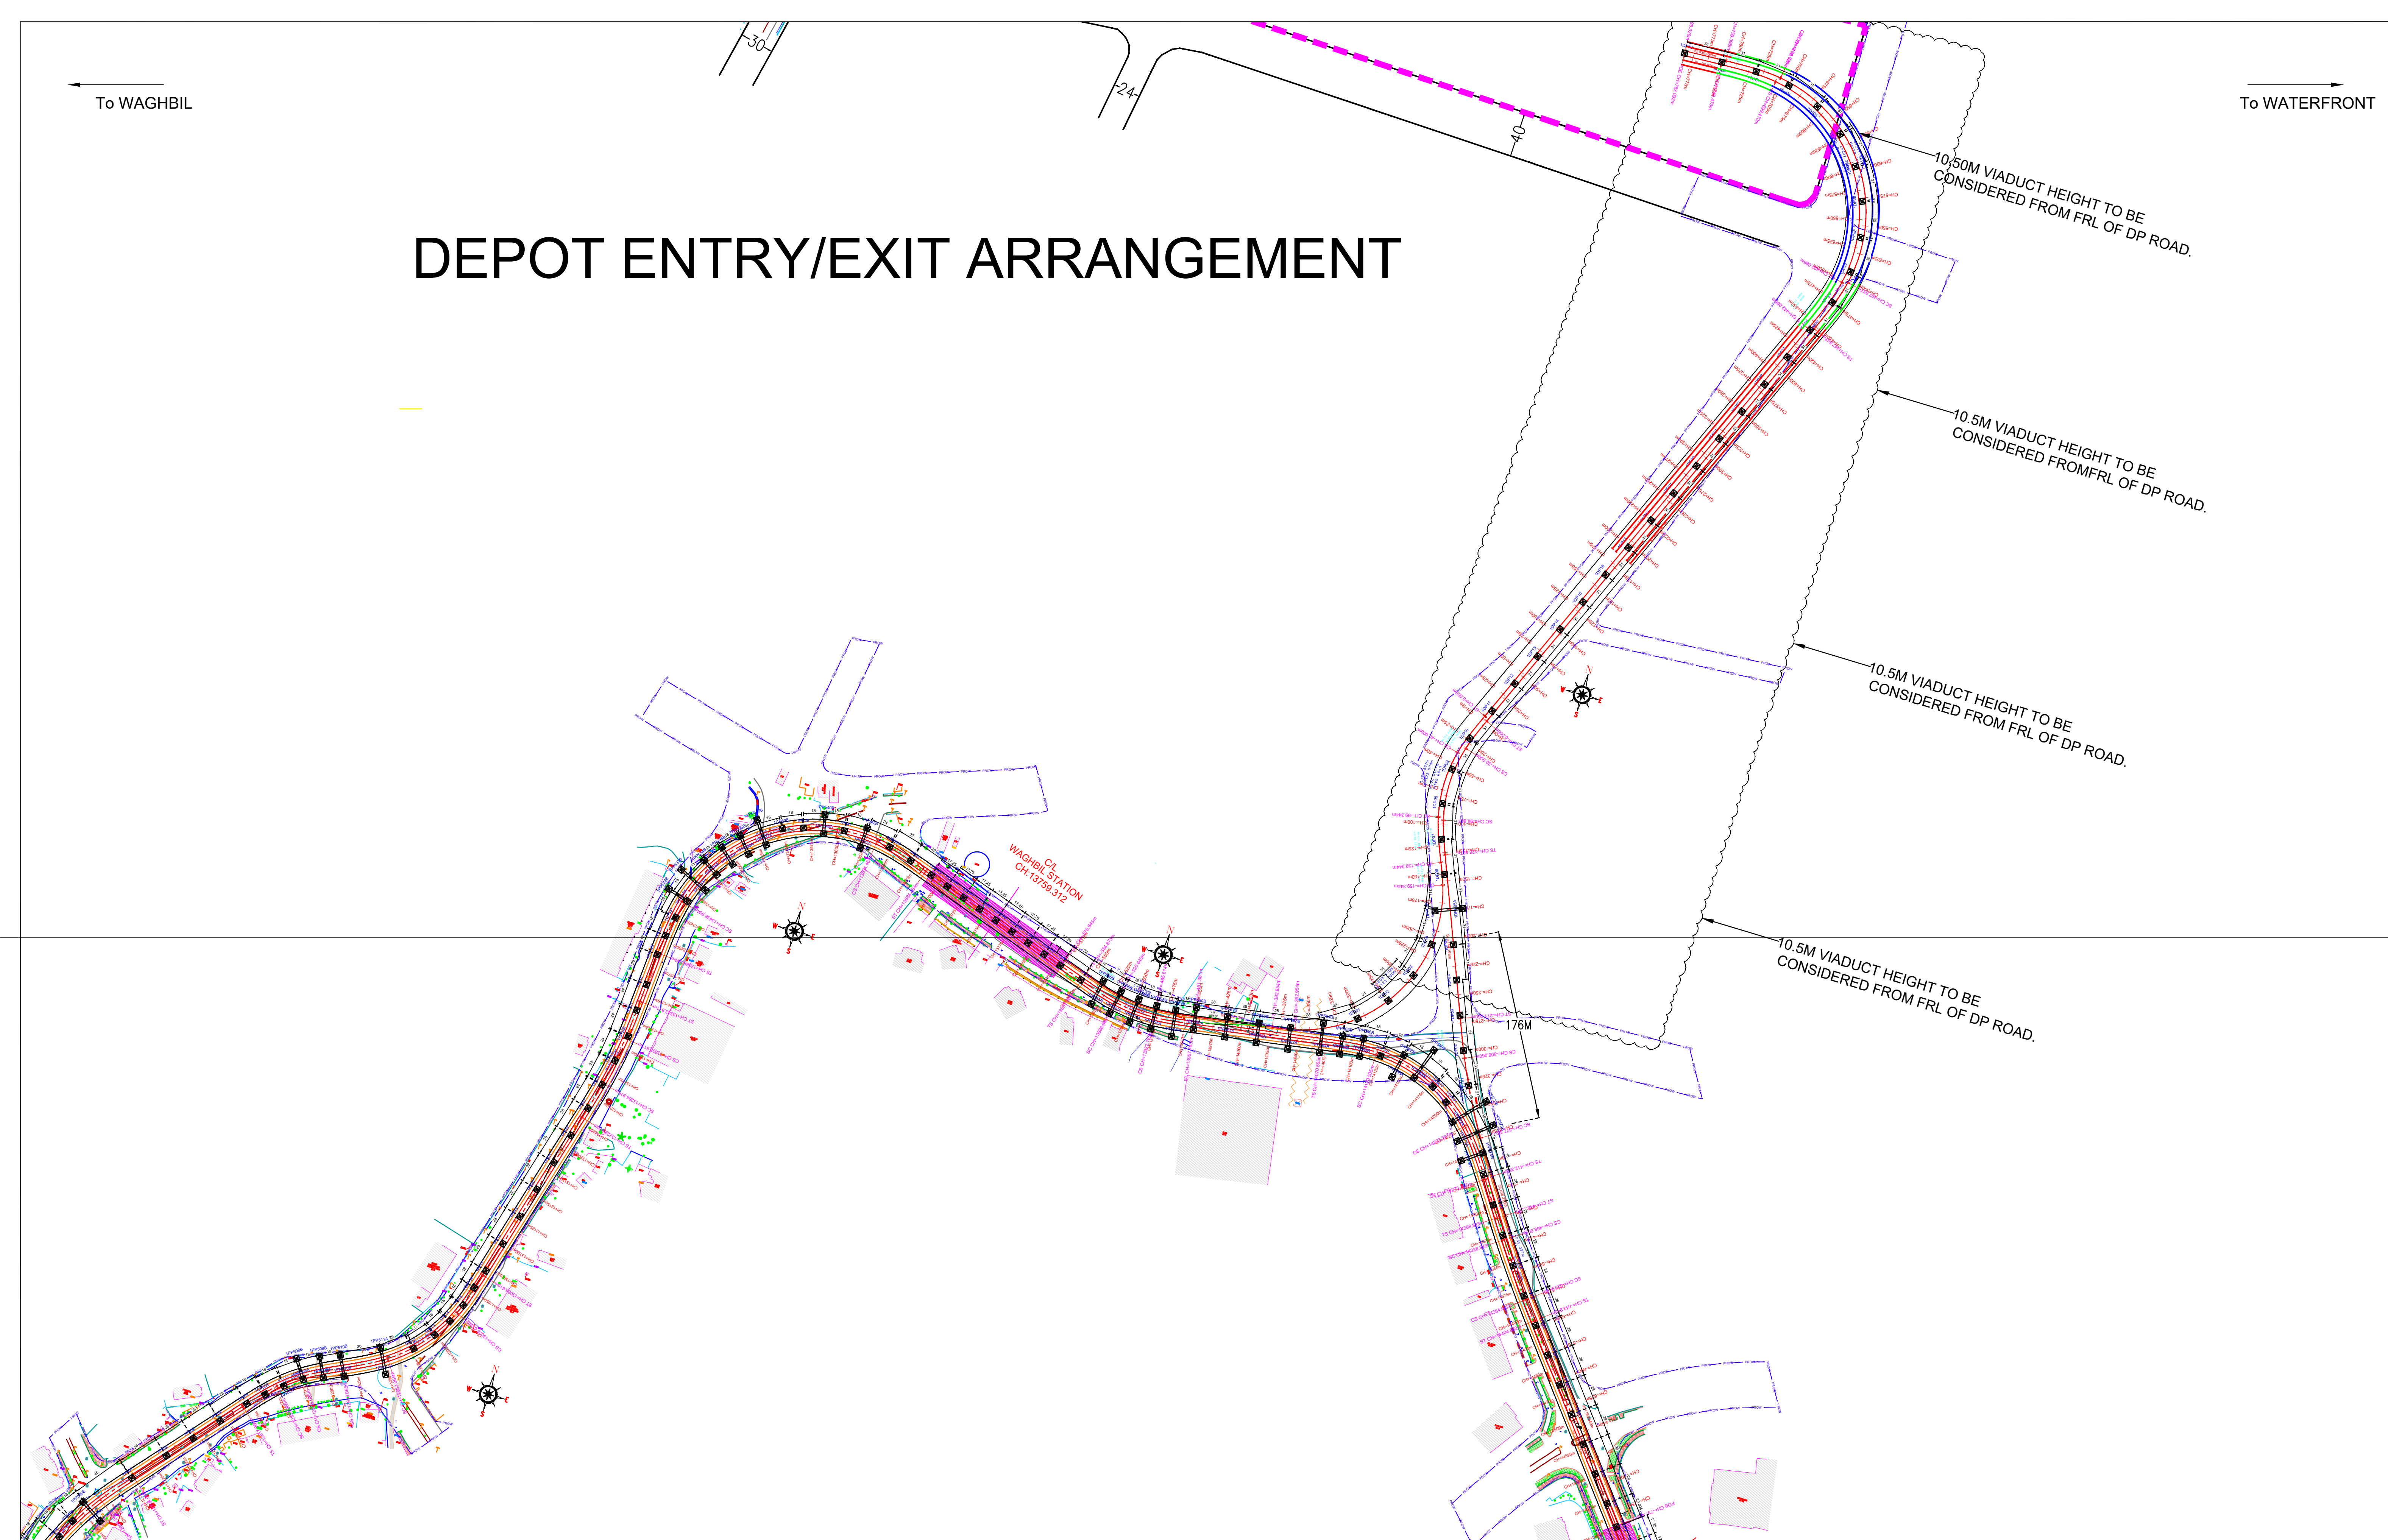

ELEVATED SECTION

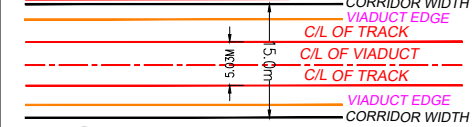

LEGEND

1. Proposed Work shown in RED.
2. Road RoW shown in BLUE.
3. Acquisition shown in MAGENTA.

Note: -

- The drawings are based on the data available with Maha-Metro and are indicative for reference purpose only. The bidder should verify the site on his own before submitting the bid.
- Vertical profile as indicated in this tender drawing is based on GL/Road Level based on the survey available with Maha-Metro. Maha-Metro Doesn't own any responsibility for the accuracy of the same, Contractor will have to ascertain their final value and maintain the requisite minimum vertical clearance of 5.8m from the existing road level in consonance with provision of IRC: 86-2018.
- In the tender GAD, the track center has been considered as 5.03 m, based on the U-girder type structure. This should be confirmed with the Maha-Metro and GC teams during the finalization of the alignment GAD.
- GAD furnished contains tentative span configuration proposed by the employer. However, Contractor shall put forward proposed span configuration before execution. Prior approval of Employer as specified in the bid document is required.
- At cross-over locations, distance between SRJ and platform edge shall preferably not be less than 40m.
- The MMRDA Line-4, Line-5 & Twin Tunnel are crossing at several locations with proposed alignment and indicated in this tender GAD are based on the data received to Maha-Metro from MMRDA/other stakeholders from time to time. The contractor needs to confirm all these data during the finalisation of the alignment GAD.



MAHARASHTRA METRO RAIL CORPORATION LIMITED
THANE METRO RAIL PROJECT
Site Office: 3rd floor of the LBT office,
located near Maria Plaza Hotel, near Oswal Park,
Pokhran Road No.2, Majiwada,
Thane (West) – 400601

Project Name: **THANE INTEGRAL RING METRO RAIL PROJECT**

TITLE: PLAN & PROFILE OF THANE METRO
PKG-1 (Elevated Section)
(FOR TENDER PURPOSE ONLY)

DWG NO. MM/Plg/NIT/TIRM RP/ PKG-1/R1/2025

Updated Month **JULY 2025**

Scale : $H=1:1000$ } A
 $V=1:500$ }

Revision No. 02

Revision date	22/07/2025
---------------	------------

START OF ELEVATED SECTION RAILADEVI TO BALKUMNAKA (PKG-1)	
---	--

SHEET NO.: 29 OF 29