
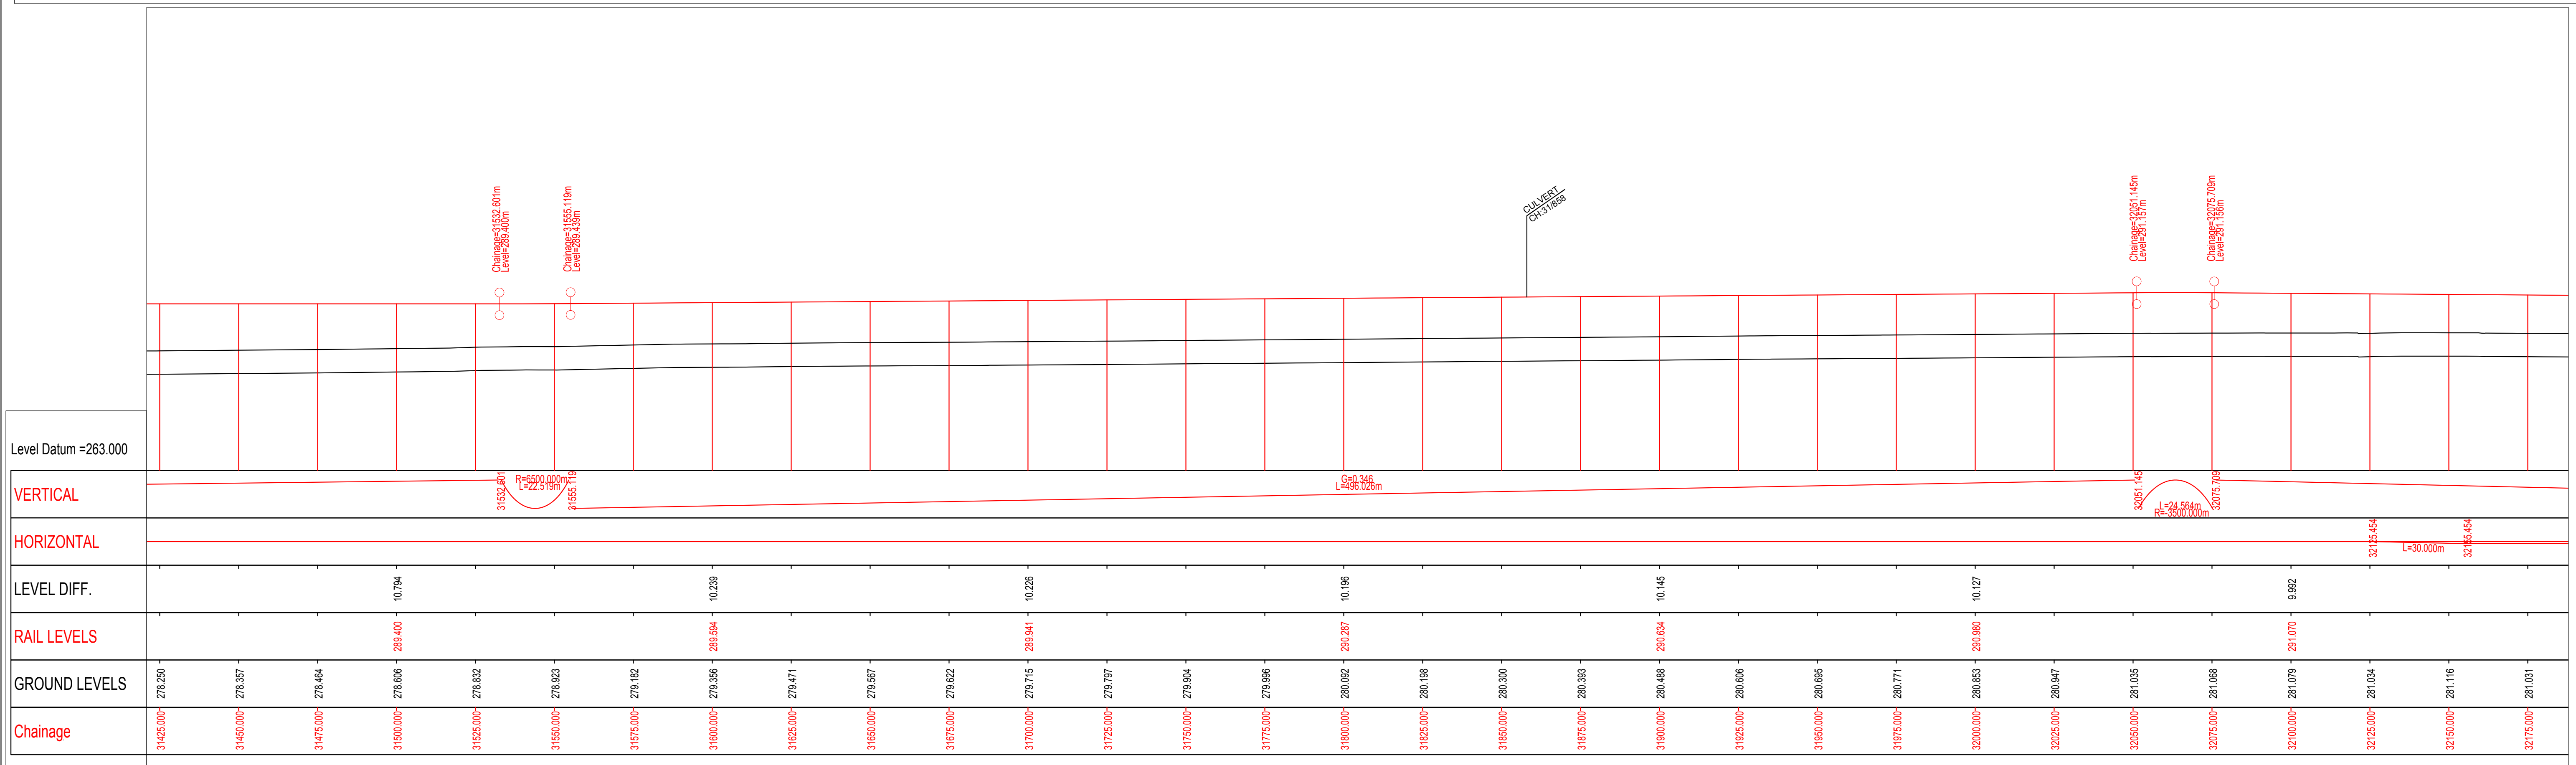


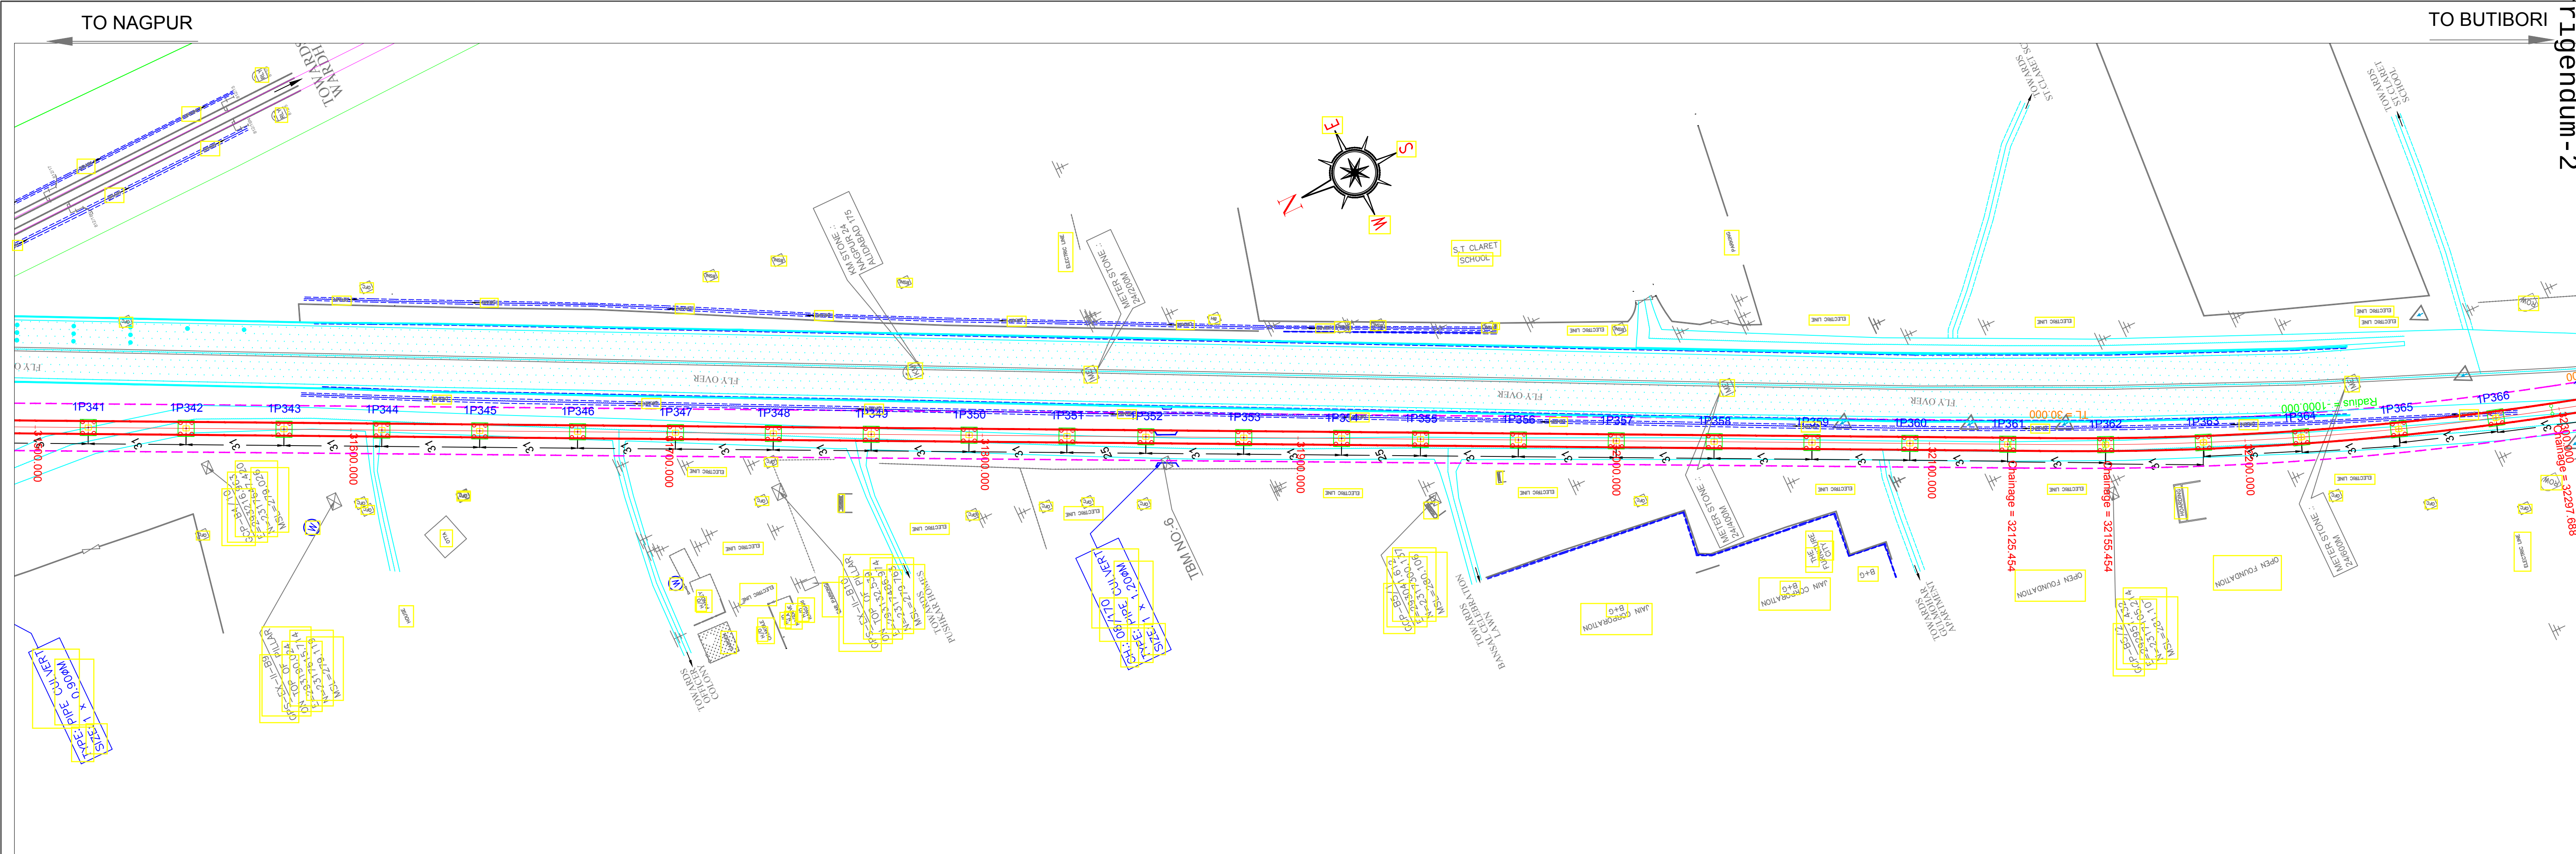

ELEVATED SECTION

LAND ACQUISITION ANNOTATION AS PER DPR

LEGEND

ROW

REVISED RELOCATED & RESHAPE PROPOSED STATION LAND



MAHARASHTRA METRO RAIL CORPORATION LIMITED
METRO BHAVAN, INFRONT OF DR. BABASAHEB AMBEDKAR COLLEGE, DEEKSHABHOOMI, NAGPUR- 4400010

Project Name: **NAGPUR METRO RAIL PROJECT PHASE-II**

TITLE: PLAN & PROFILE OF REACH 1A	Updated Month: JULY 2021
(FOR TENDER PURPOSE ONLY)	Scale: H=1:1000 V=1:500
DWG NO. MM/NMRP/P-II/PLG/R1A/TP/2021/R1	Revision No. 01
KHAPRI TO BUTIBORI	Revision date 01/07/2021

SHEET NO: **18 OF 29**

Page 244 of 290

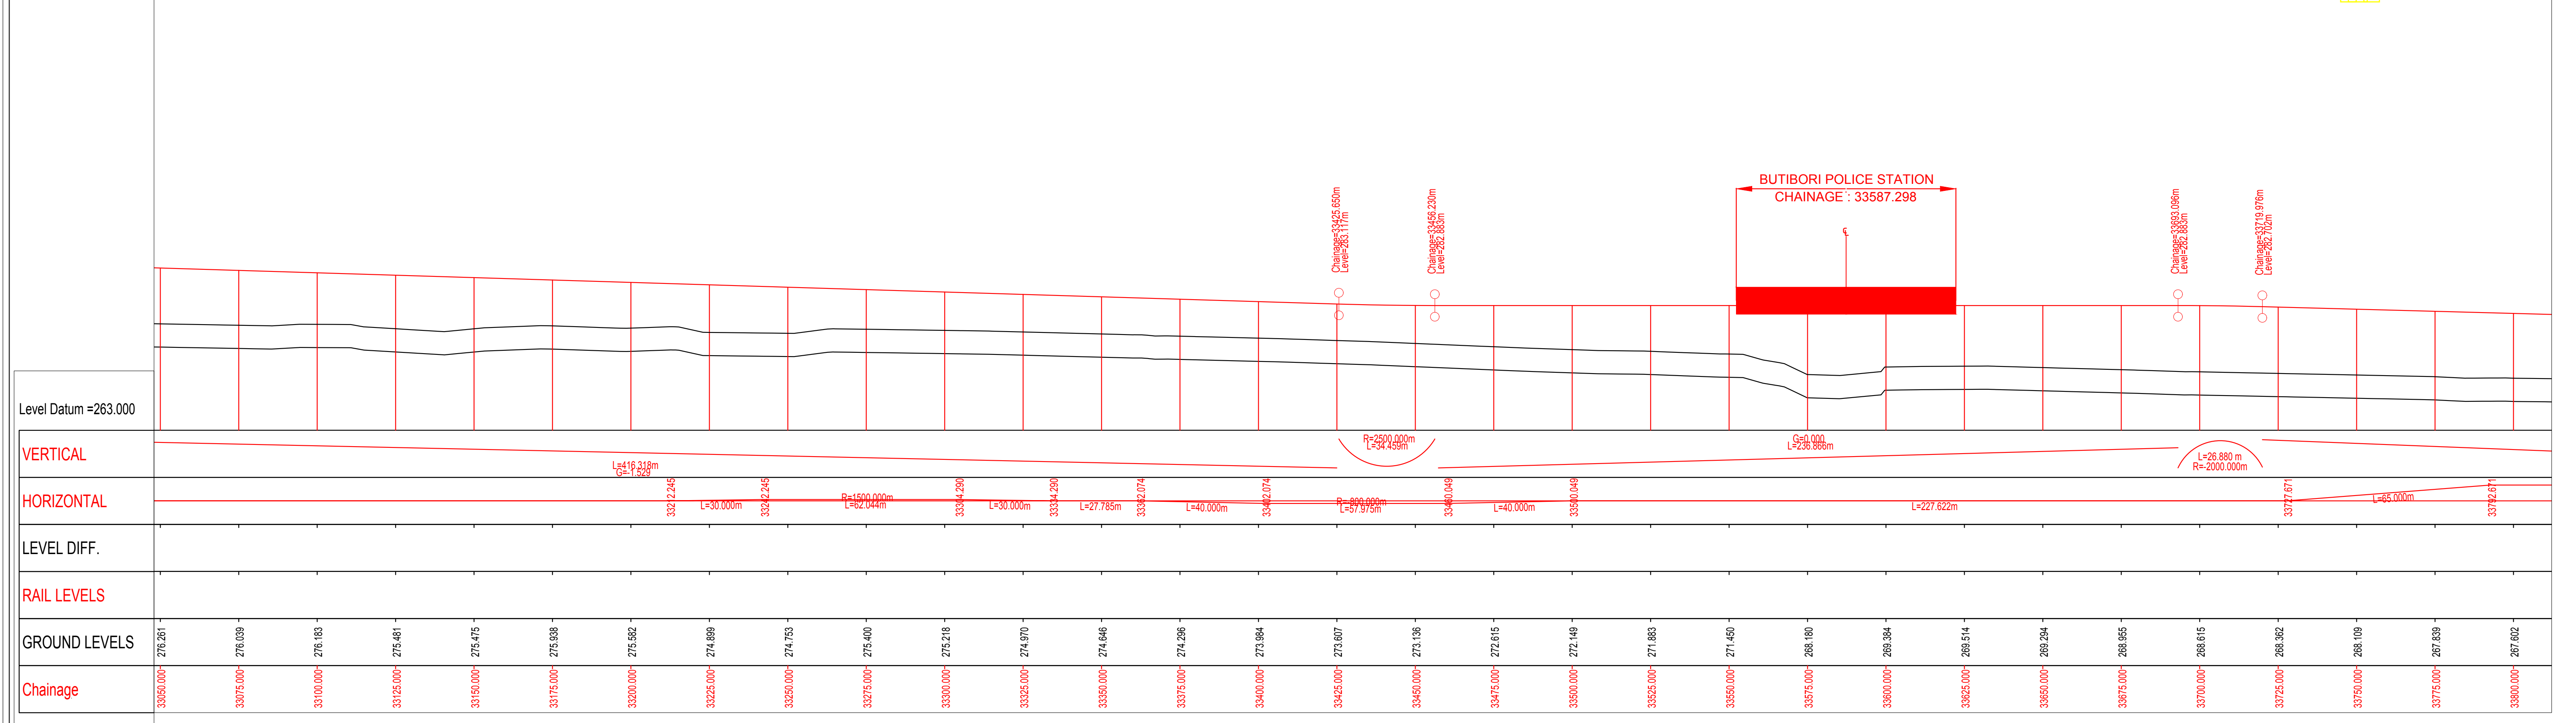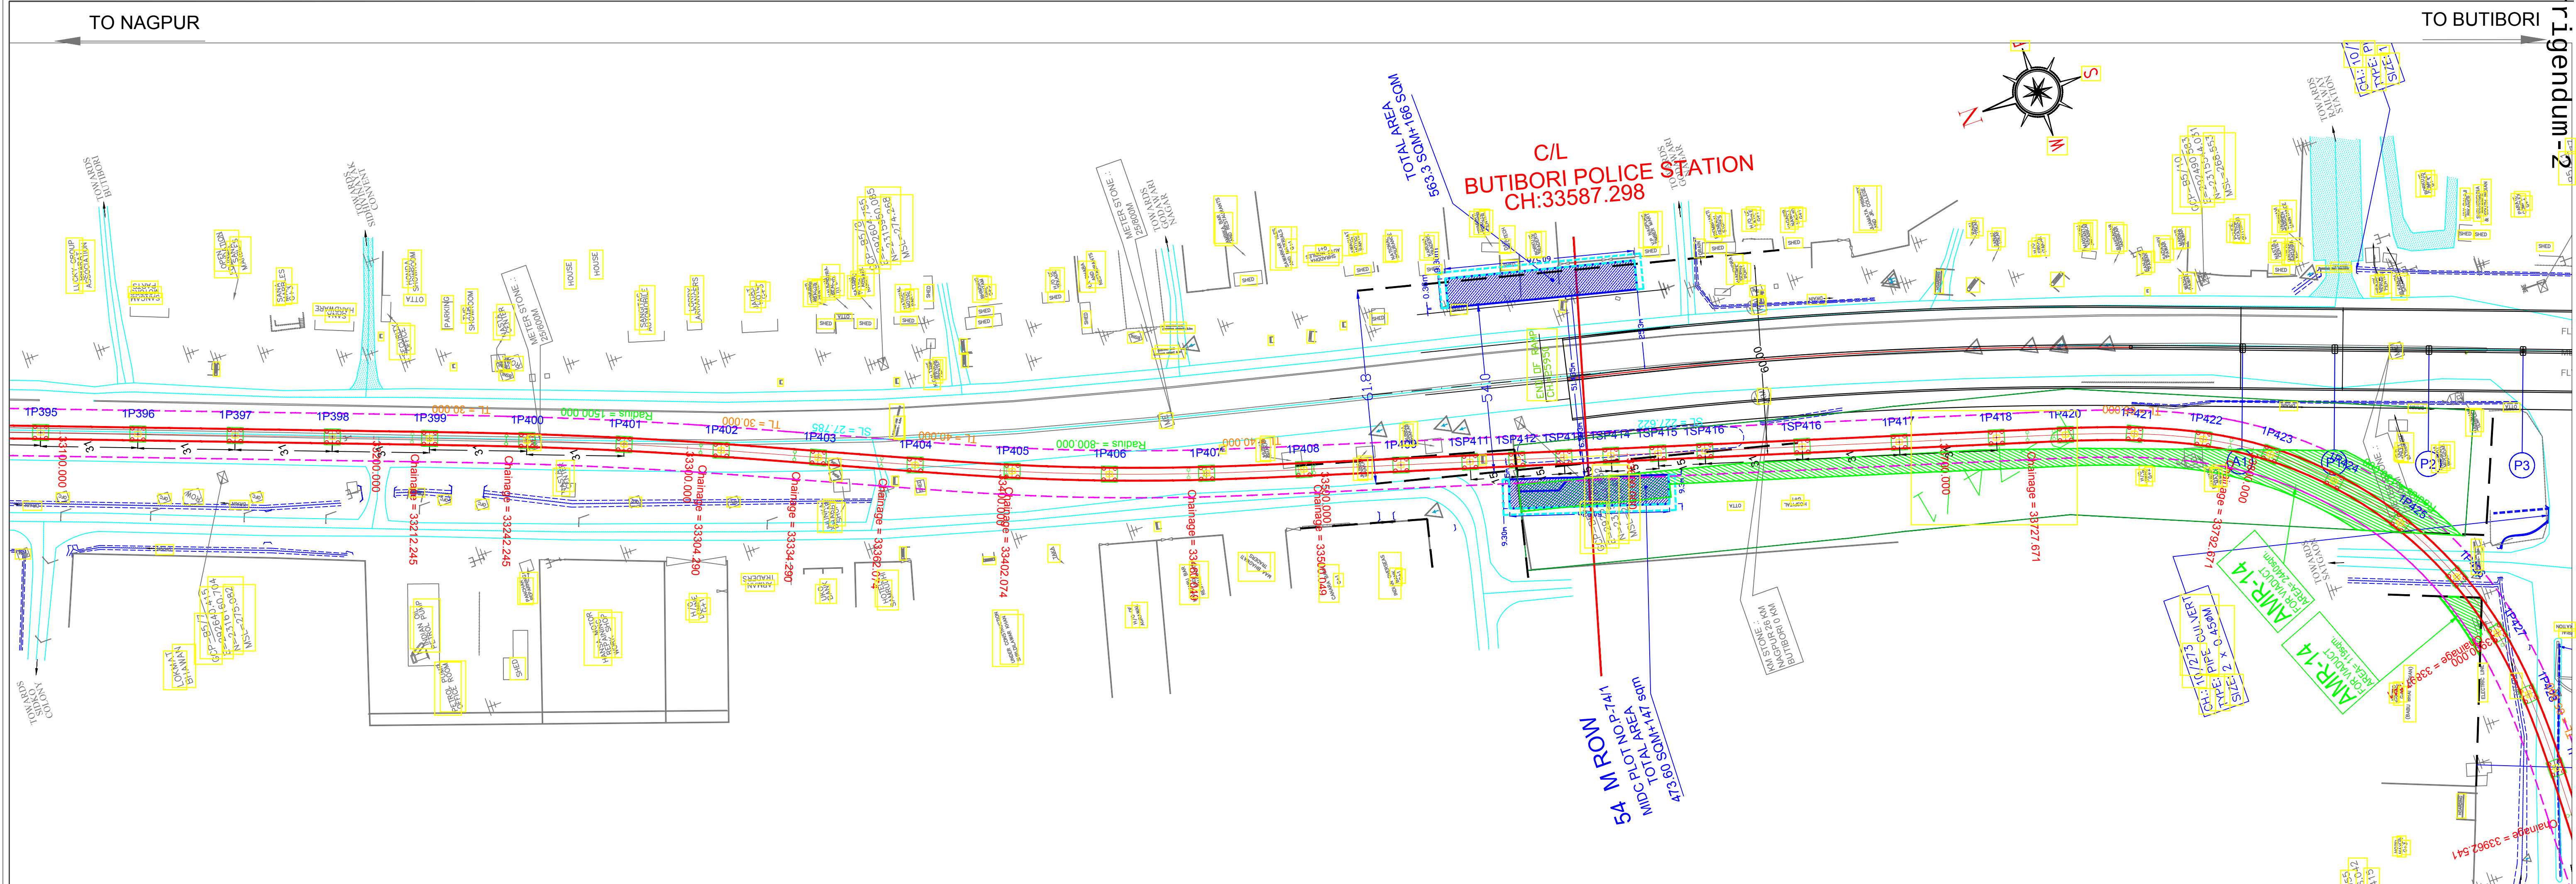

ELEVATED SECTION

LAND ACQUISITION ANNOTATION AS PER DPR

LEGEND

ROW
REVISED RELOCATED & RESHAPE
PROPOSED STATION LAND

MAHARASHTRA METRO RAIL CORPORATION LIMITED
METRO BHAVAN, INFRONT OF DR. BABASAHEB AMBEDKAR COLLEGE, DEEKSHABHOOMI, NAGPUR- 4400010

Project Name: **NAGPUR METRO RAIL PROJECT PHASE-II**

TITLE: **PLAN & PROFILE OF REACH 1A**
(FOR TENDER PURPOSE ONLY)

DWG NO. **MM/NMRP/P-II/PLG/R1A/TP/2021/R1**

Updated Month: **JULY 2021**


Scale: **H=1:1000**
V=1:500



Revision No. **01**

Revision date **01/07/2021**

SHEET NO. **24 OF 39**


Page **24 OF 39**

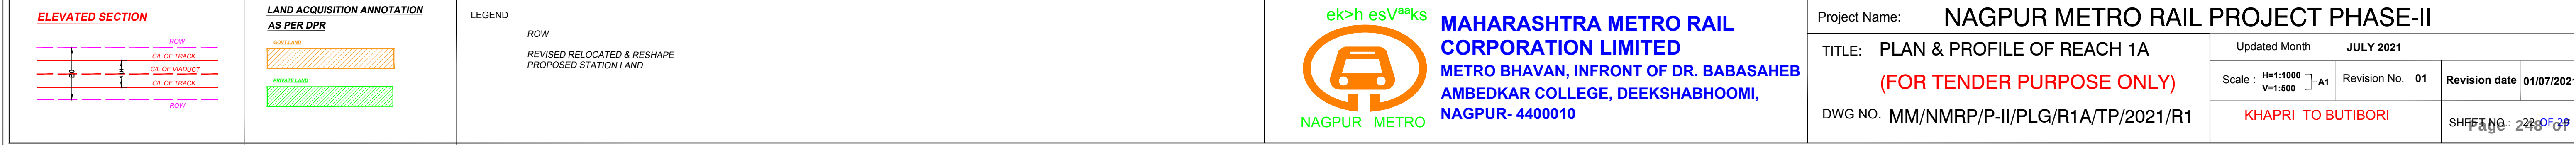

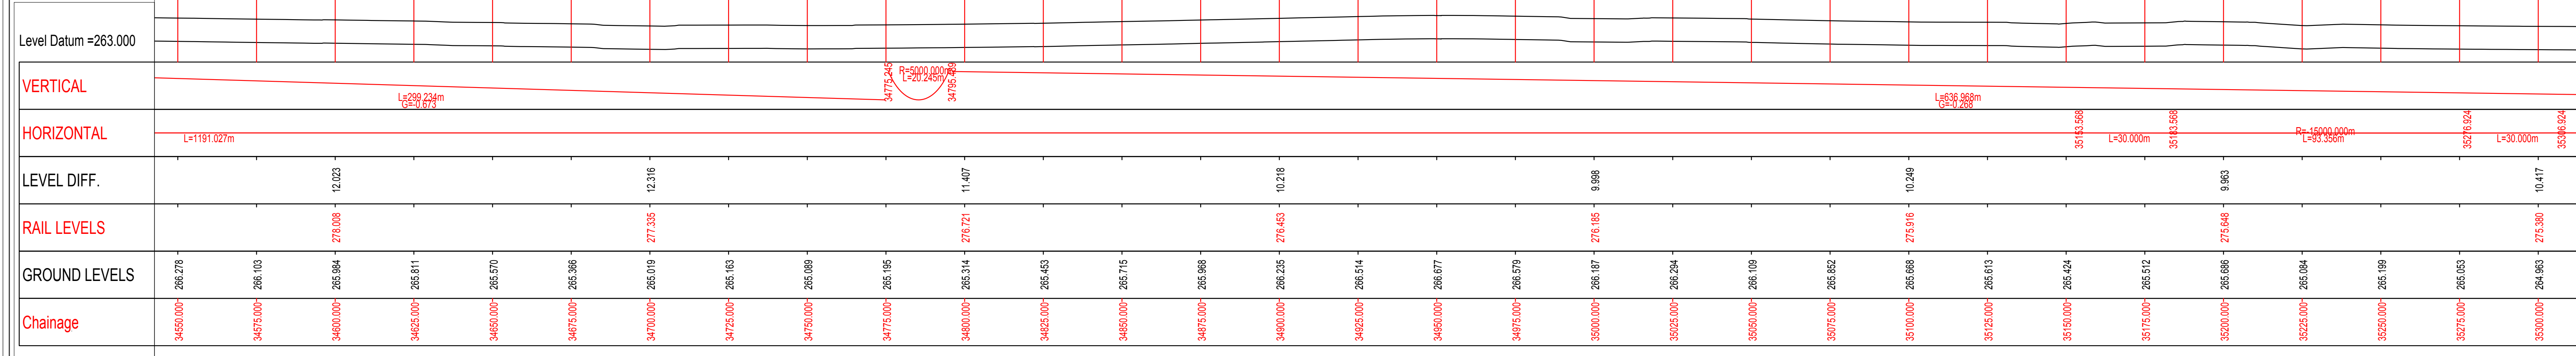
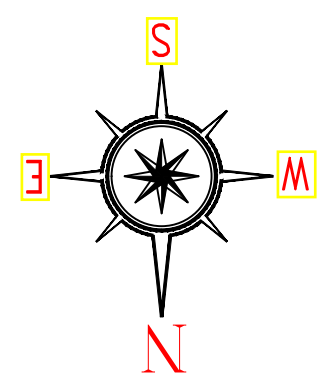


**MAHARASHTRA METRO RAIL
CORPORATION LIMITED**
METRO BHAVAN, INFRONT OF DR. BABASAHEB
AMBEDKAR COLLEGE, DEEKSHABHOOMI,
NAGPUR- 4400010

Project Name: NAGPUR METRO RAIL PROJECT PHASE-II				
TITLE: PLAN & PROFILE OF REACH 1A (FOR TENDER PURPOSE ONLY)	Updated Month JULY 2021			
	Scale: H=1:1000 V=1:500	A1	Revision No. 01	Revision date 01/07/2021
DWG NO. MM/NMRP/P-II/PLG/R1A/TP/2021/R1	KHAPRI TO BUTIBORI			SHEET NO. 239 OF 35 Page 249 of 250

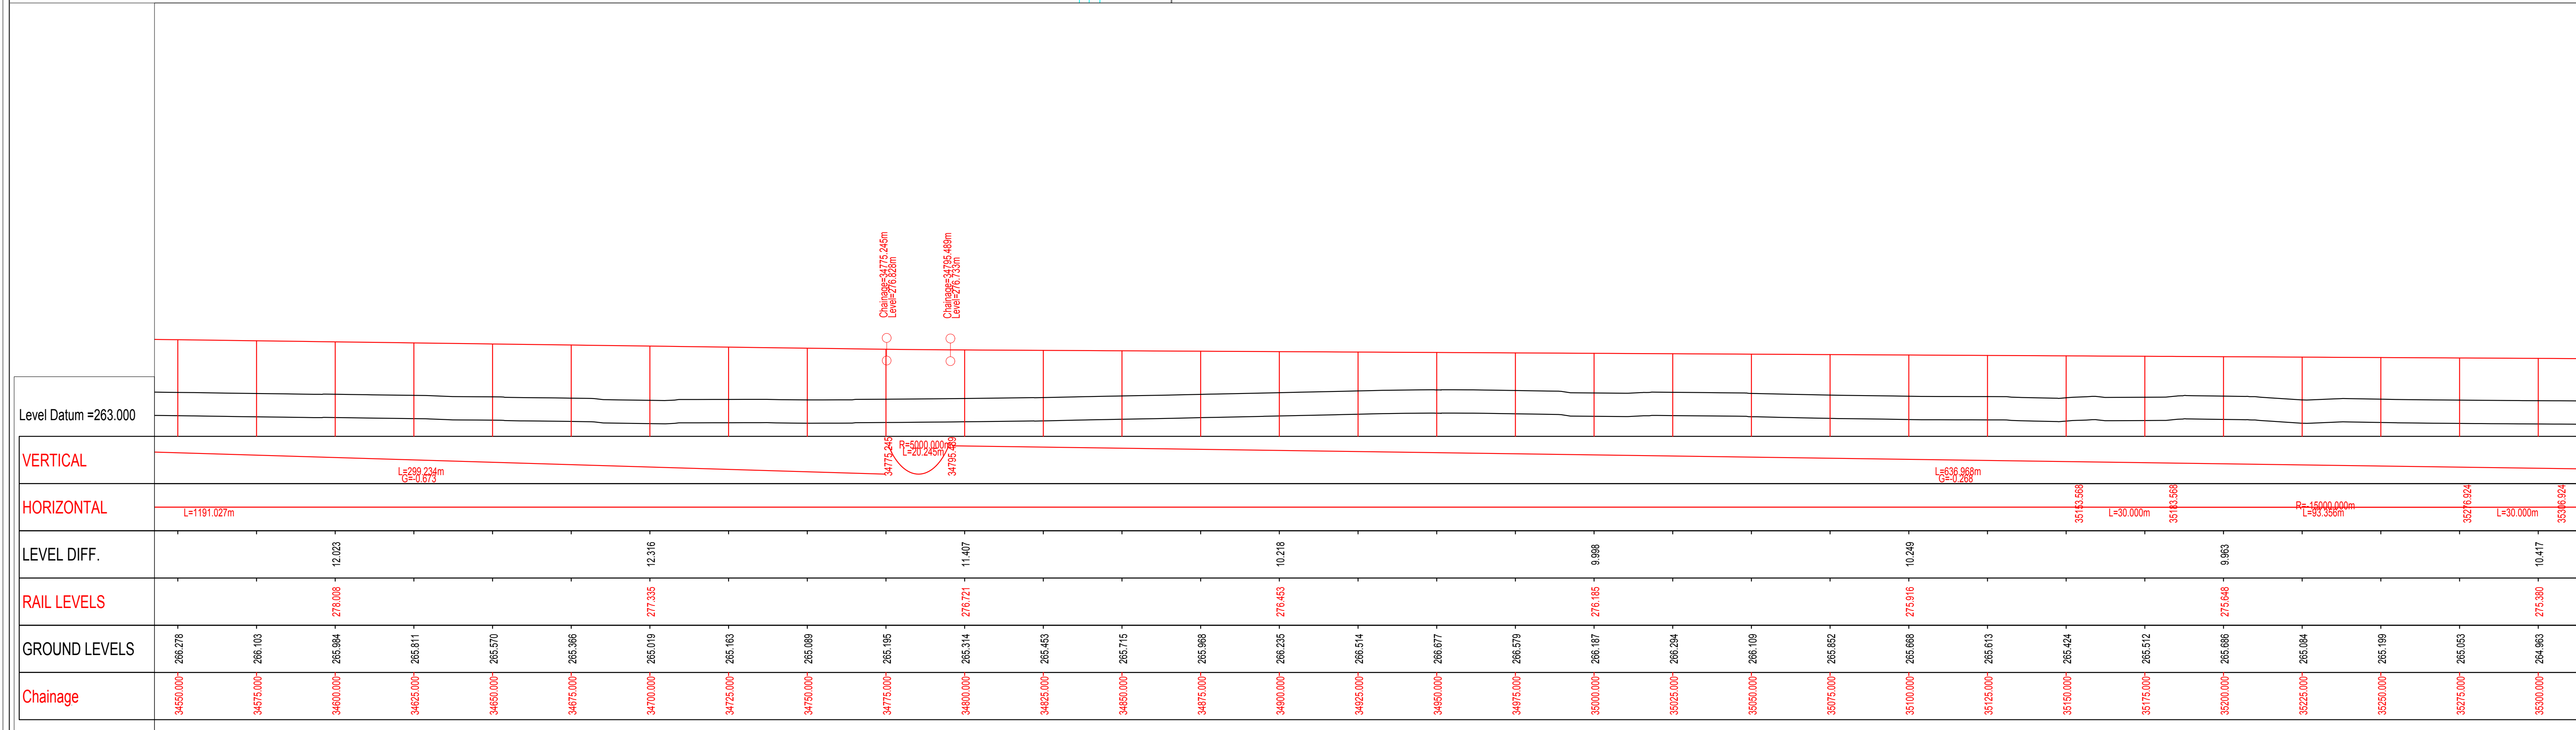

ELEVATED SECTION 	LAND ACQUISITION ANNOTATION AS PER DPR 	LEGEND ROW REVISED RELOCATED & RESHAPE PROPOSED STATION LAND	ek>h esV^aaks  NAGPUR METRO MAHARASHTRA METRO RAIL CORPORATION LIMITED METRO BHAVAN, INFRONT OF DR. BABASAHEB AMBEDKAR COLLEGE, DEEKSHABHOOMI, NAGPUR- 4400010	Project Name: NAGPUR METRO RAIL PROJECT PHASE-II TITLE: PLAN & PROFILE OF REACH 1A (FOR TENDER PURPOSE ONLY) DWG NO. MM/NMRP/P-II/PLG/R1A/TP/2021/R1 KHAPRI TO BUTIBORI Updated Month JULY 2021 Scale: H=1:1000 V=1:500 Revision No. 01 Revision date 01/07/2021 SHEET NO.: 24 OF 25 Page 24 of 25
---	--	---	---	---

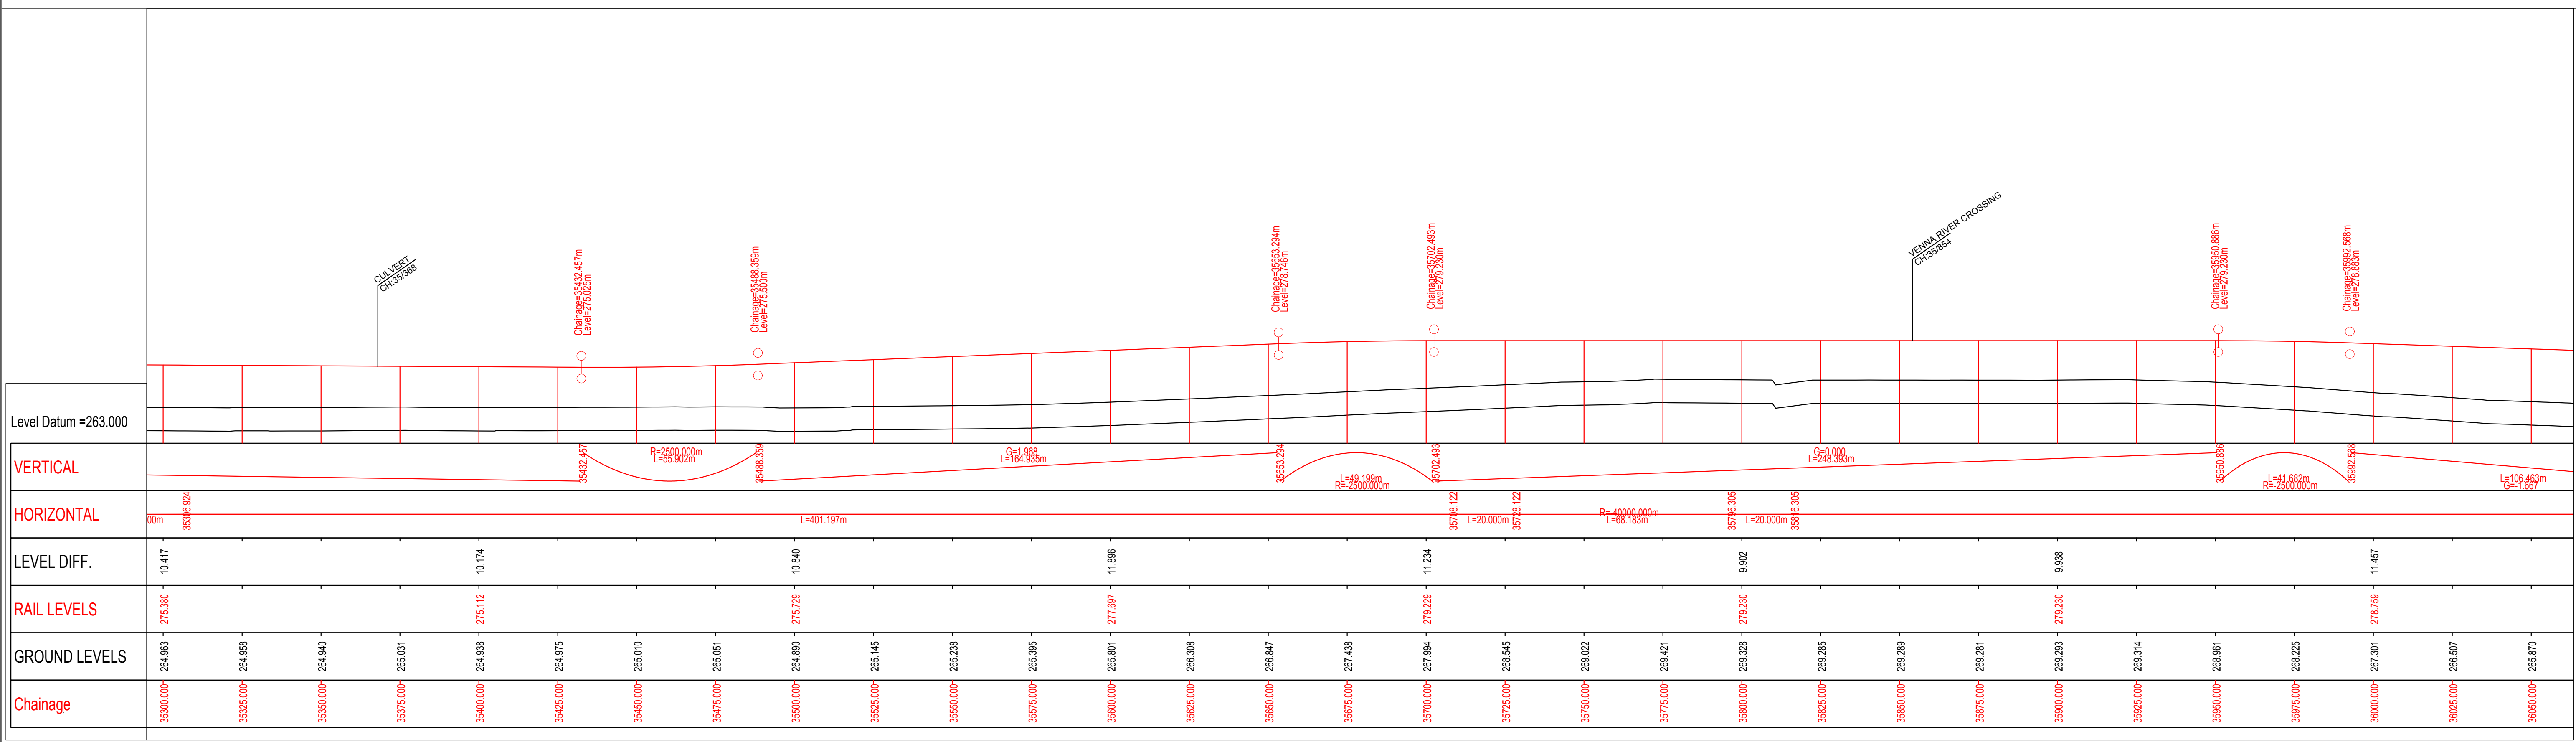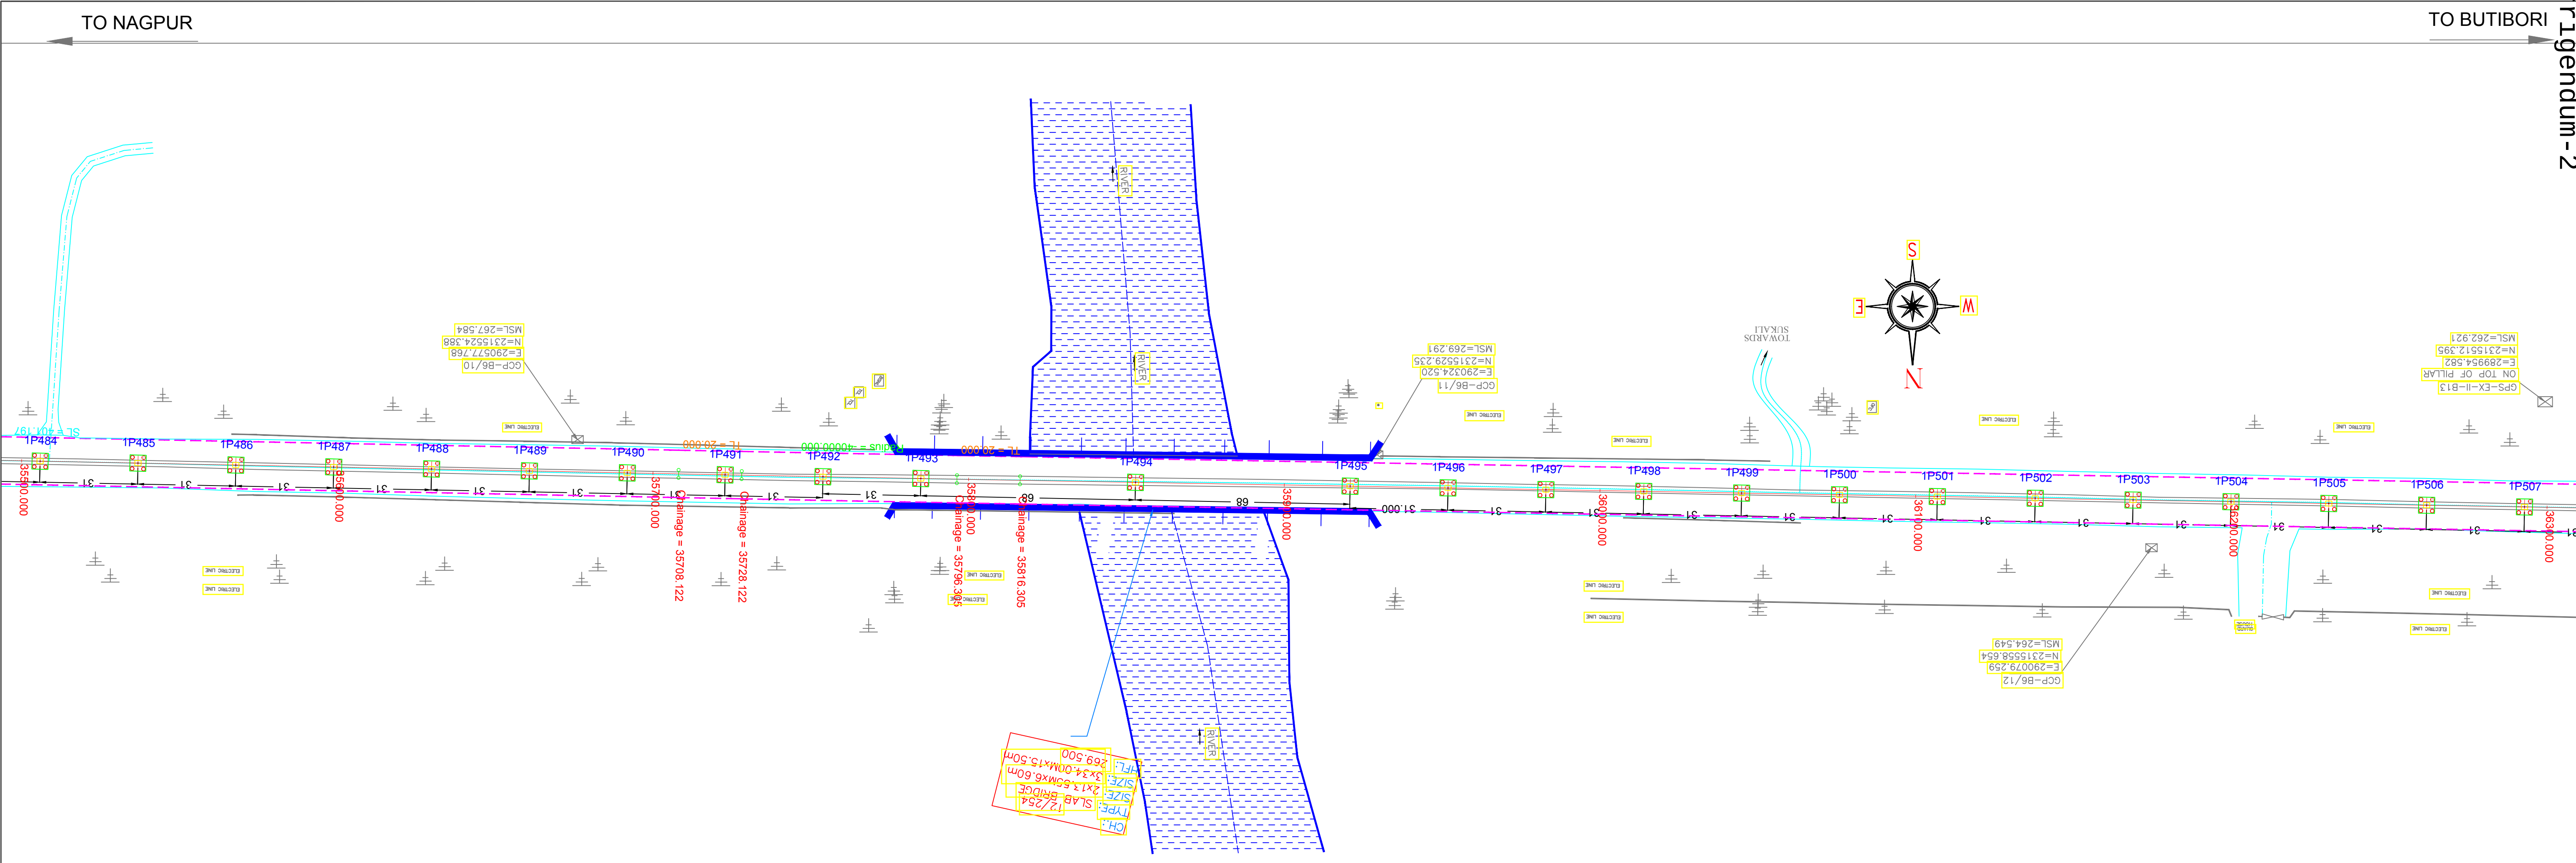

ELEVATED SECTION

LAND ACQUISITION ANNOTATION AS PER DPR

LEGEND

ROW

REVISED RELOCATED & RESHAPE PROPOSED STATION LAND

MAHARASHTRA METRO RAIL CORPORATION LIMITED
METRO BHAVAN, INFRONT OF DR. BABASAHEB AMBEDKAR COLLEGE, DEEKSHABHOOMI, NAGPUR- 4400010

Project Name: **NAGPUR METRO RAIL PROJECT PHASE-II**

TITLE: **PLAN & PROFILE OF REACH 1A**
(FOR TENDER PURPOSE ONLY)

DWG NO. **MM/NMRP/P-II/PLG/R1A/TP/2021/R1**



Updated Month: **JULY 2021**

Scale: **H=1:1000**
V=1:500

Revision No. **01**

Revision date **01/07/2021**

SHEET NO. **251 OF 29**

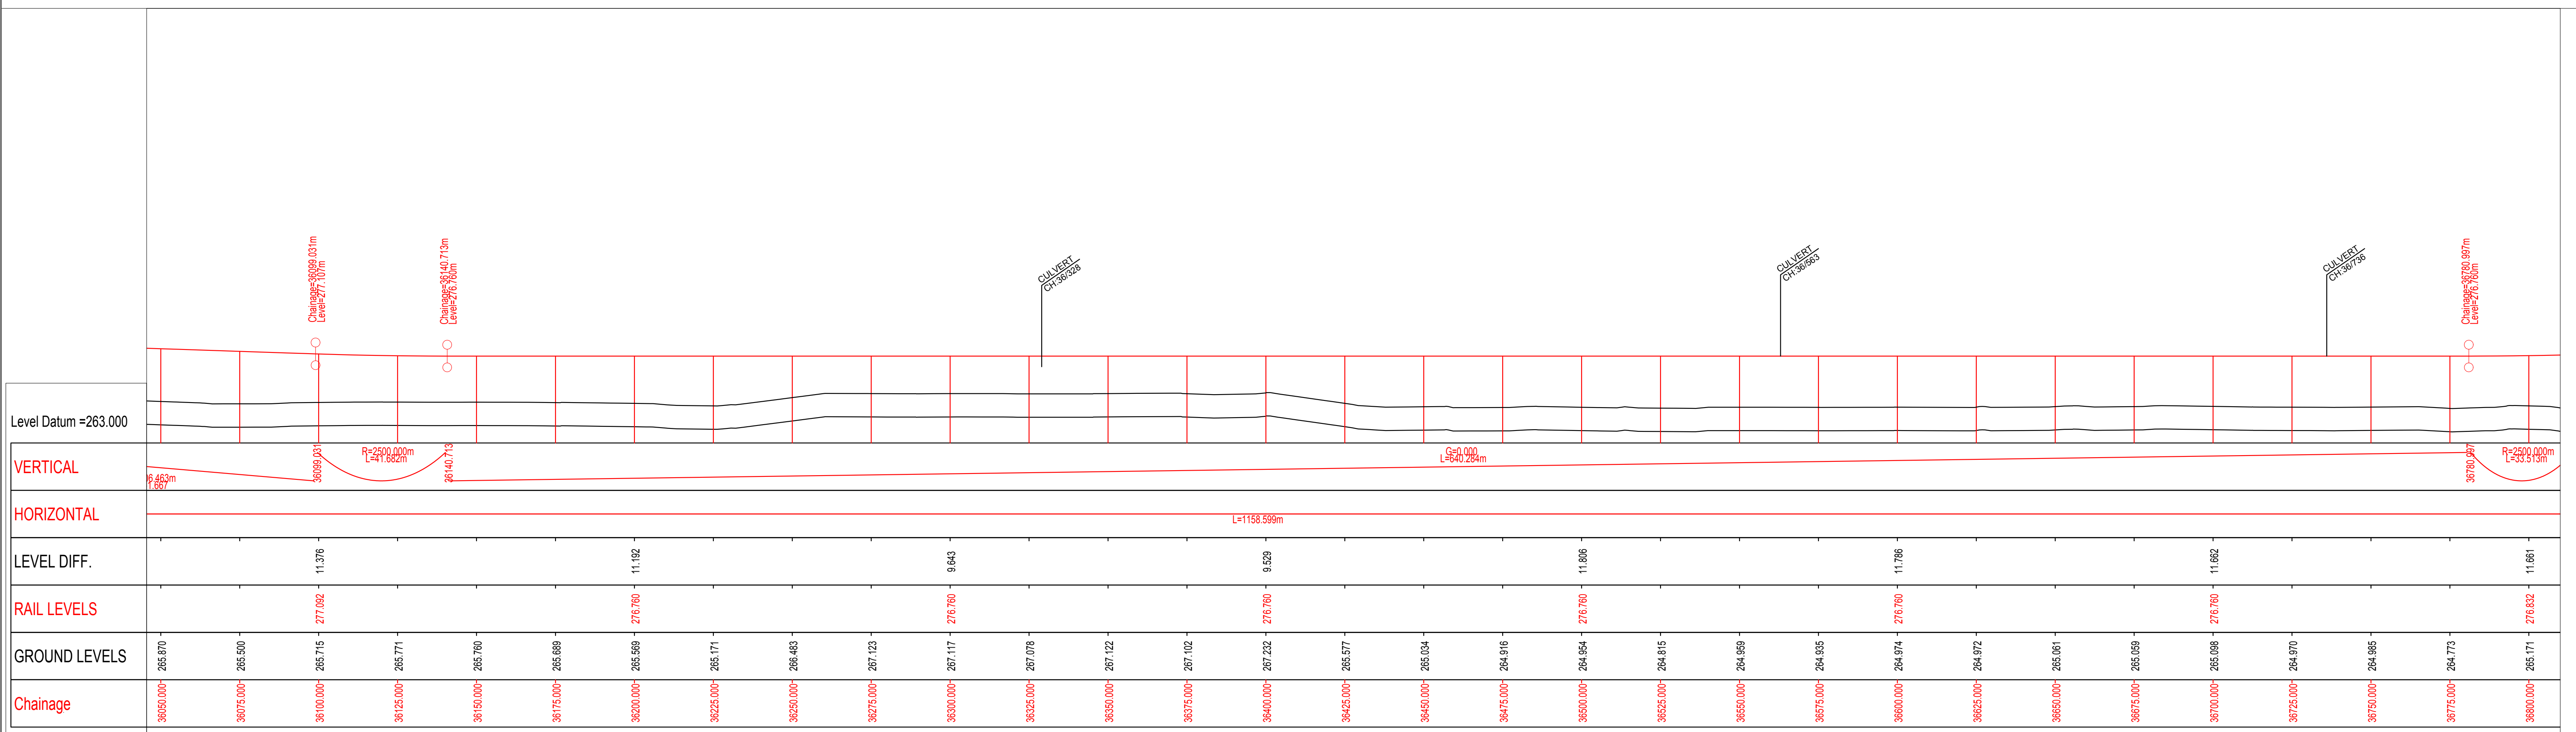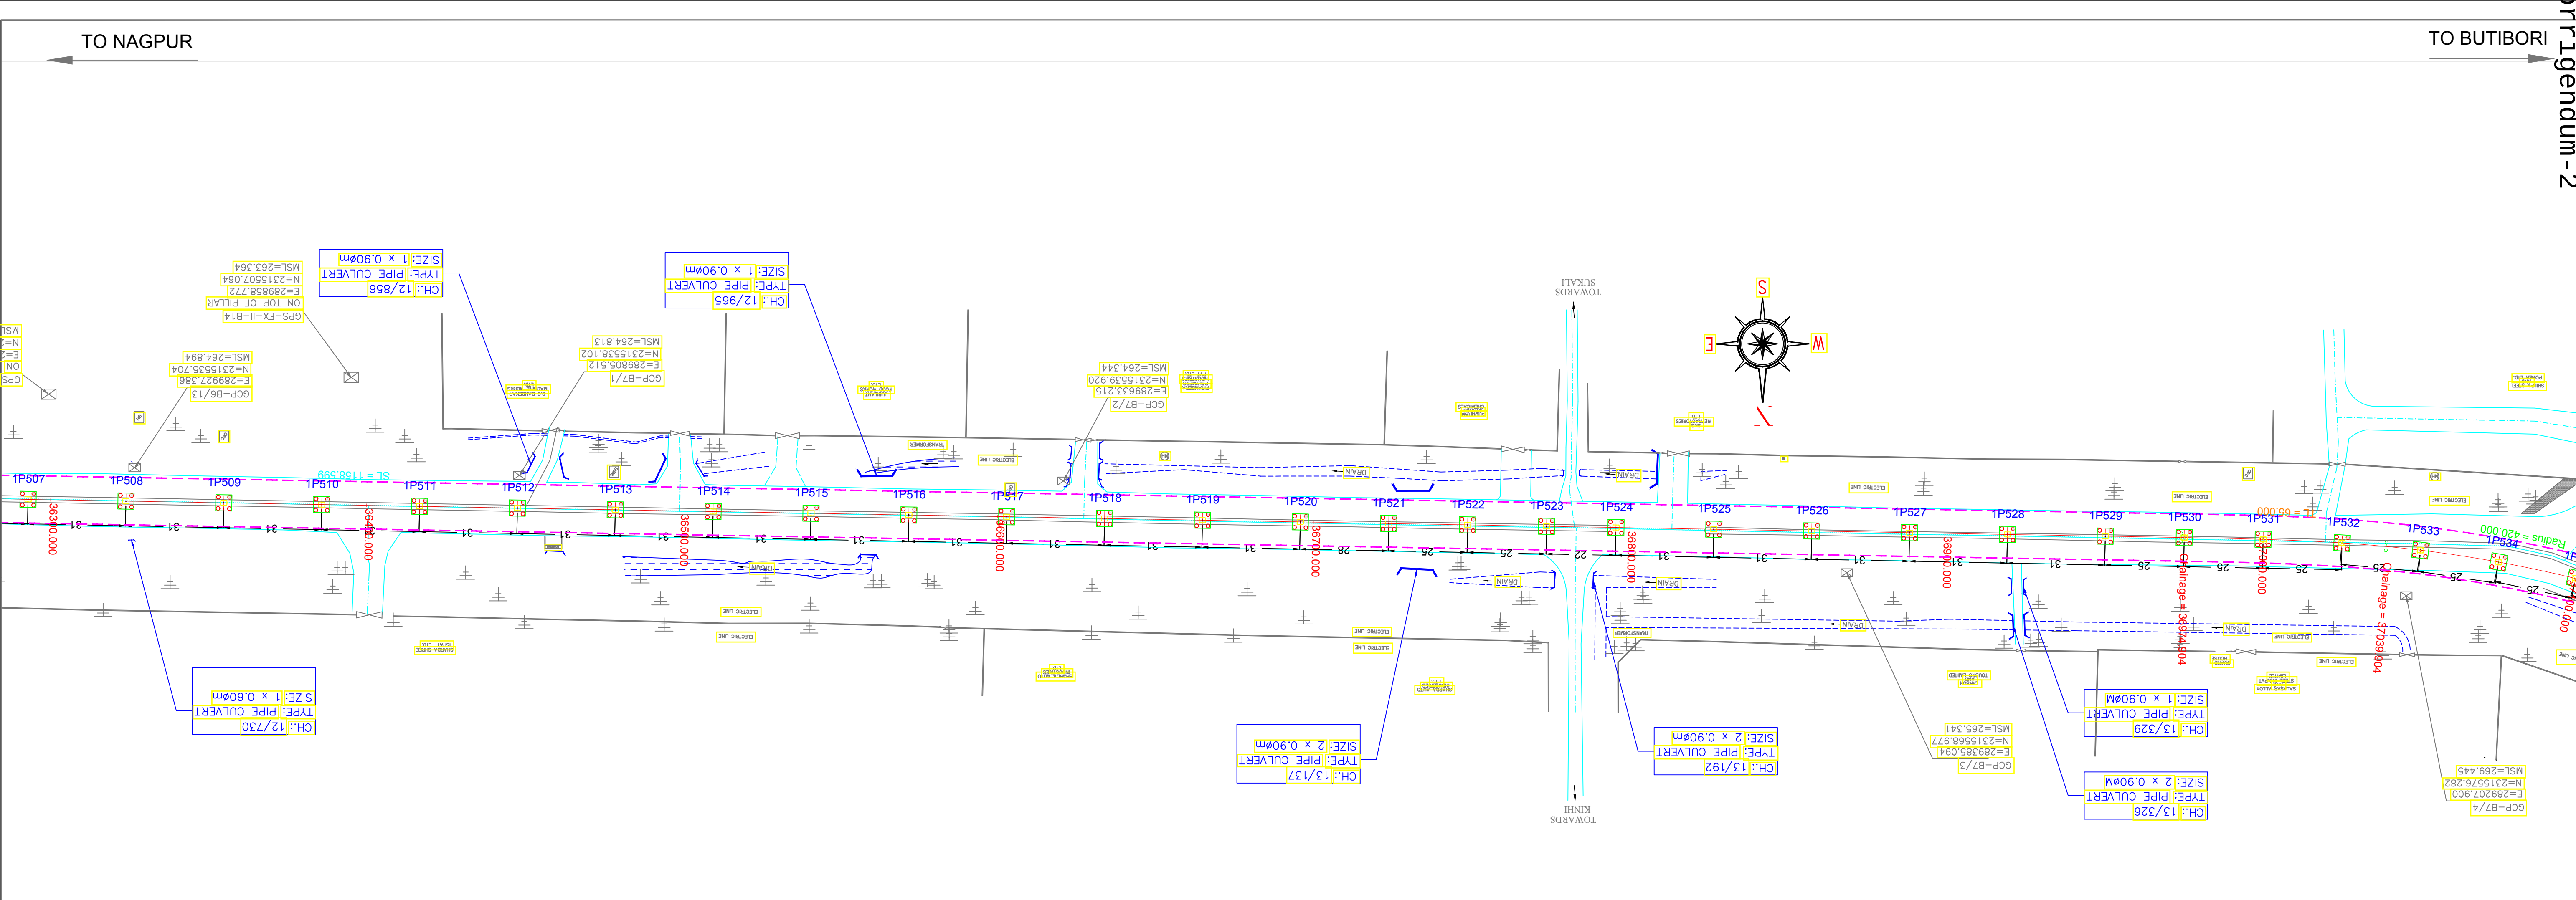

ELEVATED SECTION

LAND ACQUISITION ANNOTATION AS PER DPR

LEGEND

ROW

REVISIED RELOCATED & RESHAPE PROPOSED STATION LAND

ek>h esV^aaks

MAHARASHTRA METRO RAIL CORPORATION LIMITED

METRO BHAVAN, INFRONT OF DR. BABASAHEB AMBEDKAR COLLEGE, DEEKSHABHOOMI, NAGPUR- 4400010

Project Name: **NAGPUR METRO RAIL PROJECT PHASE-II**

TITLE: **PLAN & PROFILE OF REACH 1A**

(FOR TENDER PURPOSE ONLY)

DWG NO. **MM/NMRP/P-II/PLG/R1A/TP/2021/R1**



Updated Month: **JULY 2021**

Scale: **H=1:1000**
V=1:500




Revision No. **01**


Revision date **01/07/2021**


SHEET NO. **252 OF 291**

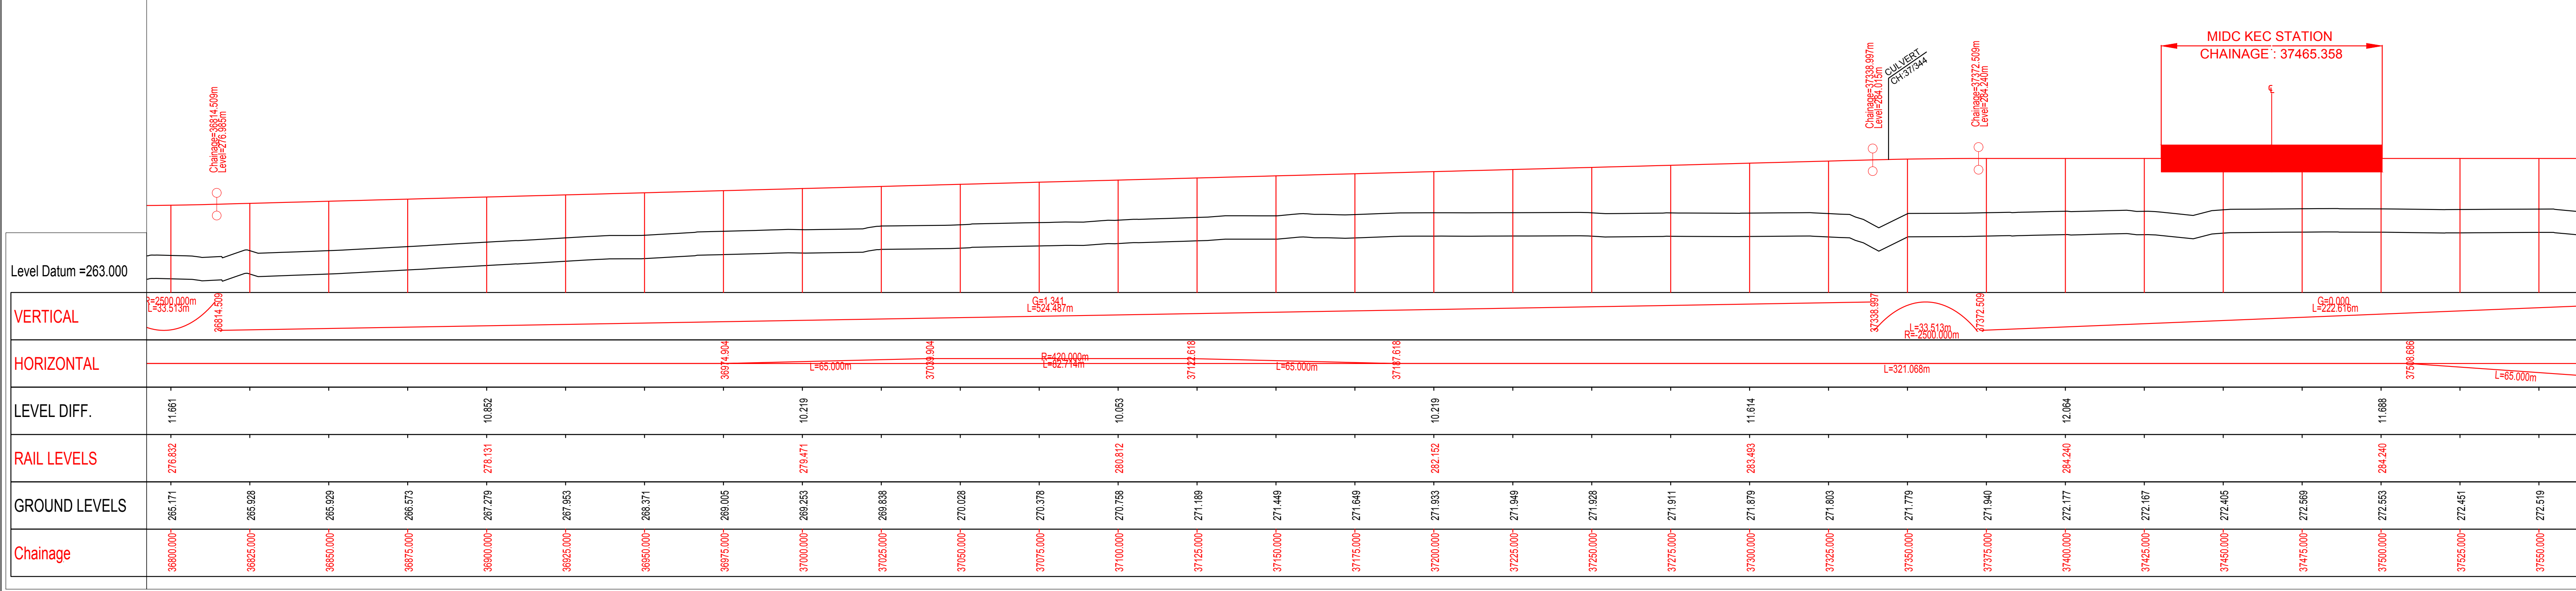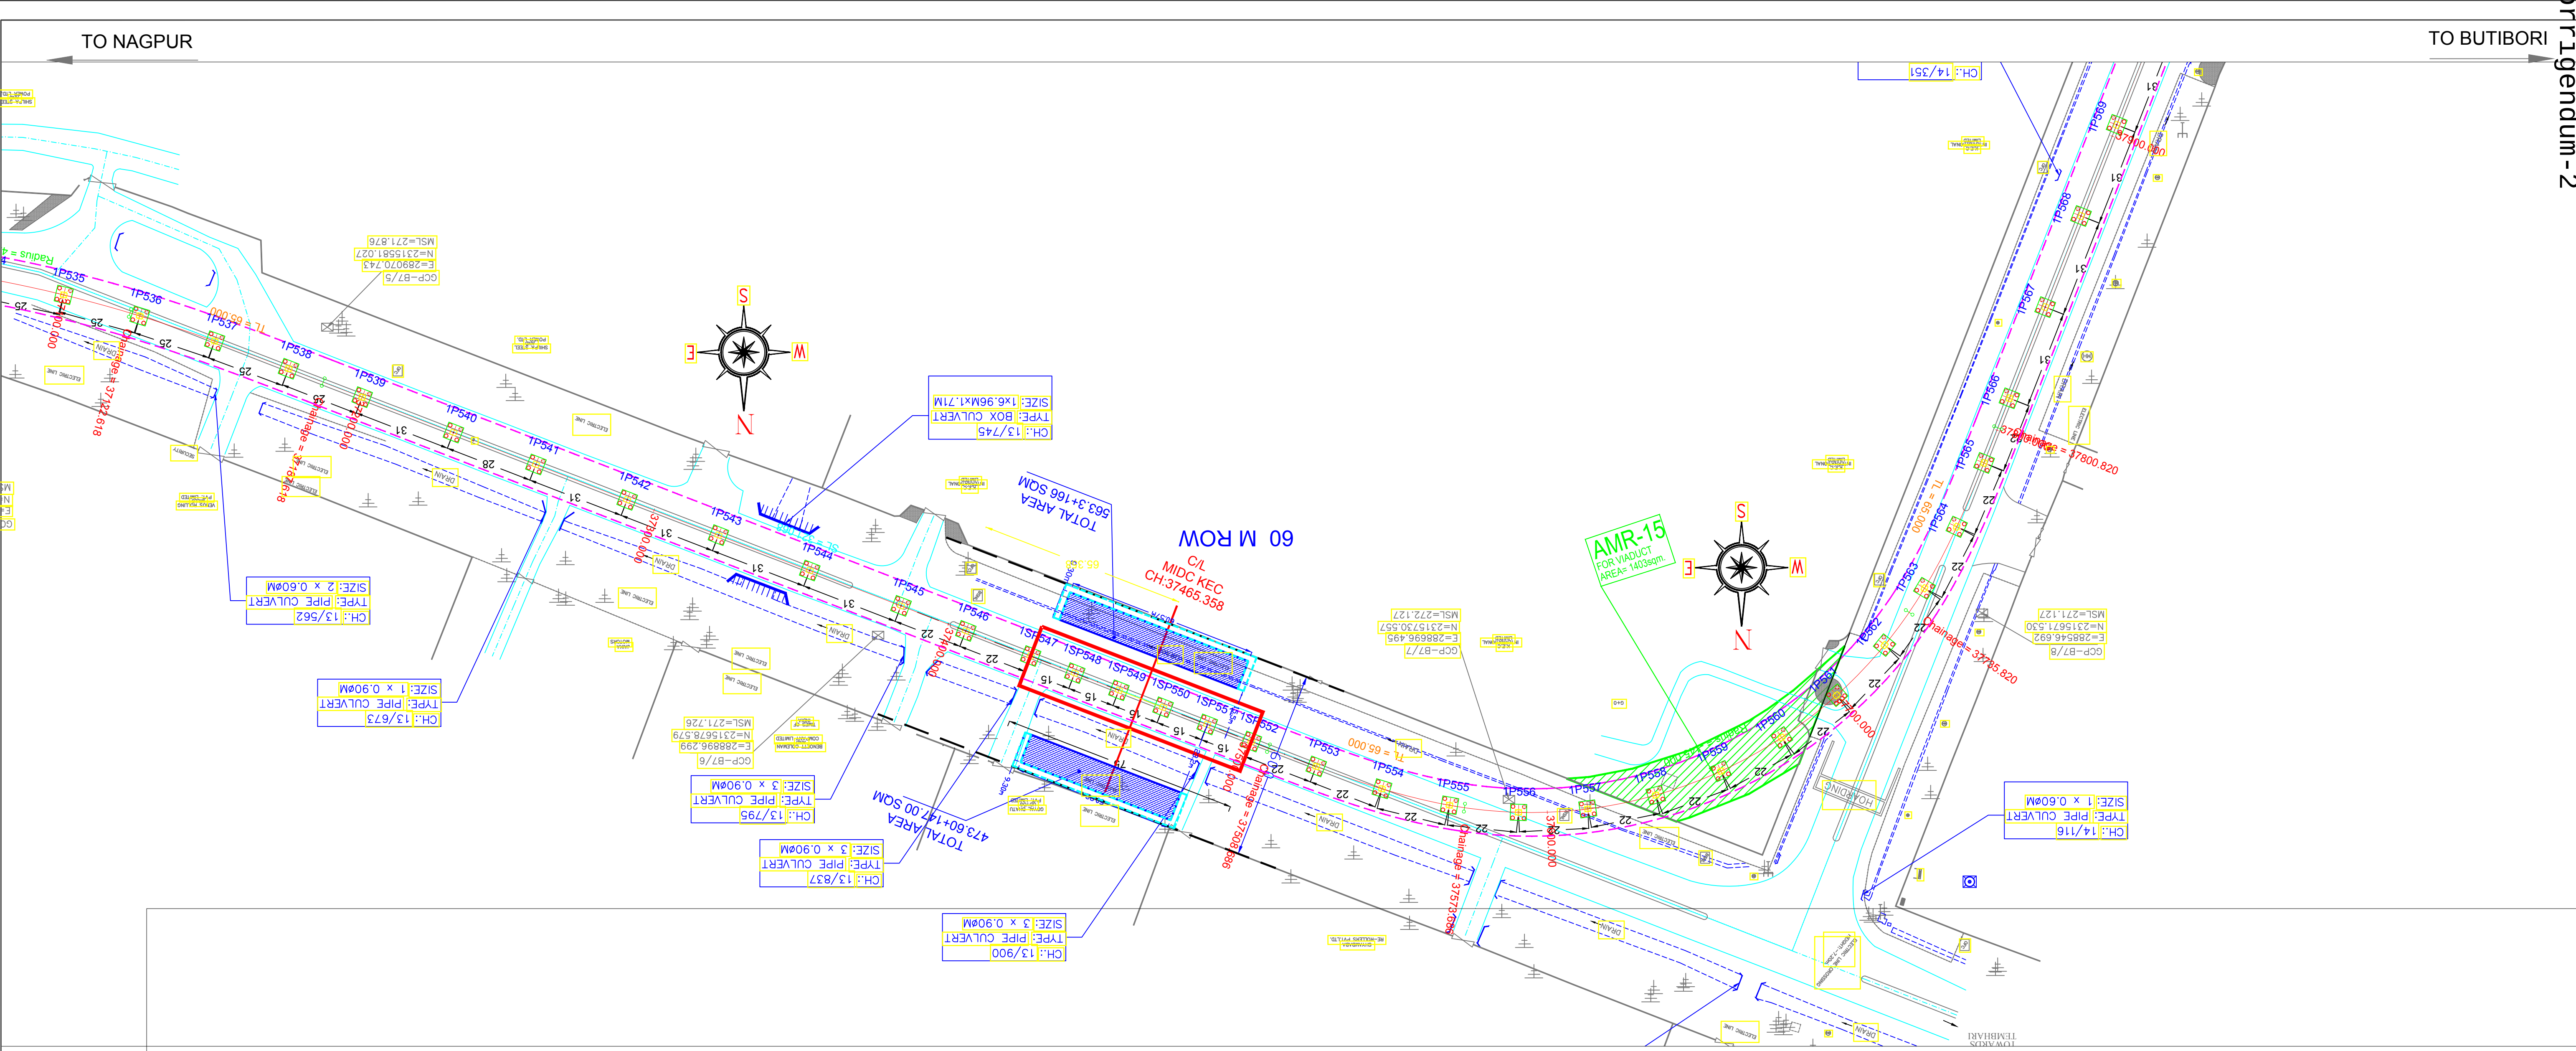


ELEVATED SECTION 		LAND ACQUISITION ANNOTATION AS PER DPR 		LEGEND 		MAHARASHTRA METRO RAIL CORPORATION LIMITED METRO BHAVAN, INFRONT OF DR. BABASAHEB AMBEDKAR COLLEGE, DEEKSHABHOOMI, NAGPUR- 4400010		NAGPUR METRO		Project Name: NAGPUR METRO RAIL PROJECT PHASE-II		TITLE: PLAN & PROFILE OF REACH 1A (FOR TENDER PURPOSE ONLY)		Updated Month: JULY 2021		Scale: H=1:1000 V=1:500		Revision No. 01		Revision date 01/07/2021		DWG NO. MM/NMRP/P-II/PLG/R1A/TP/2021/R1		KHAPRI TO BUTIBORI		SHEET NO. 233 OF 299	
-----------------------------	--	---	--	-------------------	--	---	--	---------------------	--	---	--	--	--	---------------------------------	--	--------------------------------	--	------------------------	--	---------------------------------	--	--	--	---------------------------	--	-----------------------------	--

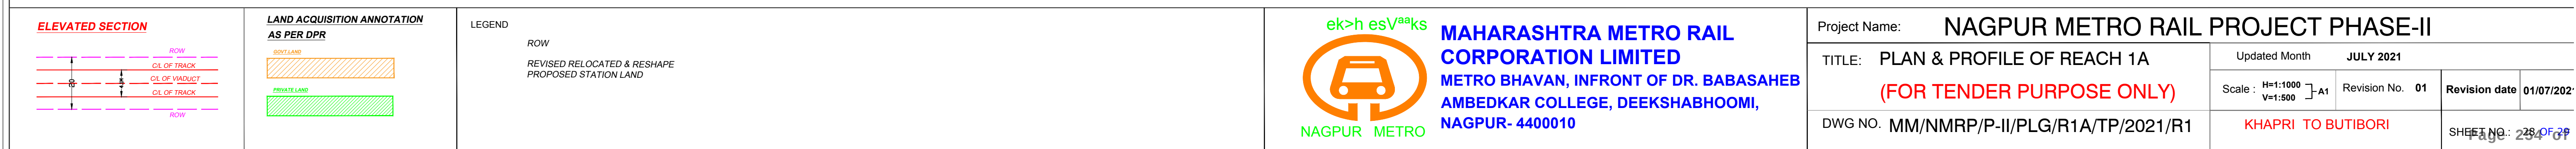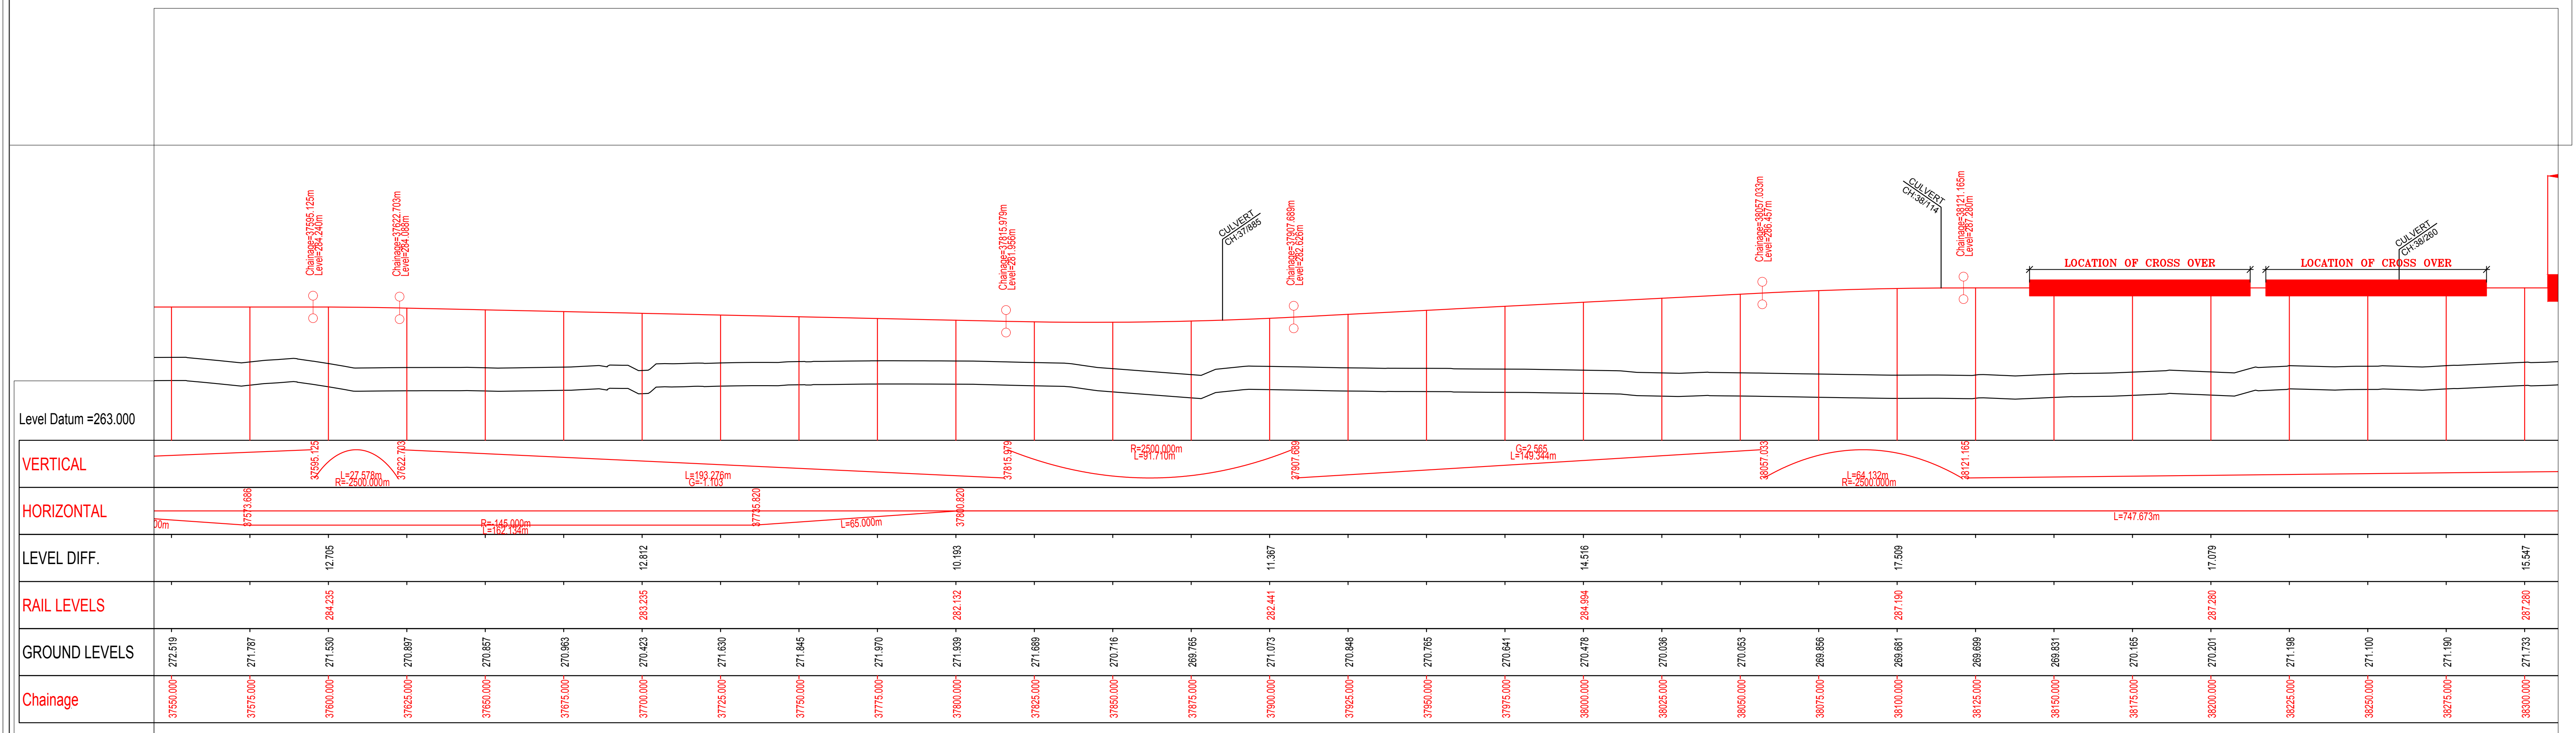
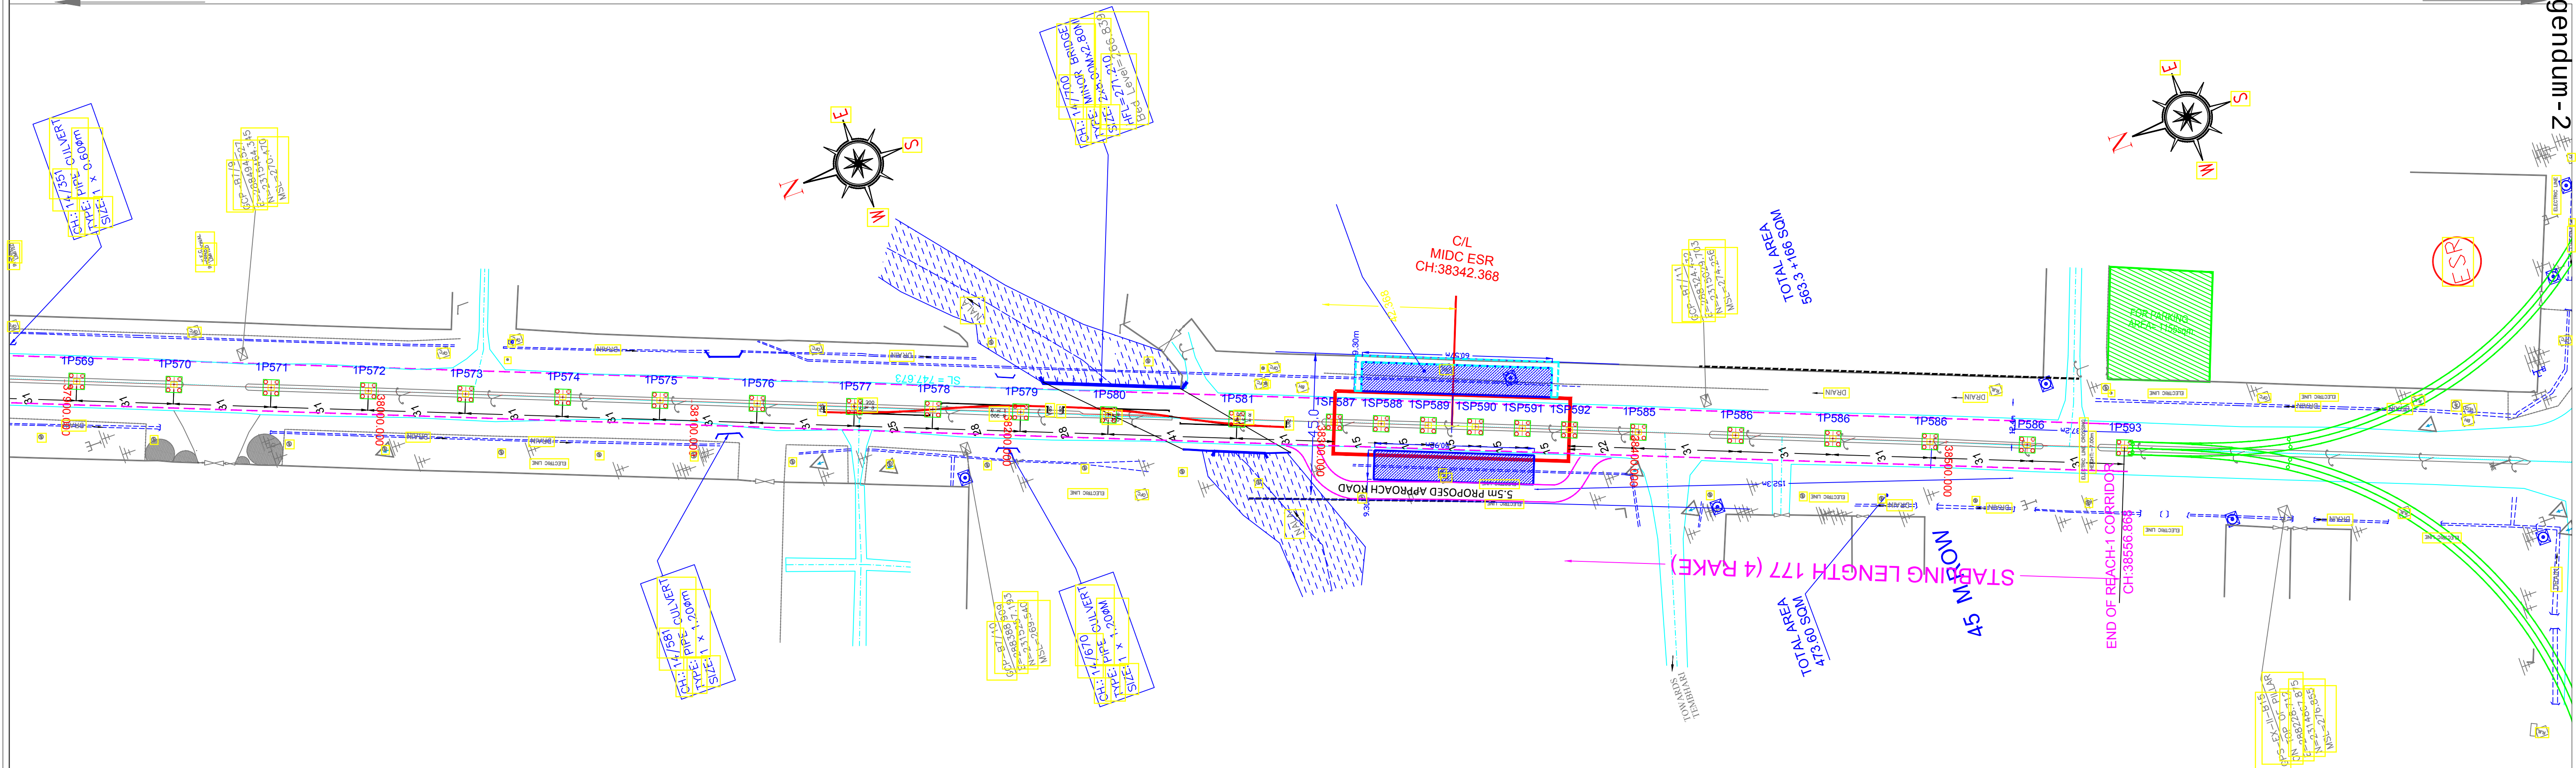



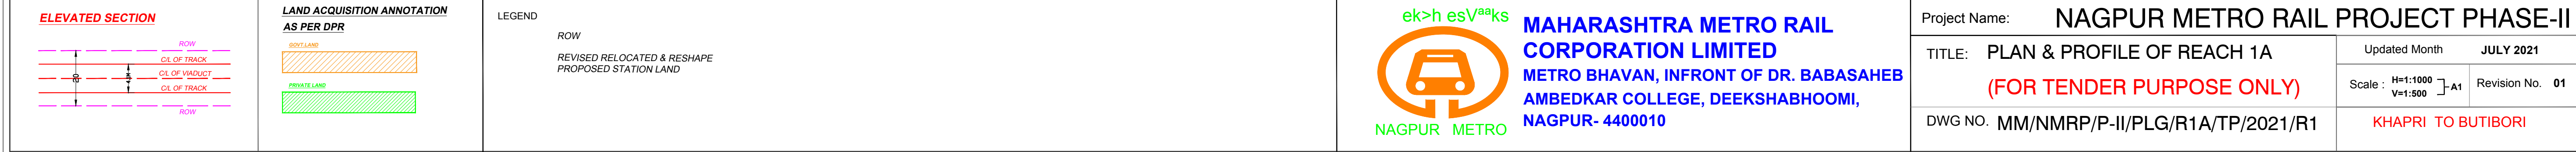


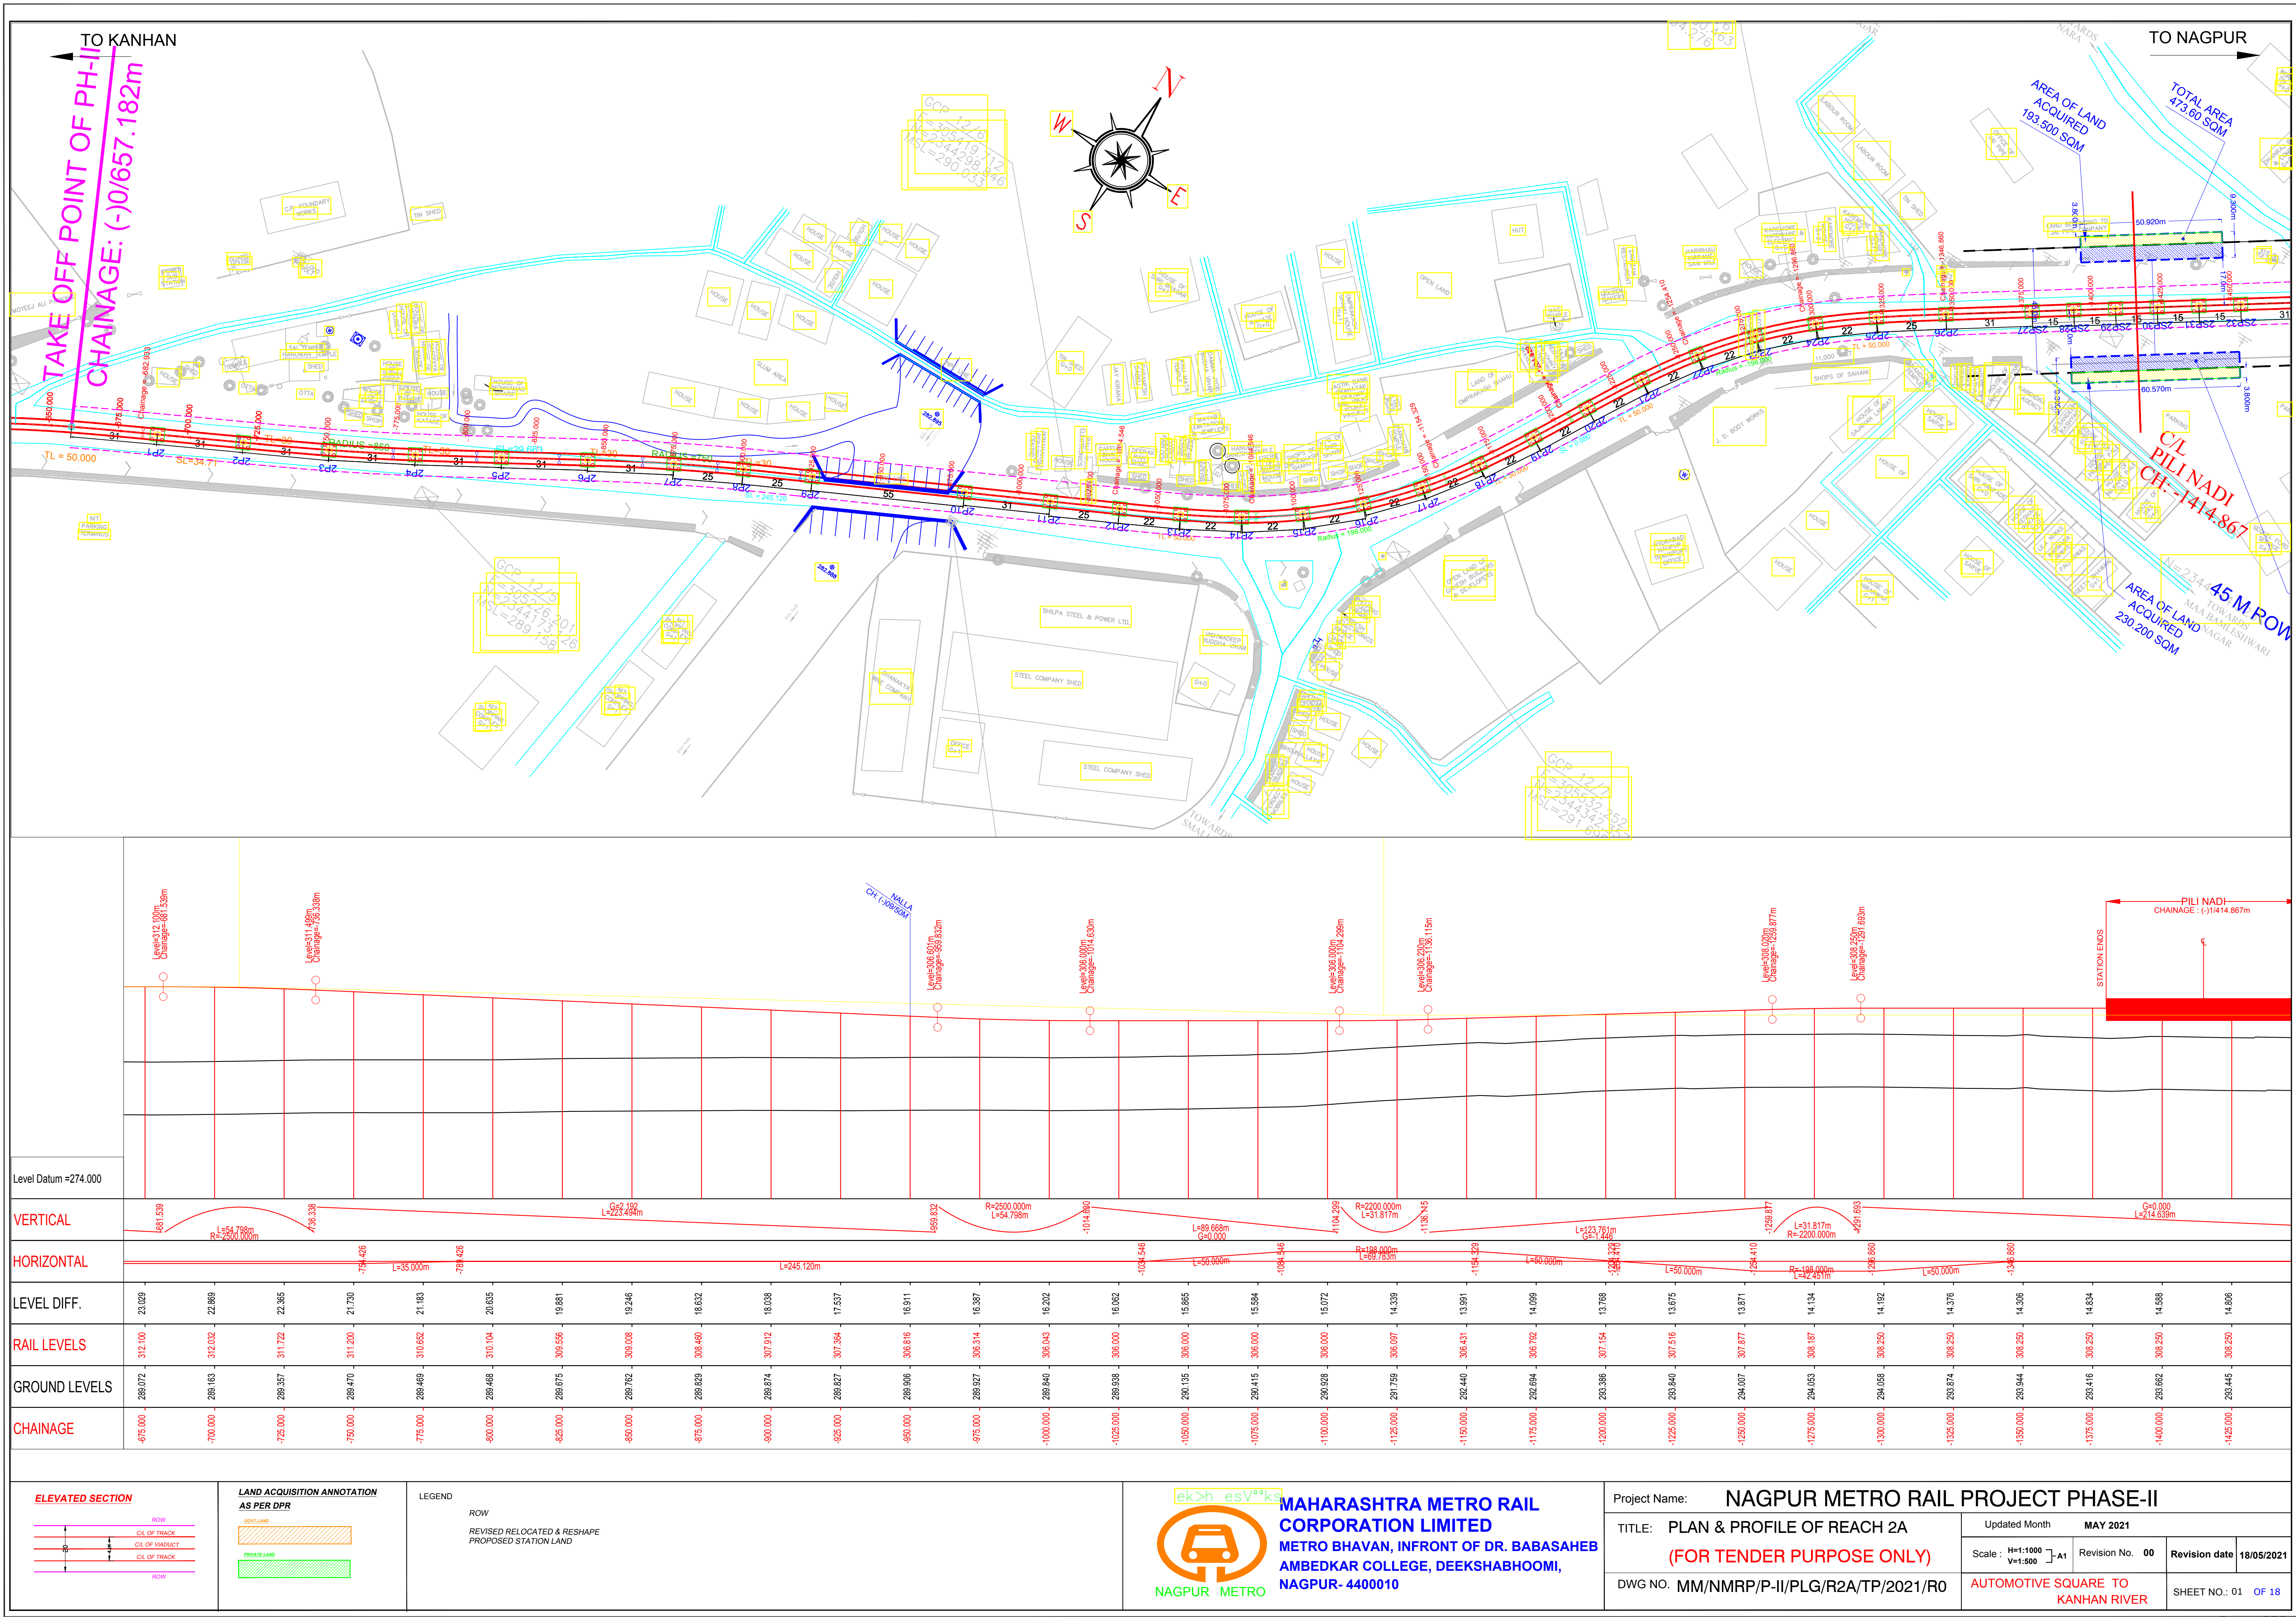

www.mtrpn.org

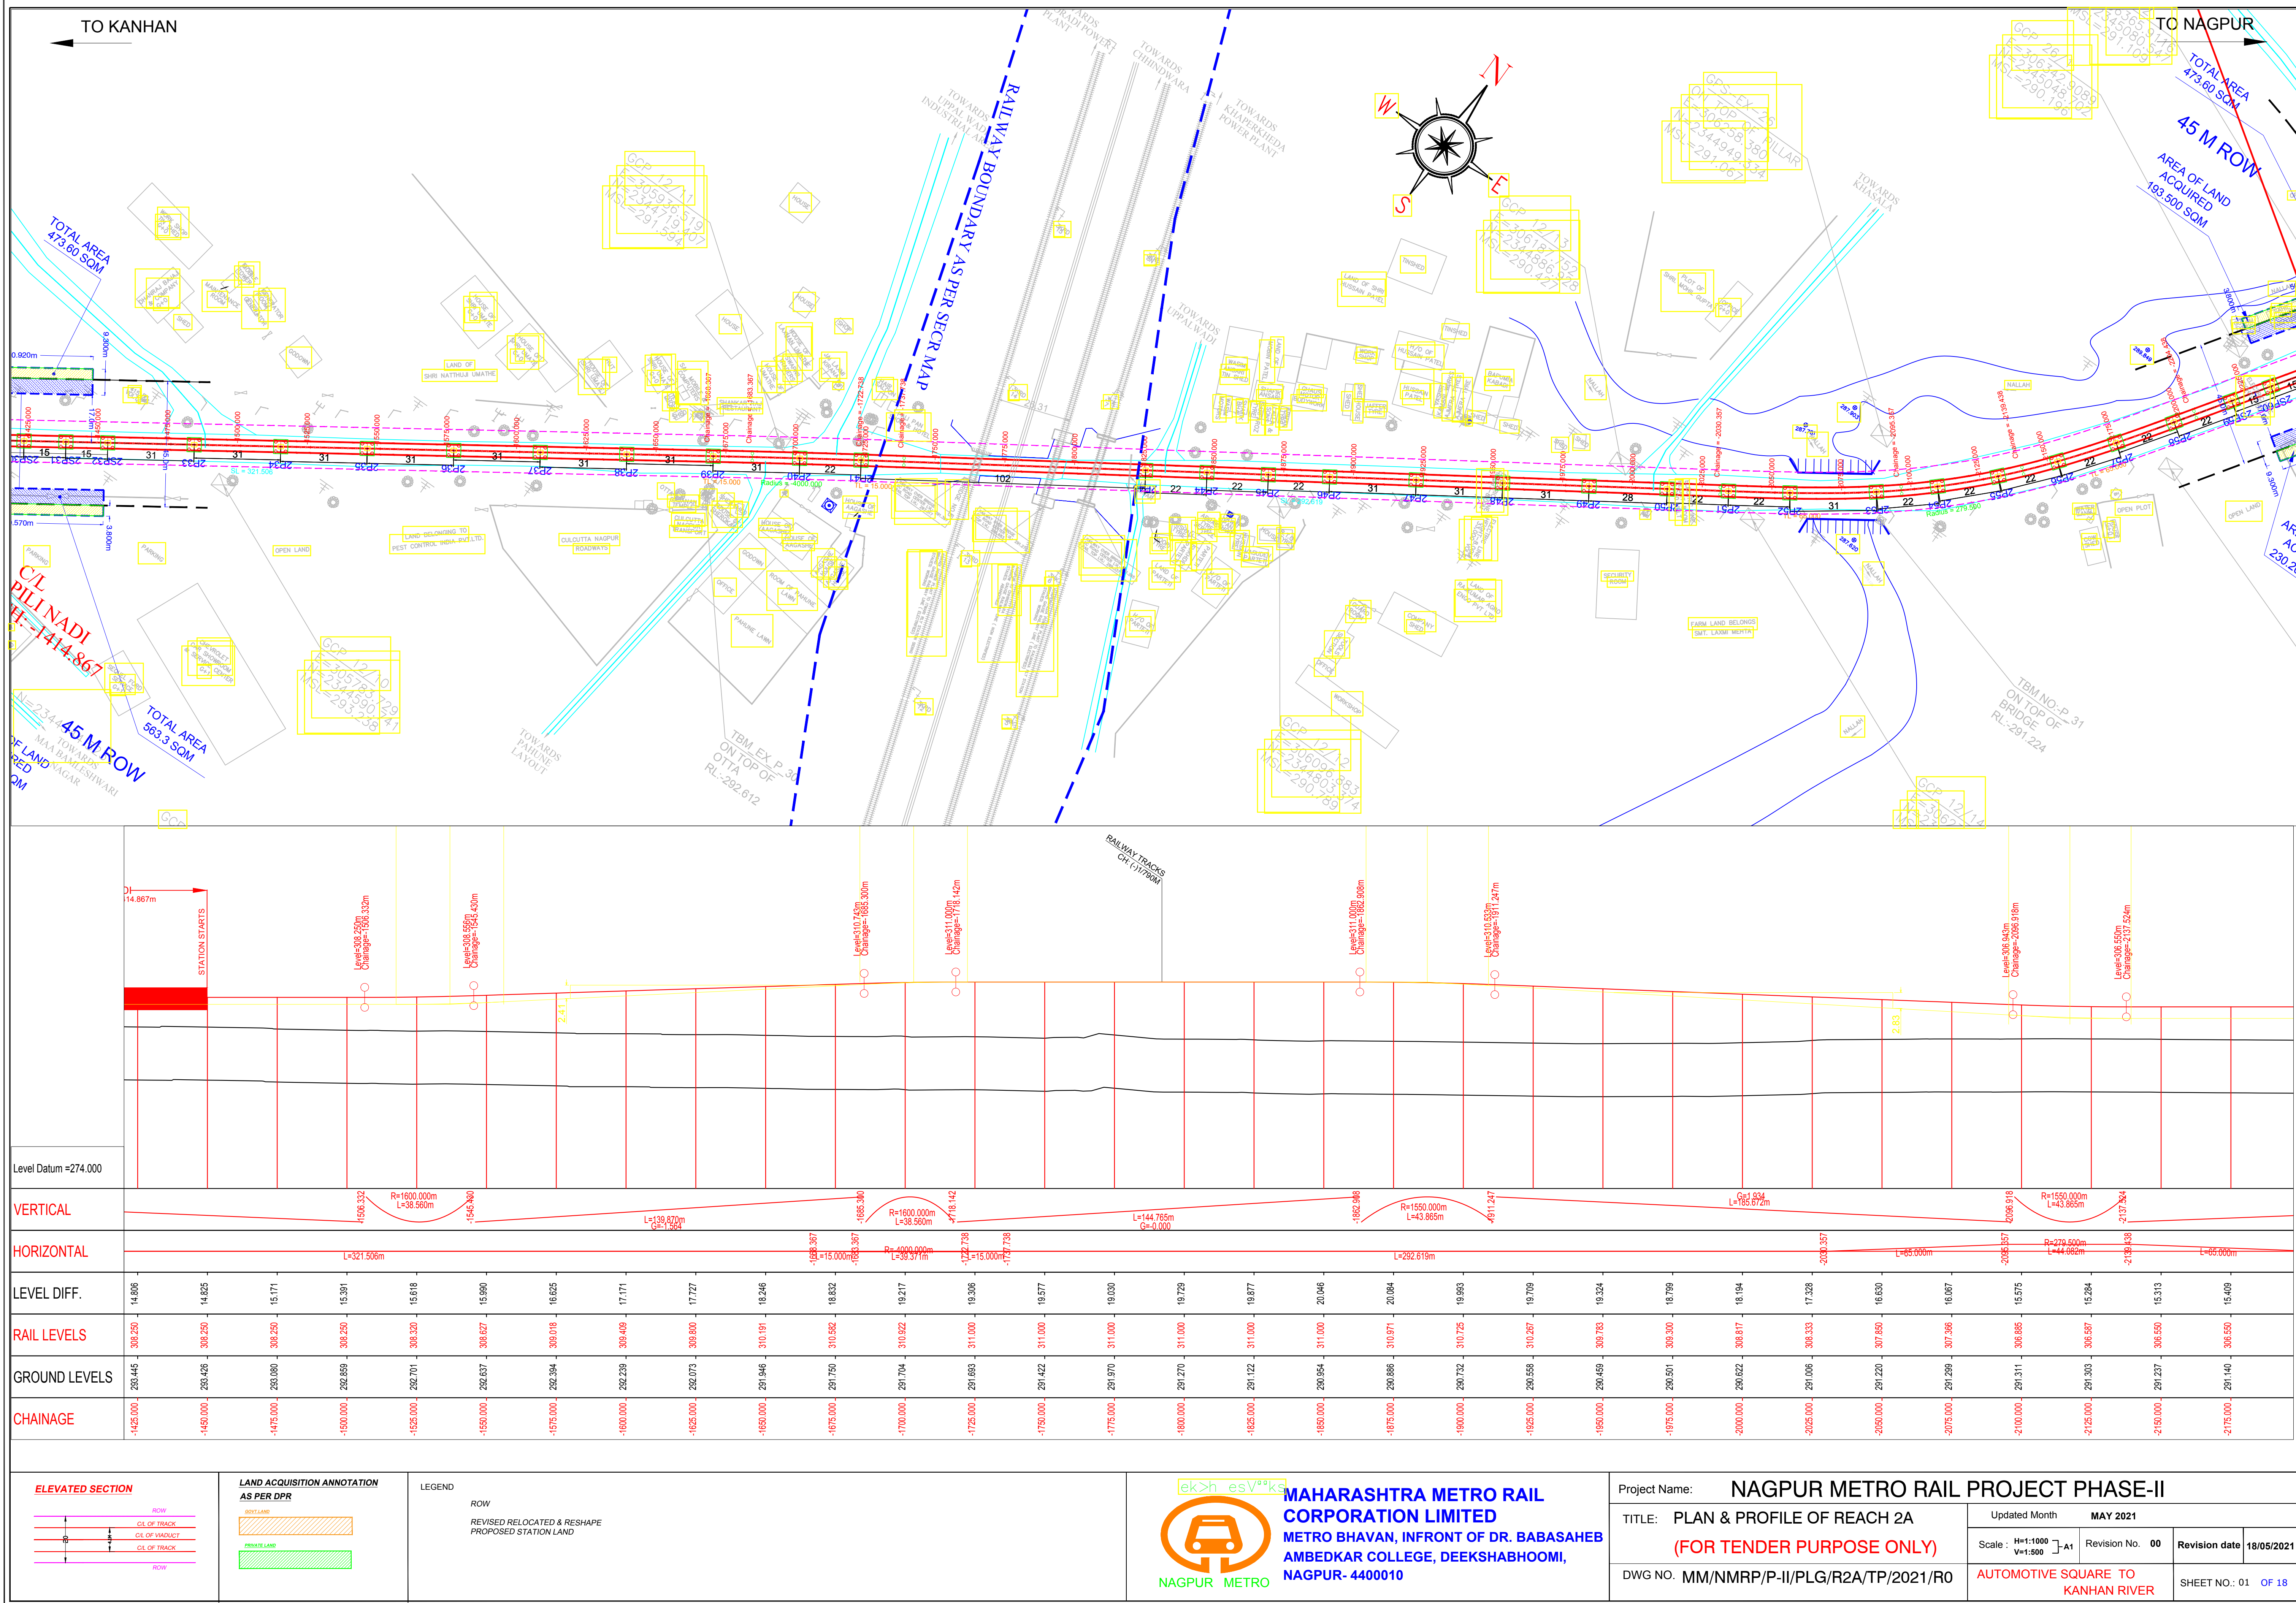

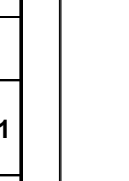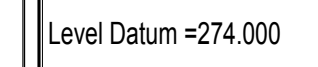

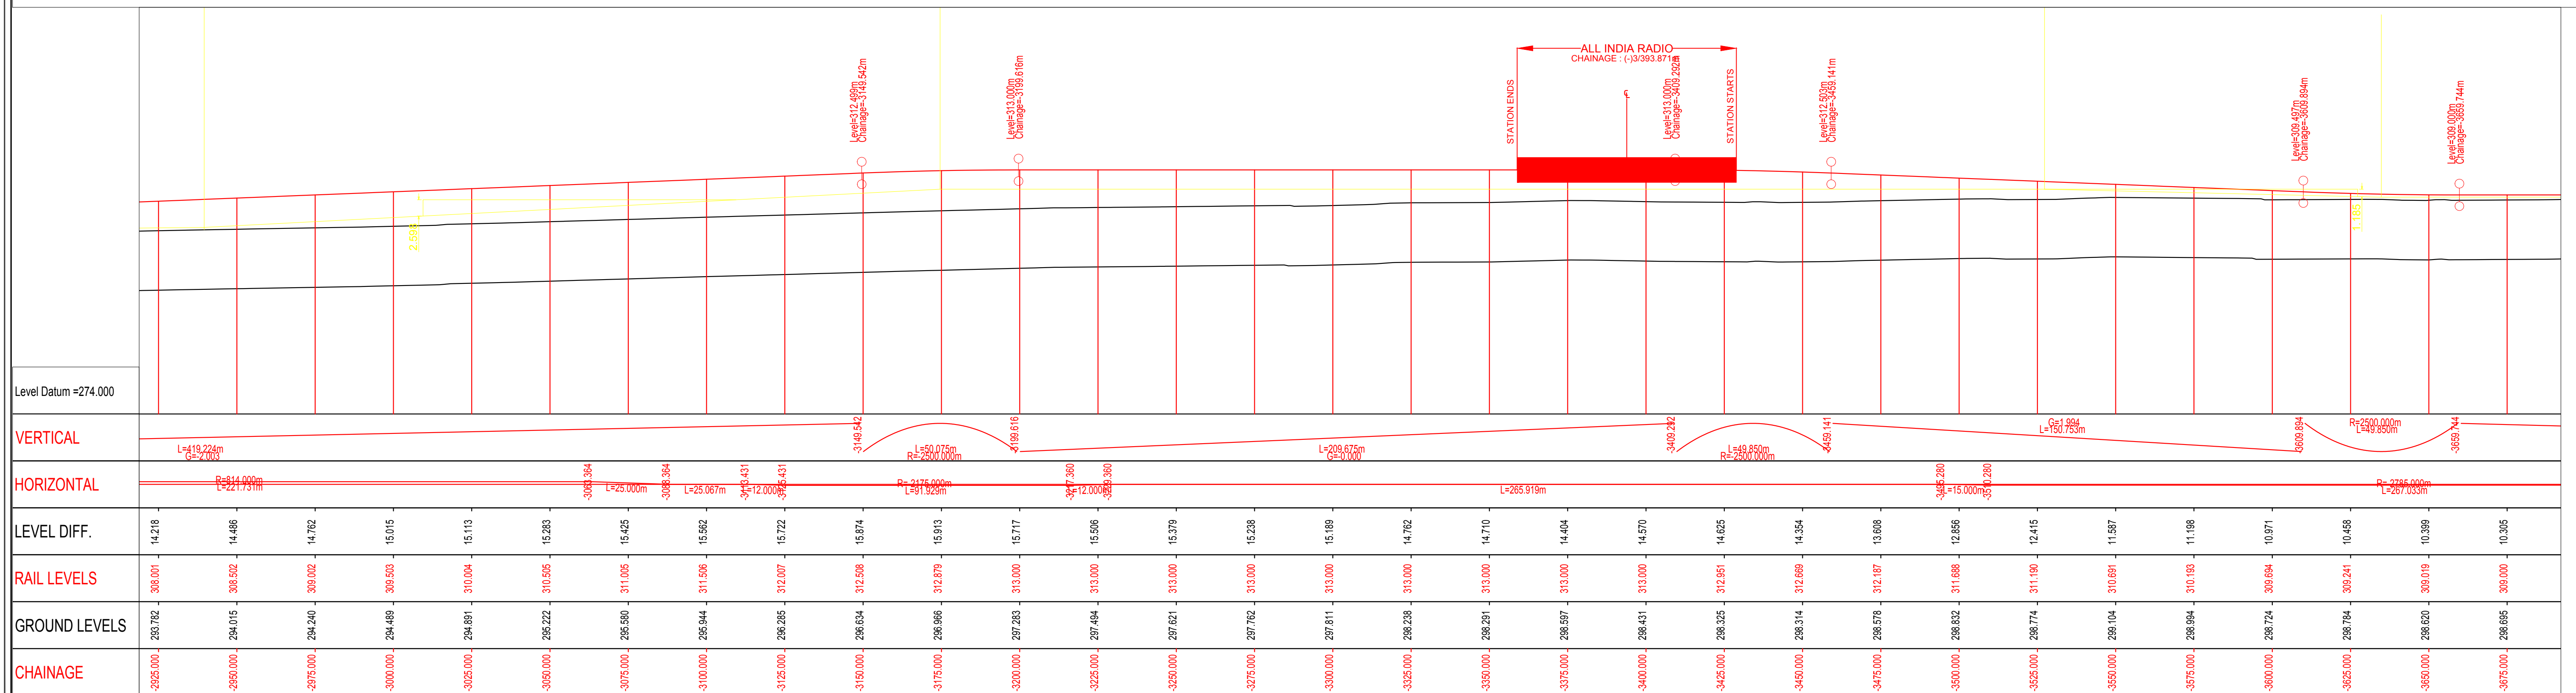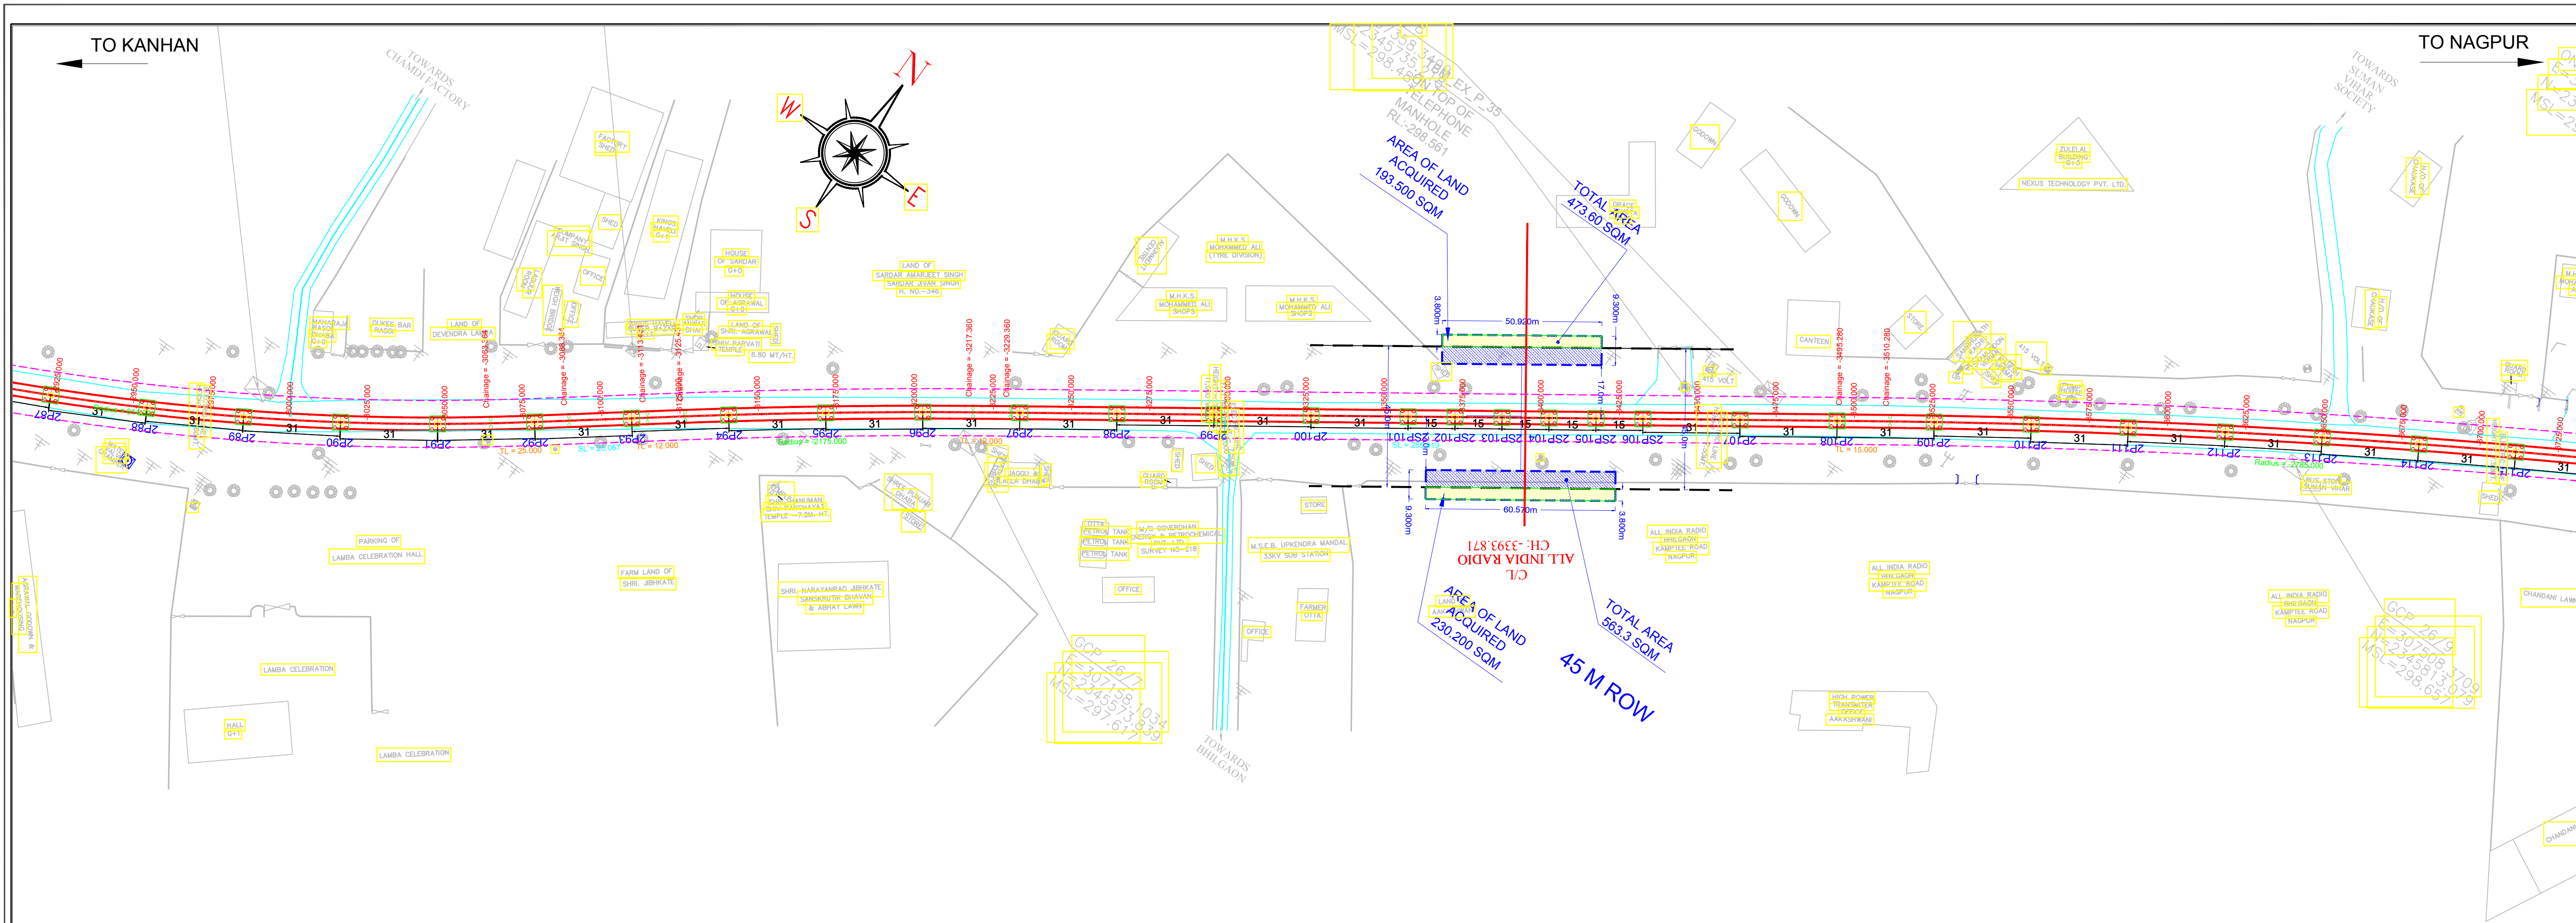

ELEVATED SECTION

LAND ACQUISITION ANNOTATION AS PER DPR

LEGEND

ROW
REVISED RELOCATED & RESHAPE
PROPOSED STATION LAND

MAHARASHTRA METRO RAIL CORPORATION LIMITED
METRO BHAVAN, INFRONT OF DR. BABASAHEB AMBEDKAR COLLEGE, DEEKSHABHOOI, NAGPUR- 4400010

Project Name: **NAGPUR METRO RAIL PROJECT PHASE-II**

TITLE: **PLAN & PROFILE OF REACH 2A**
(FOR TENDER PURPOSE ONLY)

DWG NO. **MM/NMRP/P-II/PLG/R2A/TP/2021/RO**

Updated Month: **MAY 2021**

Scale: **H=1:1000**
V=1:500



Revision No. **00**

Revision date: **18/05/2021**

SHEET NO.: **01** OF **18**





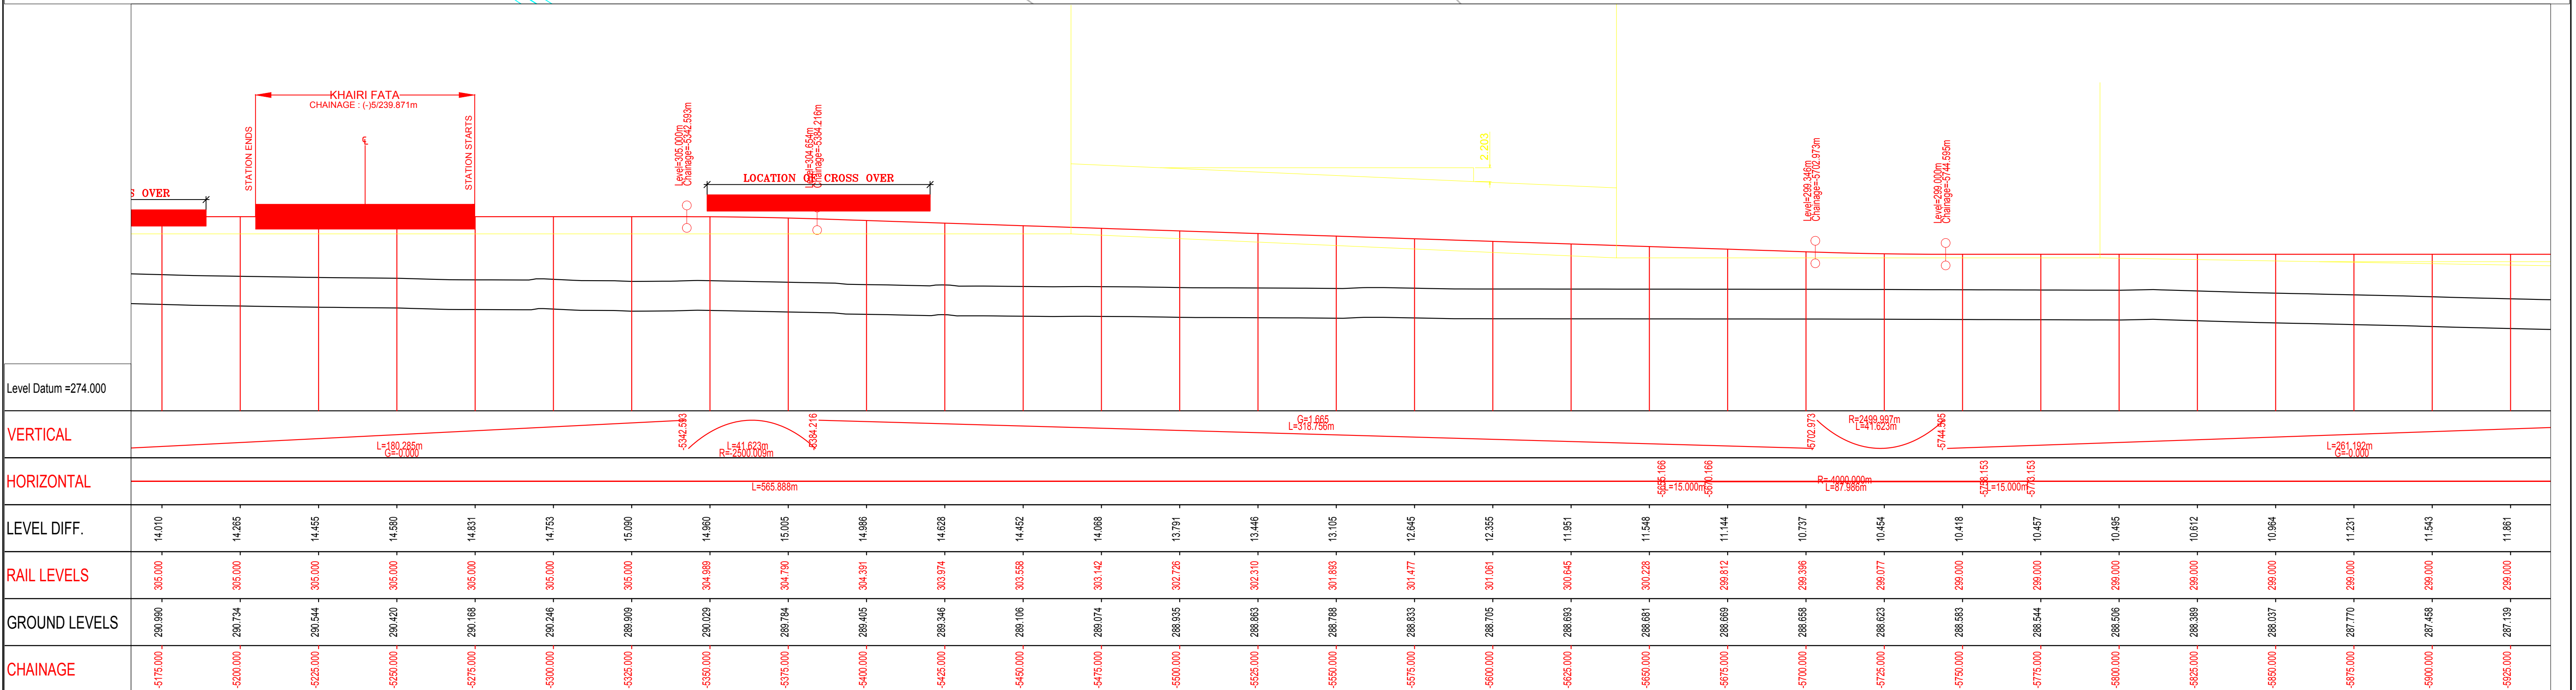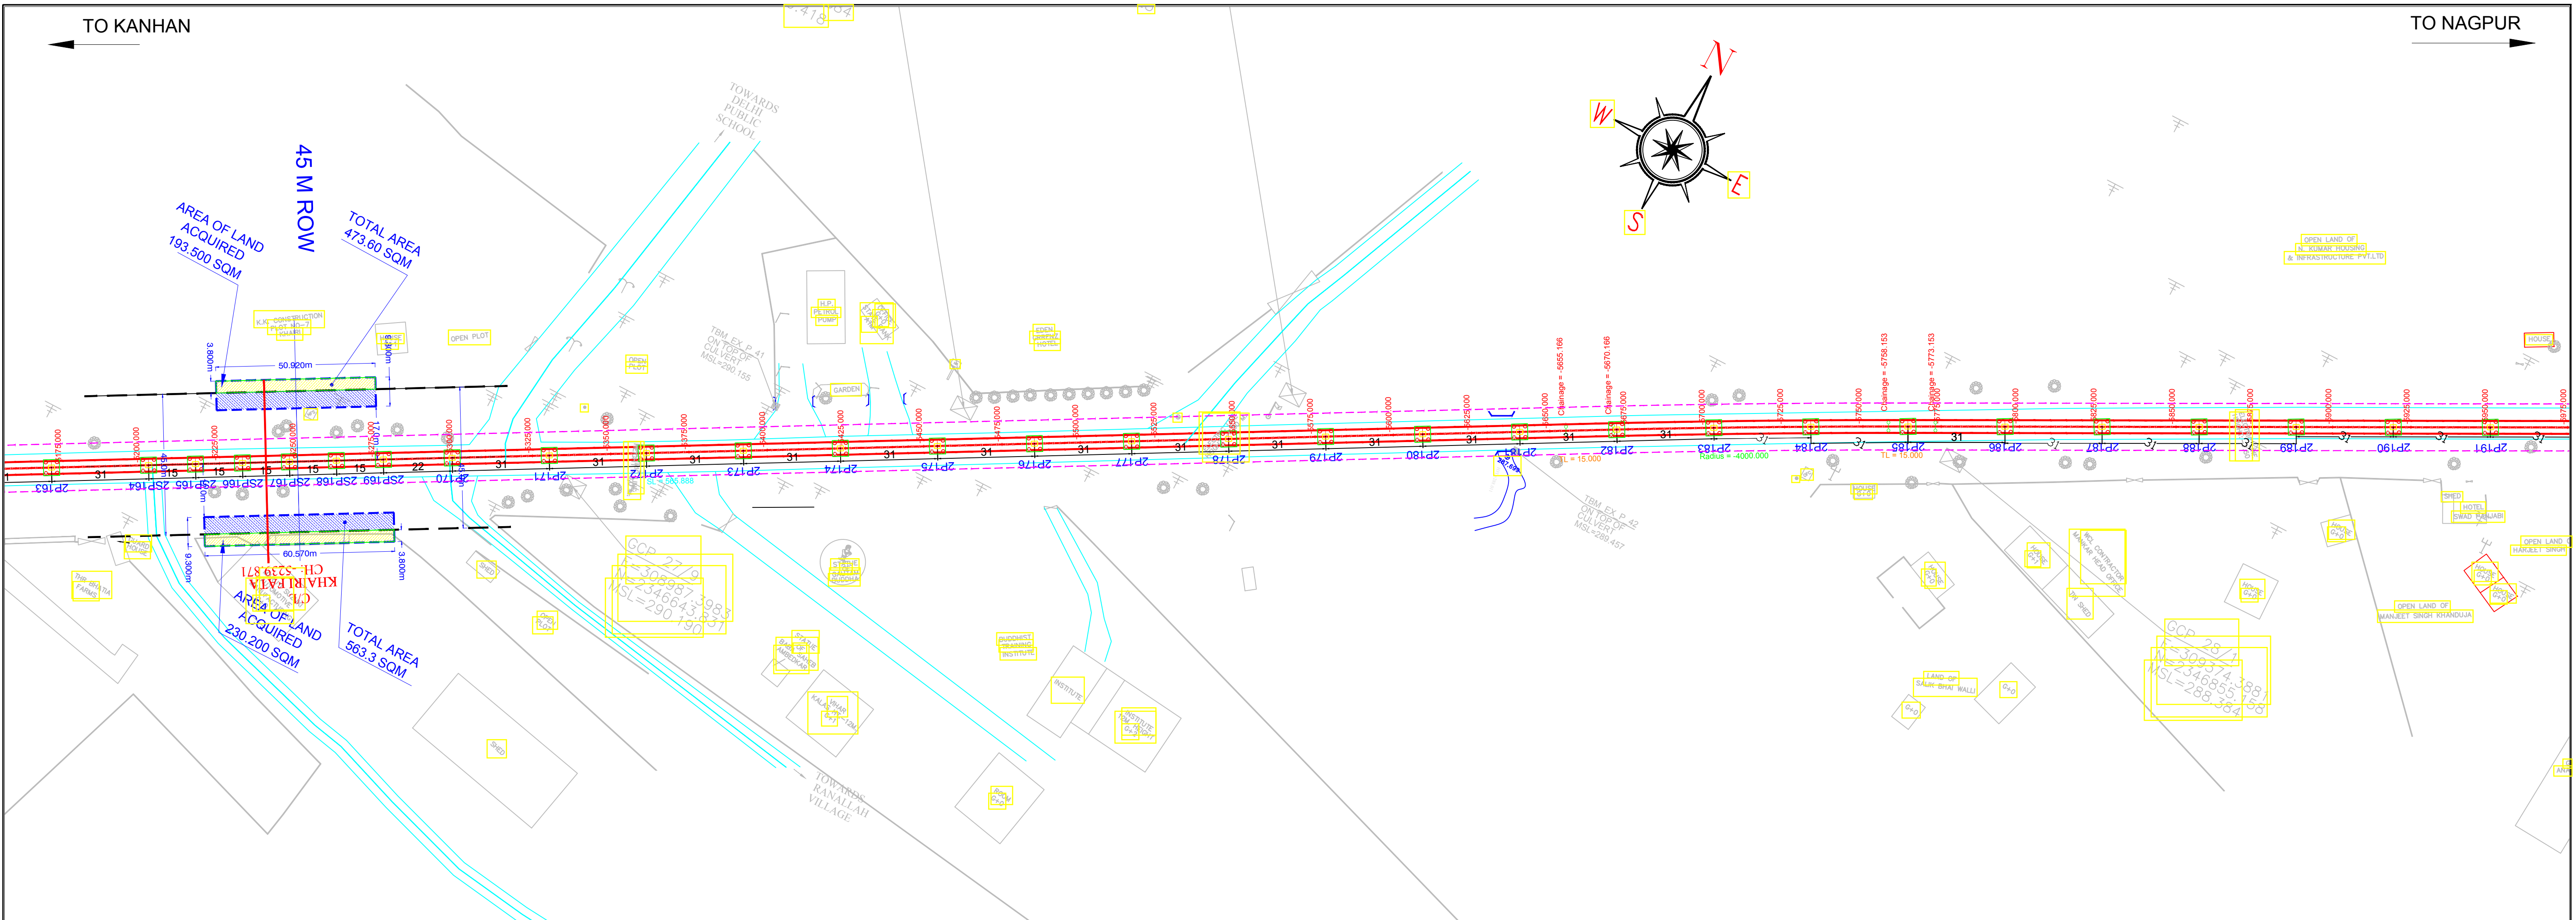

ELEVATED SECTION

LAND ACQUISITION ANNOTATION AS PER DPR

LEGEND

ROW
REVISED RELOCATED & RESHAPE
PROPOSED STATION LAND

MAHARASHTRA METRO RAIL CORPORATION LIMITED
METRO BHAVAN, INFRONT OF DR. BABASAHEB AMBEDKAR COLLEGE, DEEKSHABHOOMI, NAGPUR- 4400010

Project Name: **NAGPUR METRO RAIL PROJECT PHASE-II**

TITLE: **PLAN & PROFILE OF REACH 2A**
(FOR TENDER PURPOSE ONLY)

DWG NO. MM/NMRP/P-II/PLG/R2A/TP/2021/RO


Updated Month: **MAY 2021**



Scale: H=1:1000
V=1:500

Revision No. **00**



Revision date: **18/05/2021**

SHEET NO.: 01 OF 18

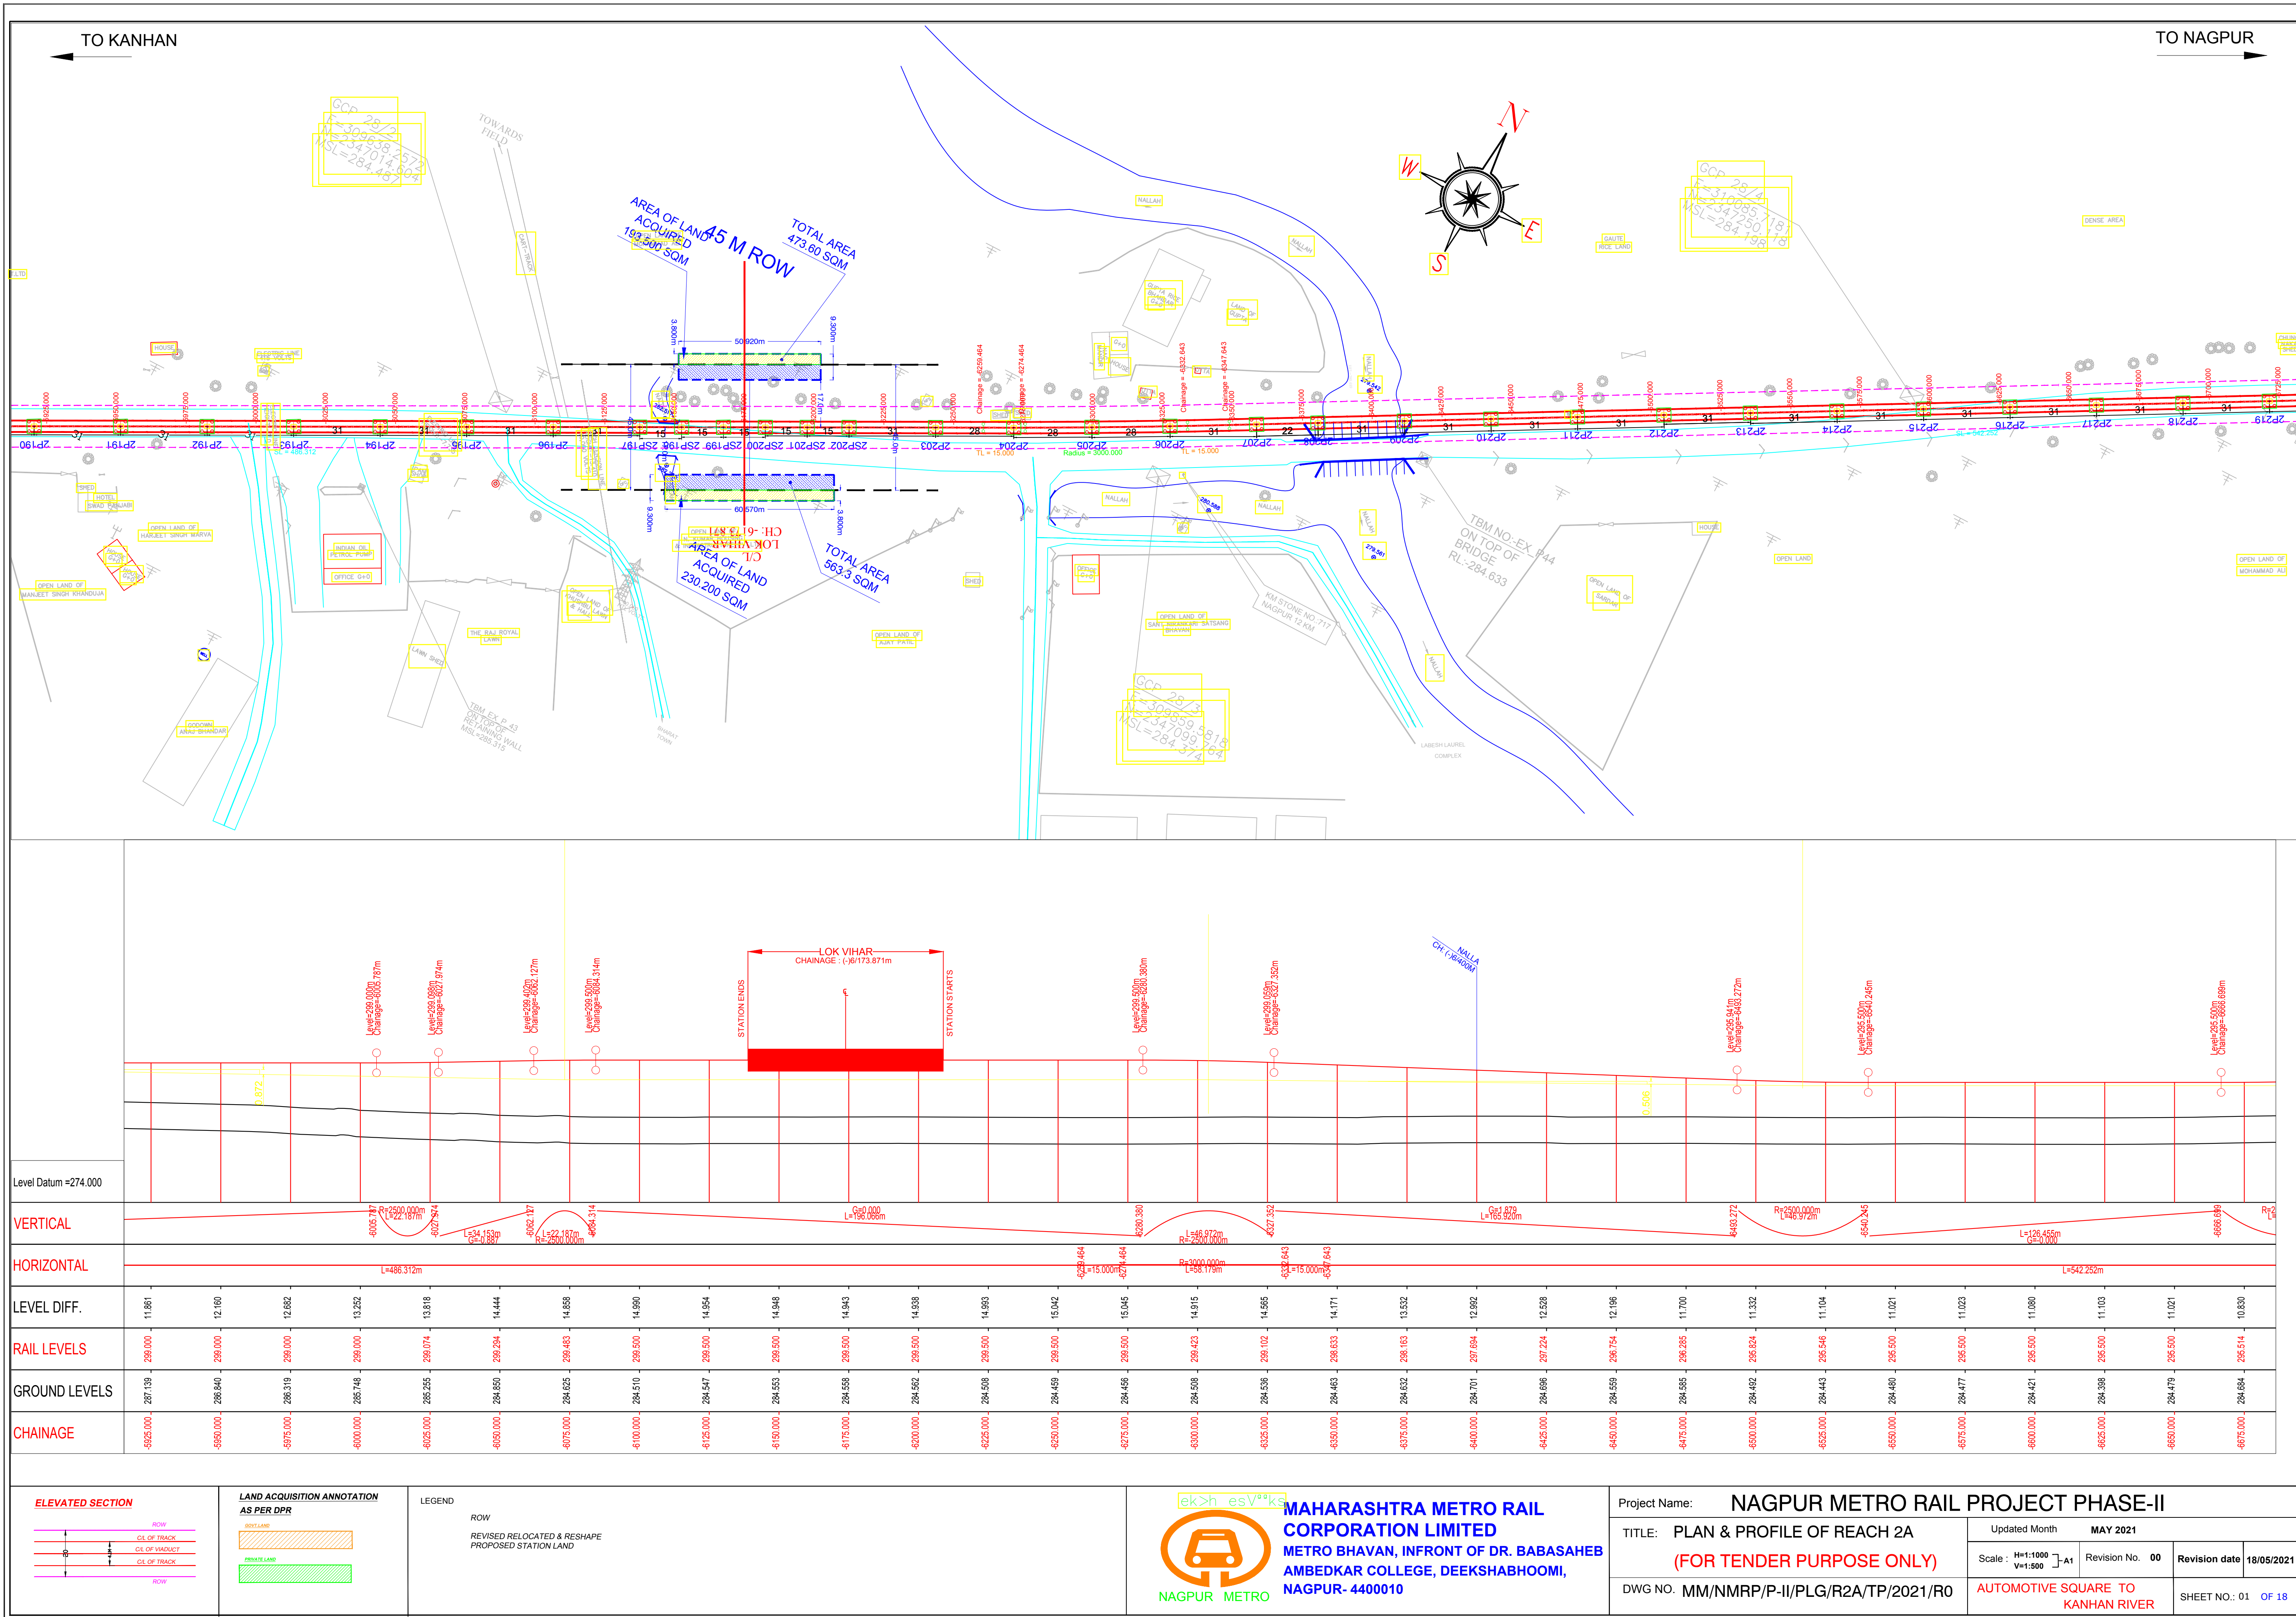


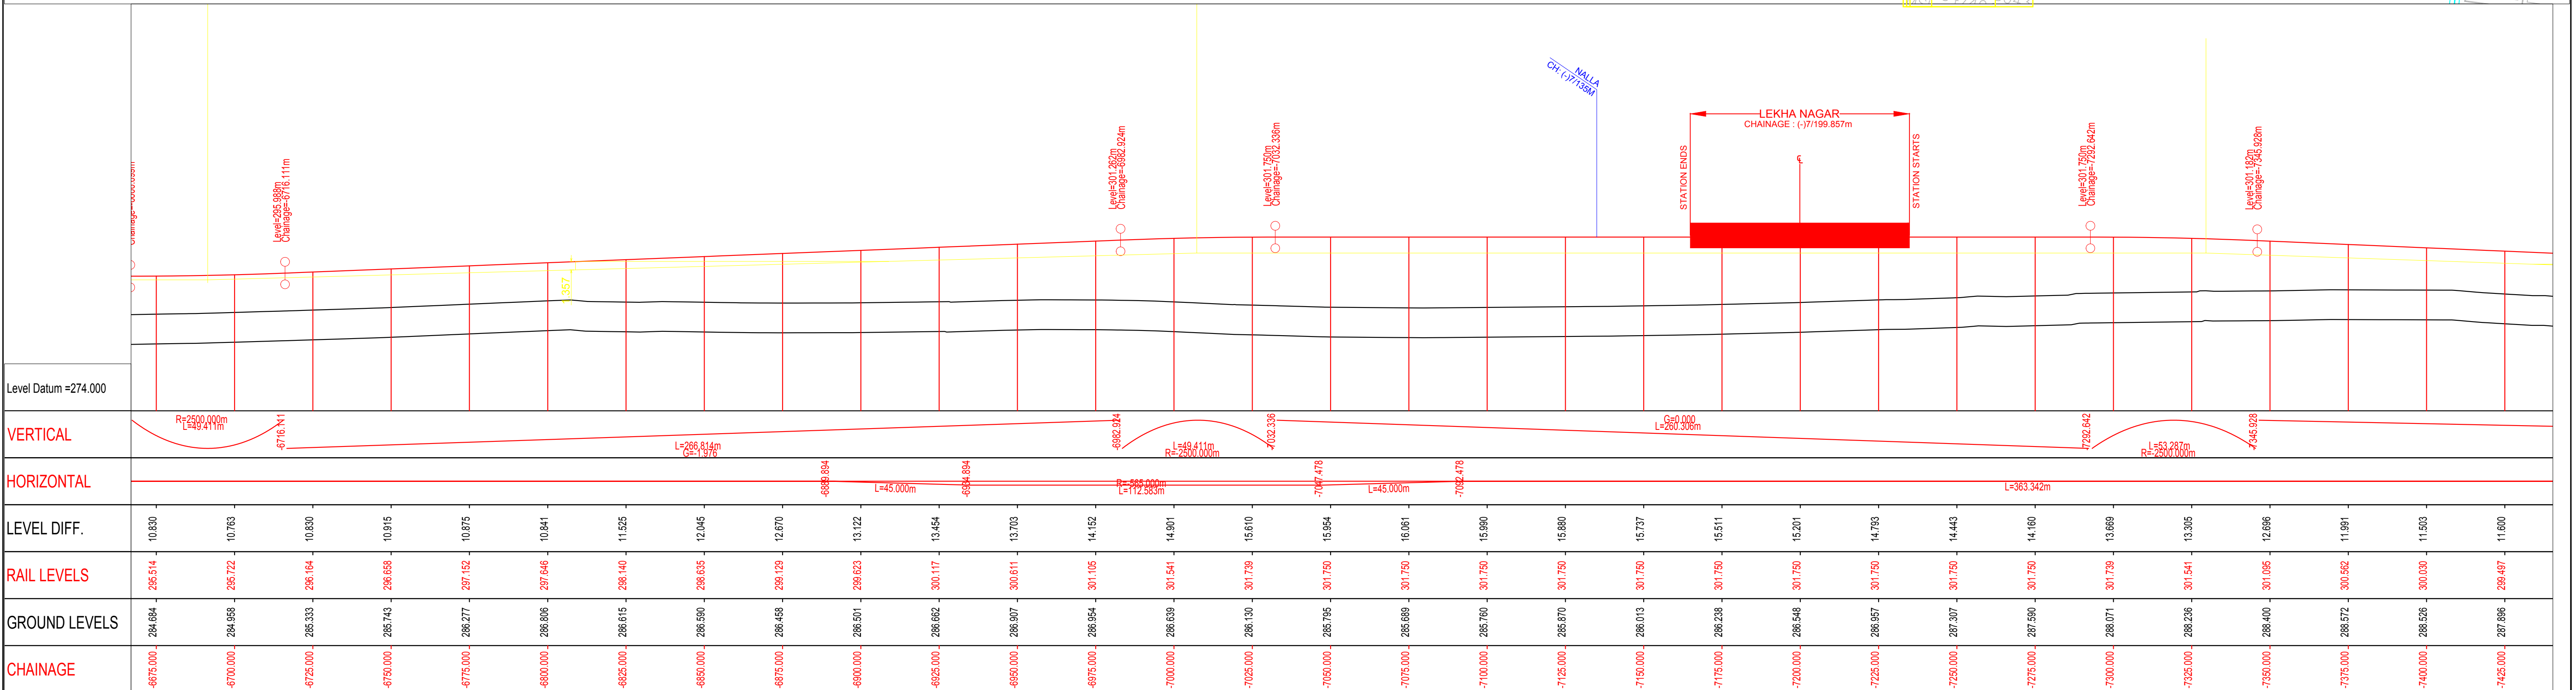
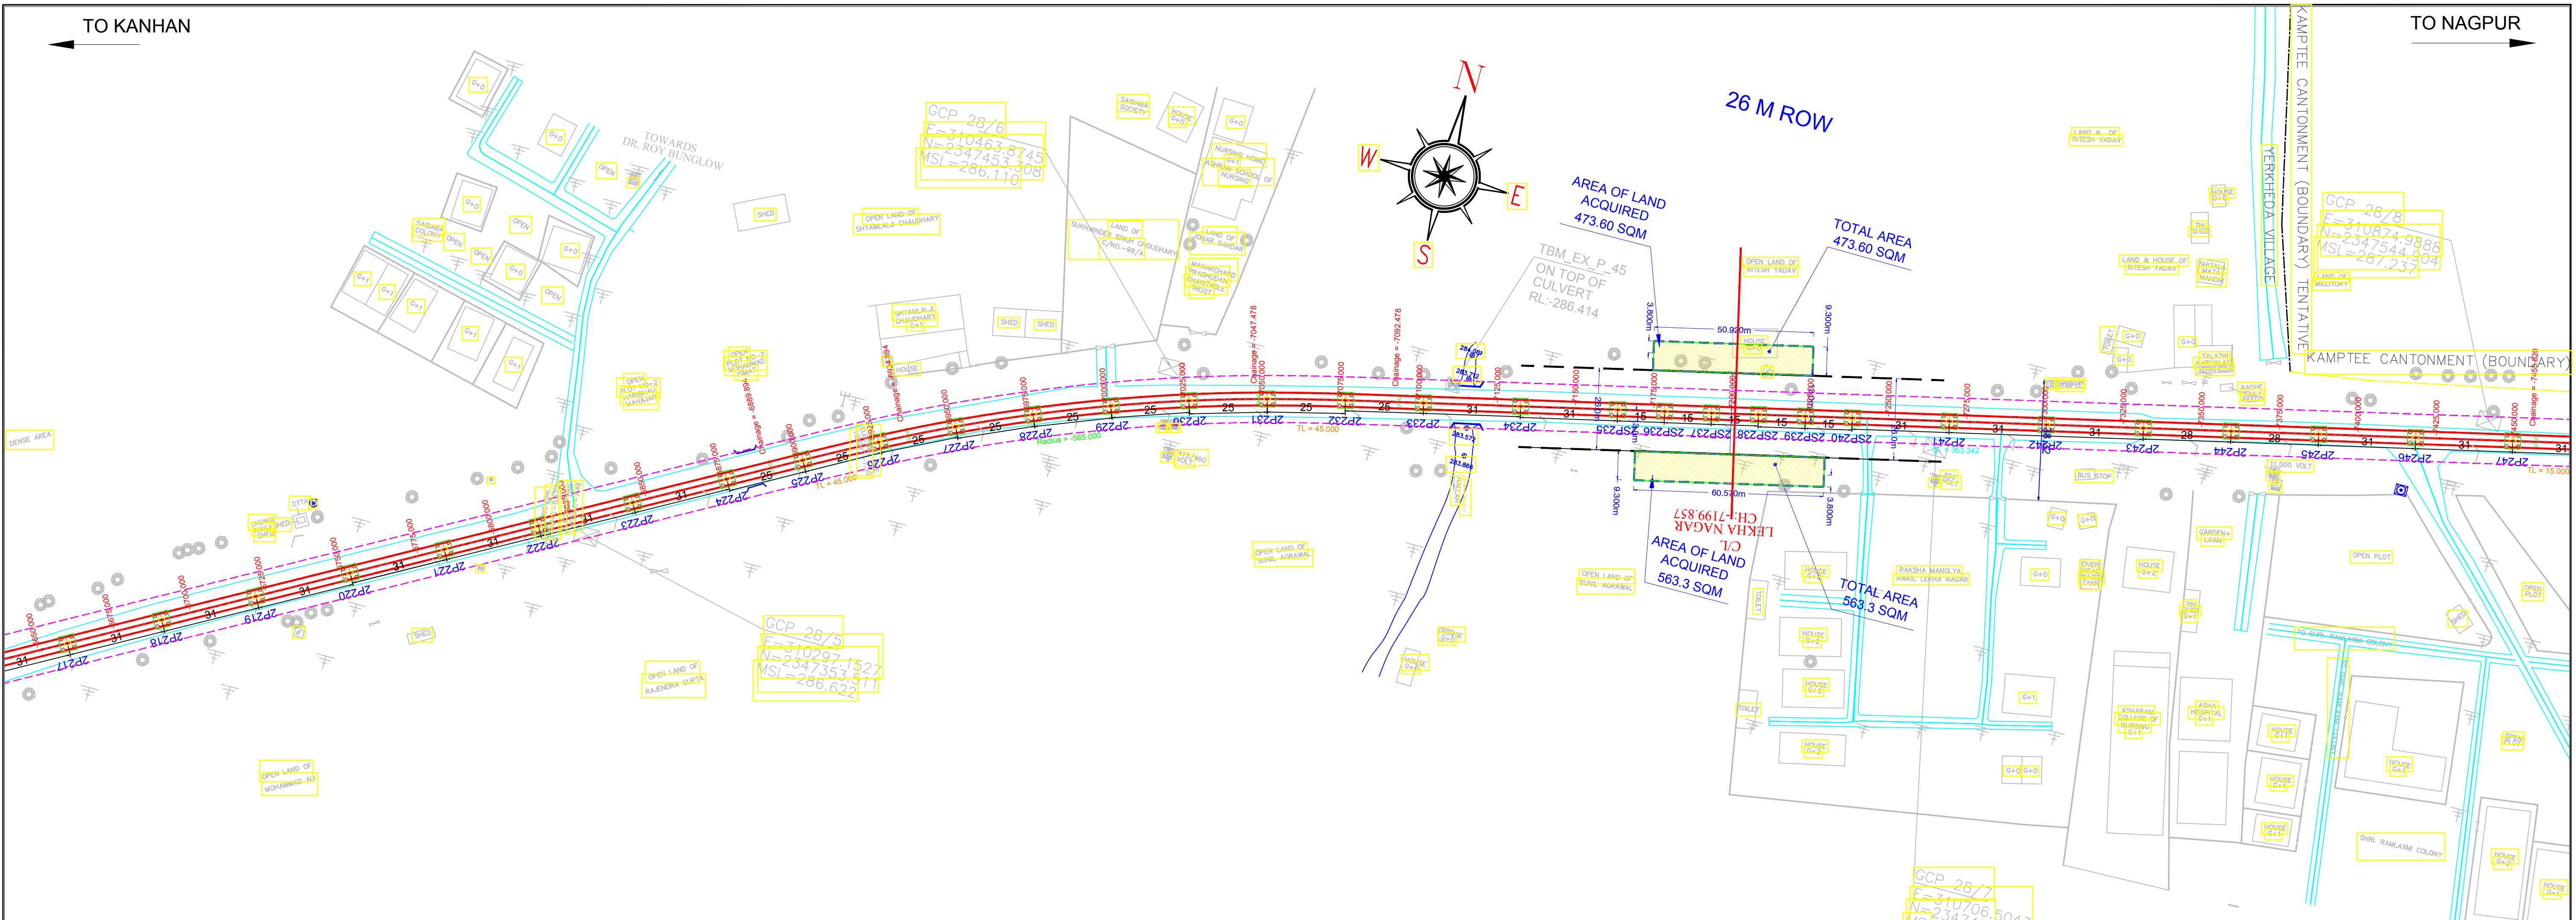


ELEVATED SECTION 		LAND ACQUISITION ANNOTATION AS PER DPR 		LEGEND ROW REVISED RELOCATED & RESHAPE PROPOSED STATION LAND		 MAHARASHTRA METRO RAIL CORPORATION LIMITED METRO BHAVAN, INFRONT OF DR. BABASAHEB AMBEDKAR COLLEGE, DEEKSHABHOOI, NAGPUR- 4400010		Project Name: NAGPUR METRO RAIL PROJECT PHASE-II			
TITLE: PLAN & PROFILE OF REACH 2A (FOR TENDER PURPOSE ONLY)		Updated Month: MAY 2021		Scale: H=1:1000 V=1:500		Revision No. 00		Revision date: 18/05/2021			
DWG NO. MM/NMRP/P-II/PLG/R2A/TP/2021/RO		AUTOMOTIVE SQUARE TO KANHAN RIVER		SHEET NO.: 01		OF 18					

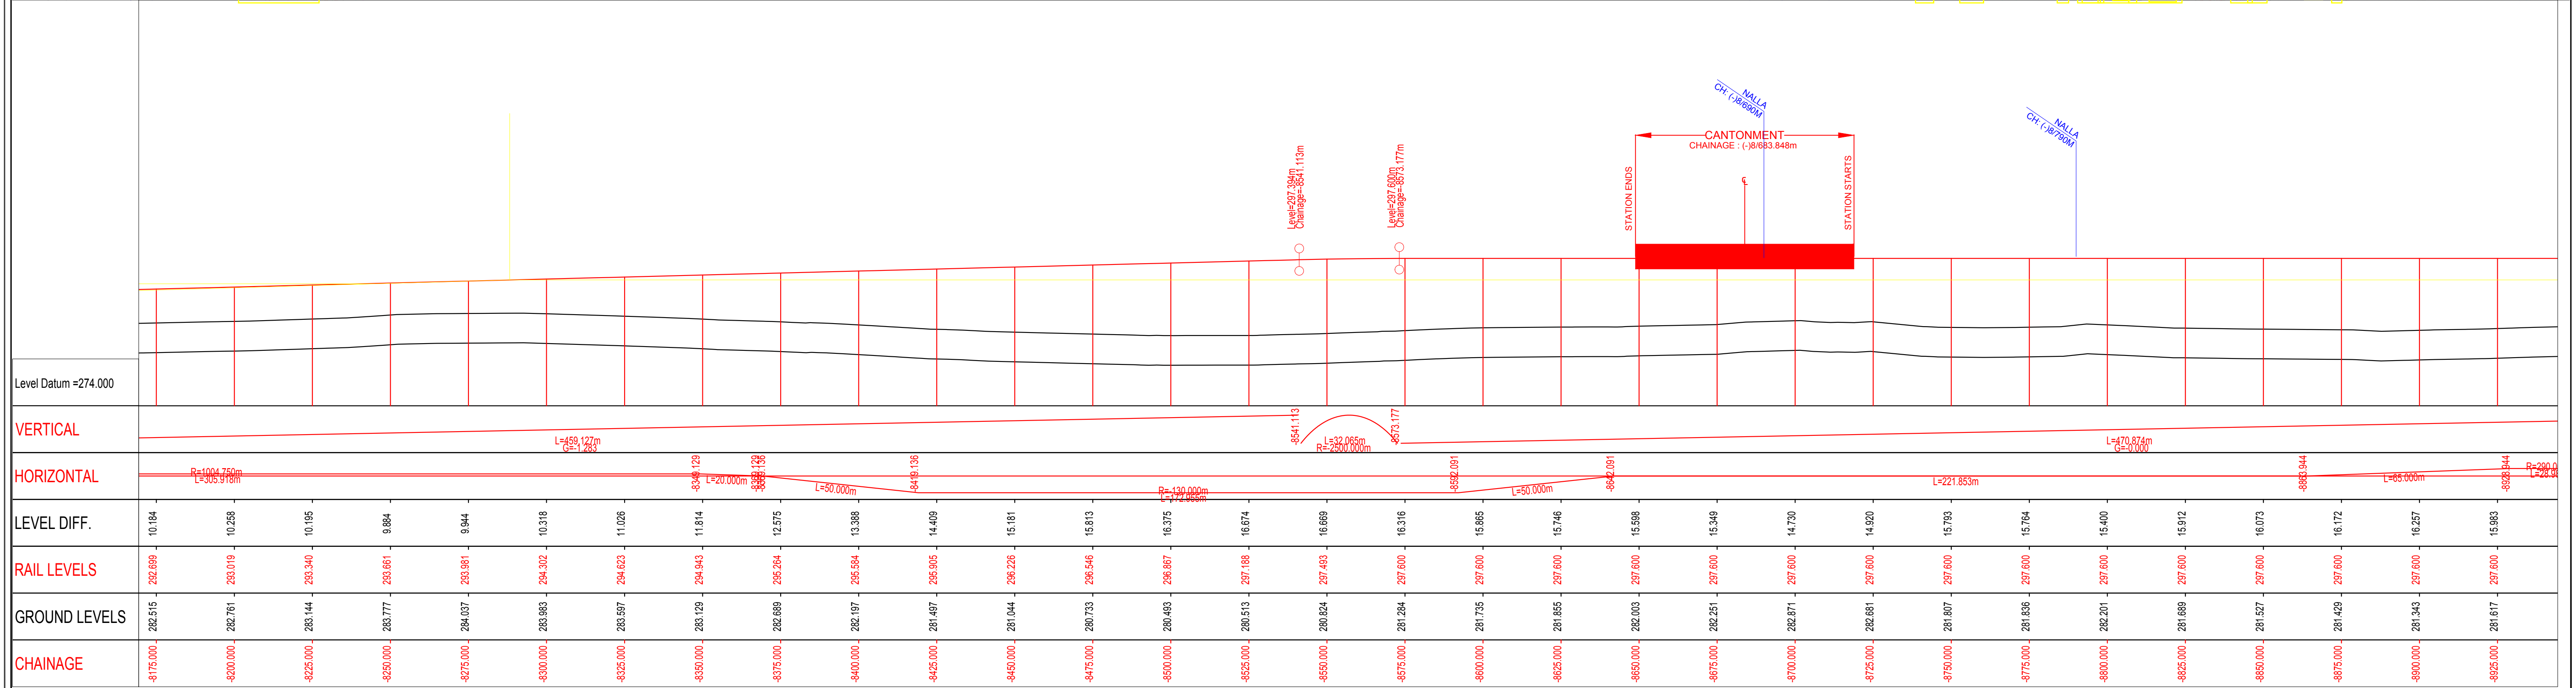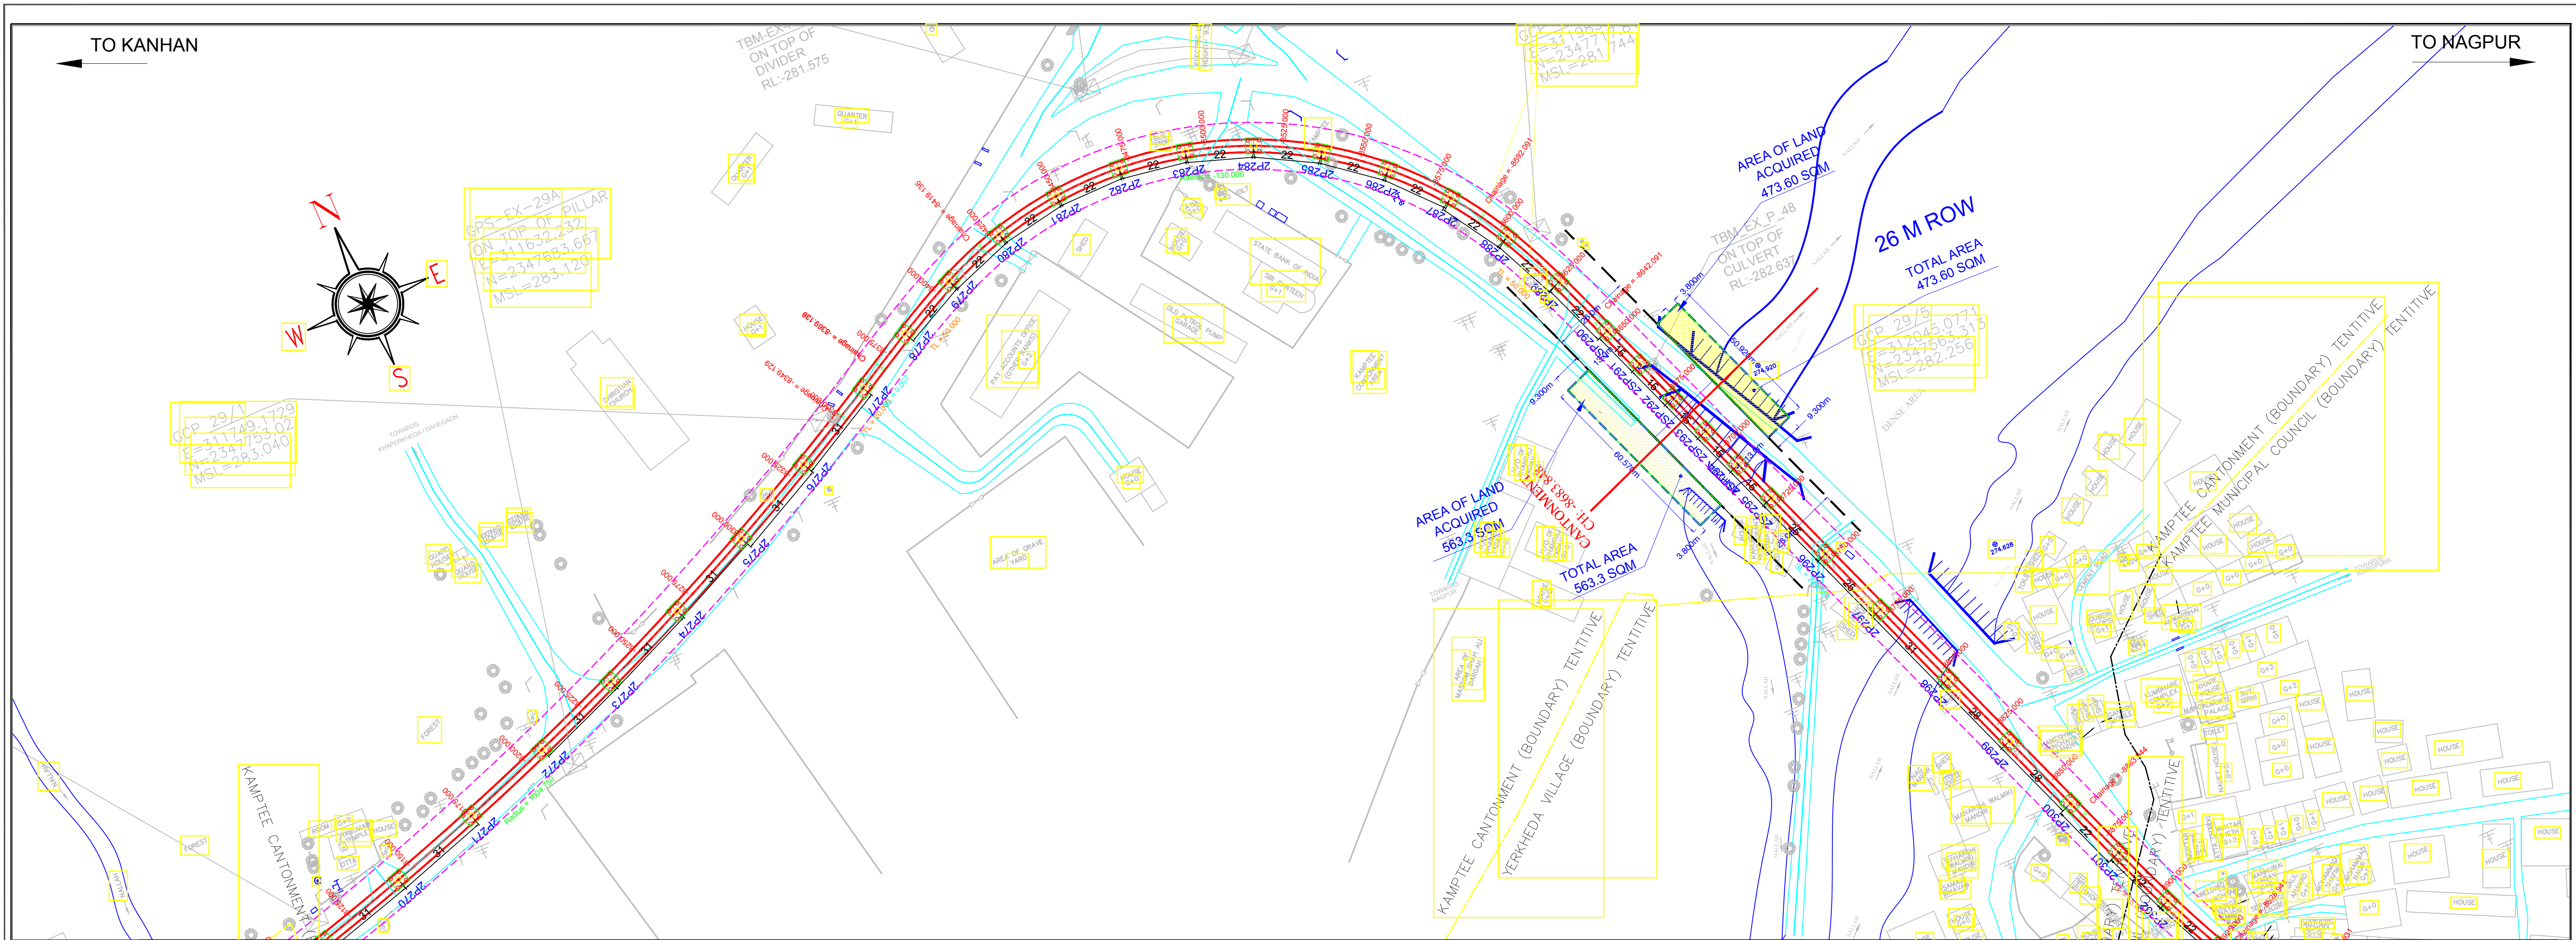



ELEVATED SECTION		LAND ACQUISITION ANNOTATION AS PER DPR		LEGEND		MAHARASHTRA METRO RAIL CORPORATION LIMITED		Project Name: NAGPUR METRO RAIL PROJECT PHASE-II	
								TITLE: PLAN & PROFILE OF REACH 2A (FOR TENDER PURPOSE ONLY)	
DWG NO. MM/NMRP/P-II/PLG/R2A/TP/2021/RO		AUTOMOTIVE SQUARE TO KANHAN RIVER		SHEET NO.: 01 OF 18		Updated Month MAY 2021		Revision No. 00	
								Revision date 18/05/2021	


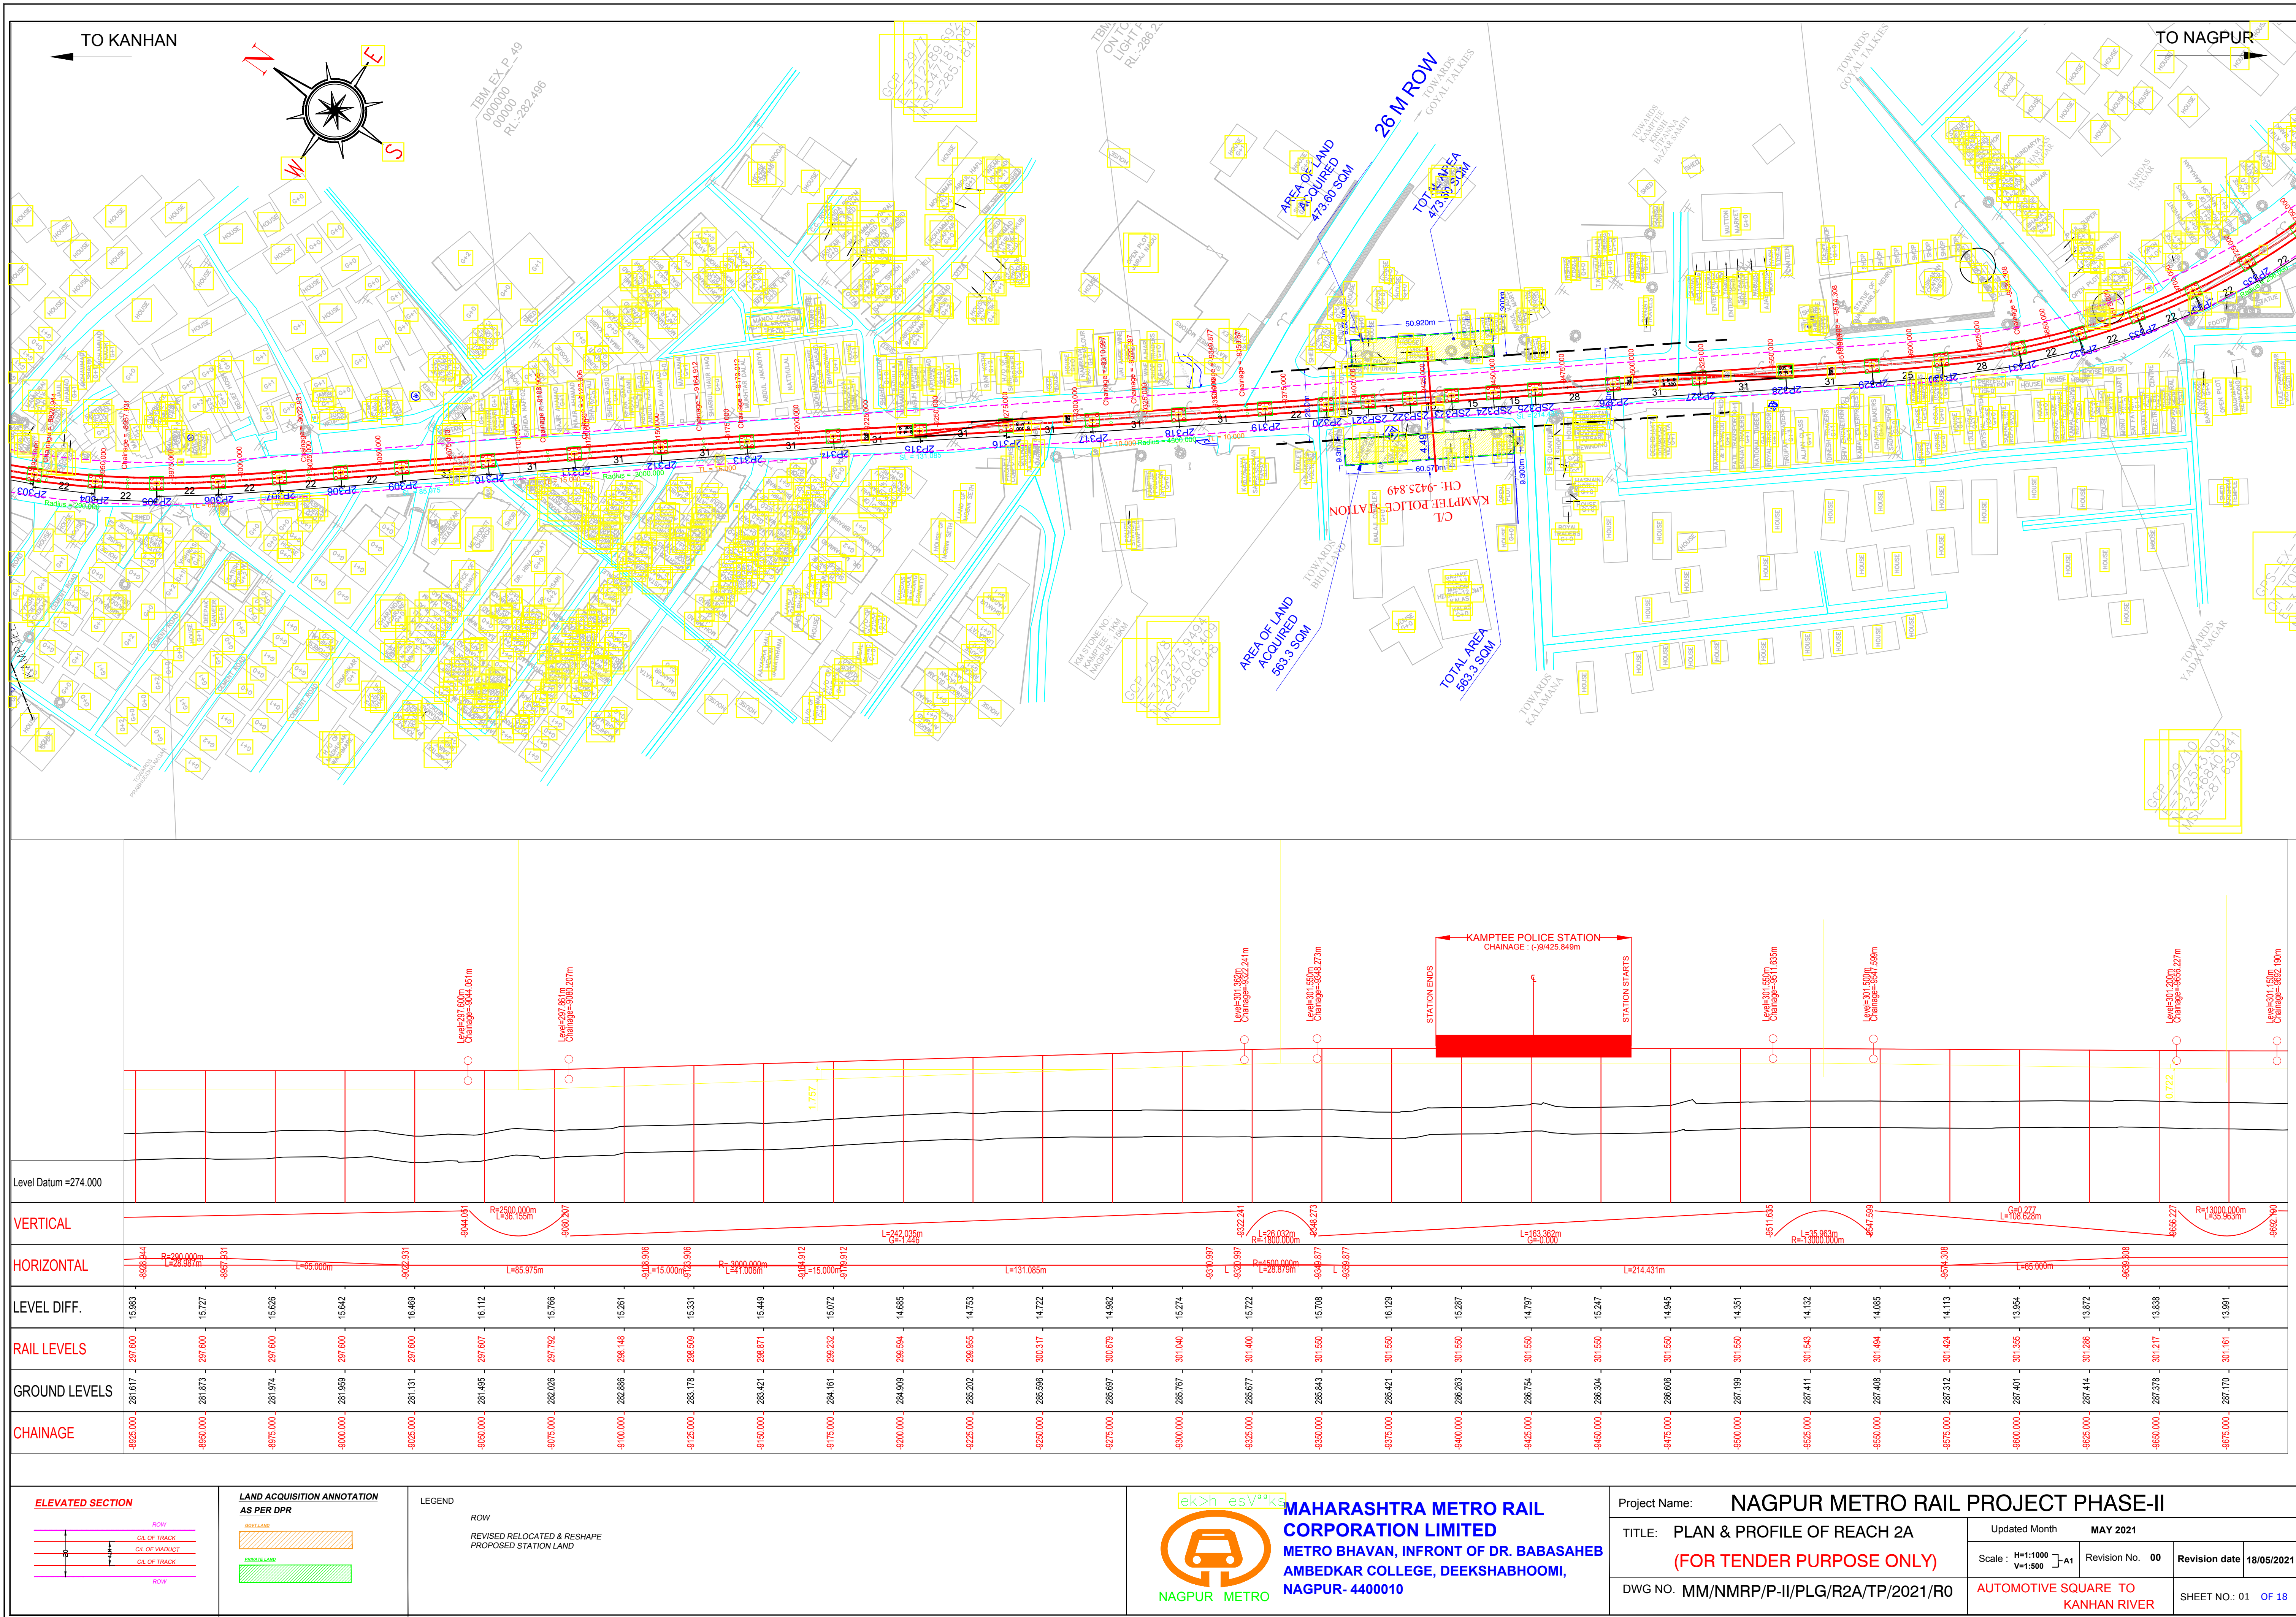


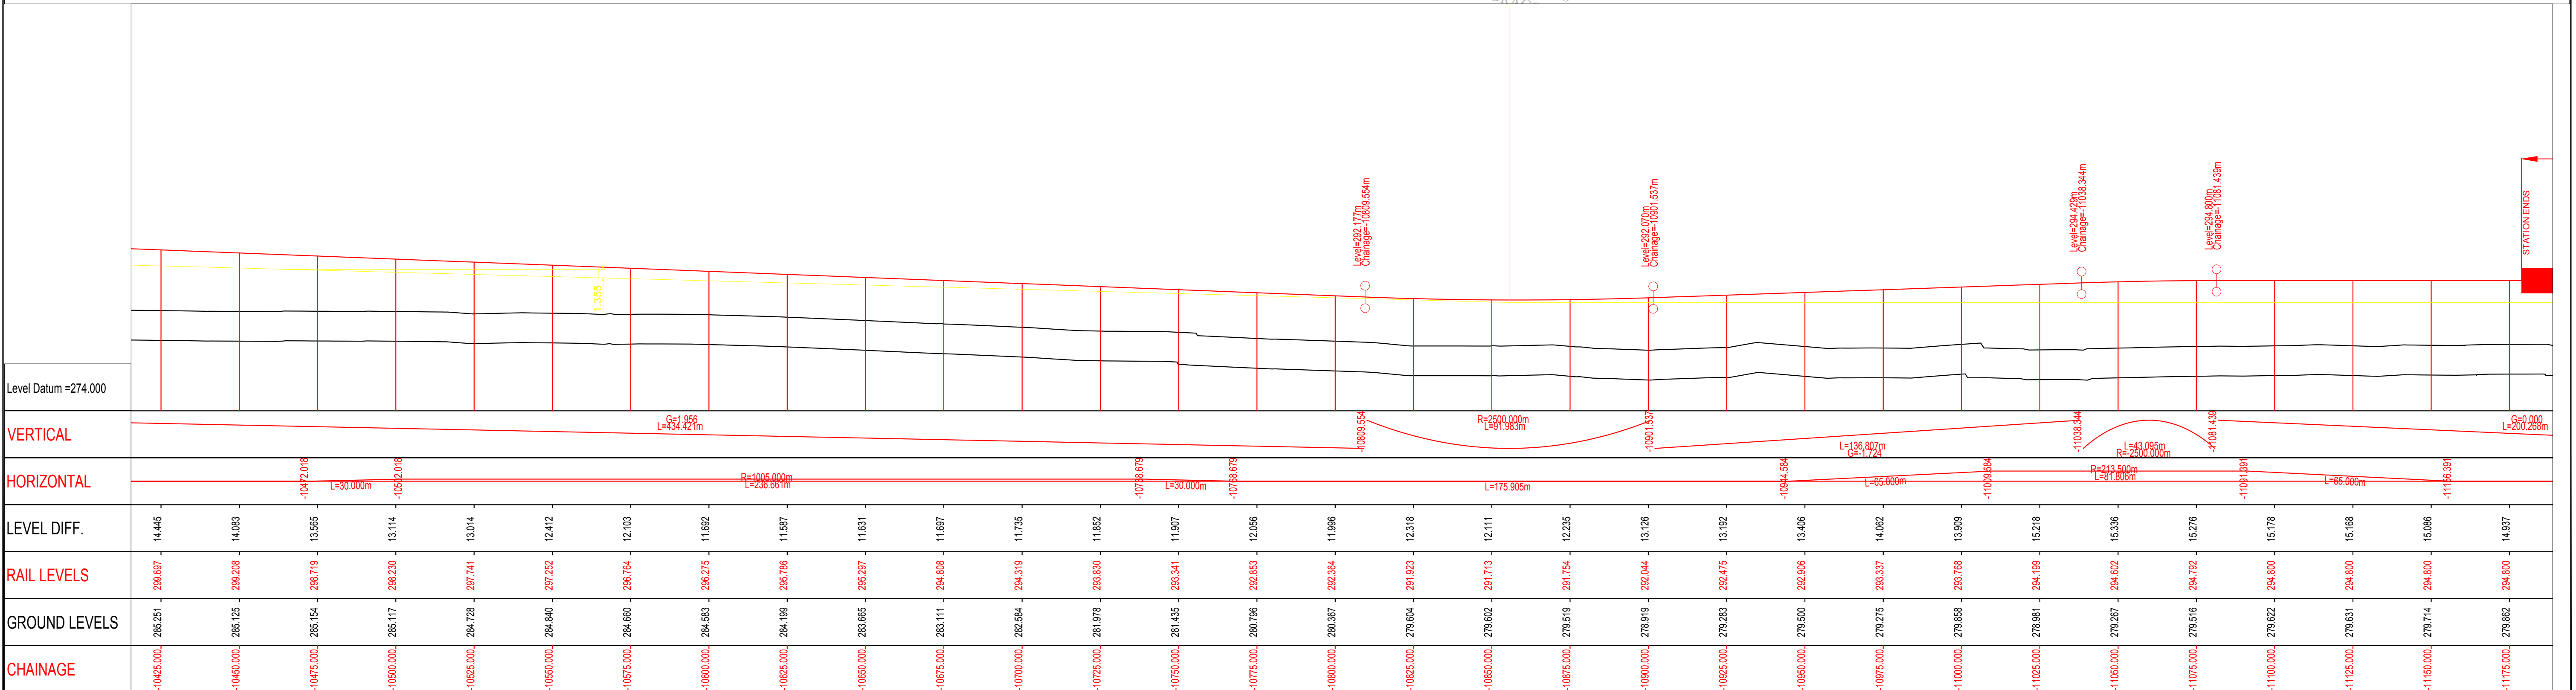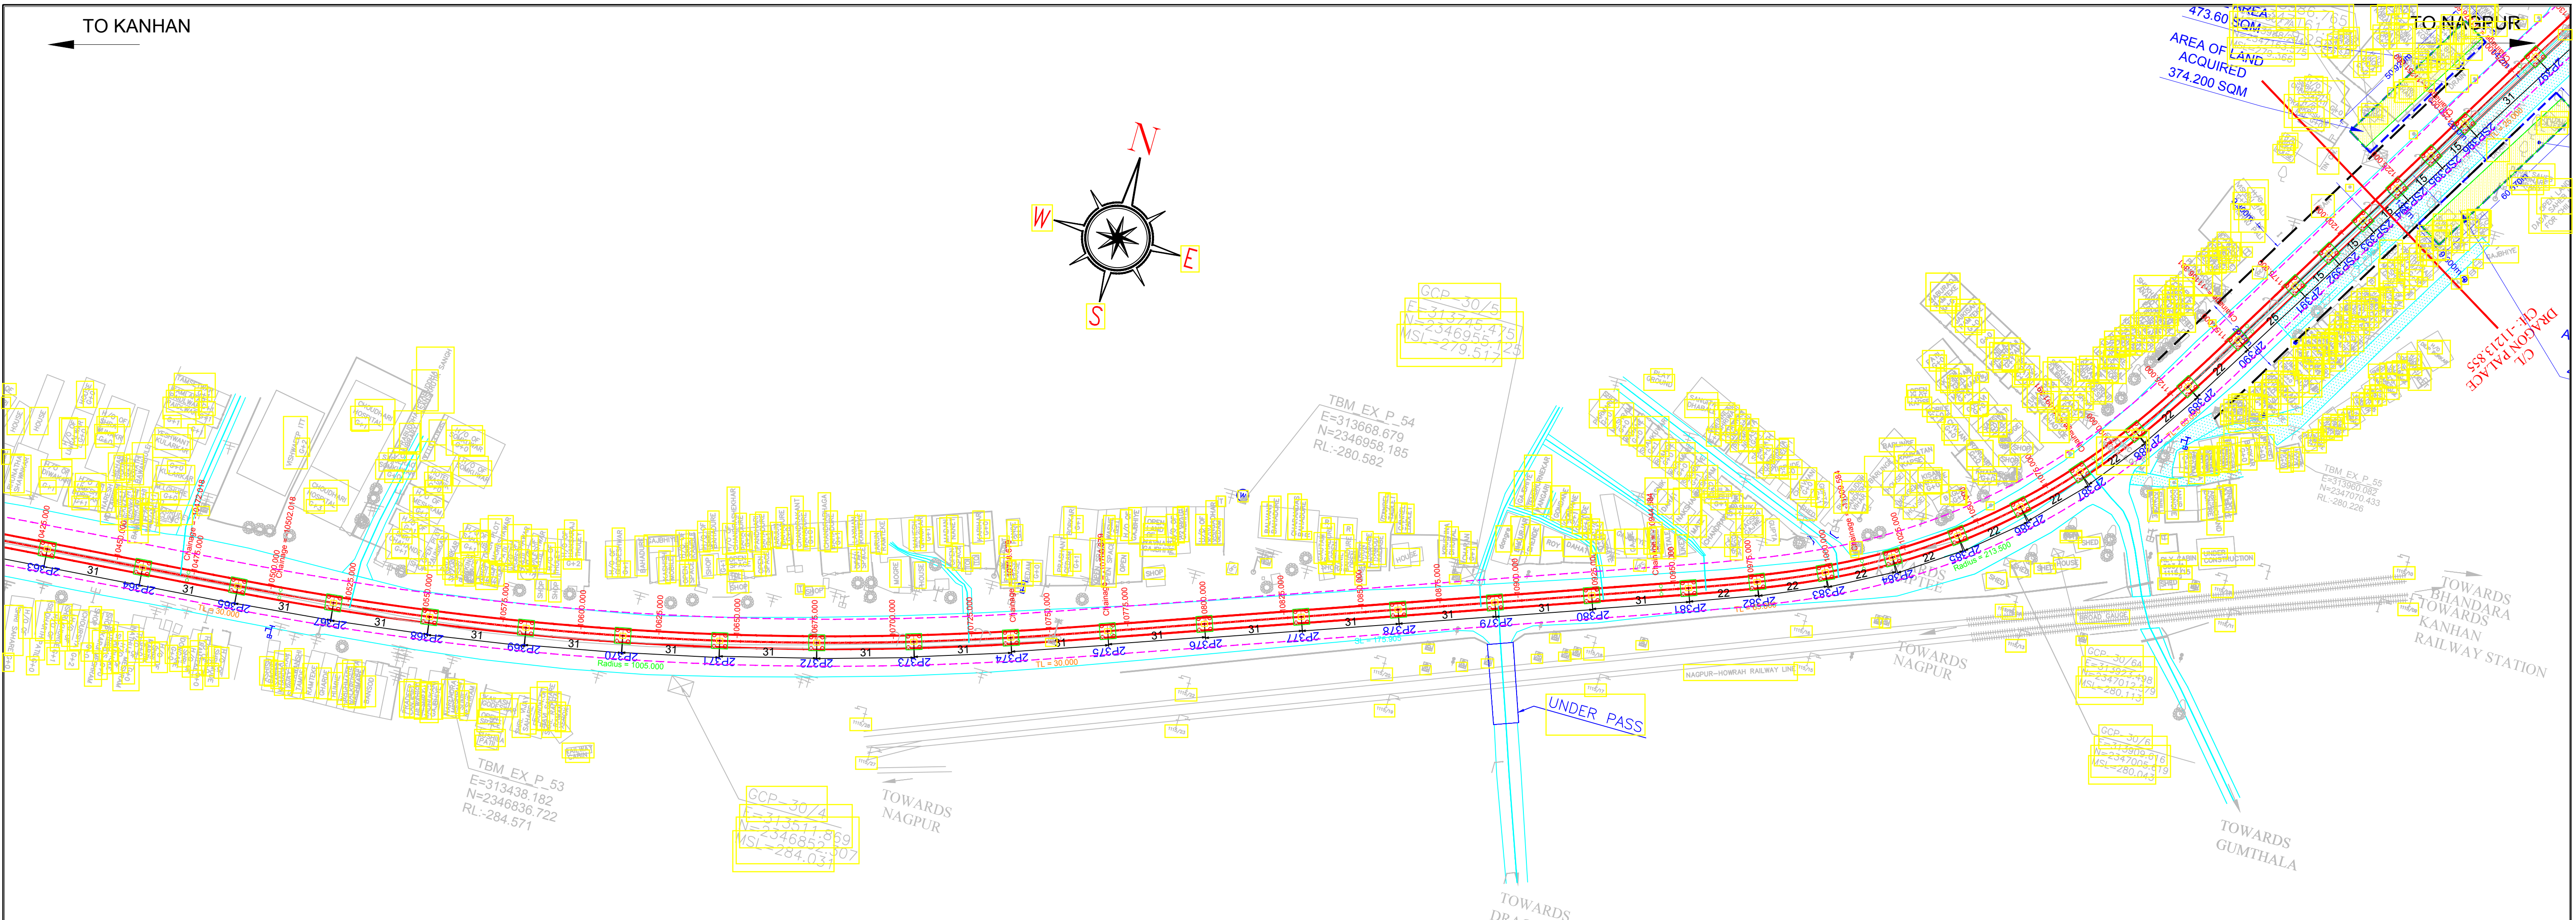



ELEVATED SECTION 		LAND ACQUISITION ANNOTATION AS PER DPR 		LEGEND ROW REVISED RELOCATED & RESHAPE PROPOSED STATION LAND		MAHARASHTRA METRO RAIL CORPORATION LIMITED METRO BHAVAN, INFRONT OF DR. BABASAHEB AMBEDKAR COLLEGE, DEEKSHABHOOMI, NAGPUR- 4400010		Project Name: NAGPUR METRO RAIL PROJECT PHASE-II			
DWG NO. MM/NMRP/P-II/PLG/R2A/TP/2021/RO		TITLE: PLAN & PROFILE OF REACH 2A (FOR TENDER PURPOSE ONLY)		Updated Month: MAY 2021		Revision No. 00		Revision date 18/05/2021			
				Scale: H=1:1000 V=1:500 A1		SHEET NO.: 01 OF 18					

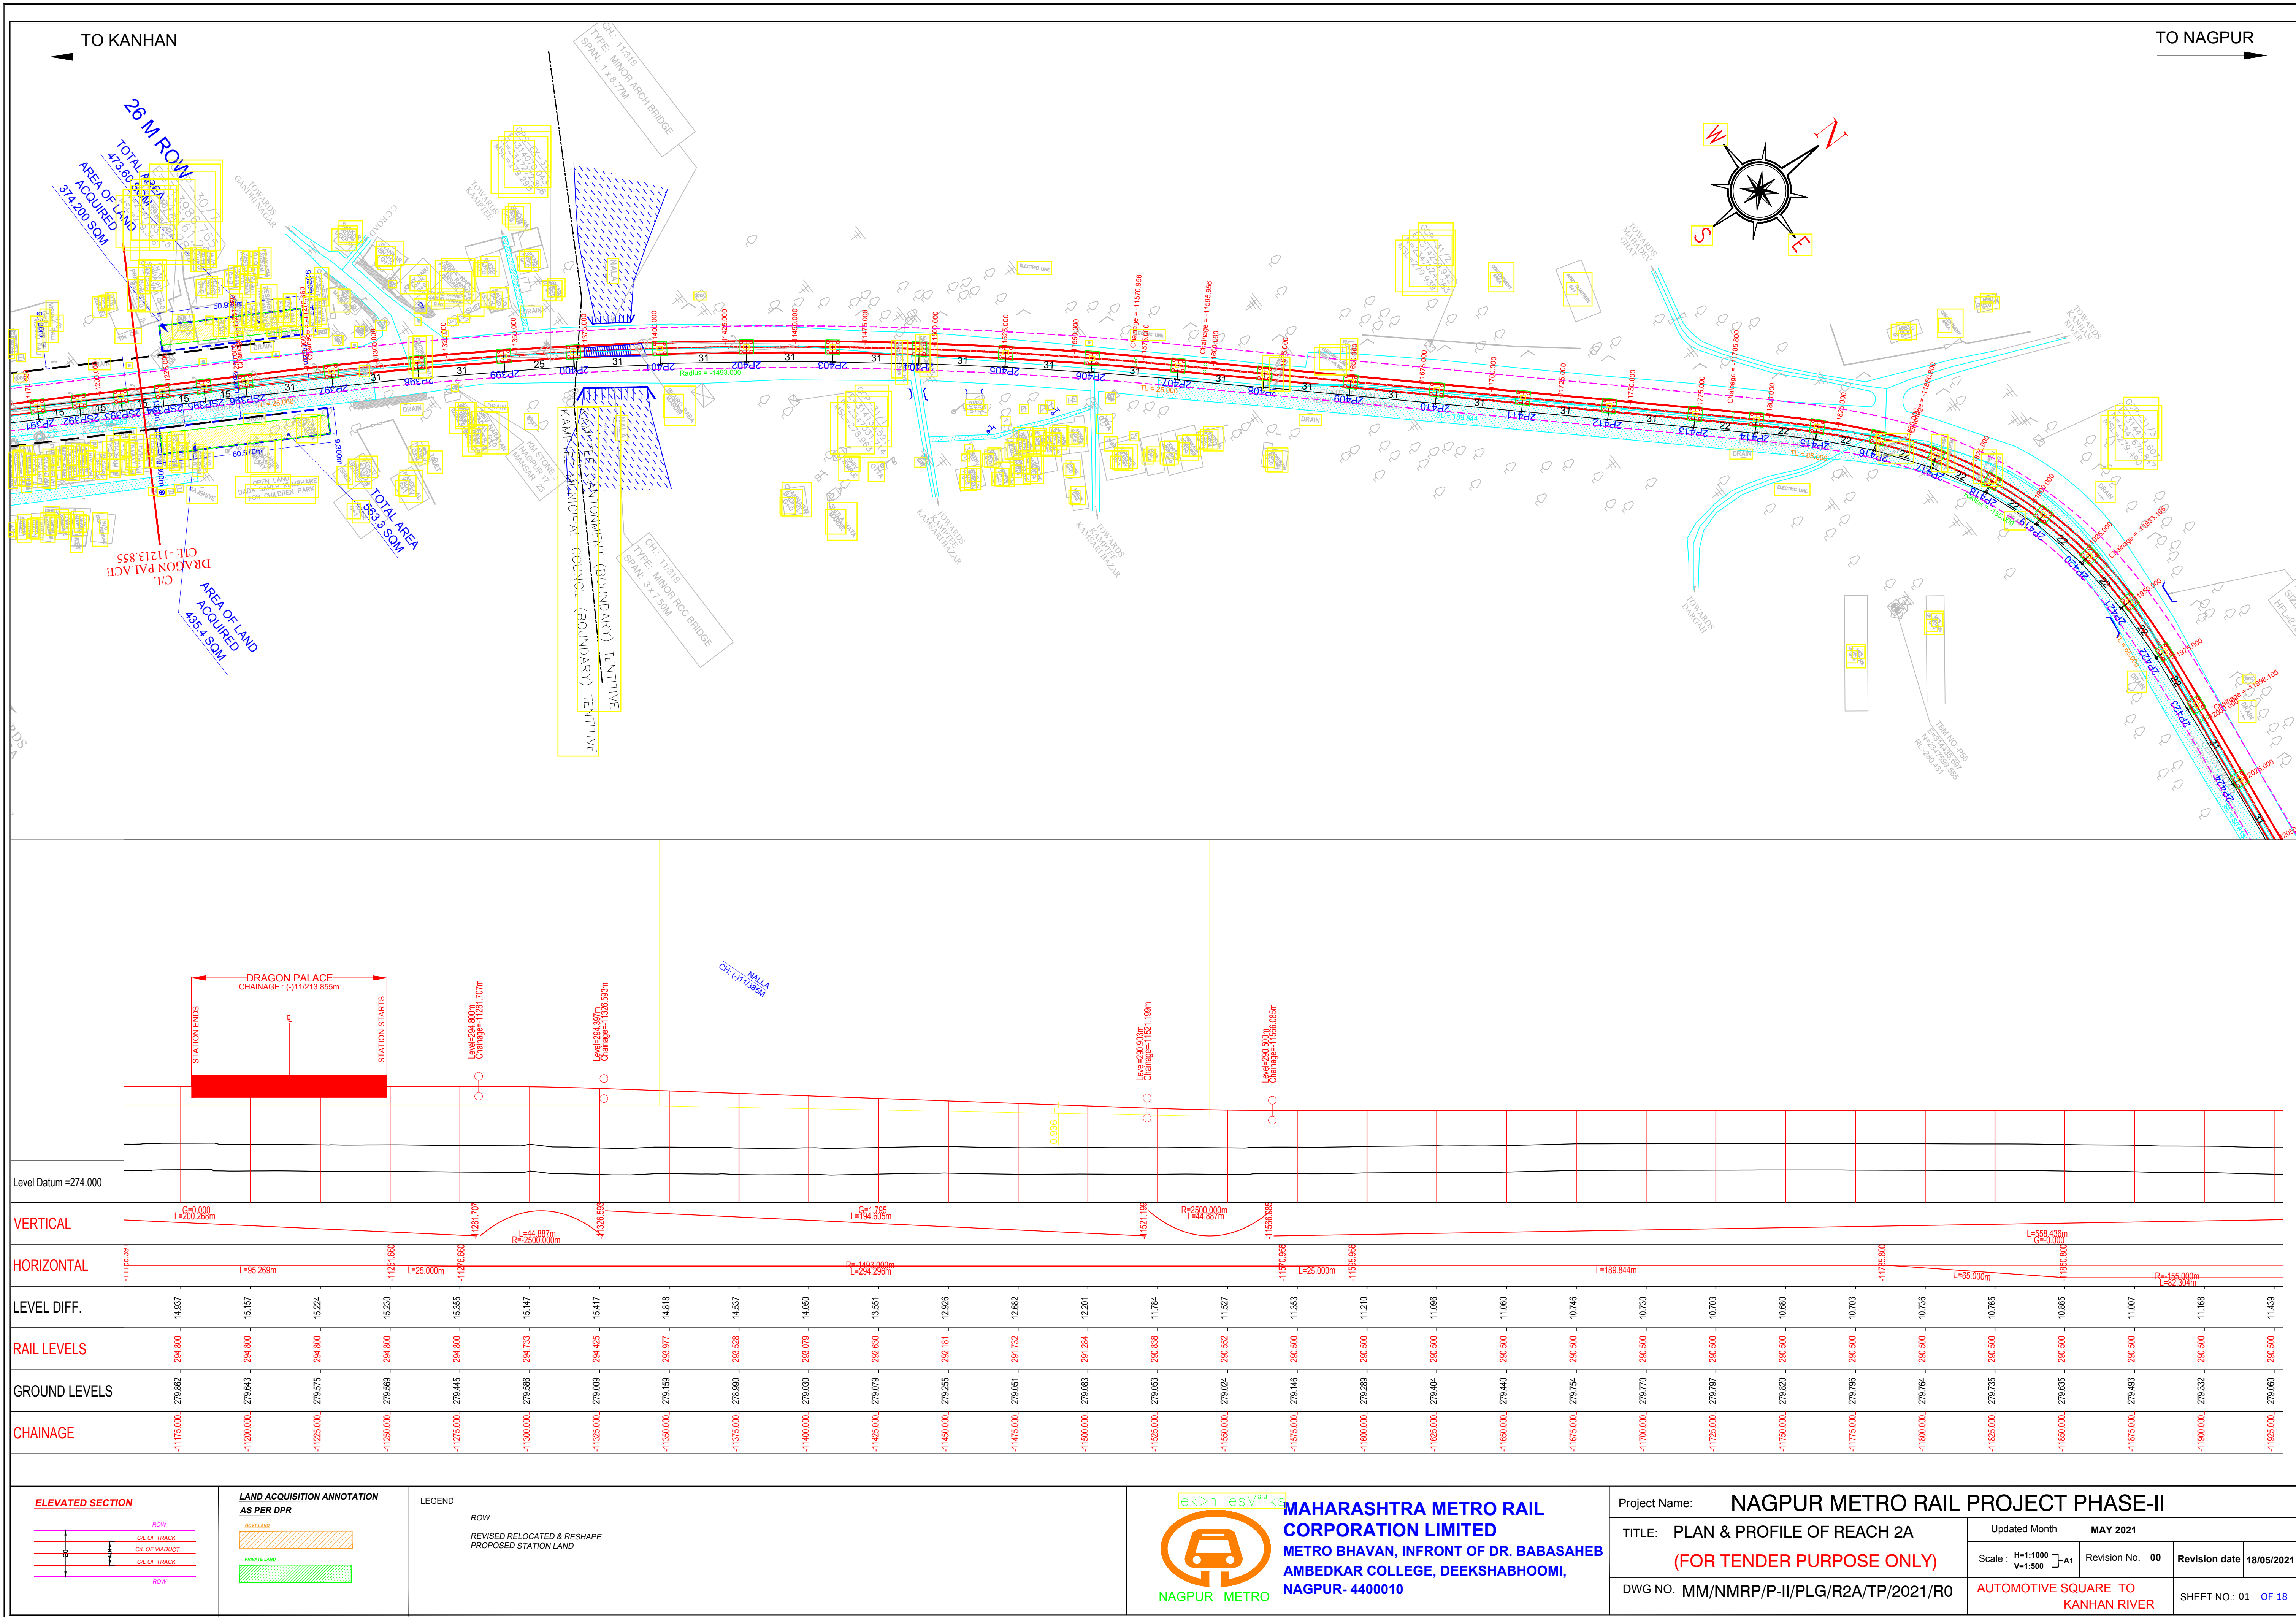

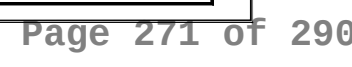

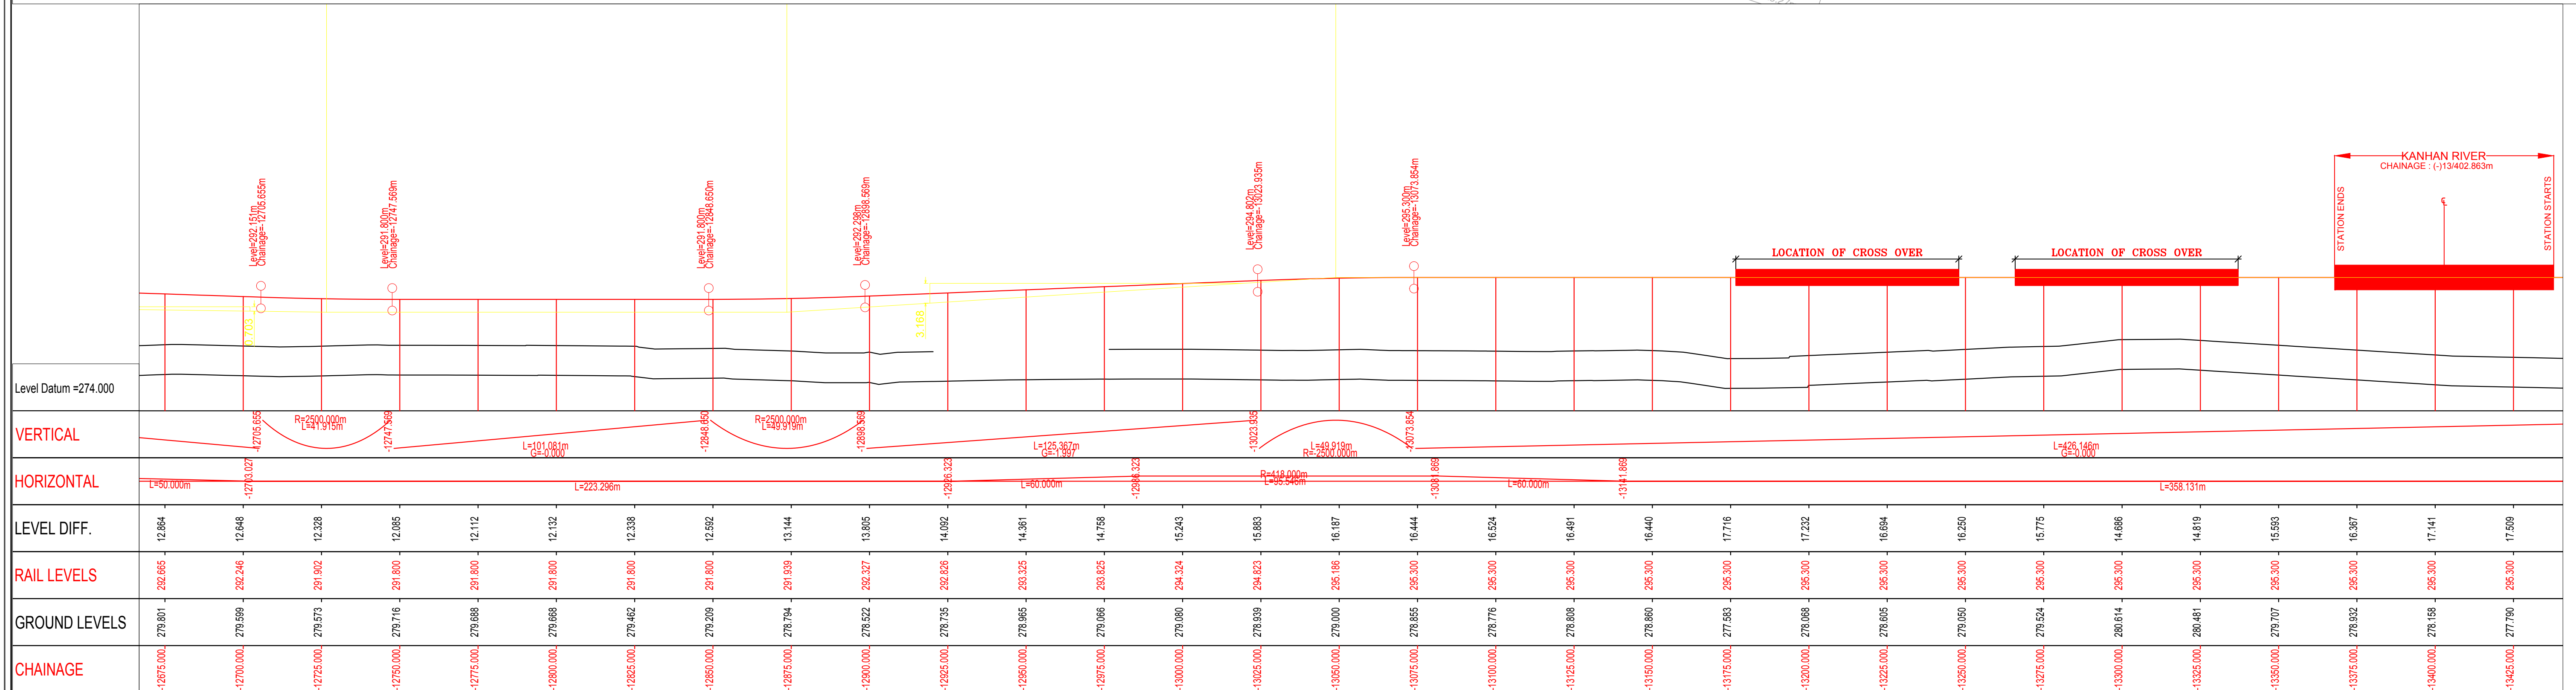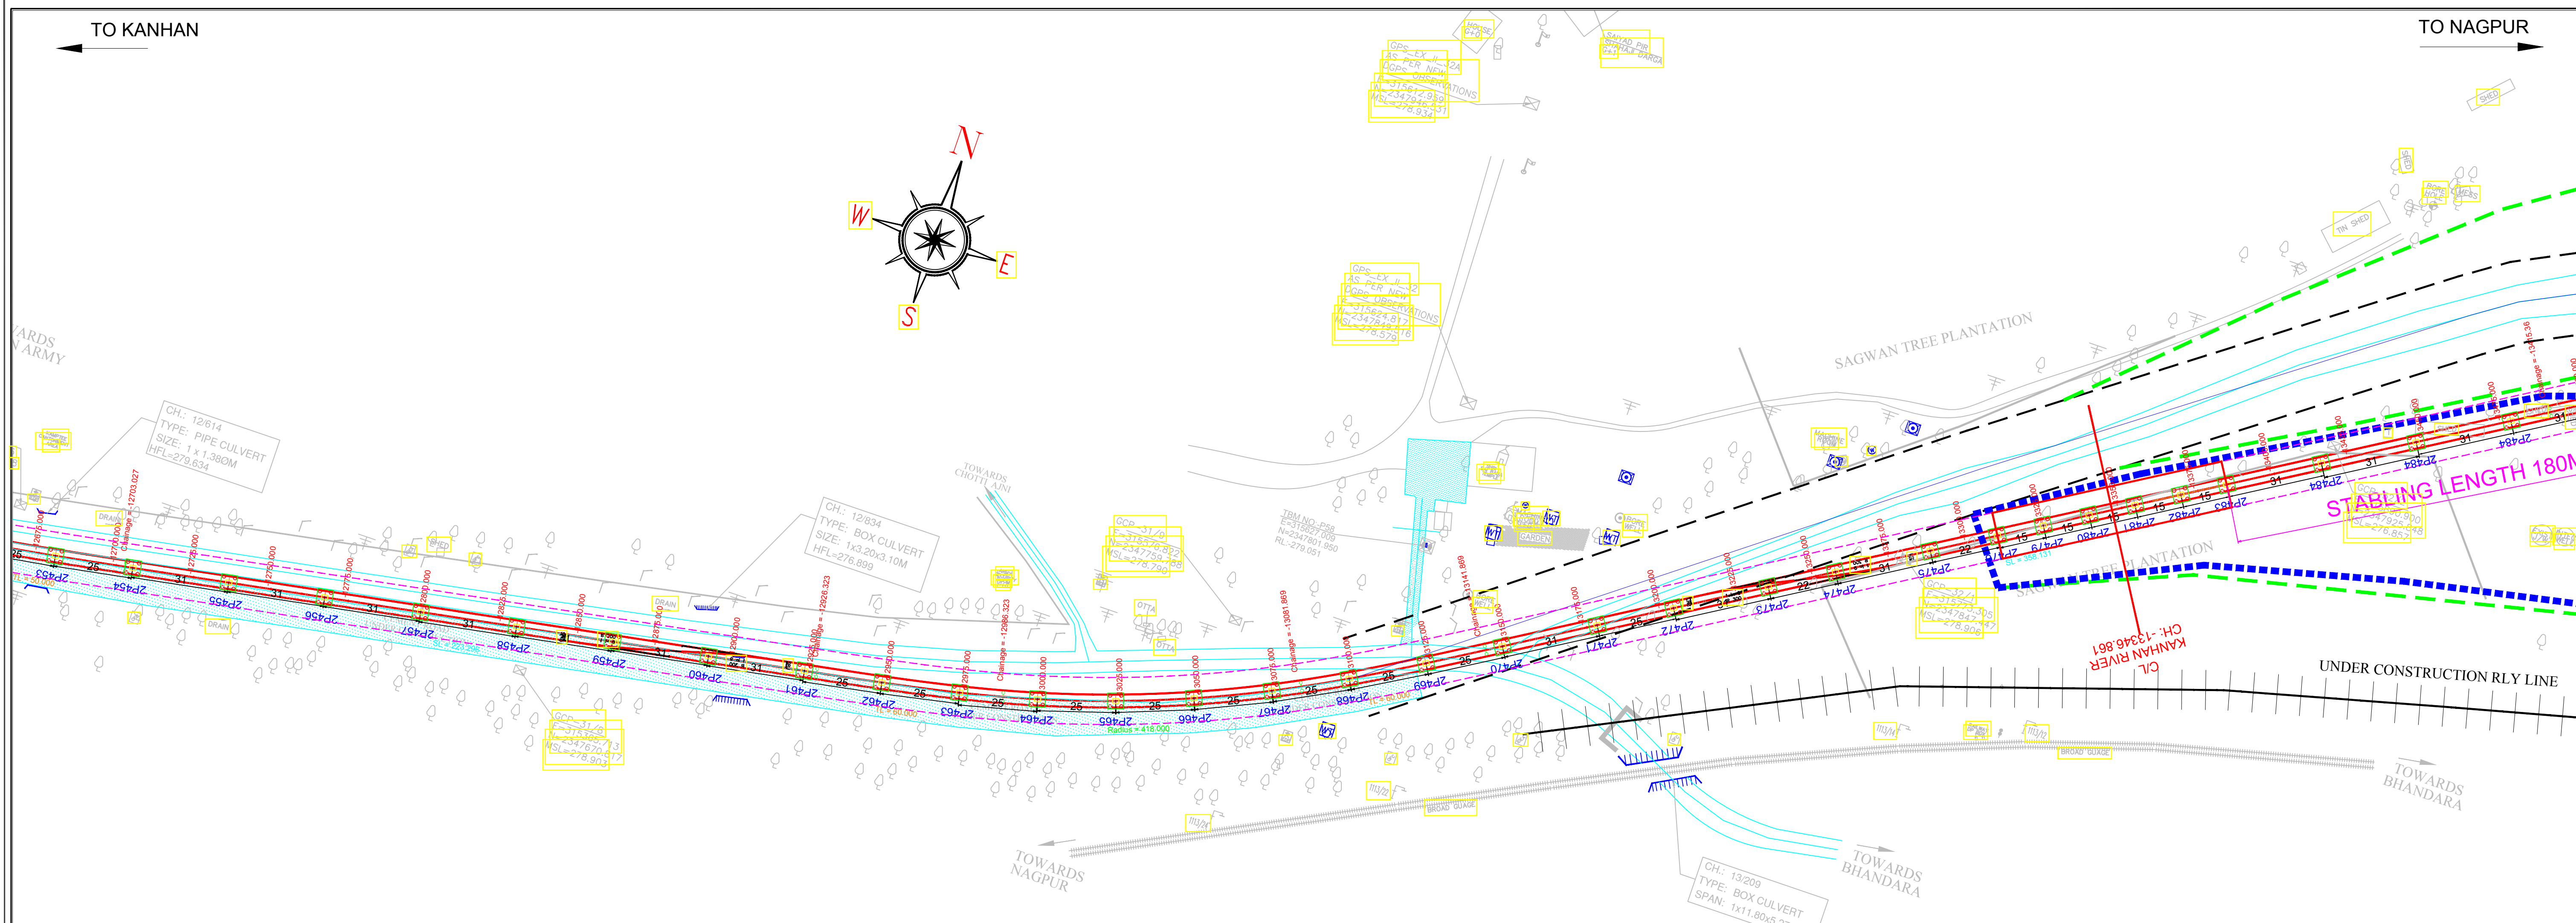



ELEVATED SECTION 		LAND ACQUISITION ANNOTATION AS PER DPR 		LEGEND ROW REVISED RELOCATED & RESHAPE PROPOSED STATION LAND		MAHARASHTRA METRO RAIL CORPORATION LIMITED METRO BHAVAN, INFRONT OF DR. BABASAHEB AMBEDKAR COLLEGE, DEEKSHABHOOI, NAGPUR- 4400010		Project Name: NAGPUR METRO RAIL PROJECT PHASE-II	
TITLE: PLAN & PROFILE OF REACH 2A (FOR TENDER PURPOSE ONLY)		Updated Month: MAY 2021		Scale: H=1:1000 V=1:500		Revision No. 00		Revision date: 18/05/2021	
DWG NO. MM/NMRP/P-II/PLG/R2A/TP/2021/R0		AUTOMOTIVE SQUARE TO KANHAN RIVER		SHEET NO.: 01		OF 18			

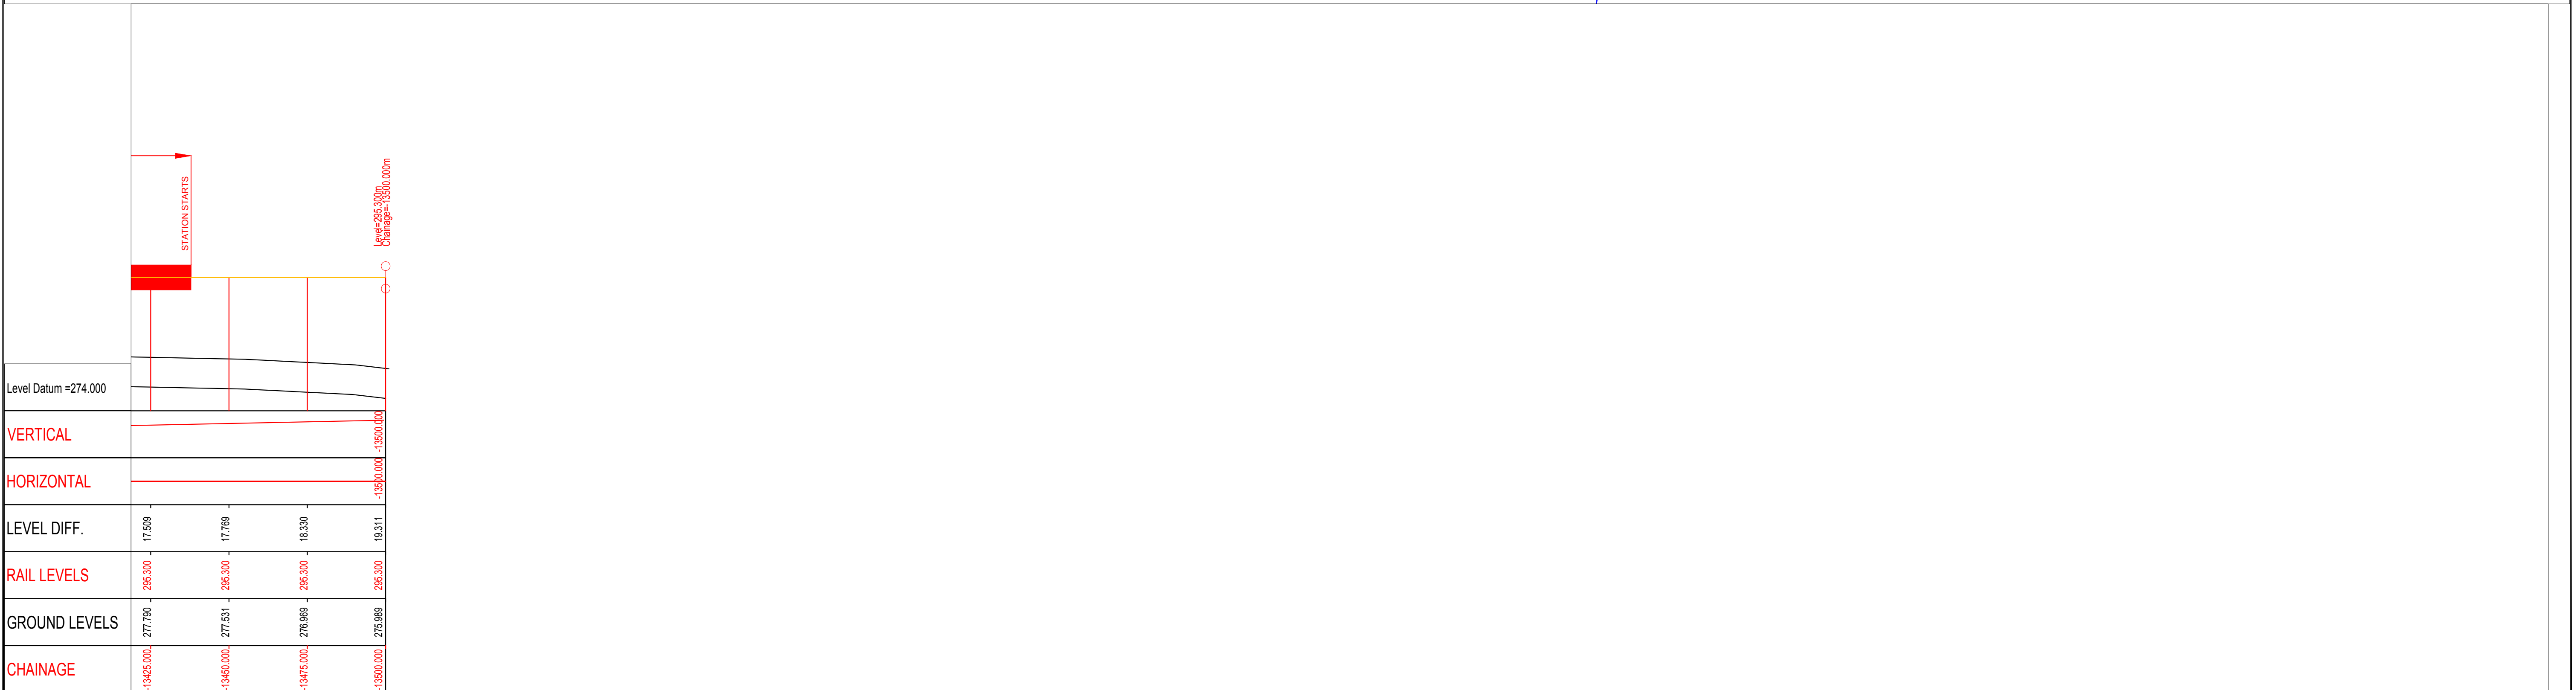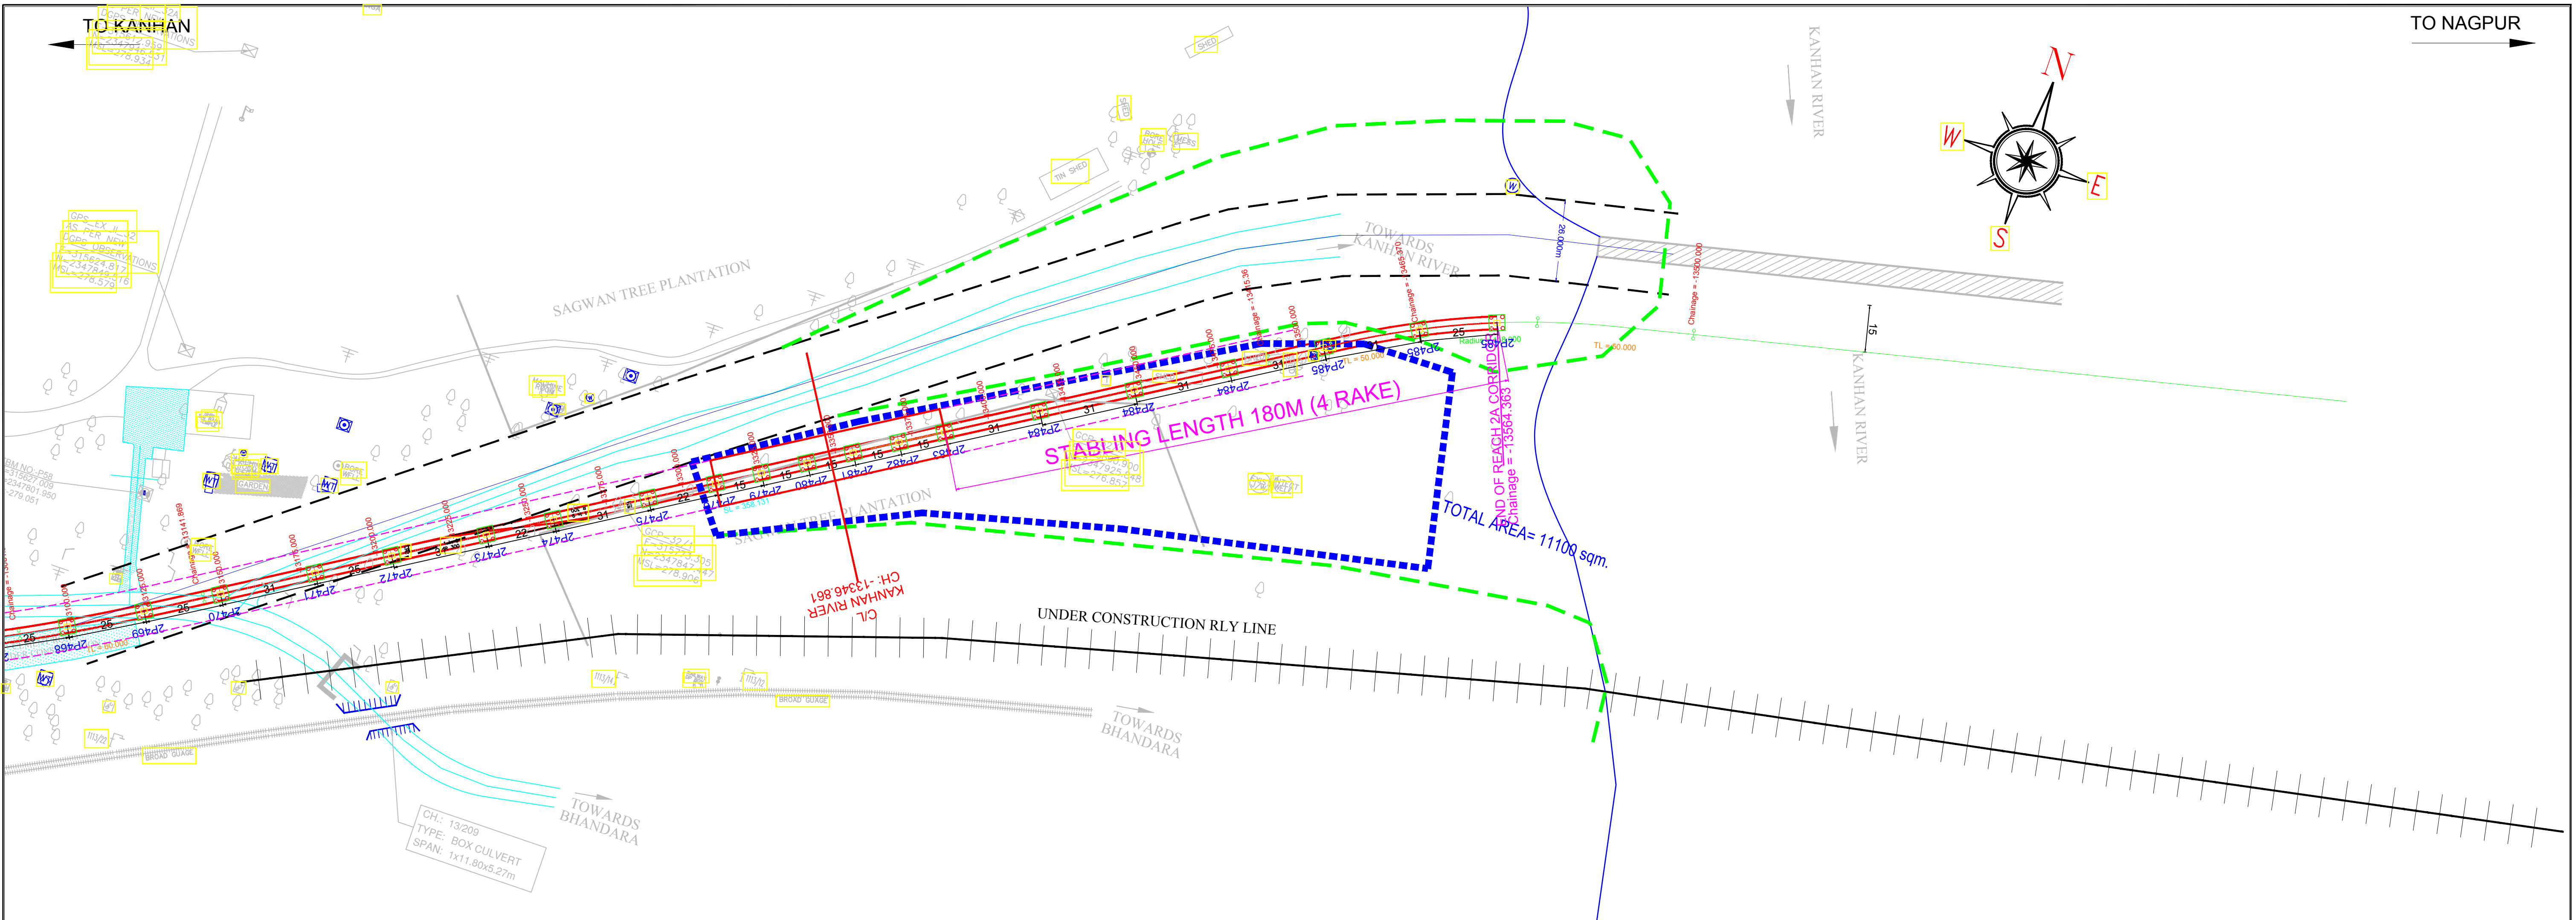

ELEVATED SECTION 		LAND ACQUISITION ANNOTATION AS PER DPR 		LEGEND ROW REVISED RELOCATED & RESHAPE PROPOSED STATION LAND		MAHARASHTRA METRO RAIL CORPORATION LIMITED METRO BHAVAN, INFRONT OF DR. BABASAHEB AMBEDKAR COLLEGE, DEEKSHABHOOMI, NAGPUR- 4400010		Project Name: NAGPUR METRO RAIL PROJECT PHASE-II			
TITLE: PLAN & PROFILE OF REACH 2A (FOR TENDER PURPOSE ONLY)		Updated Month: MAY 2021		Scale: H=1:1000 V=1:500		Revision No. 00		Revision date: 18/05/2021		SHEET NO.: 01 OF 18	
DWG NO. MM/NMRP/P-II/PLG/R2A/TP/2021/R0		AUTOMOTIVE SQUARE TO KANHAN RIVER									

TO HINGNA

TO NAGPUR

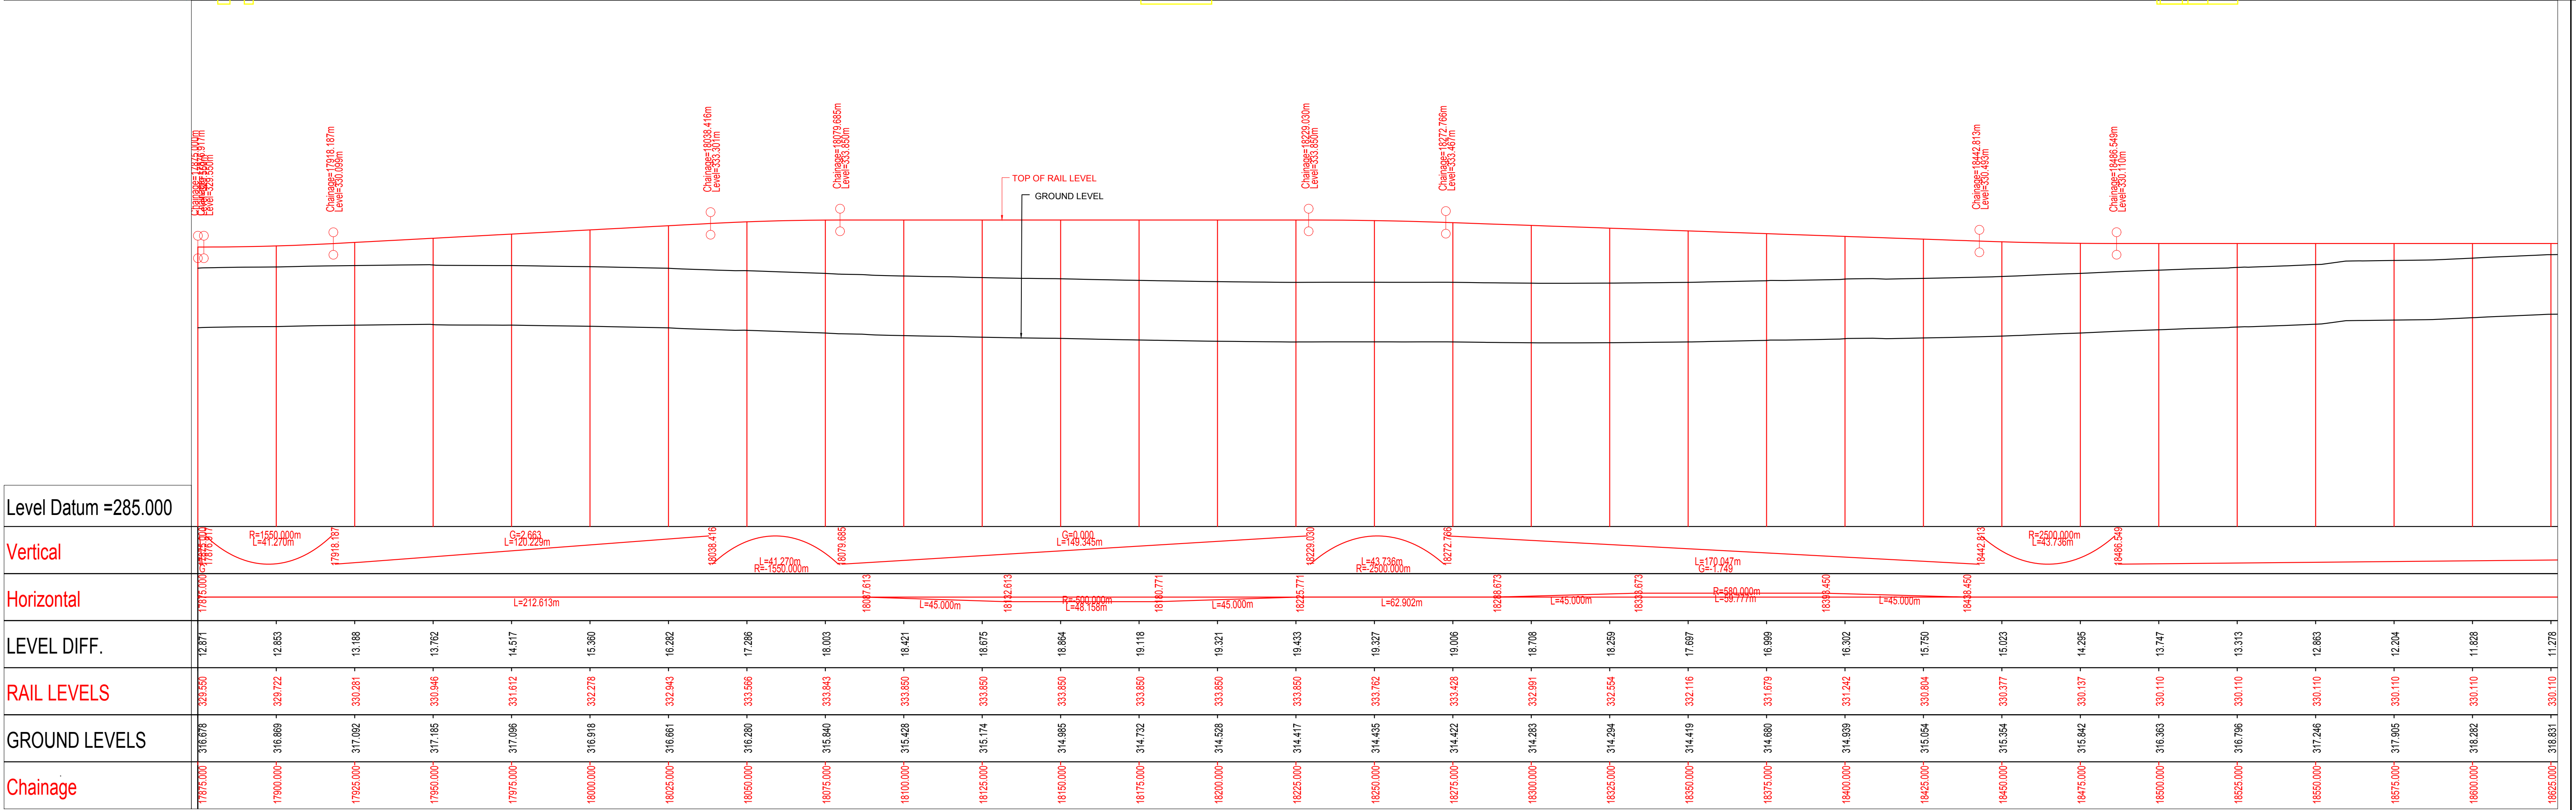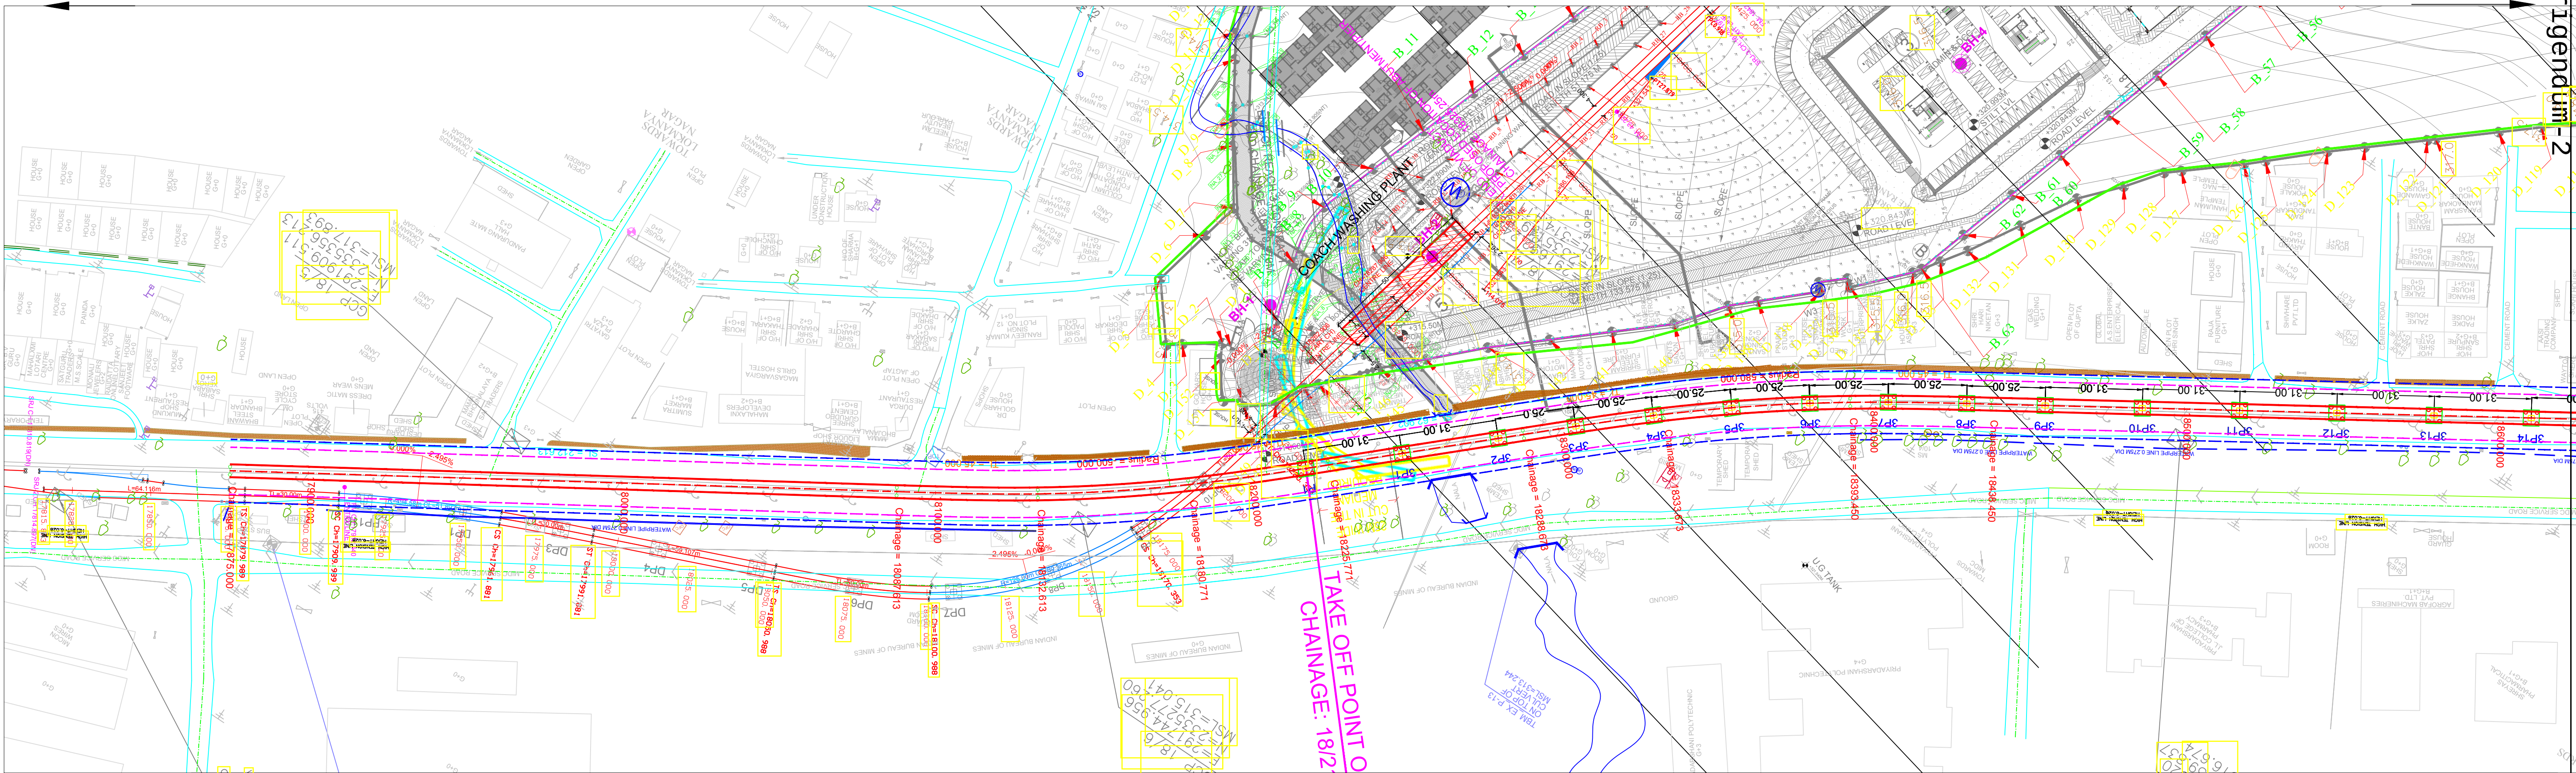

ELEVATED SECTION

ROW
C/L OF TRACK
C/L OF VIADUCT
C/L OF TRACK
ROW

LAND ACQUISITION ANNOTATION

GOVT LAND
PRIVATE LAND

MAHARASHTRA METRO RAIL CORPORATION LIMITED
METRO BHAVAN, INFRONT OF DR. BABASAHEB AMBEDKAR COLLEGE, DEEKSHABHOOMI, NAGPUR- 4400010

Project Name: **NAGPUR METRO RAIL PROJECT PHASE-II**

TITLE: **PLAN & PROFILE OF REACH 3A**
(FOR TENDER PURPOSE ONLY)

DWG NO. **MM/NMRP/P-II/PLG/R3A/TP/2021/R0**

Updated Month: **MAY 2021**

Scale: **H=1:1000**
V=1:500



Revision No. **00**

LOKMANYA NAGAR TO HINGNA

17875M TO 18600M

Revision date: **12/05/2021**

SHEET NO.: **01 OF 10**

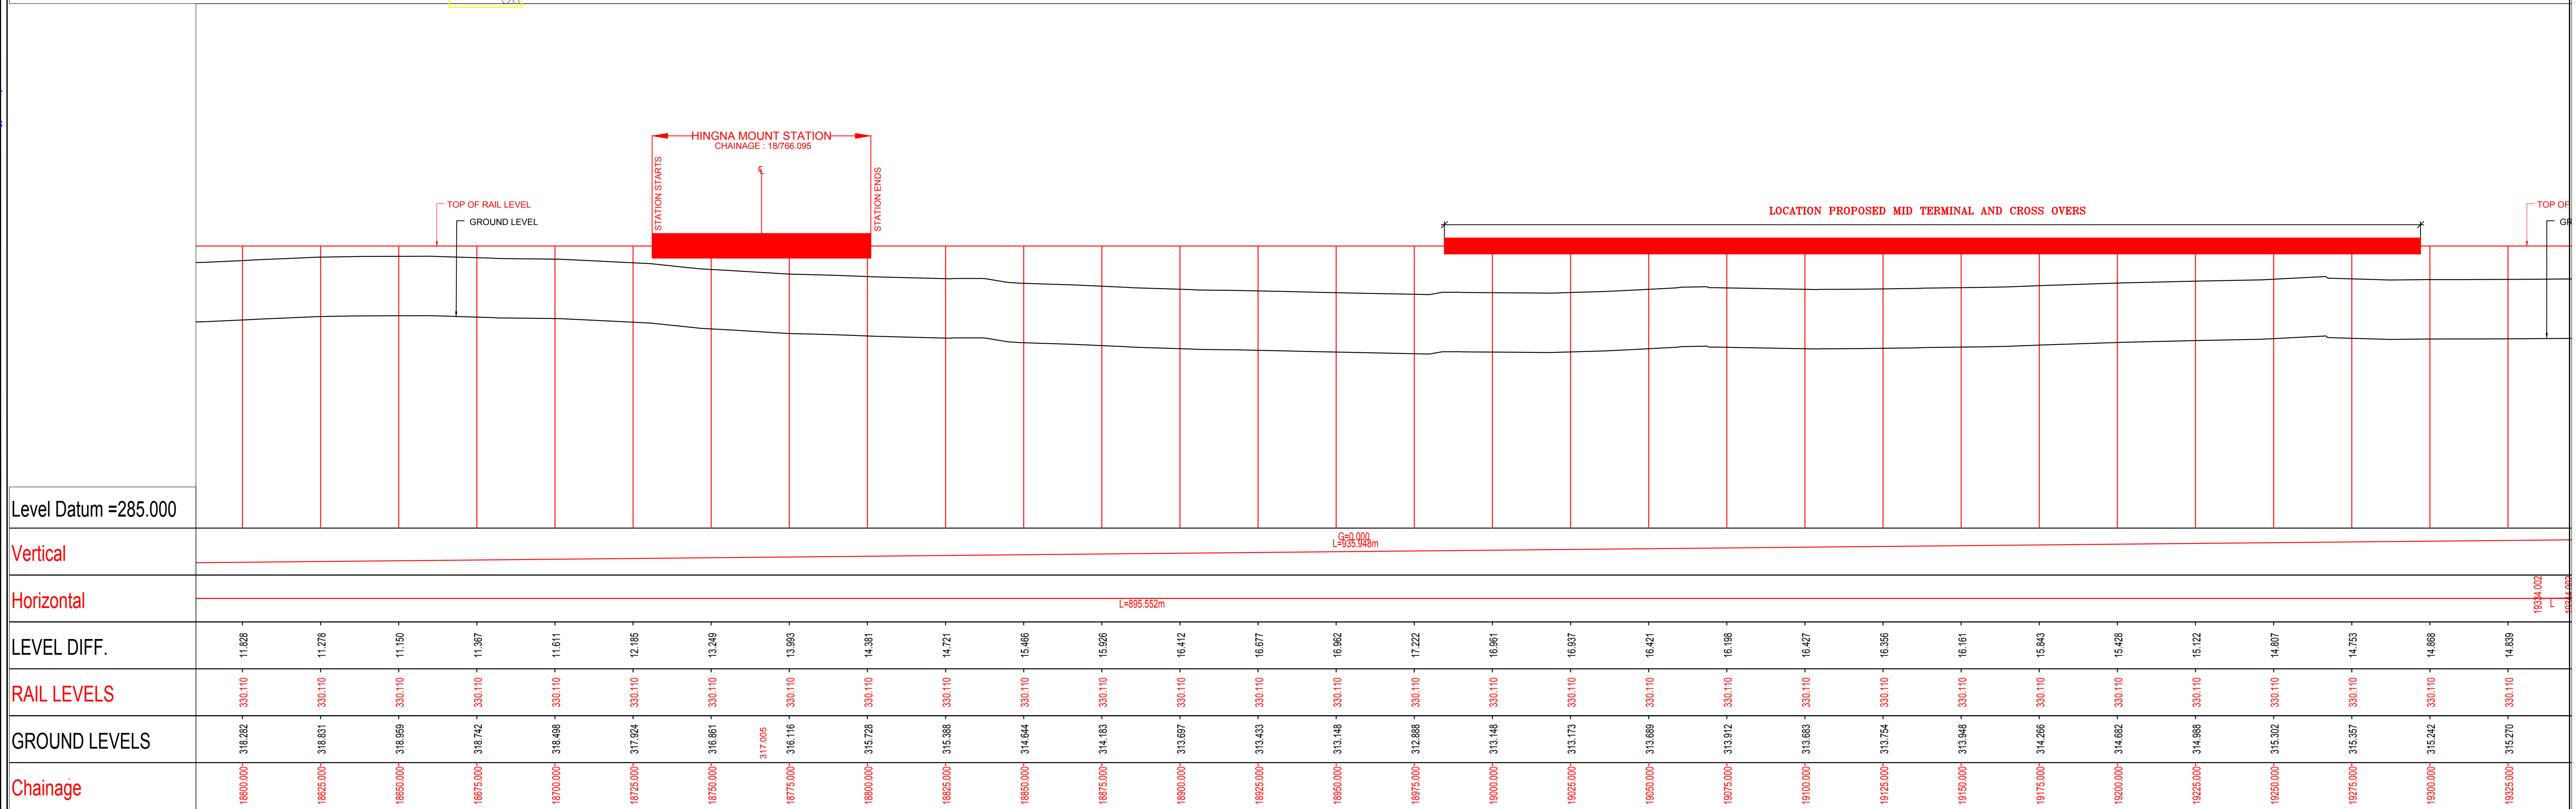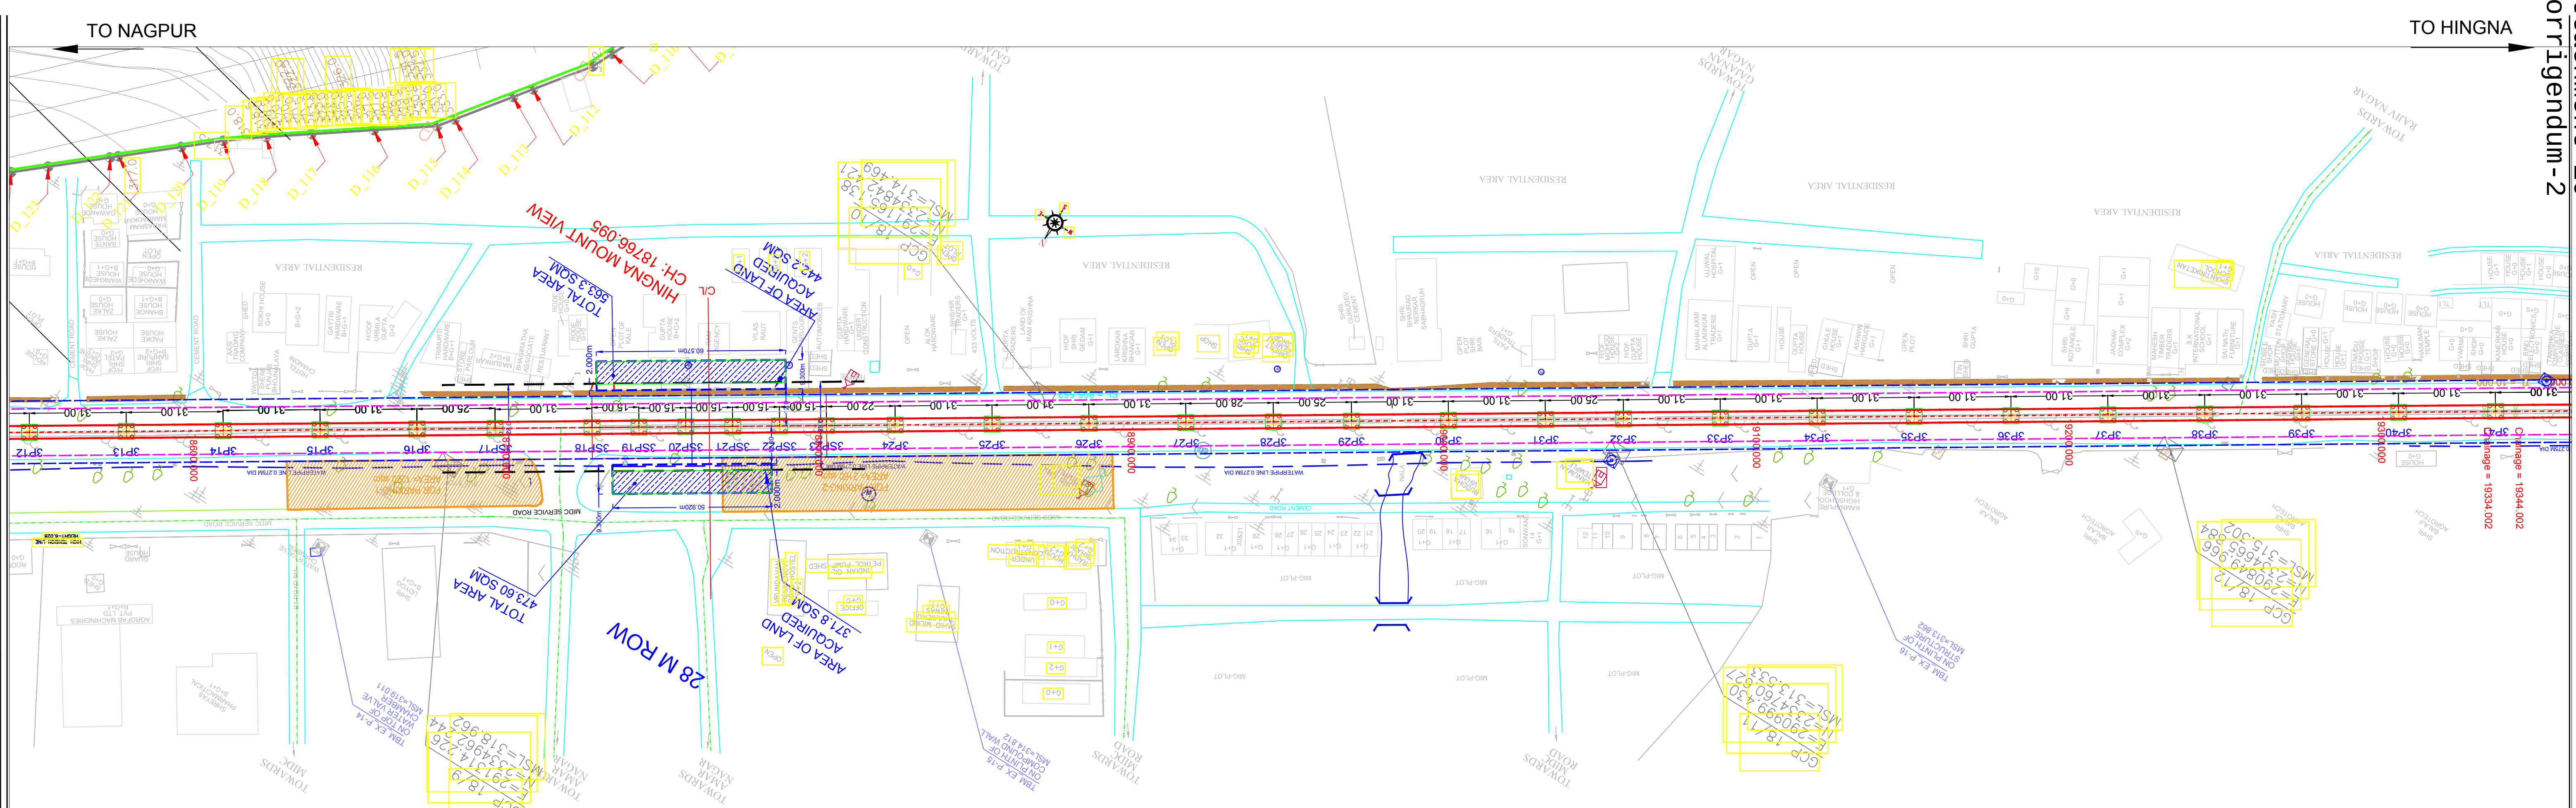

ELEVATED SECTION

LAND ACQUISITION ANNOTATION



MAHARASHTRA METRO RAIL CORPORATION LIMITED
METRO BHAVAN, INFRONT OF DR. BABASAHEB AMBEDKAR COLLEGE, DEEKSHABHOOMI, NAGPUR- 4400010

Project Name: **NAGPUR METRO RAIL PROJECT PHASE-II**

TITLE: PLAN & PROFILE OF REACH 3A (FOR TENDER PURPOSE ONLY)	Updated Month: MAY 2021	18600M TO 19325M
DWG NO.: MM/NMRP/P-II/PLG/R3A/TP/2021/RO	Scale: H=1:1000 V=1:500	Revision No. 00
	LOKMANYA NAGAR TO HINGNA	Revision date 12/05/2021
		SHEET NO.: 02 OF 10

TO HINGNA

TO NAGPUR

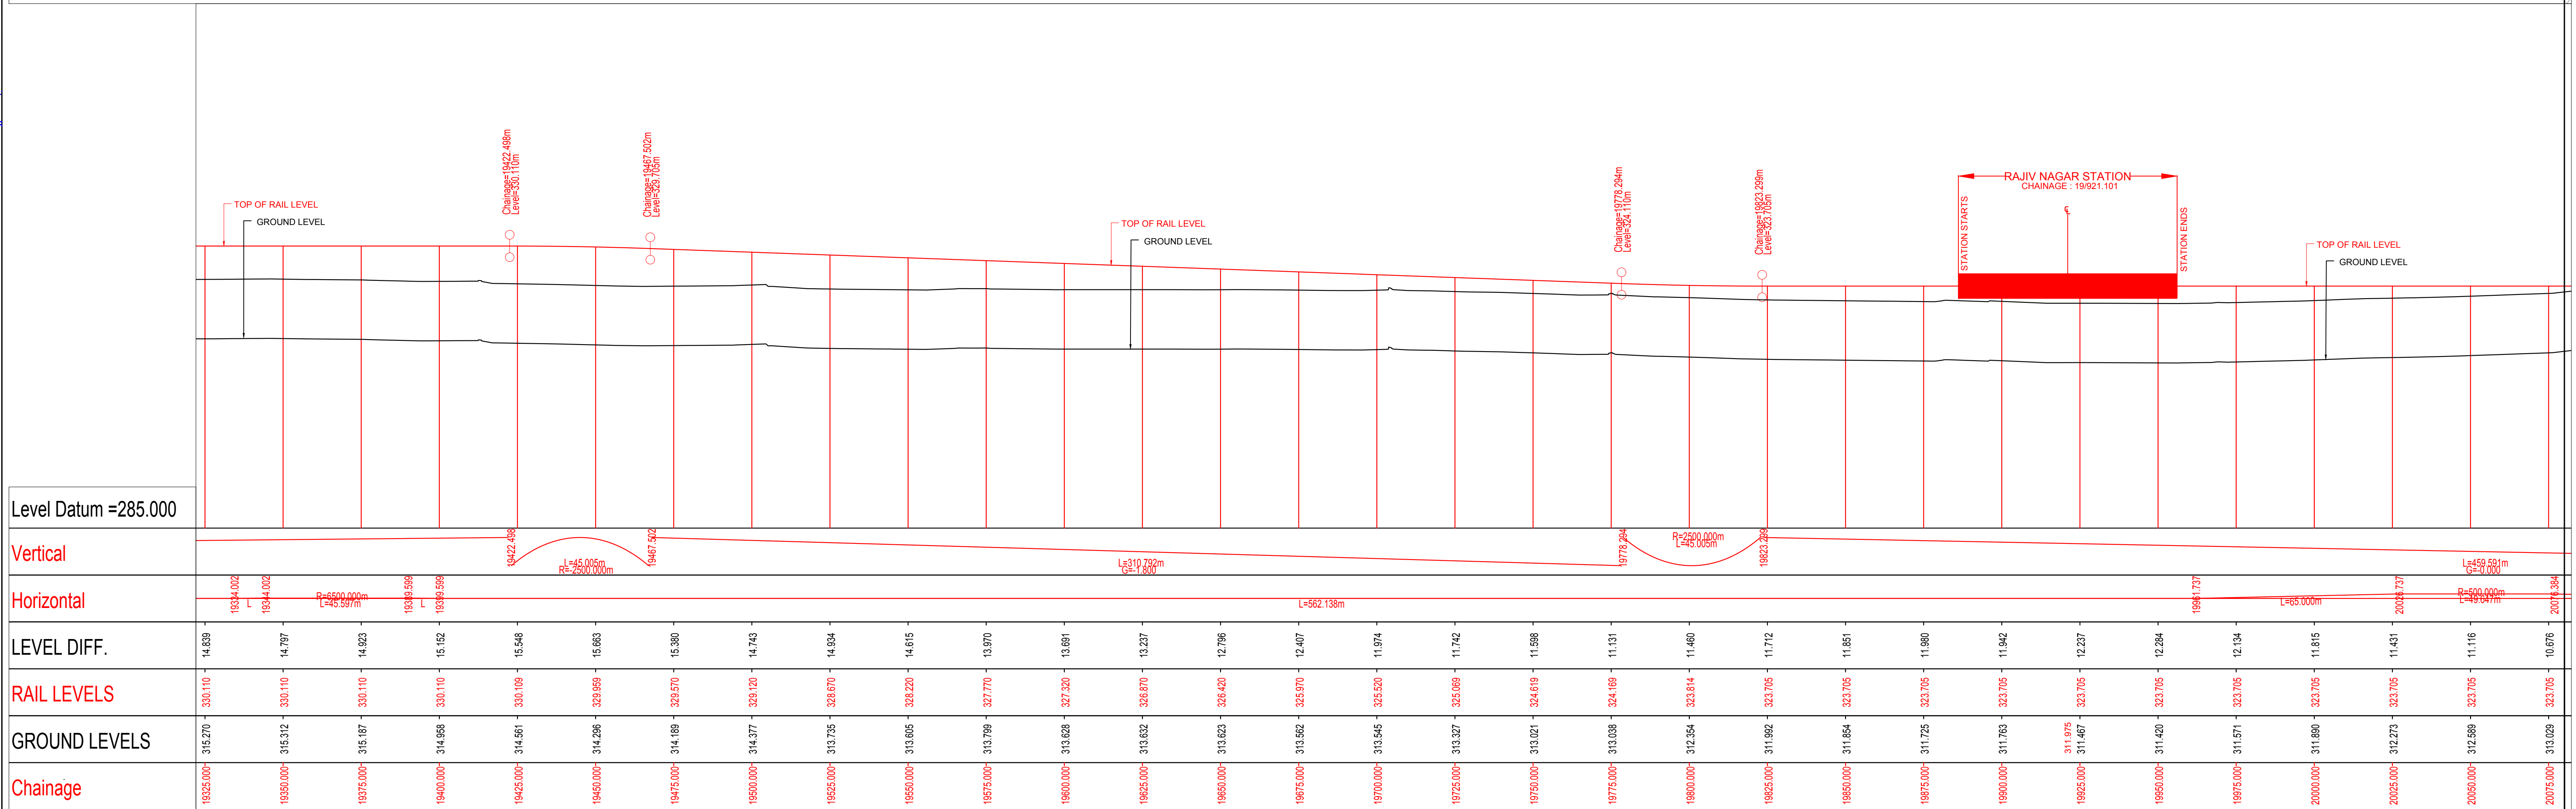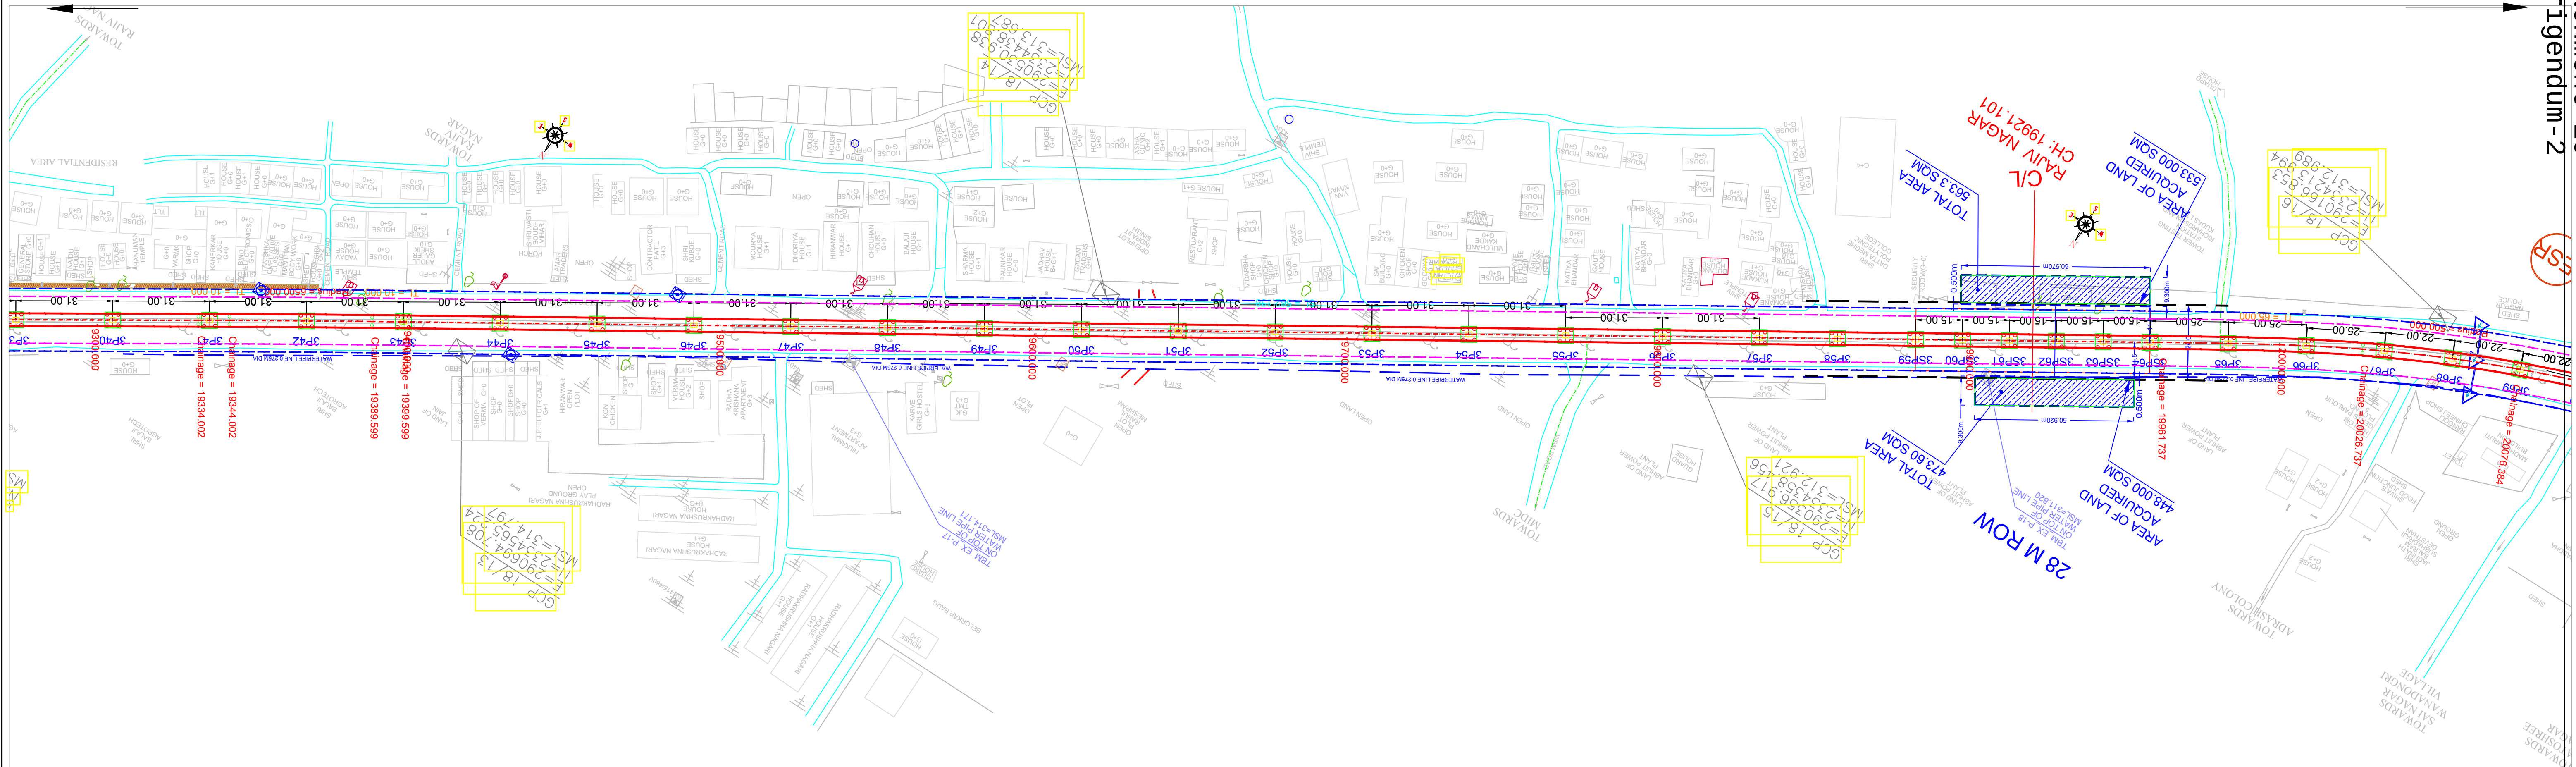

ELEVATED SECTION 	LAND ACQUISITION ANNOTATION 	ek>h esV**ks  NAGPUR METRO MAHARASHTRA METRO RAIL CORPORATION LIMITED METRO BHAVAN, INFRONT OF DR. BABASAHEB AMBEDKAR COLLEGE, DEEKSHABHOOMI, NAGPUR- 4400010	Project Name: NAGPUR METRO RAIL PROJECT PHASE-II TITLE: PLAN & PROFILE OF REACH 3A (FOR TENDER PURPOSE ONLY) DWG NO. MM/NMRP/P-II/PLG/R3A/TP/2021/R0 LOKMANYA NAGAR TO HINGNA Updated Month MAY 2021 19325M TO 20075M Scale : H=1:1000 V=1:500 Revision No. 00 Revision date 12/05/2021 SHEET NO.: 03 OF 10
---	---	---	---

ELEVATED SECTION

LAND ACQUISITION ANNOTATION

MAHARASHTRA METRO RAIL CORPORATION LIMITED
METRO BHAVAN, INFRONT OF DR. BABASAHEB AMBEDKAR COLLEGE, DEEKSHABHOOMI, NAGPUR- 4400010

Project Name: **NAGPUR METRO RAIL PROJECT PHASE-II**

TITLE: **PLAN & PROFILE OF REACH 3A**
(FOR TENDER PURPOSE ONLY)

DWG NO. **MM/NMRP/P-II/PLG/R3A/TP/2021/R0**



Updated Month: **MAY 2021**

Scale: **H=1:1000 V=1:500**

Revision No. **00**

Revision date: **12/05/2021**

SHEET NO.: **03 OF 10**

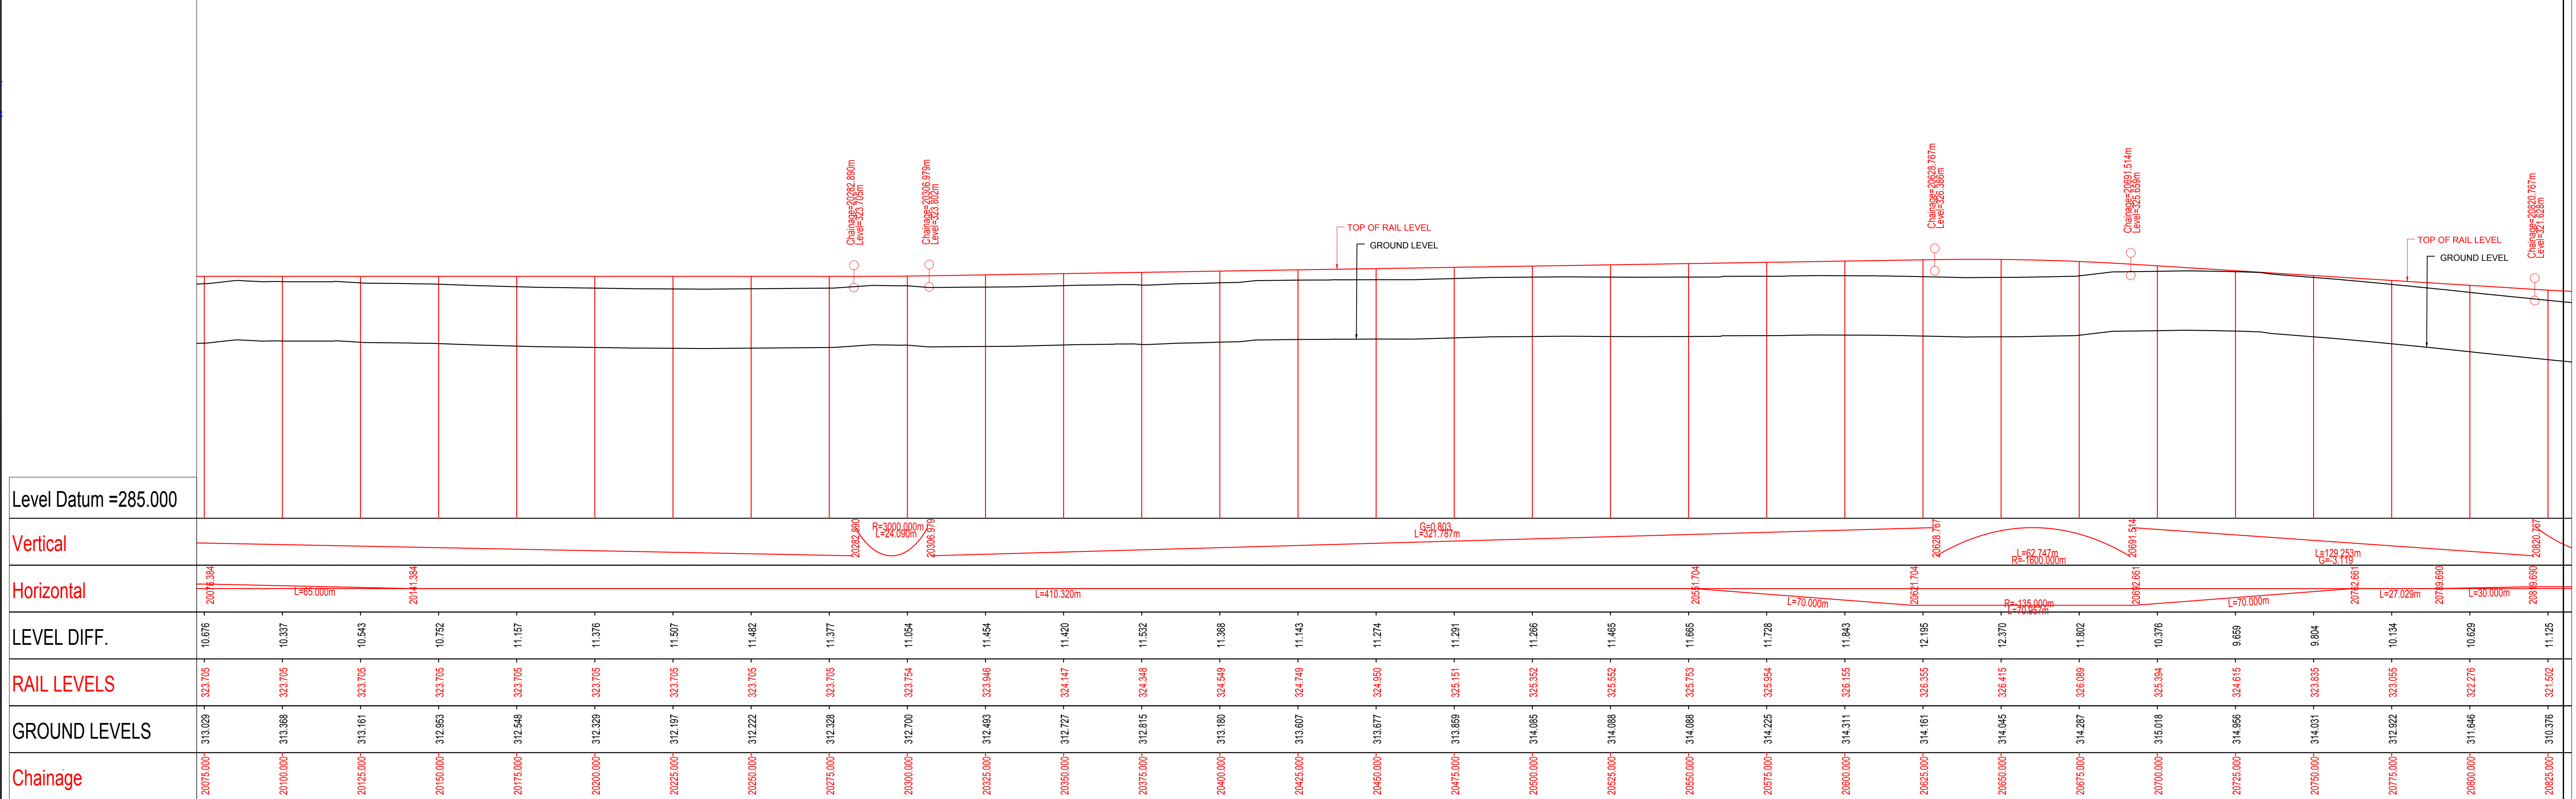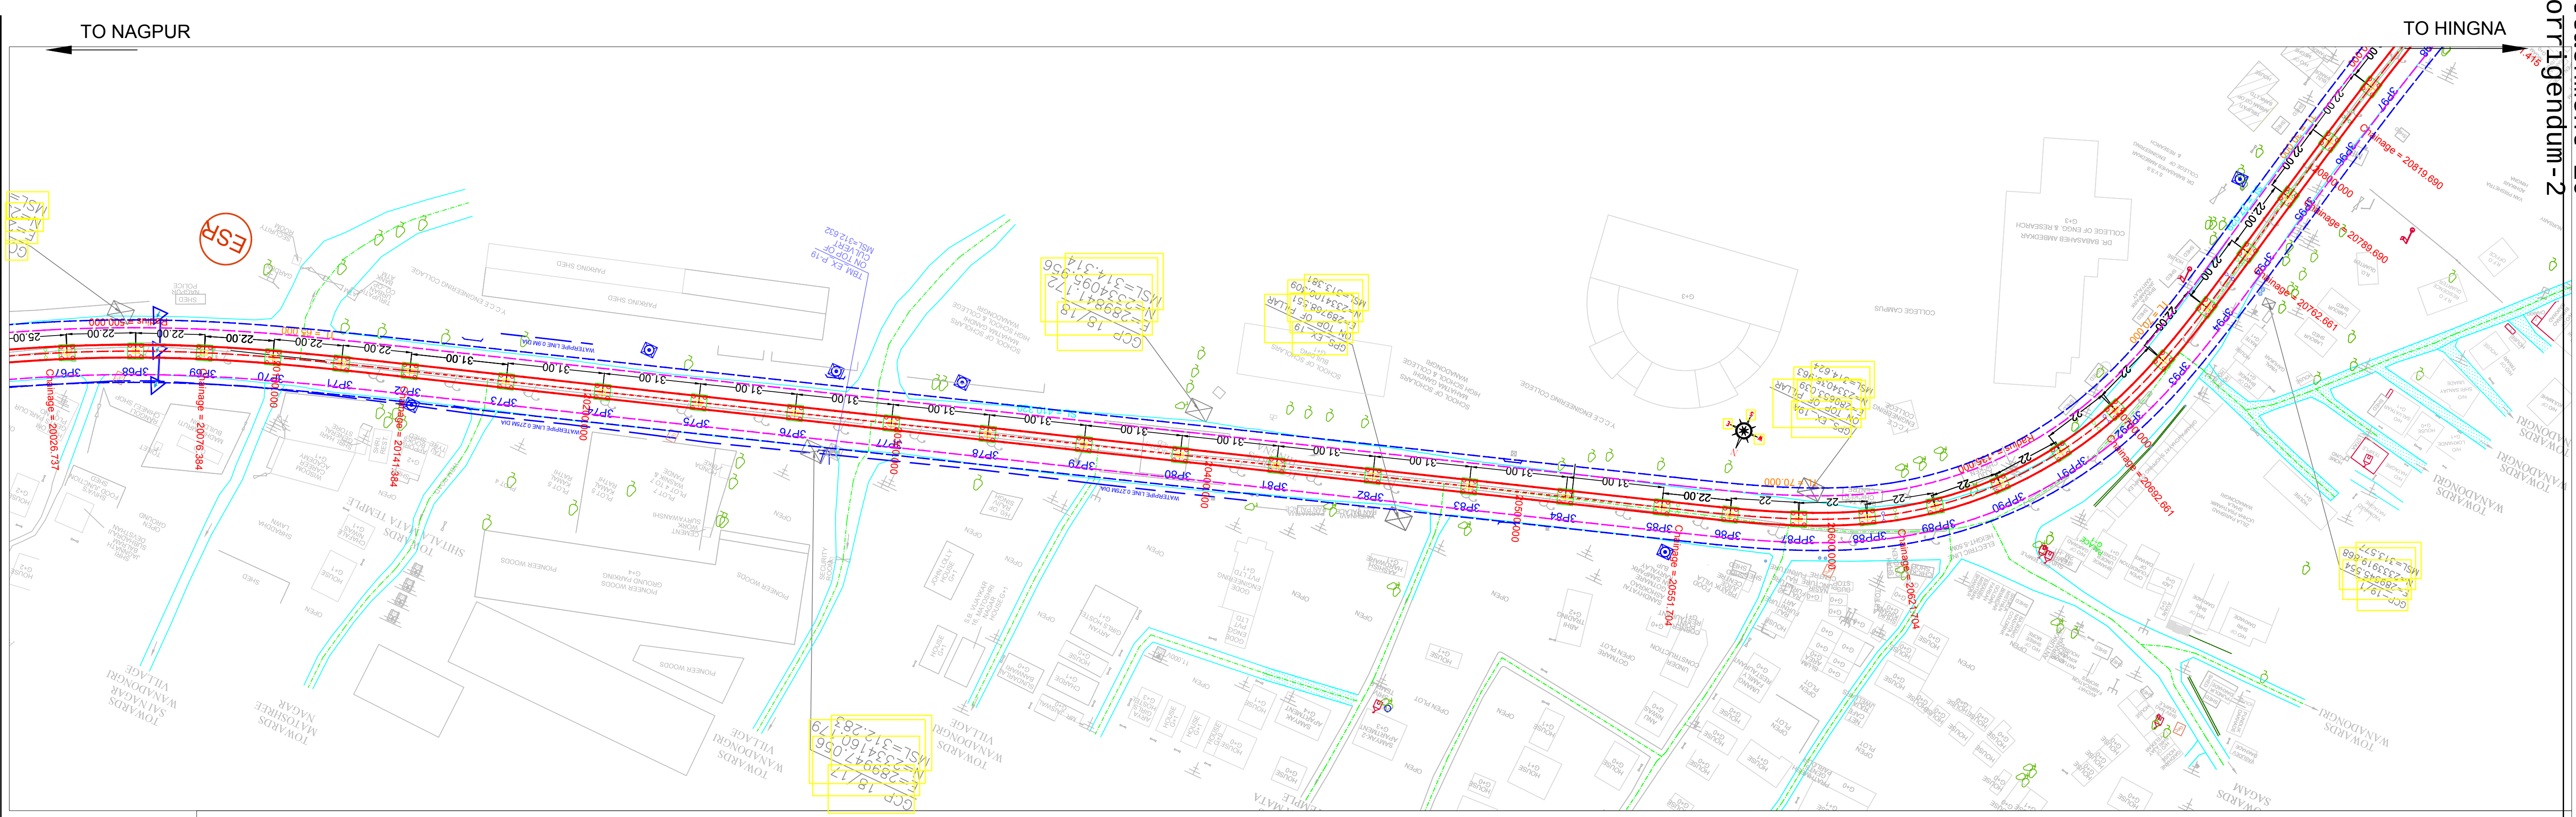

ELEVATED SECTION

LAND ACQUISITION ANNOTATION

MAHARASHTRA METRO RAIL CORPORATION LIMITED
METRO BHAVAN, INFRONT OF DR. BABASAHEB AMBEDKAR COLLEGE, DEEKSHABHOOMI, NAGPUR- 4400010

Project Name: **NAGPUR METRO RAIL PROJECT PHASE-II**

TITLE: **PLAN & PROFILE OF REACH 3A**
(FOR TENDER PURPOSE ONLY)

DWG NO. **MM/NMRP/P-II/PLG/R3A/TP/2021/R0**

Updated Month: **MAY 2021**

Scale: **H=1:1000 V=1:500**



Revision No. **00**

Revision date **12/05/2021**

SHEET NO.: **04 OF 10**

TO HINGNA

TO NAGPUR

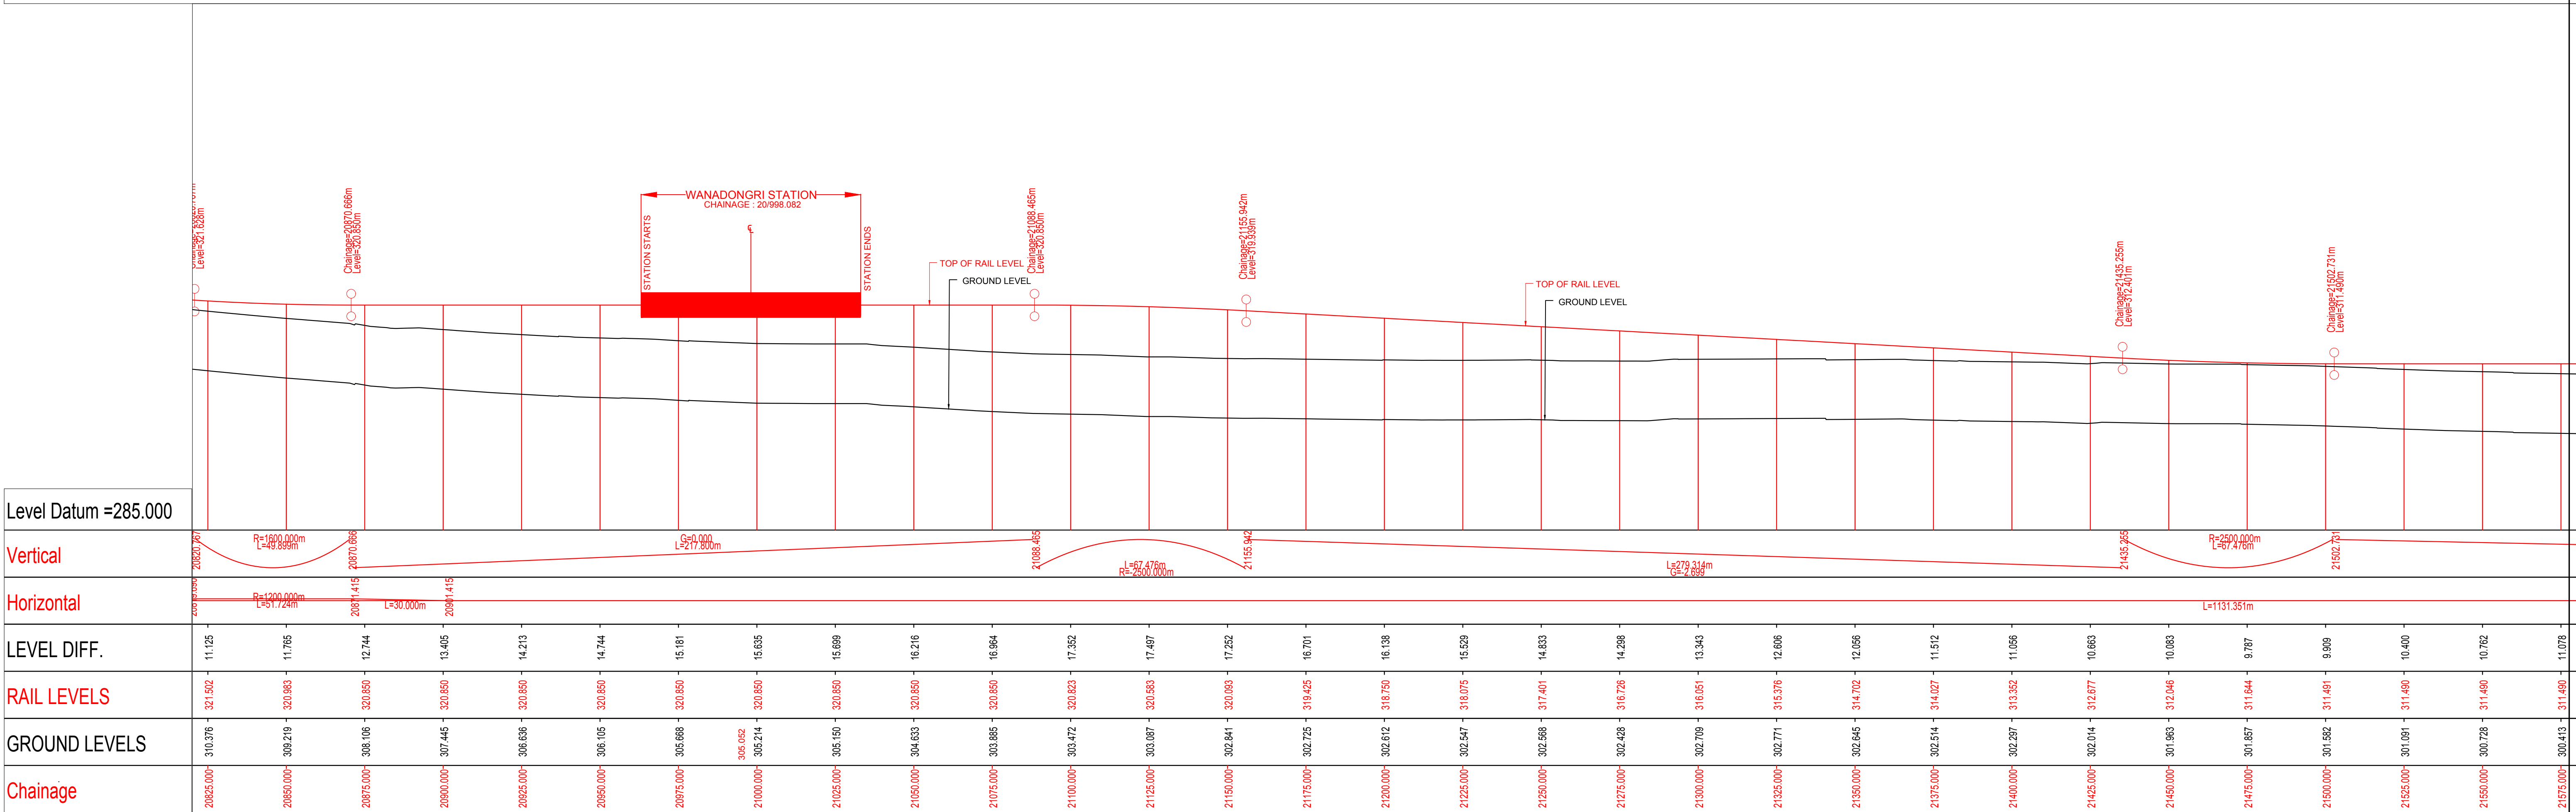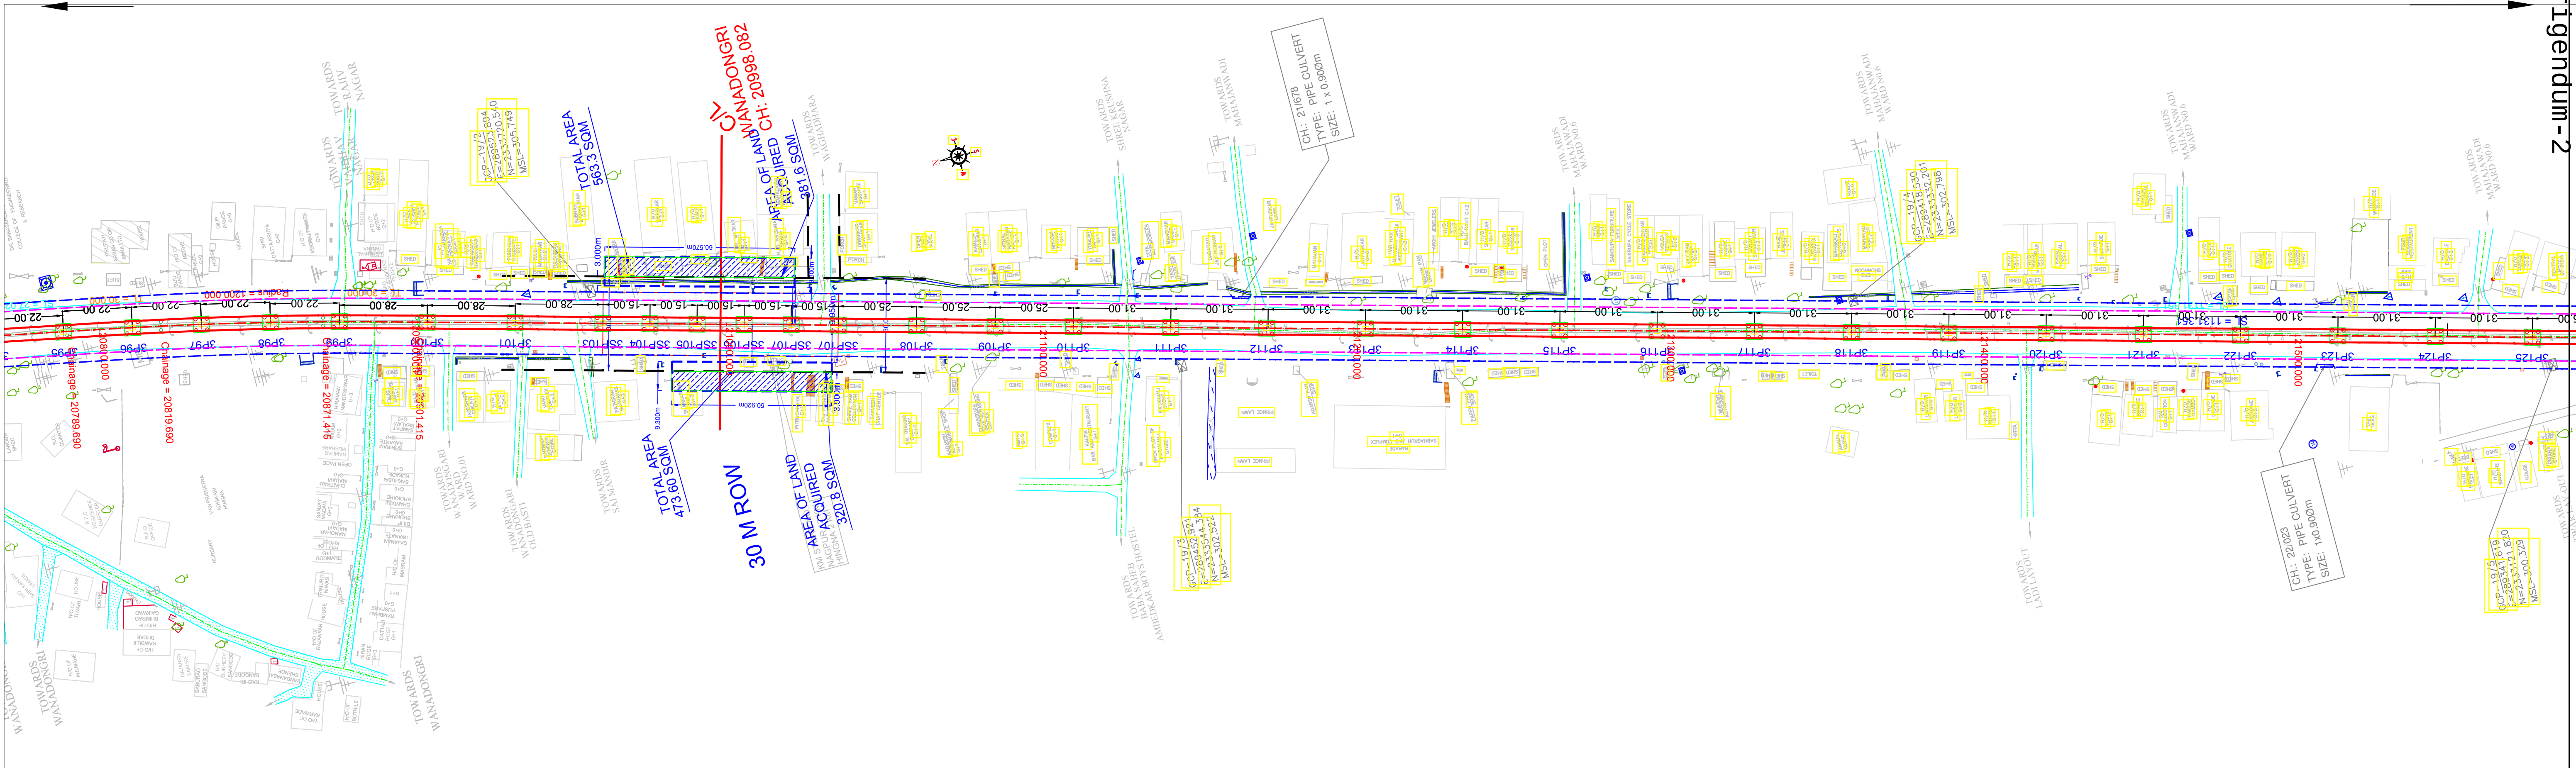

ELEVATED SECTION

LAND ACQUISITION ANNOTATION

MAHARASHTRA METRO RAIL CORPORATION LIMITED
METRO BHAVAN, INFRONT OF DR. BABASAHEB AMBEDKAR COLLEGE, DEEKSHABHOOMI, NAGPUR- 4400010

Project Name: **NAGPUR METRO RAIL PROJECT PHASE-II**

TITLE: **PLAN & PROFILE OF REACH 3A**
(FOR TENDER PURPOSE ONLY)

DWG NO. **MM/NMRP/P-II/PLG/R3A/TP/2021/R0**

Updated Month: **MAY 2021**

Scale: **H=1:1000 V=1:500** -A1

Revision No. **00**

LOKMANYA NAGAR TO HINGNA



20825M TO 21575M

Revision date **12/05/2021**



SHEET NO.: **05 OF 10**

TO HINGNA

TO NAGPUR

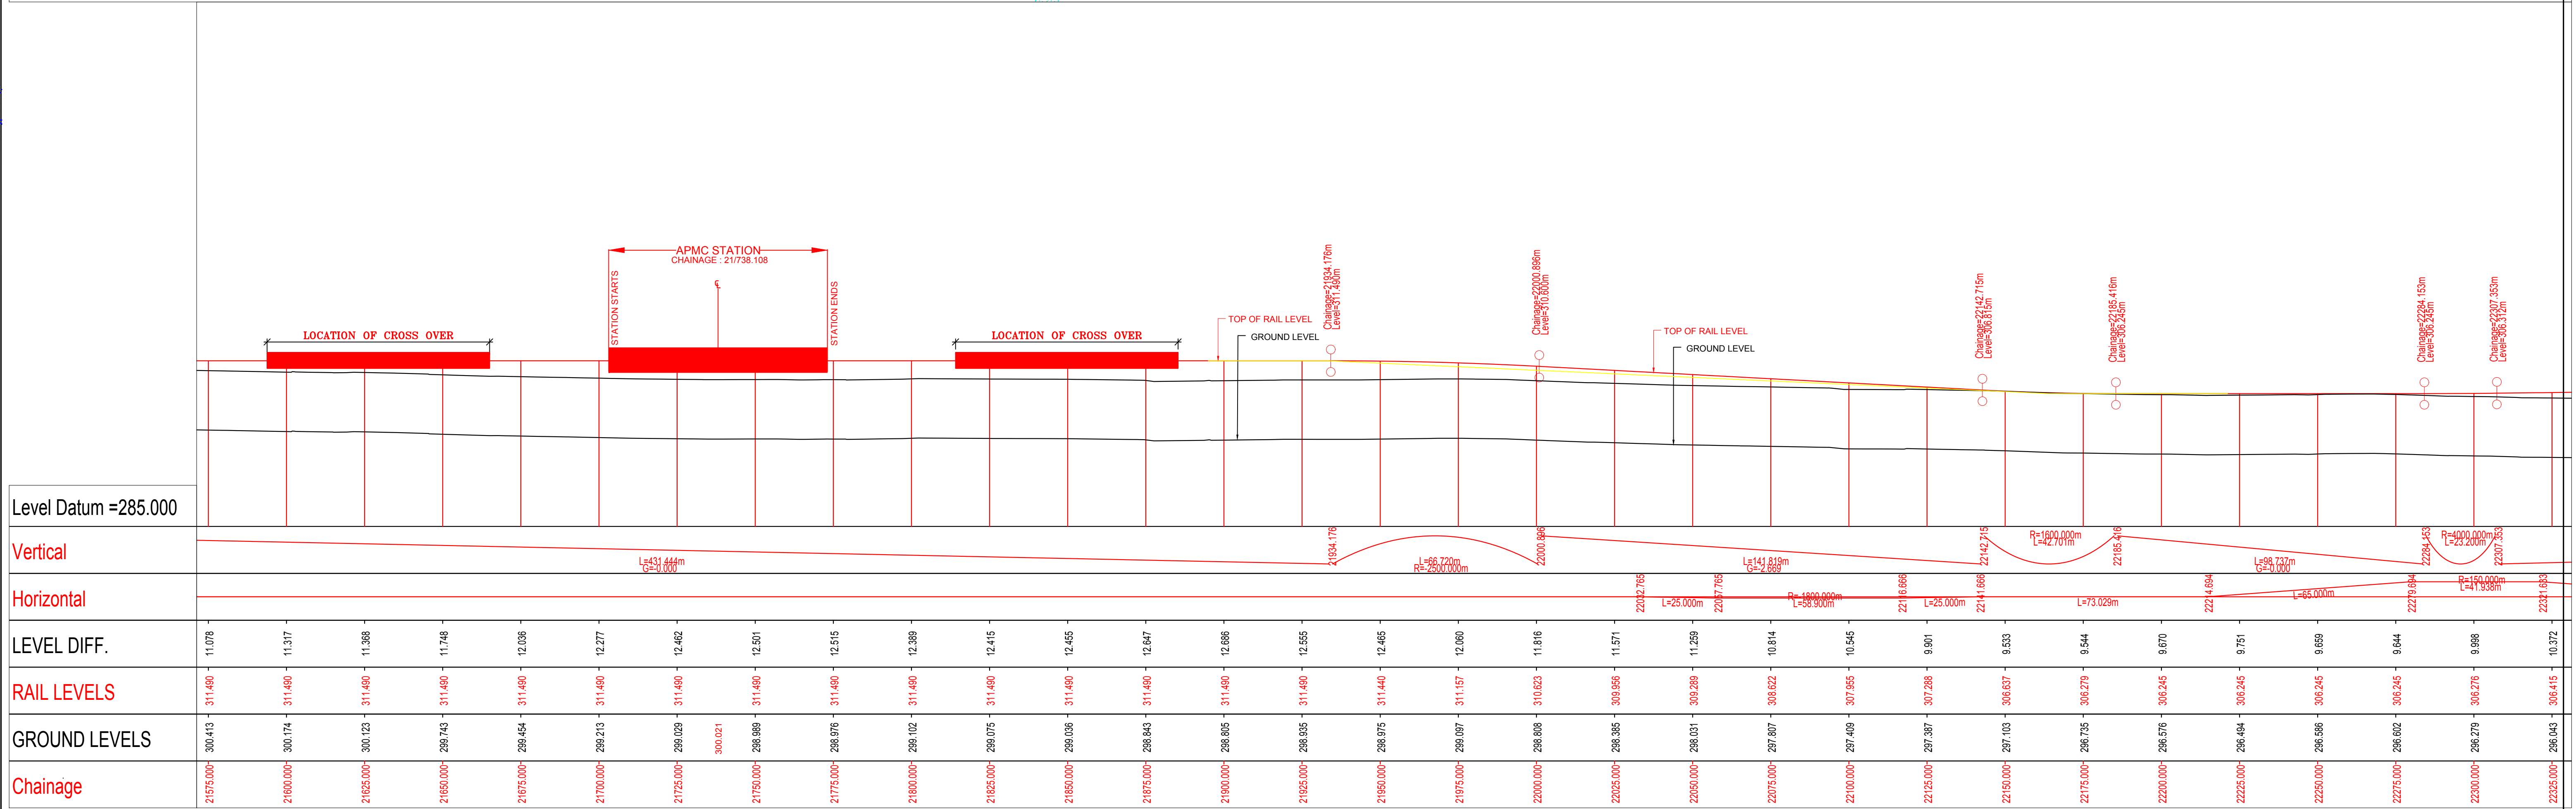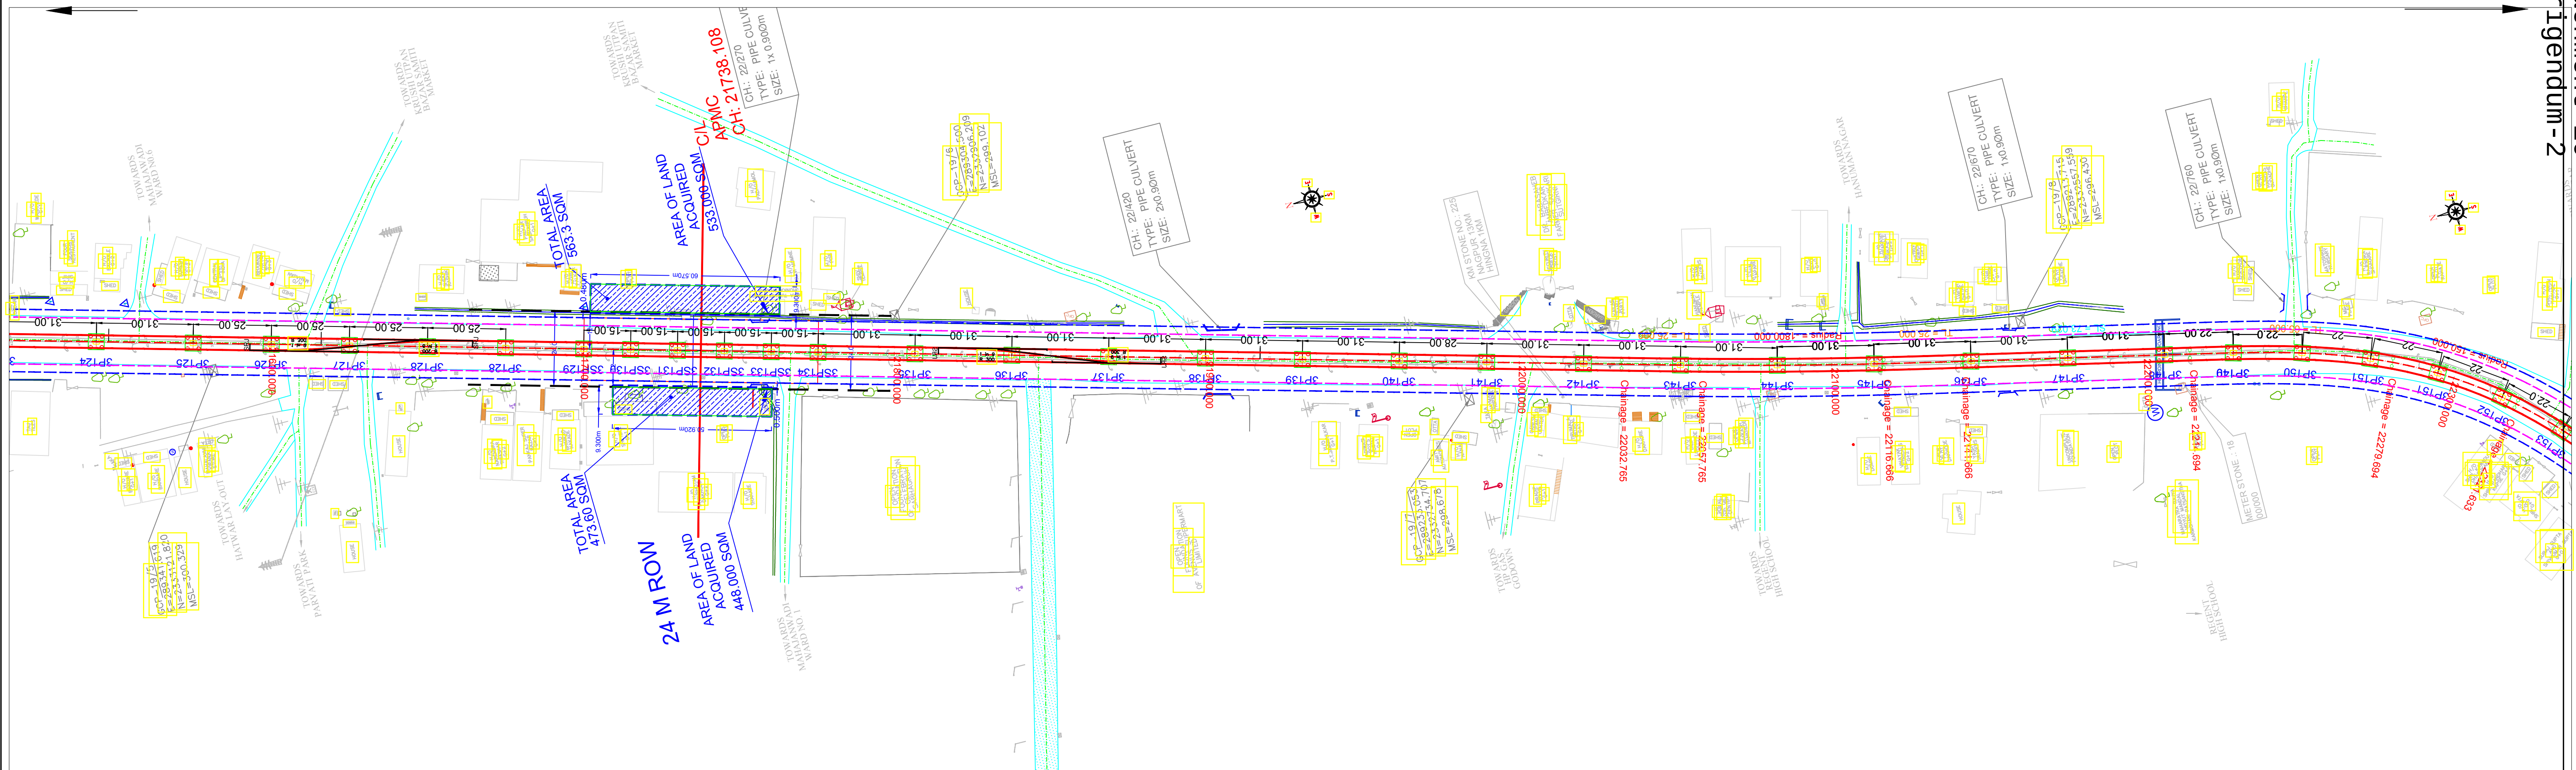



ELEVATED SECTION		LAND ACQUISITION ANNOTATION		MAHARASHTRA METRO RAIL CORPORATION LIMITED		Project Name: NAGPUR METRO RAIL PROJECT PHASE-II	
						TITLE: PLAN & PROFILE OF REACH 3A (FOR TENDER PURPOSE ONLY)	
DWG NO. MM/NMRP/P-II/PLG/R3A/TP/2021/R0		Lokmanya Nagar to Hingna		NAGPUR METRO		Updated Month: MAY 2021	
						Scale: H=1:1000 V=1:500	
						Revision No. 00	
						Revision date 12/05/2021	
						SHEET NO.: 06 OF 10	

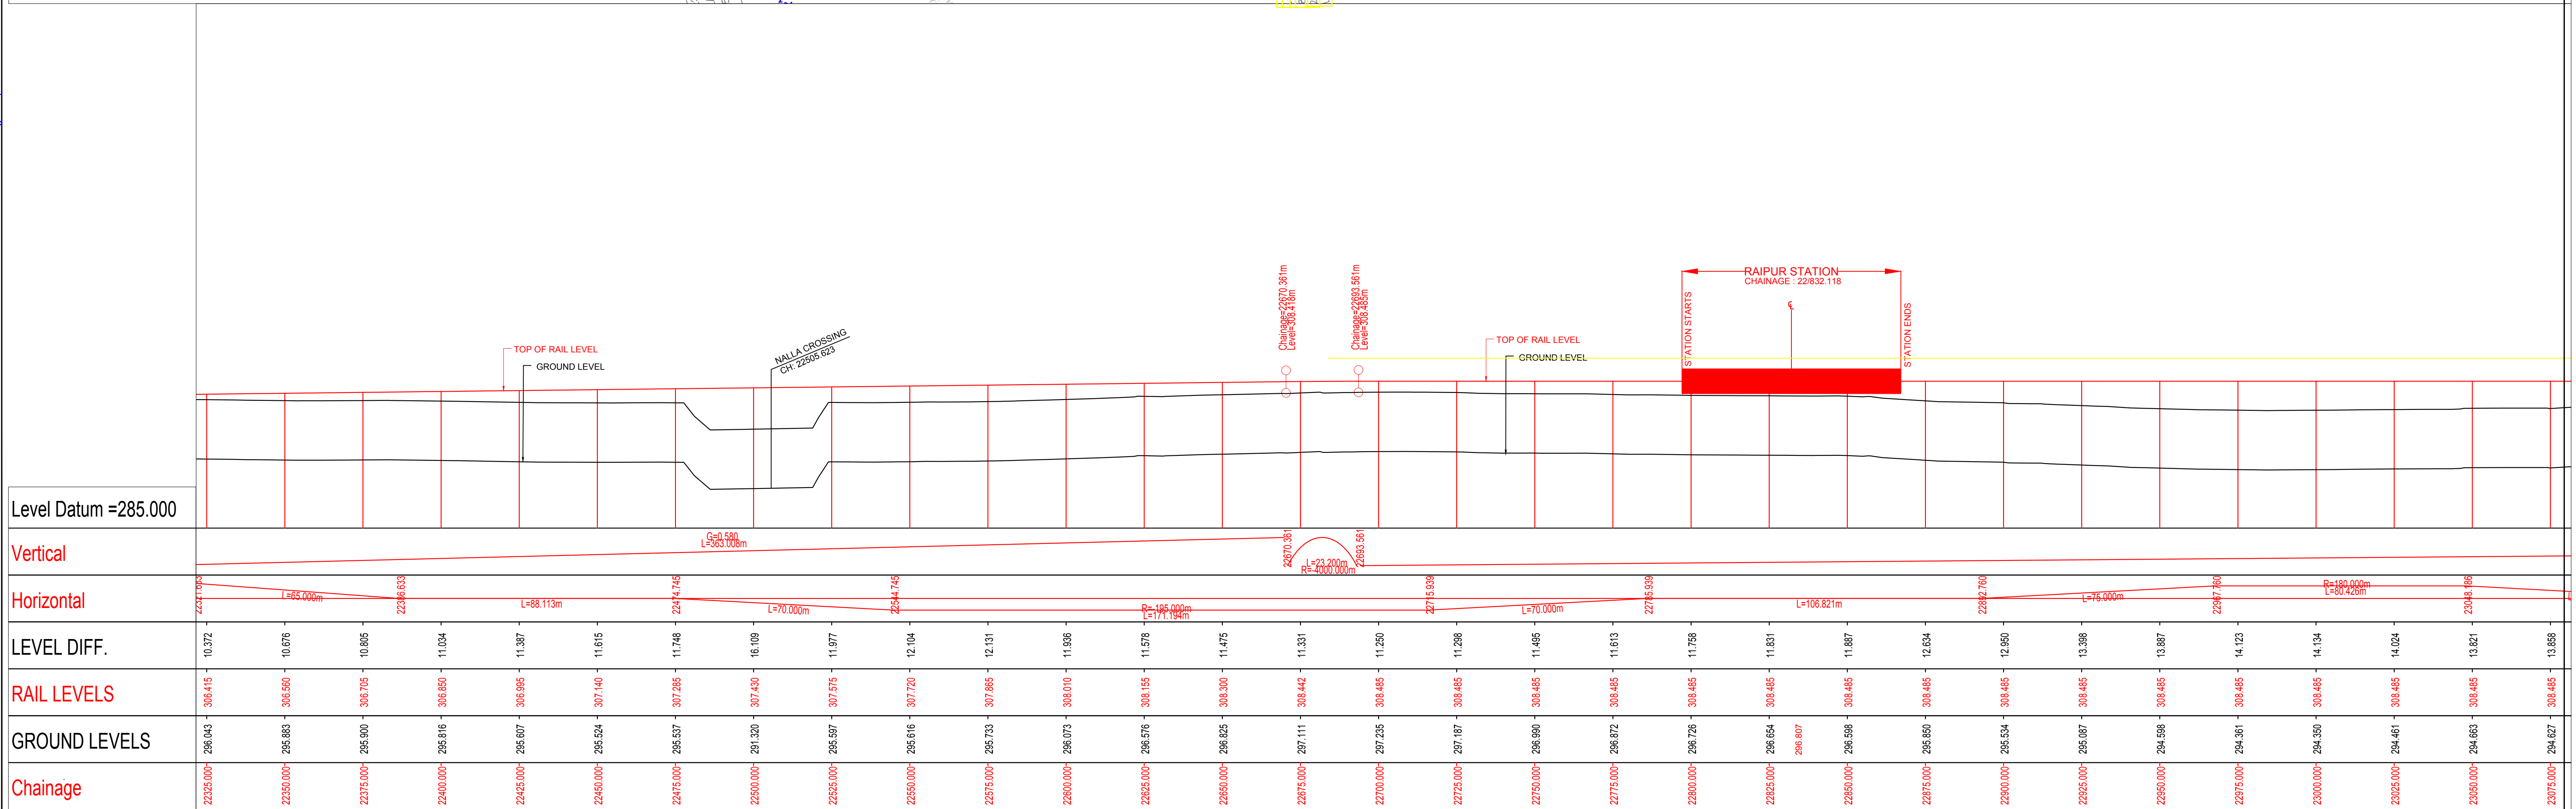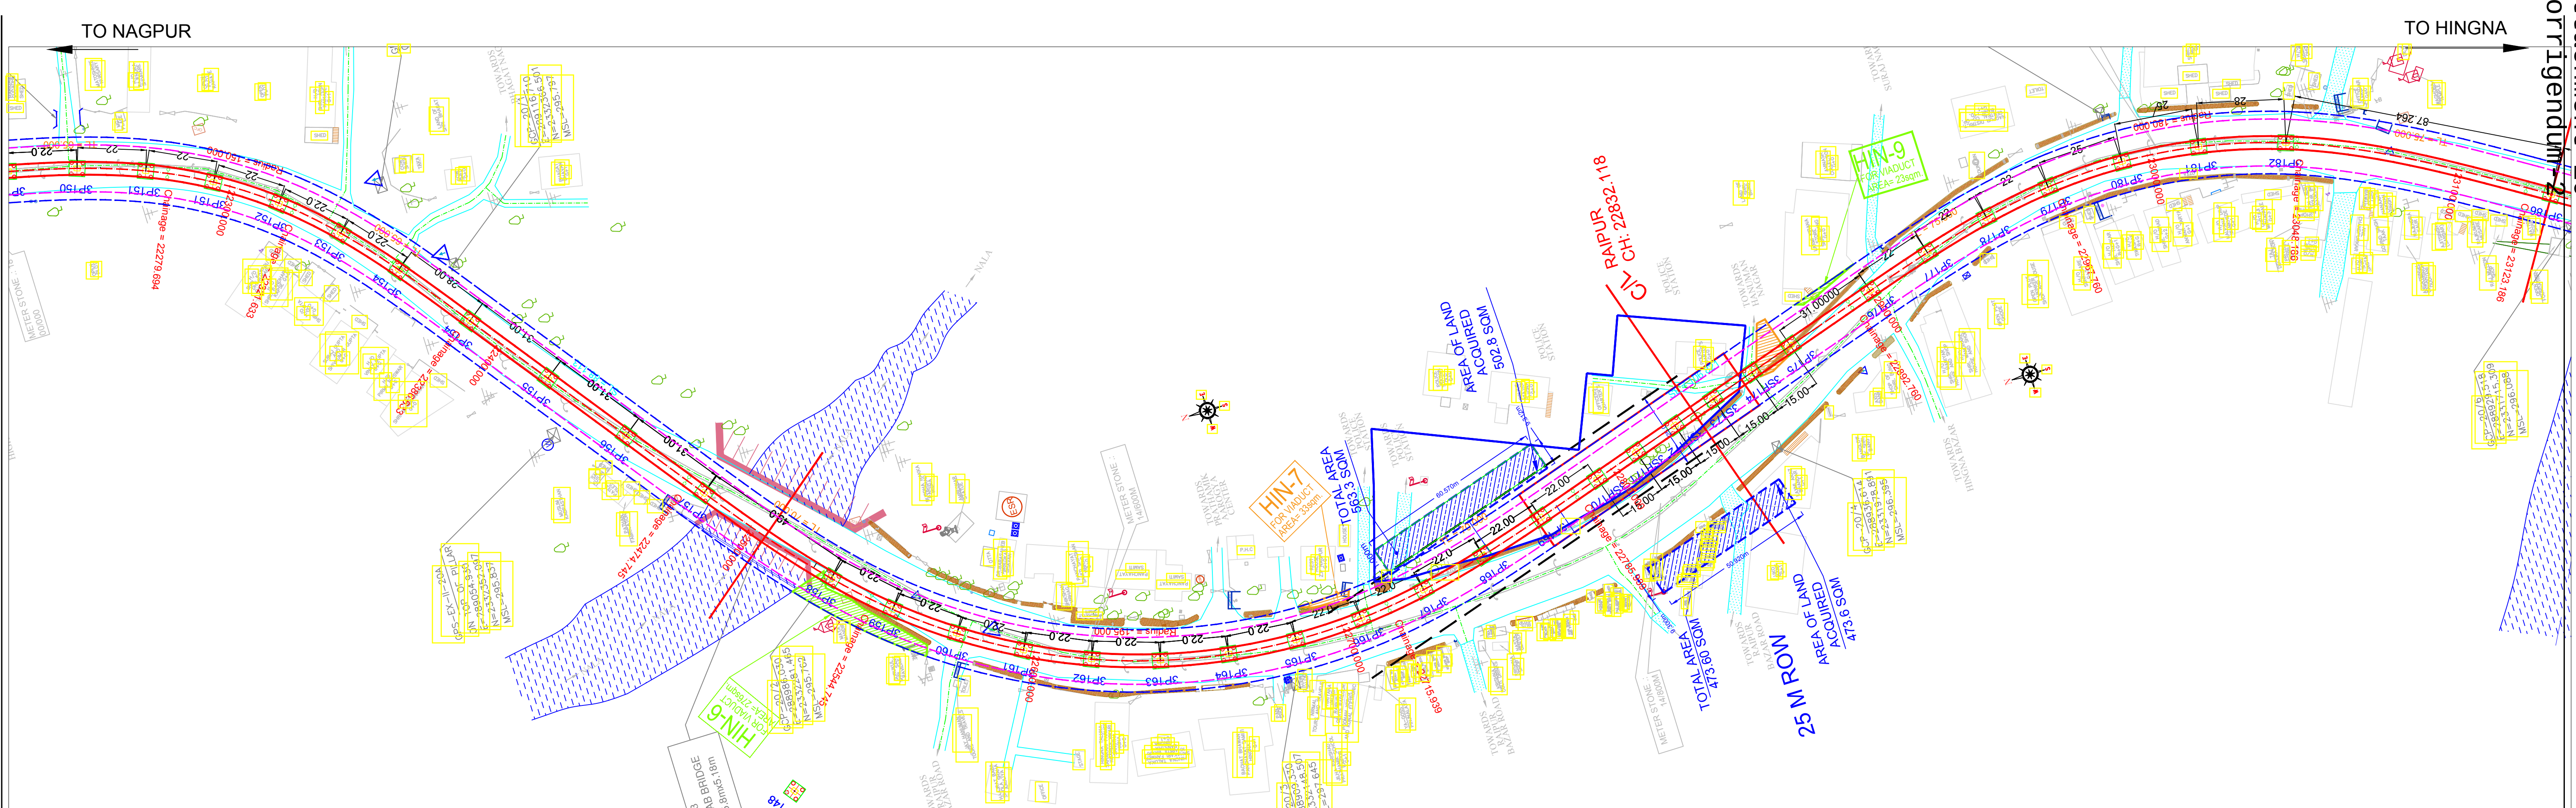

ELEVATED SECTION		LAND ACQUISITION ANNOTATION		MAHARASHTRA METRO RAIL CORPORATION LIMITED		Project Name: NAGPUR METRO RAIL PROJECT PHASE-II	
						TITLE: PLAN & PROFILE OF REACH 3A	
						(FOR TENDER PURPOSE ONLY)	
						DWG NO. MM/NMRP/P-II/PLG/R3A/TP/2021/R0	
						Updated Month: MAY 2021	
						Scale: H=1:1000 V=1:500	
						Revision No. 00	
						Revision date 12/05/2021	
						SHEET NO.: 07 OF 10	

TO HINGNA



TO NAGPUR

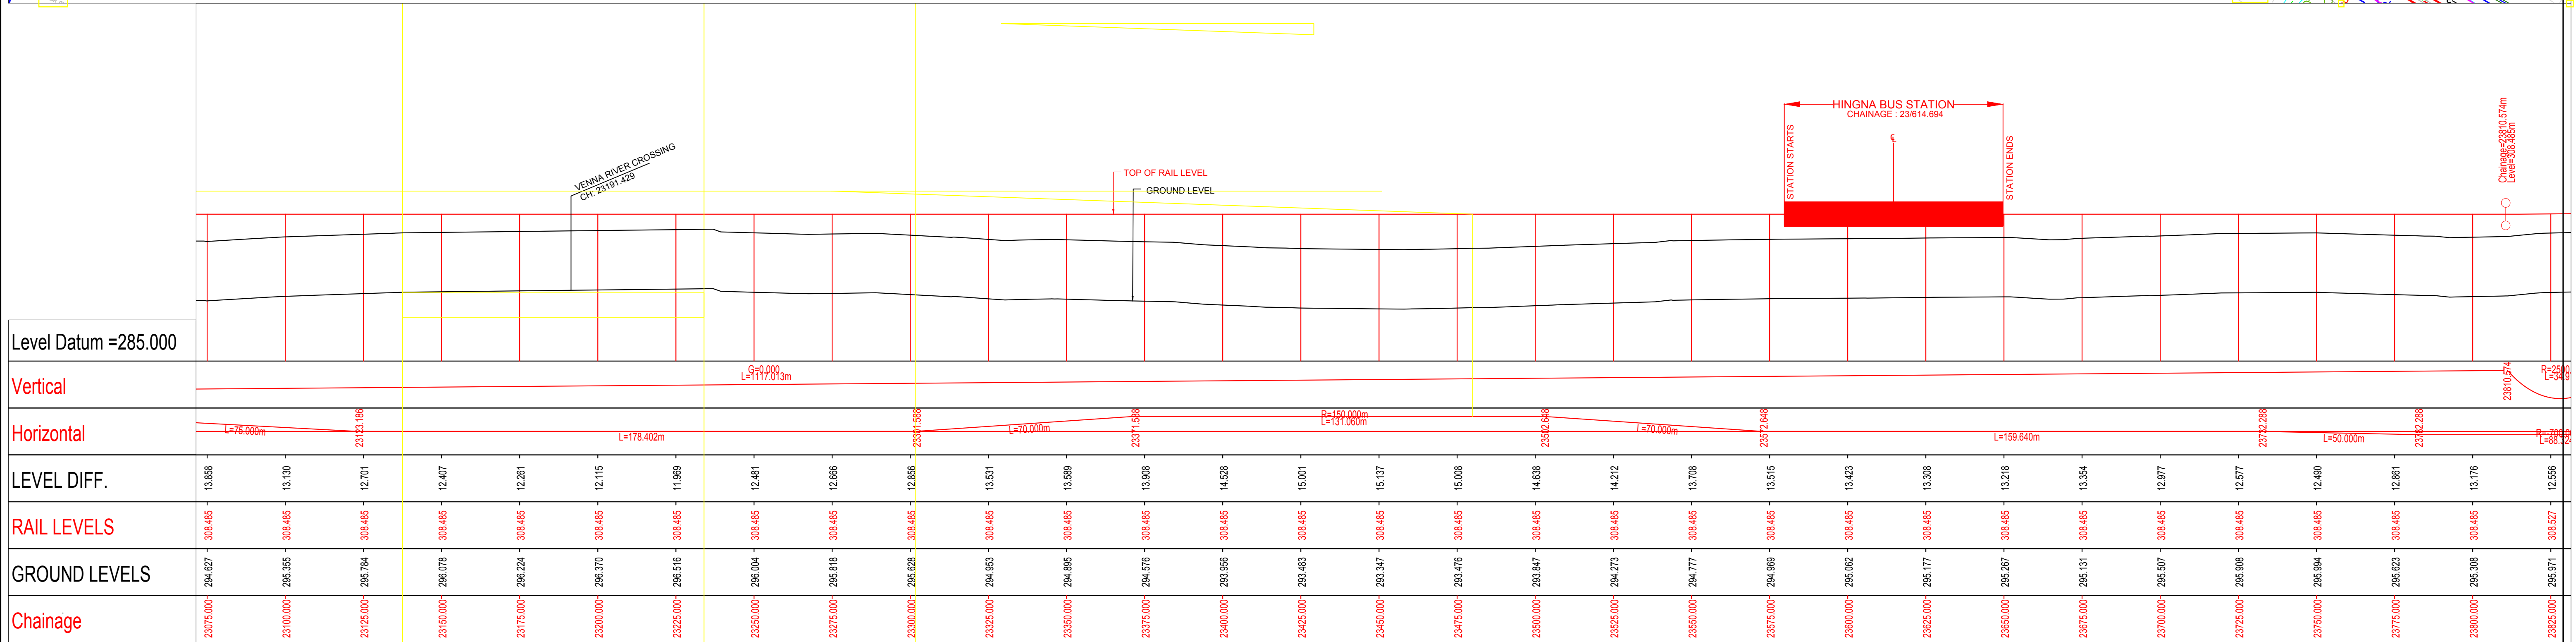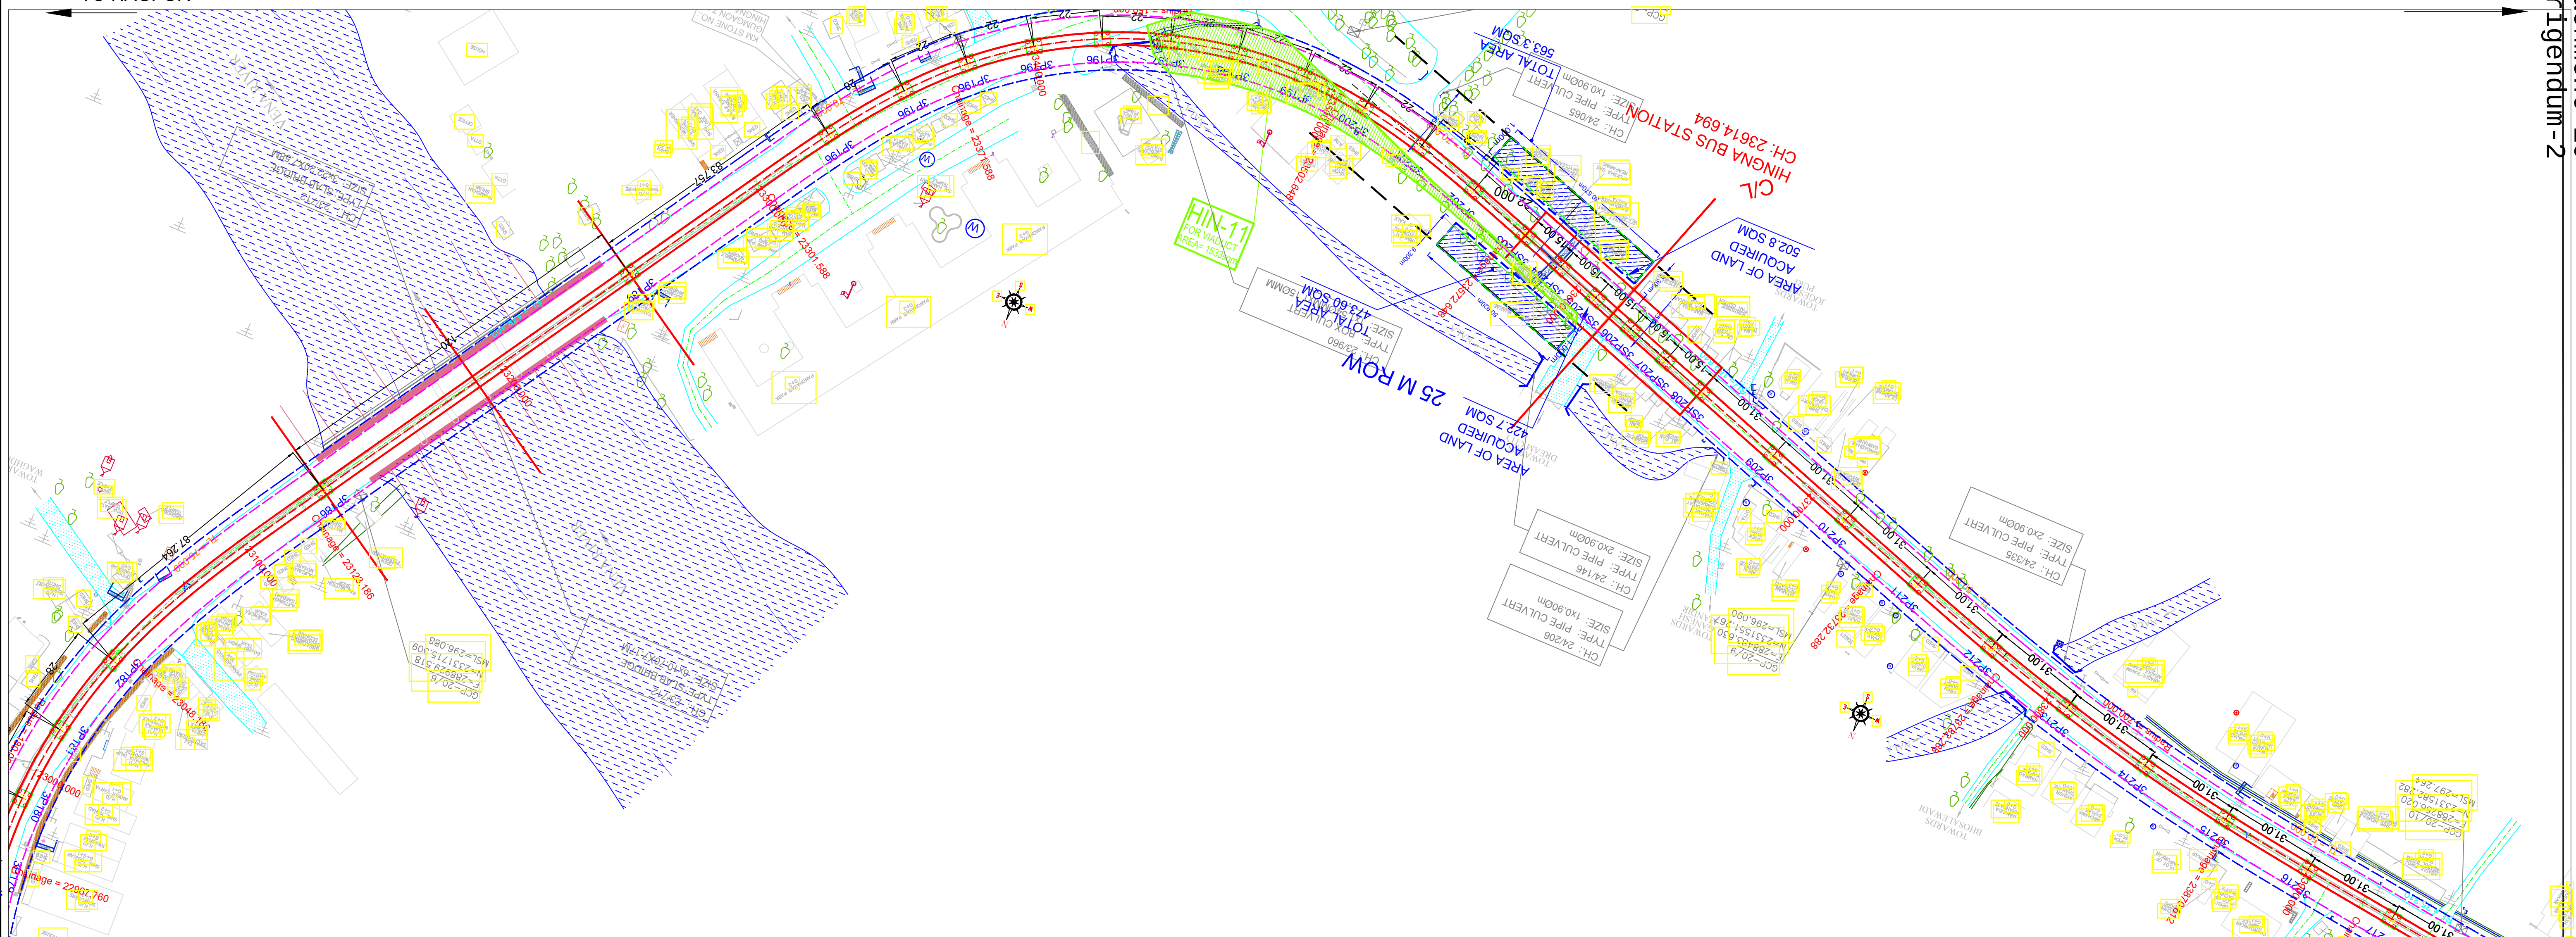

ELEVATED SECTION		LAND ACQUISITION ANNOTATION		MAHARASHTRA METRO RAIL CORPORATION LIMITED		Project Name: NAGPUR METRO RAIL PROJECT PHASE-II	
						TITLE: PLAN & PROFILE OF REACH 3A (FOR TENDER PURPOSE ONLY)	
DWG NO. MM/NMRP/P-II/PLG/R3A/TP/2021/R0		LOKMANYA NAGAR TO HINGNA		SHEET NO.: 08 OF 10		Updated Month: MAY 2021	
Scale: H=1:1000 V=1:500		Revision No. 00		Revision date 12/05/2021		23075M TO 23825M	

TO HINGNA

TO NAGPUR

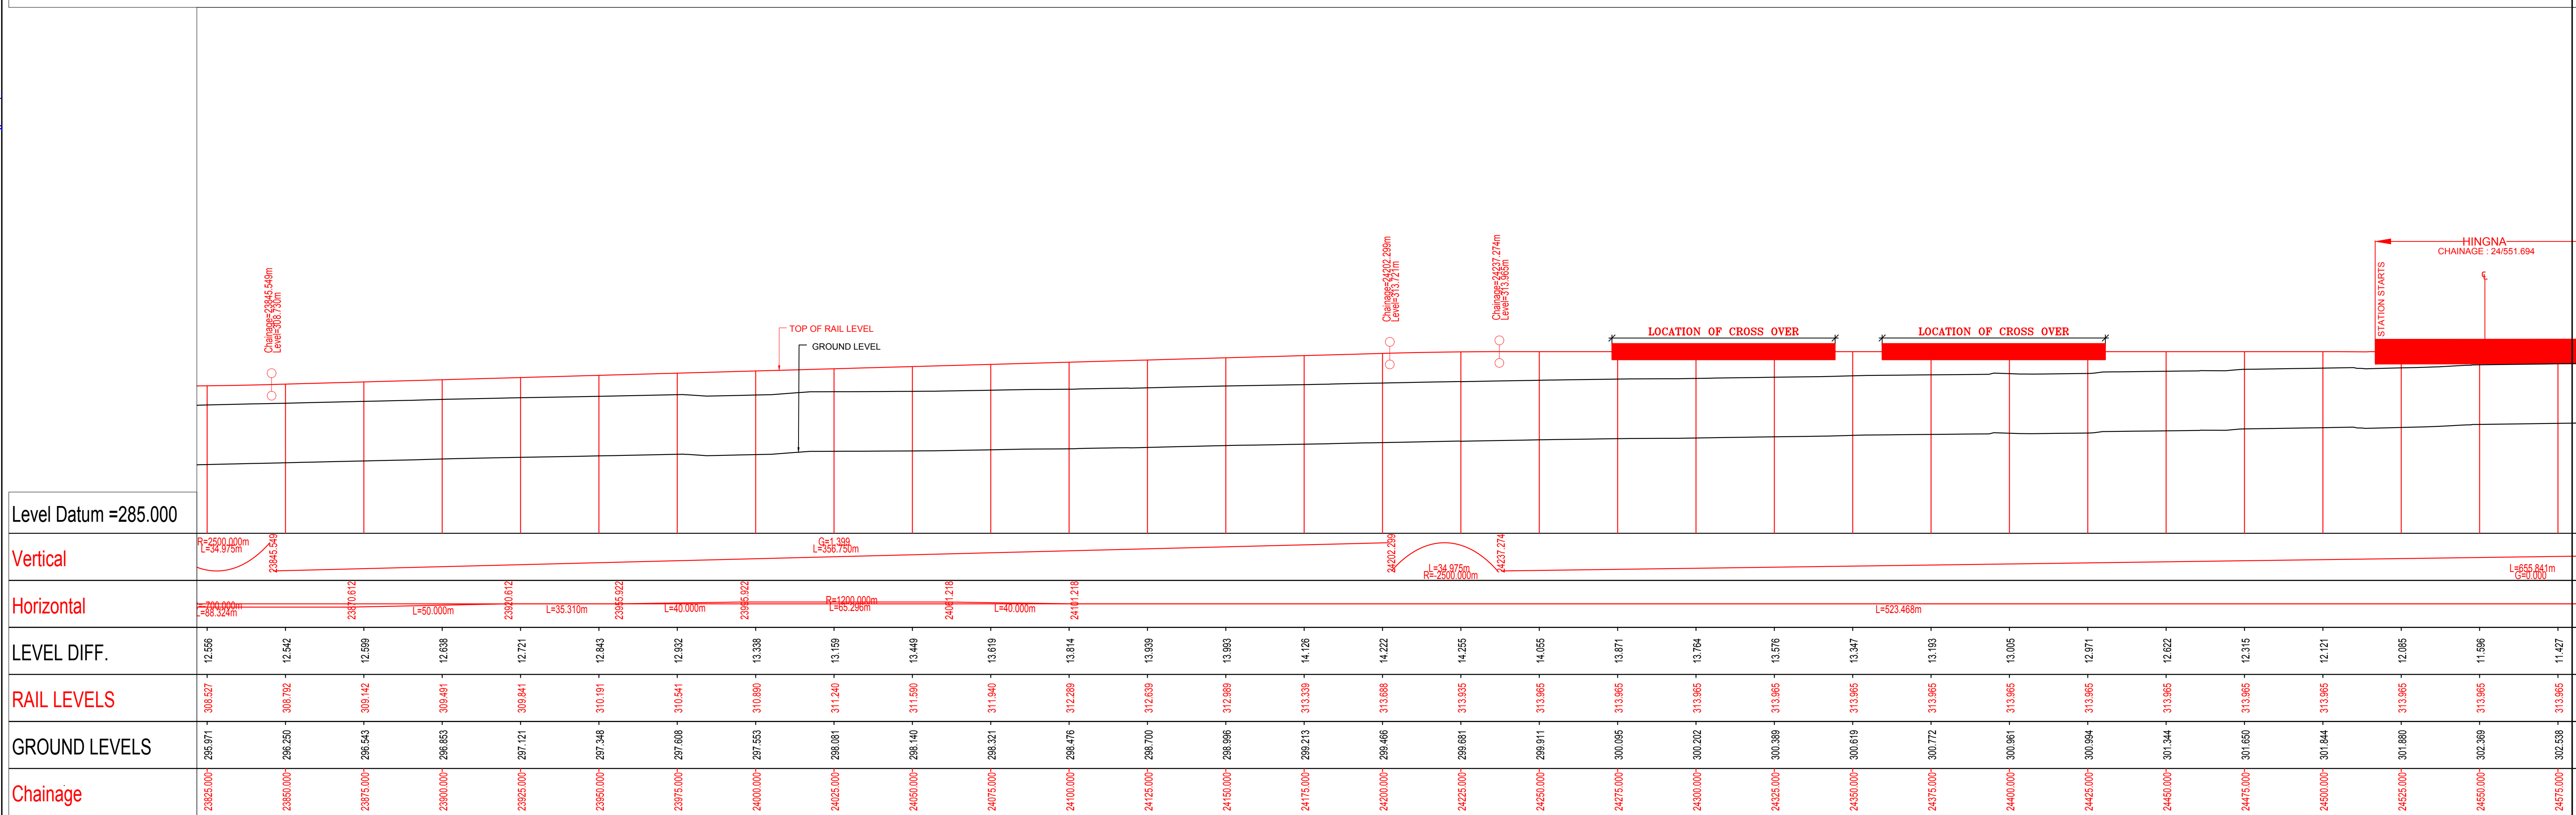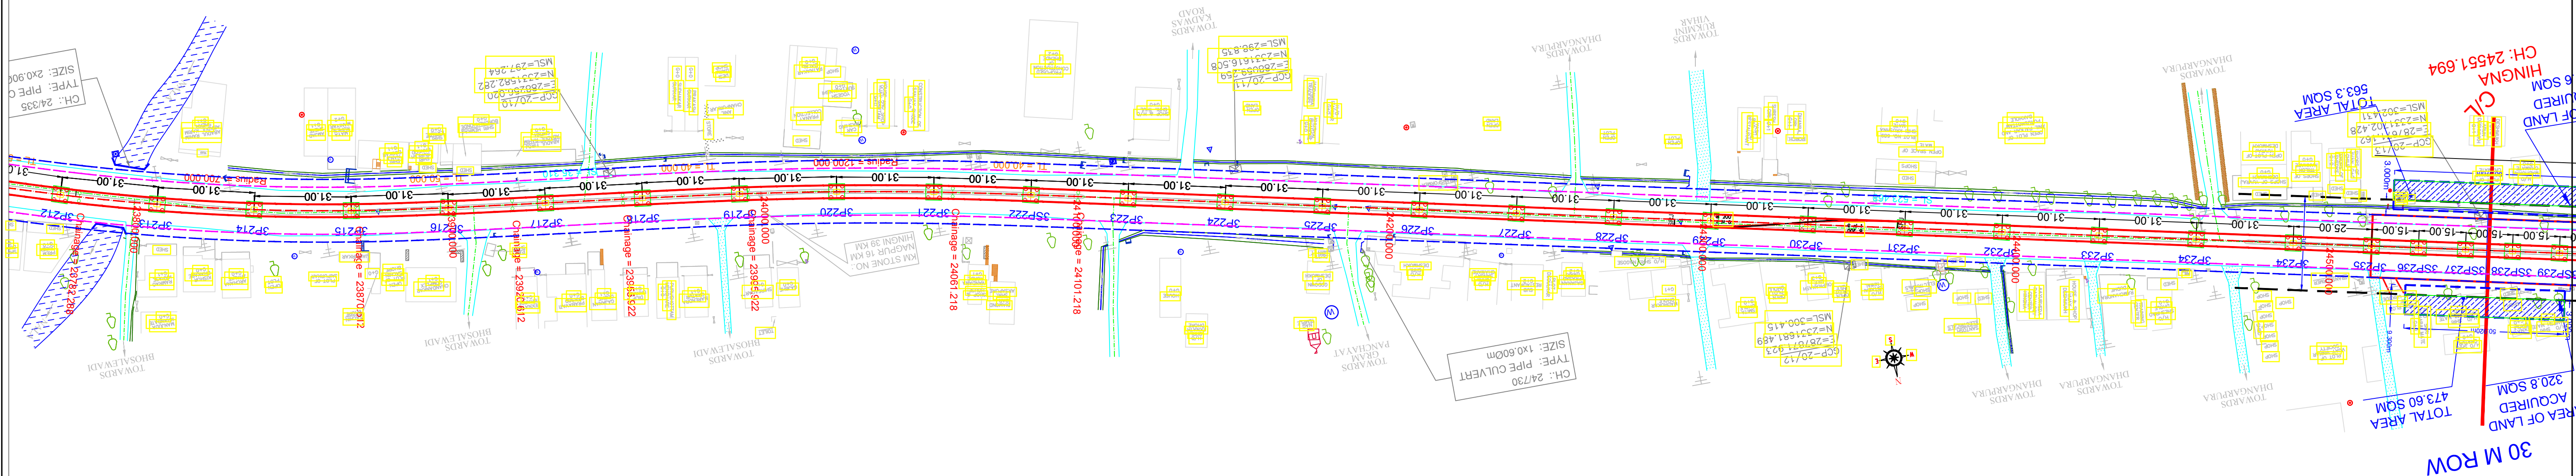

ELEVATED SECTION

LAND ACQUISITION ANNOTATION

MAHARASHTRA METRO RAIL CORPORATION LIMITED
METRO BHAVAN, INFRONT OF DR. BABASAHEB AMBEDKAR COLLEGE, DEEKSHABHOOMI, NAGPUR- 4400010

Project Name: **NAGPUR METRO RAIL PROJECT PHASE-II**

TITLE: **PLAN & PROFILE OF REACH 3A**
(FOR TENDER PURPOSE ONLY)

DWG NO. **MM/NMRP/P-II/PLG/R3A/TP/2021/R0**


Updated Month: **MAY 2021**

Scale: **H=1:1000 V=1:500**

Revision No. **00**

Revision date: **12/05/2021**



SHEET NO.: **09 OF 10**

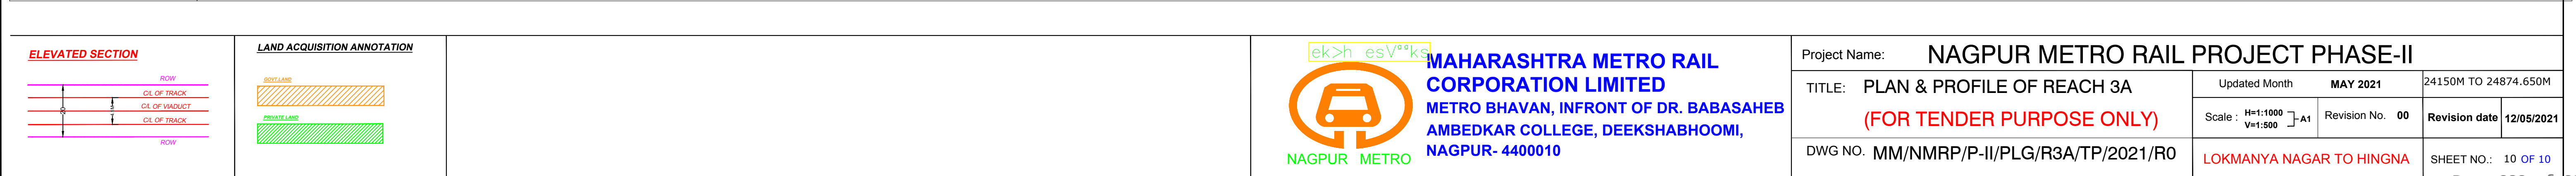



Level Datum =278.000

Project Name: NAGPUR METRO RAIL PROJECT PHASE-II				
TITLE: PLAN & PROFILE OF REACH 4A (FOR TENDER PURPOSE ONLY)	Updated Month JUNE 2021			
	Scale: H=1:1000 V=1:500 	Revision No. 01	Revision date	10/06/2021
DWG NO. MM/NMRP/P-II/PLG/R4A/TP/2021/R1	PRAJAPATI NAGAR TO TRANSPORT NAGAR		SHEET NO.: 01 OF 07	

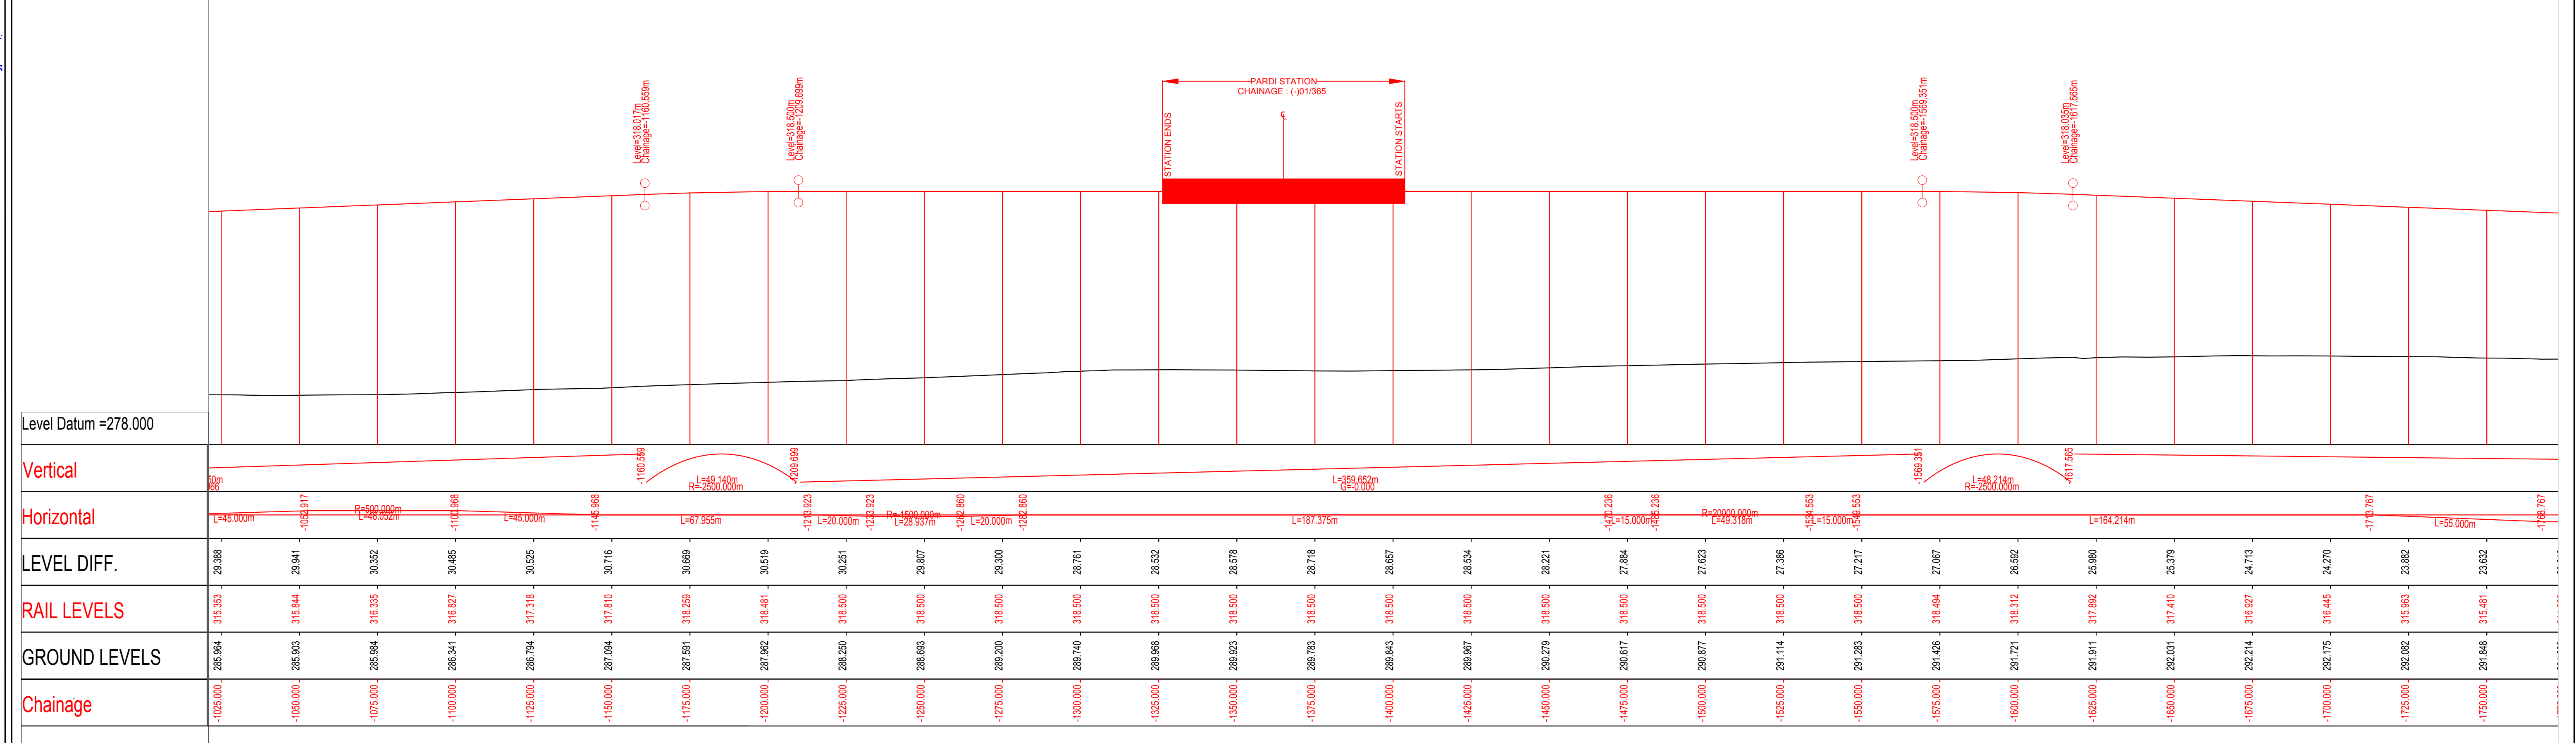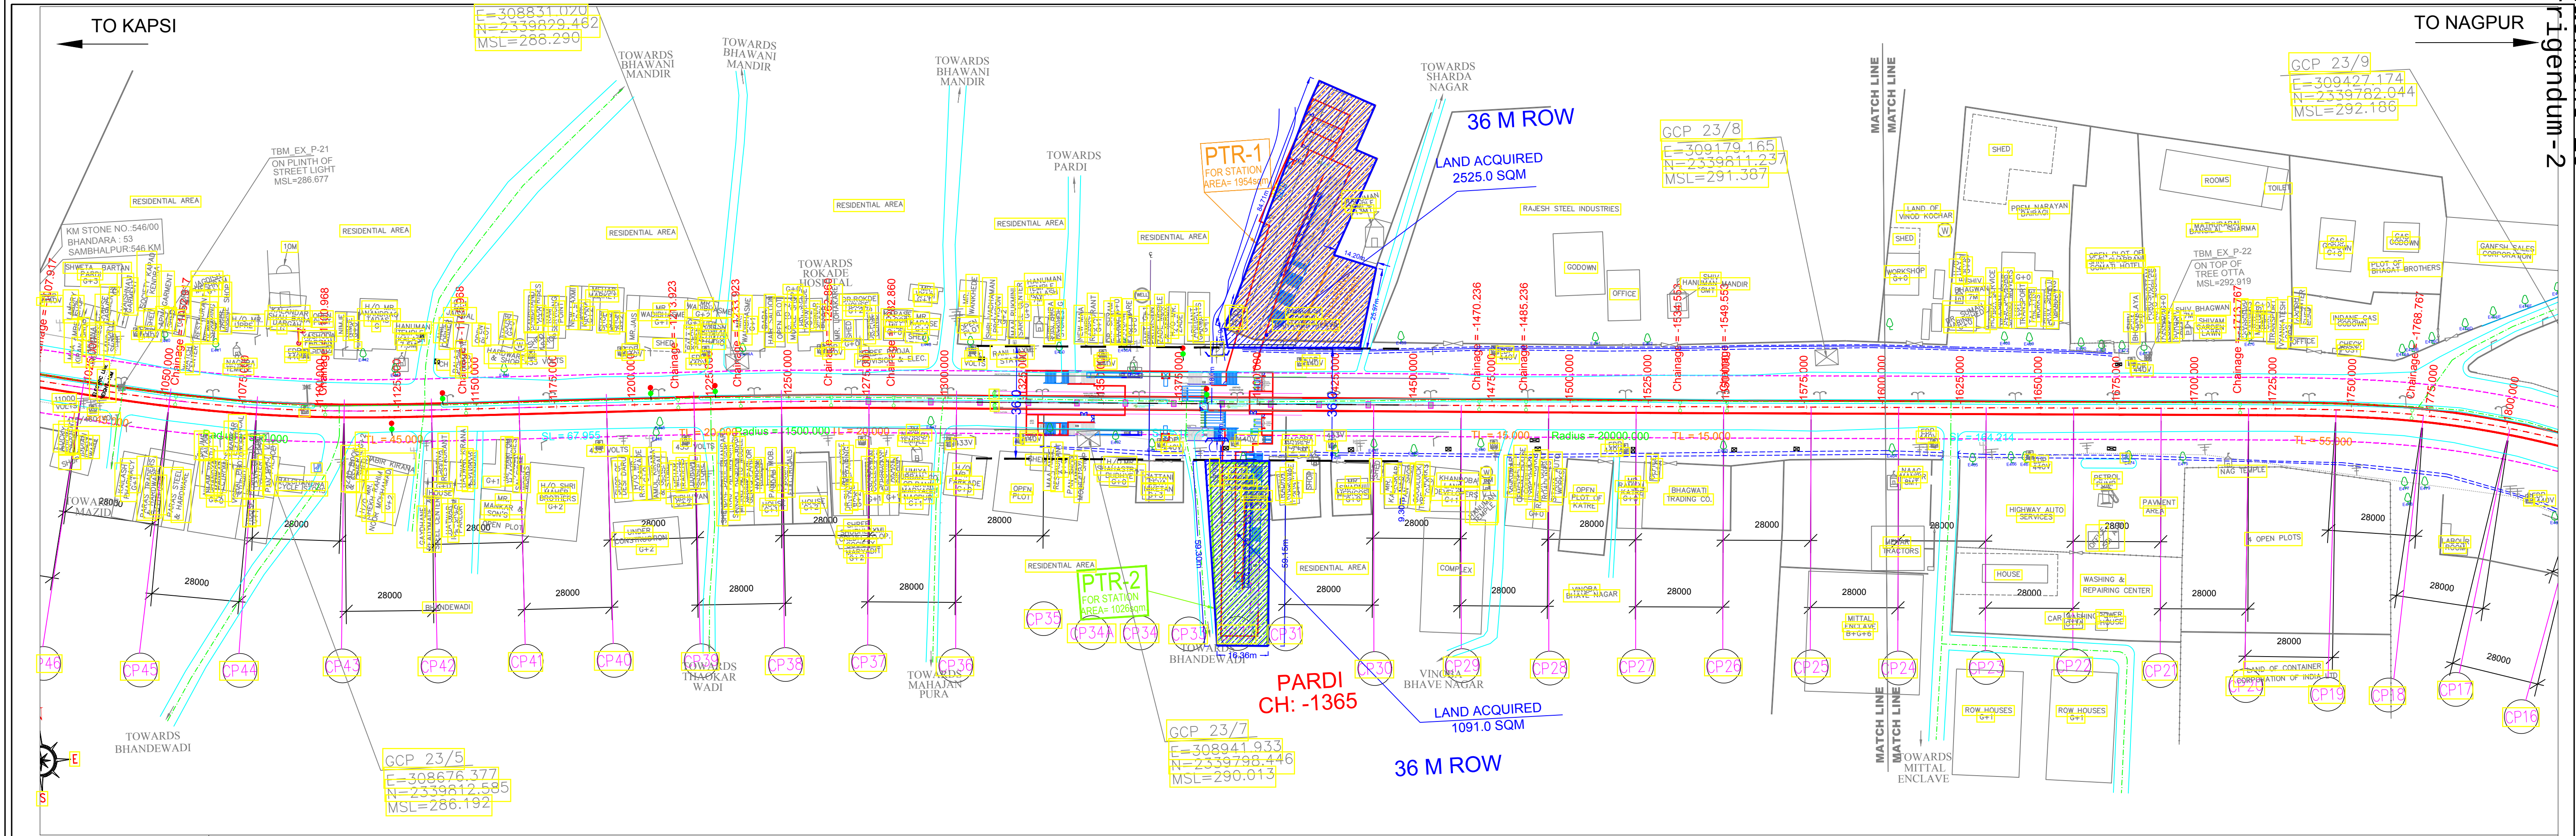

ELEVATED SECTION

LAND ACQUISITION ANNOTATION AS PER DPR

LEGEND

- ROW
- REVISED RELOCATED & RESHAPE PROPOSED STATION LAND

MAHARASHTRA METRO RAIL CORPORATION LIMITED
METRO BHAVAN, INFRONT OF DR. BABASAHEB AMBEDKAR COLLEGE, DEEKSHABHOOMI, NAGPUR- 4400010

Project Name: NAGPUR METRO RAIL PROJECT PHASE-II

TITLE: PLAN & PROFILE OF REACH 4A (FOR TENDER PURPOSE ONLY)

DWG NO. MM/NMRP/P-II/PLG/R4A/TP/2021/R1

Updated Month: JUNE 2021

Scale: H=1:1000 V=1:500

Revision No. 01



Revision date 10/06/2021

PRAJAPATI NAGAR TO TRANSPORT NAGAR

SHEET NO.: 02 OF 07

TO NAGPUR

TO KAPSI

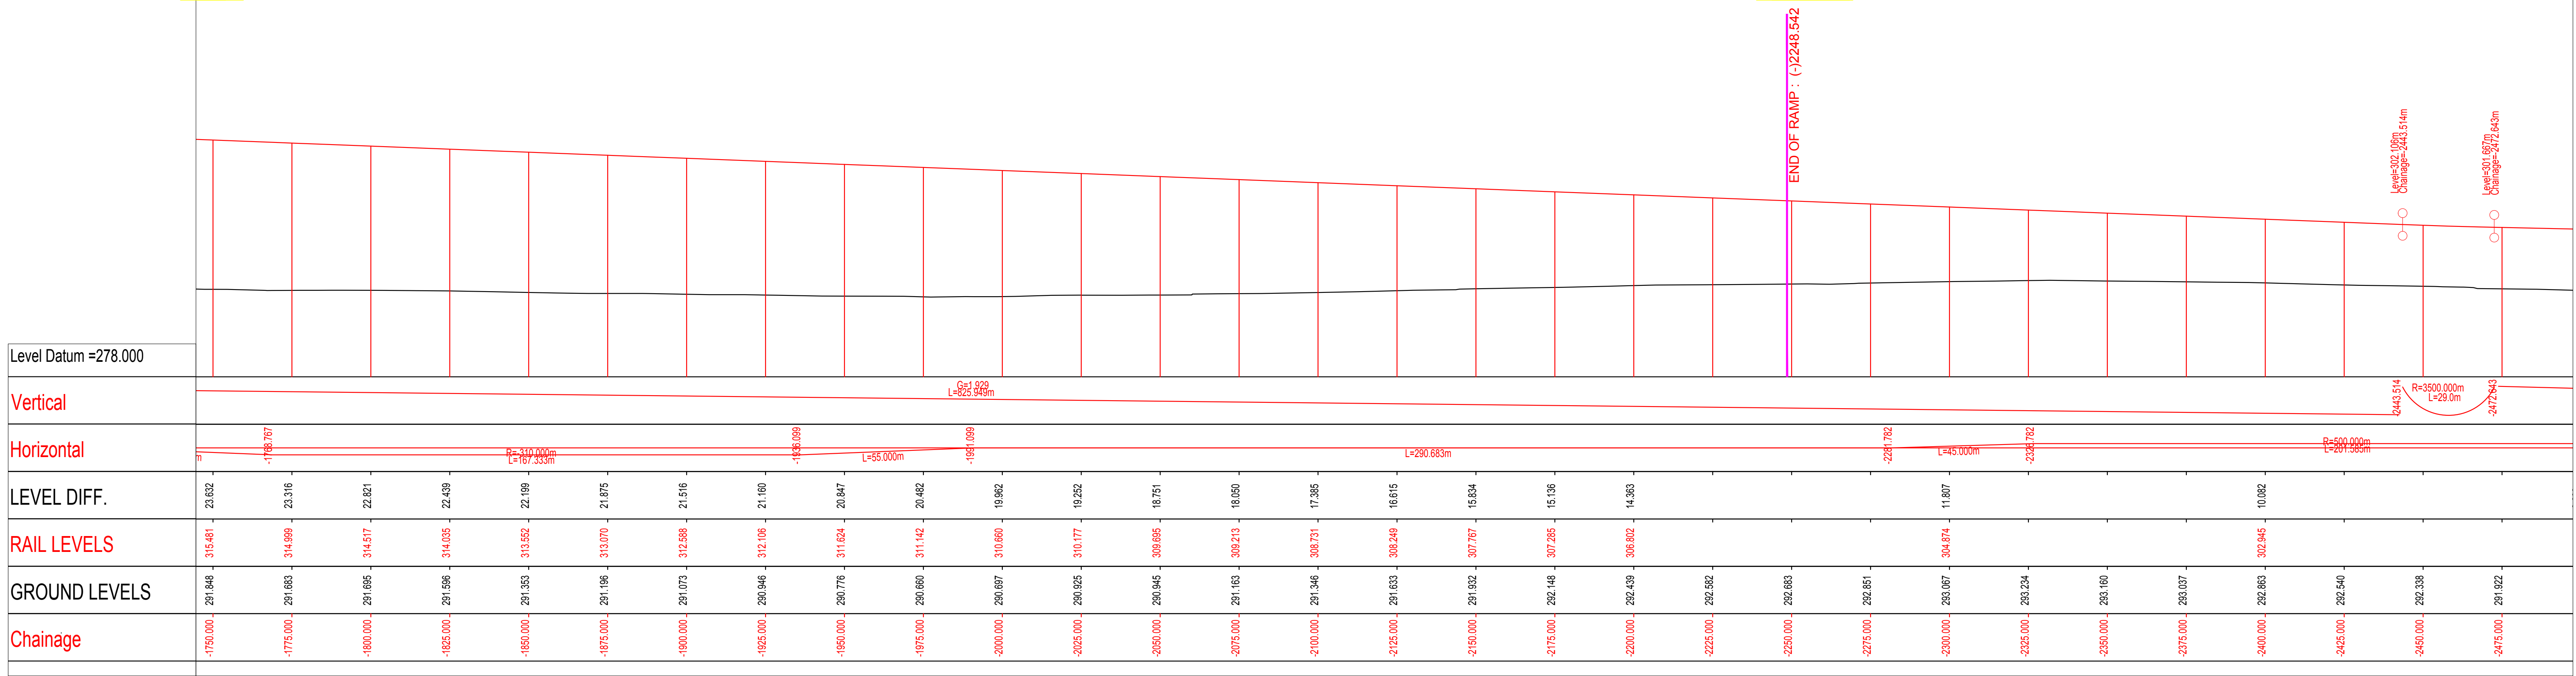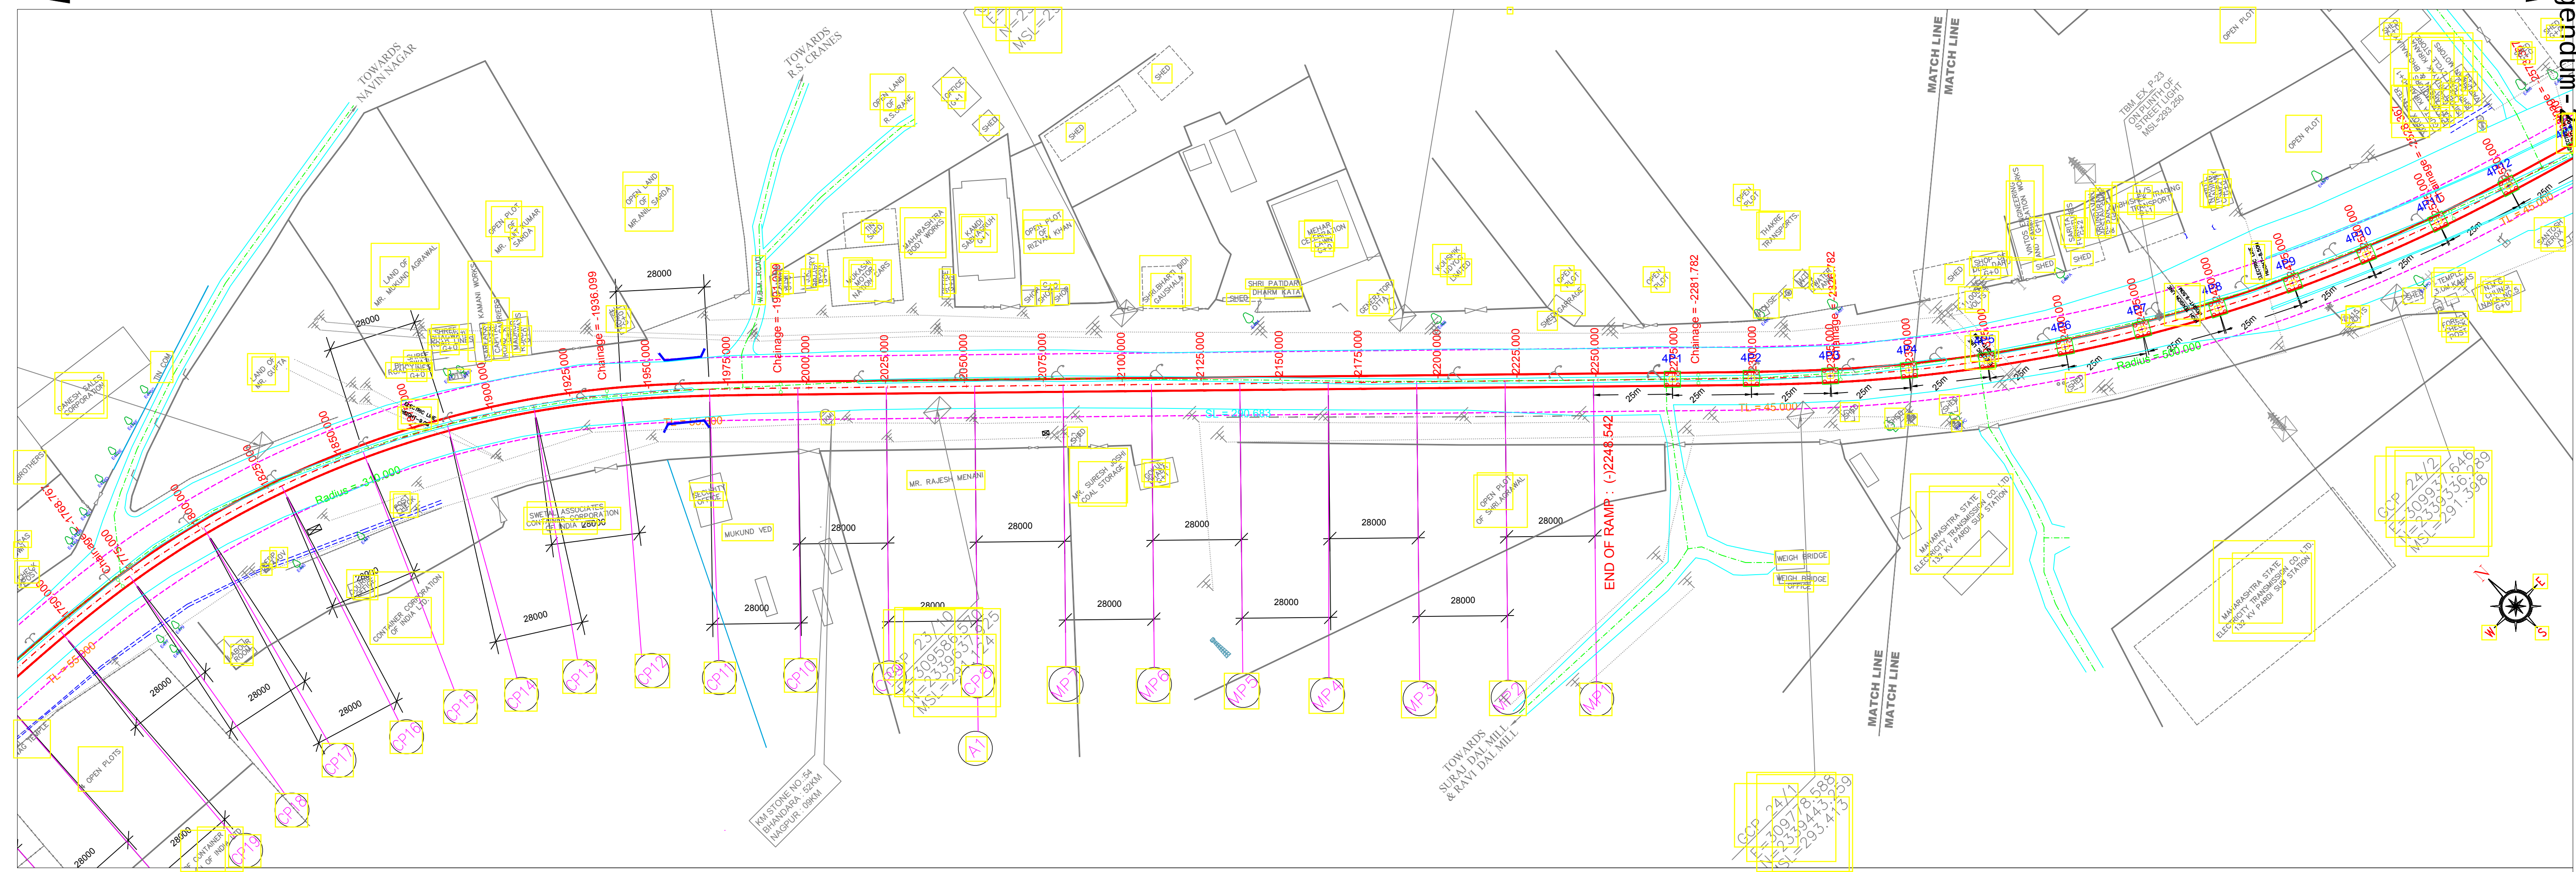

ELEVATED SECTION

ROW
CIL OF TRACK
CIL OF VIADUCT
CIL OF TRACK
ROW

LAND ACQUISITION ANNOTATION AS PER DPR

SOIL LAND
PRIVATE LAND

LEGEND

ROW
REVISED RELOCATED & RESHAPE
PROPOSED STATION LAND

MAHARASHTRA METRO RAIL CORPORATION LIMITED
METRO BHAVAN, INFRONT OF DR. BABASAHEB AMBEDKAR COLLEGE, DEEKSHABHOOMI, NAGPUR- 4400010

Project Name: **NAGPUR METRO RAIL PROJECT PHASE-II**

TITLE: **PLAN & PROFILE OF REACH 4A**
(FOR TENDER PURPOSE ONLY)

DWG NO. MM/NMRP/P-II/PLG/R4A/TP/2021/R1

Updated Month: **JUNE 2021**




Scale: H=1:1000
V=1:500


Revision No. **01**

Revision date **10/06/2021**


PRAJAPATI NAGAR TO TRANSPORT NAGAR

SHEET NO.: 03 OF 07

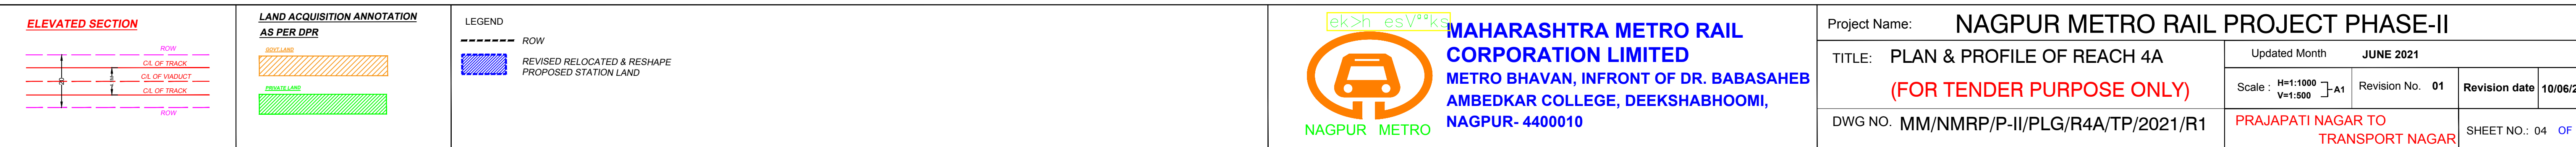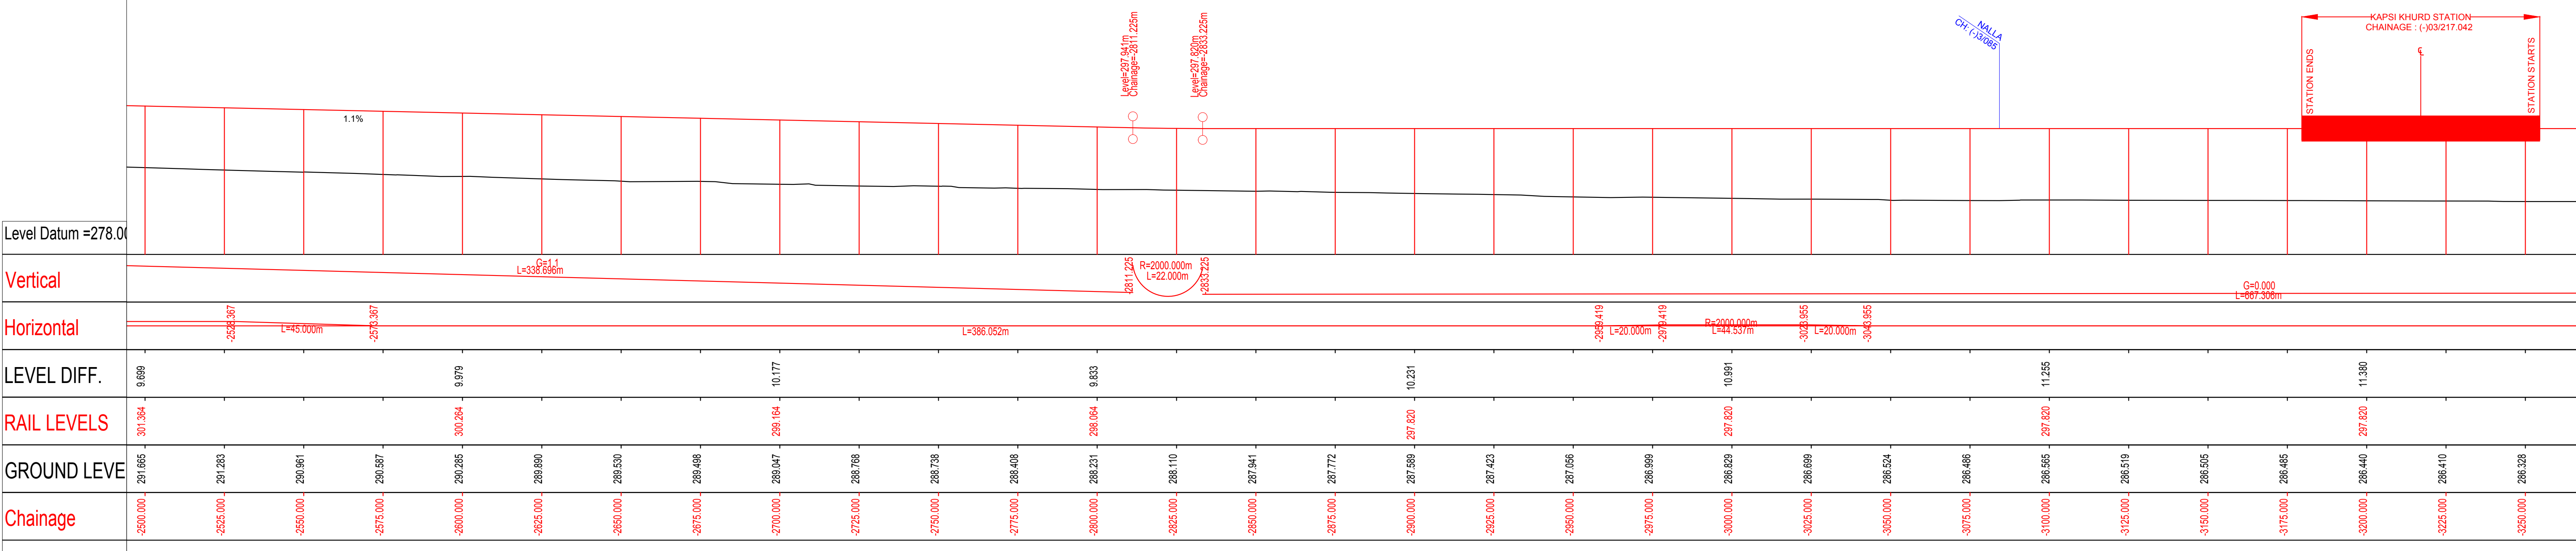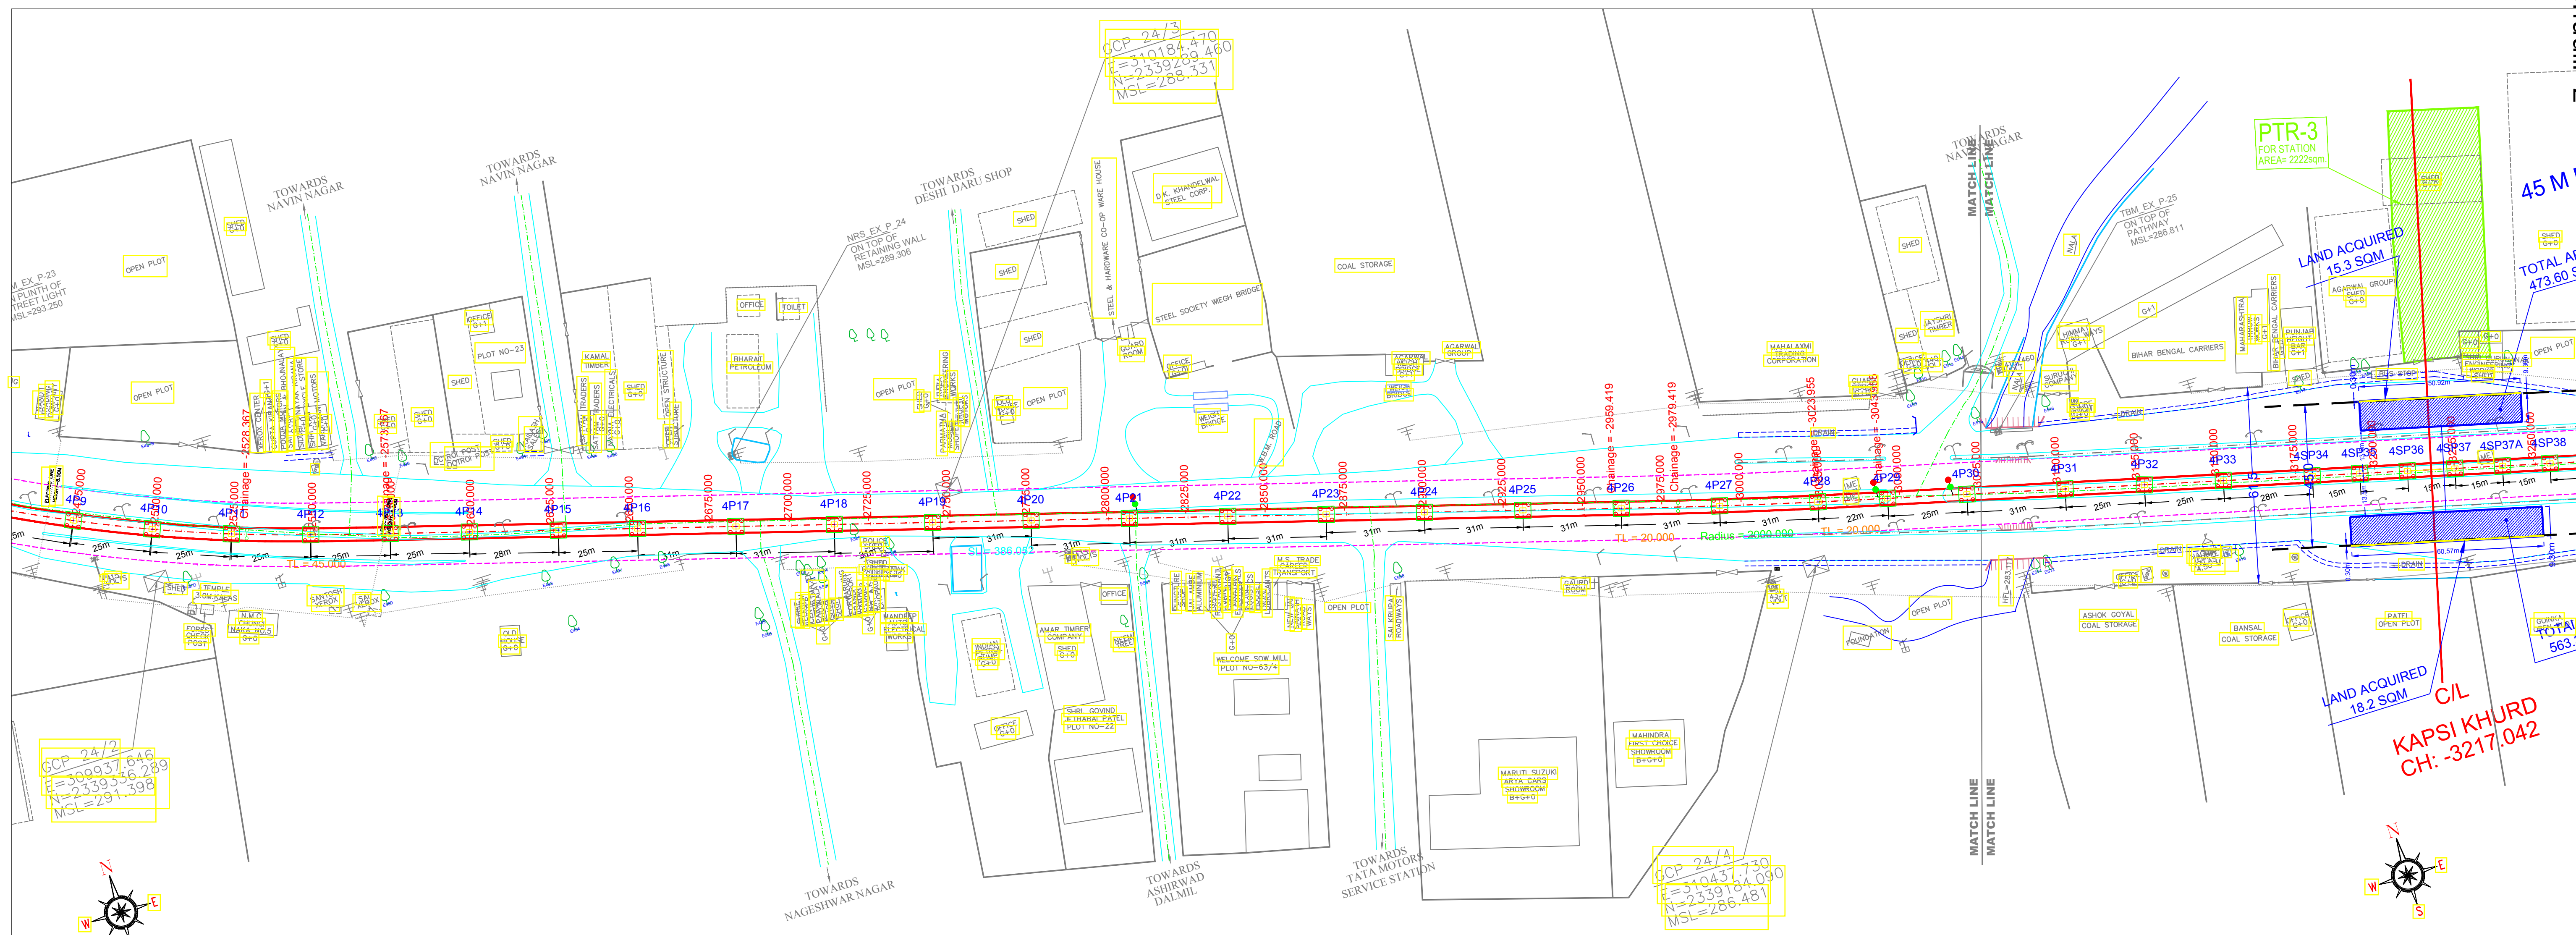

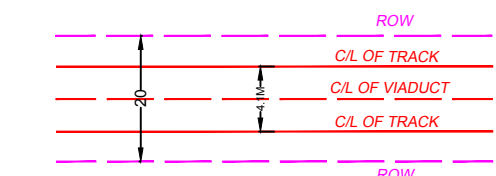

LAND ACQUISITION
AS PER DPR

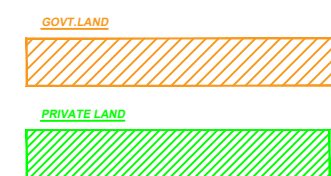

LEGEND

REVISÉ RELOCATED & RESHAPE
PROPOSED STATION LAND



**MAHARASHTRA METRO RAIL
CORPORATION LIMITED**
METRO BHAVAN, INFRONT OF DR. BABASAHEB
AMBEDKAR COLLEGE, DEEKSHABHOOMI,
NAGPUR- 4400010

Project Name:

(FOR TENDER PURPOSE ONLY)



DWG NO. MM/NMRP/P-II/PLG/R4A/TP/2021/B1

Updated Month **JUNE 2021**

Scale : $H=1:1000$ $V=1:500$ } A1	Revision No. 01	Revision date 10/06/2021
--------------------------------------	-----------------	--------------------------

PRAJAPATI NAGAR TO

SHEET NO: 25 OF 27

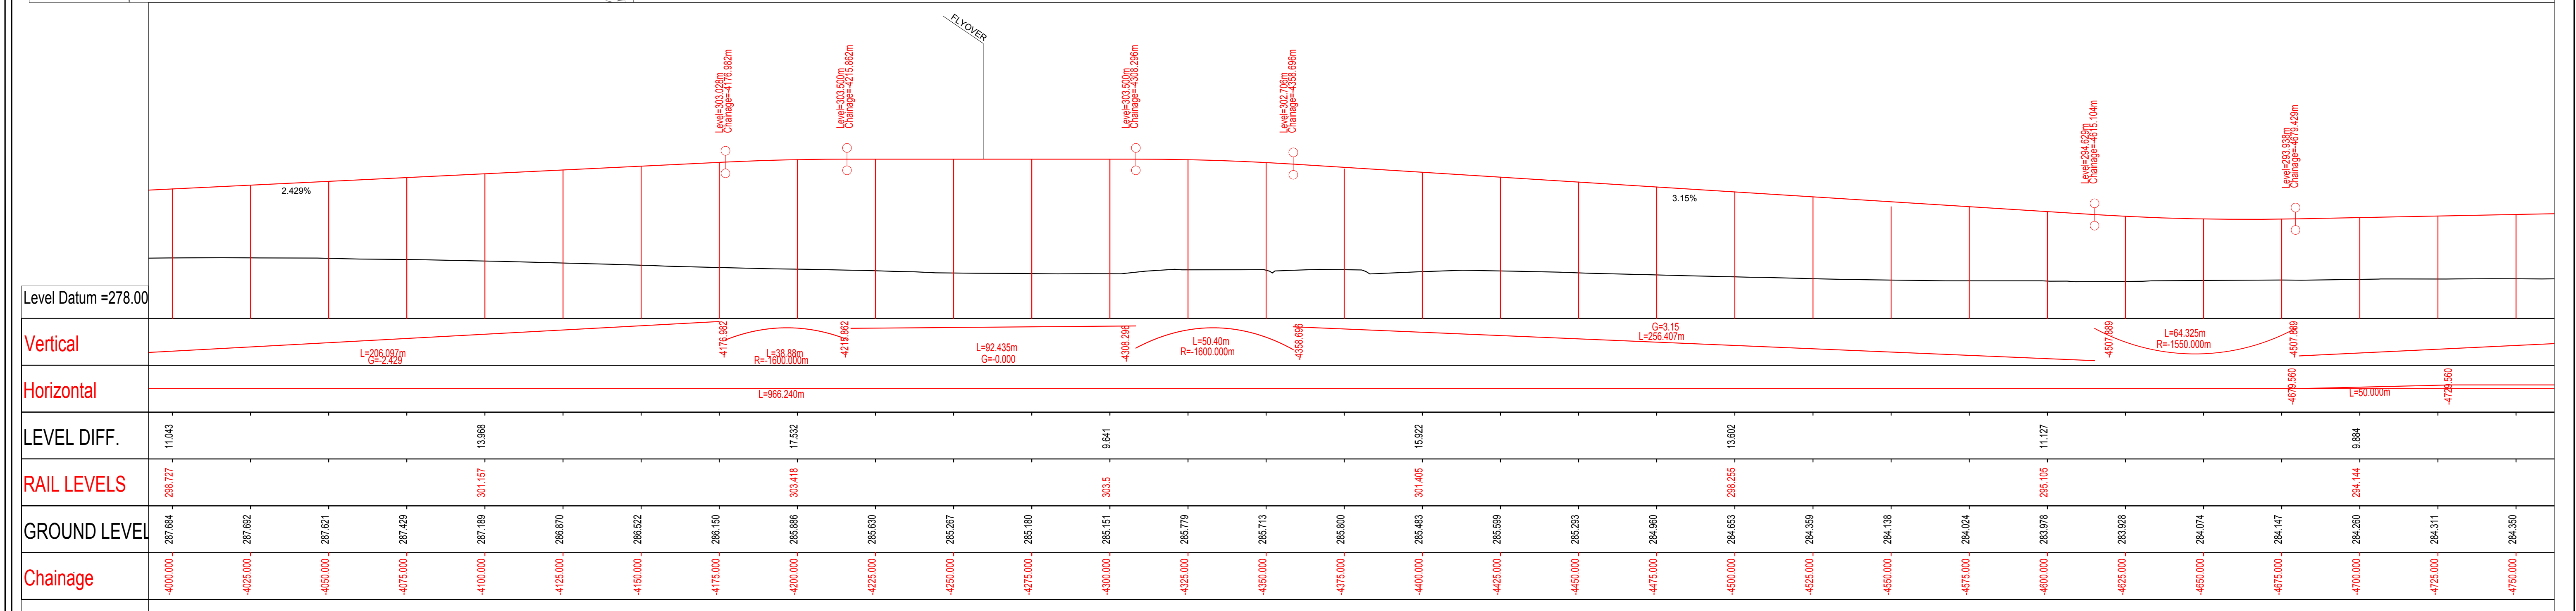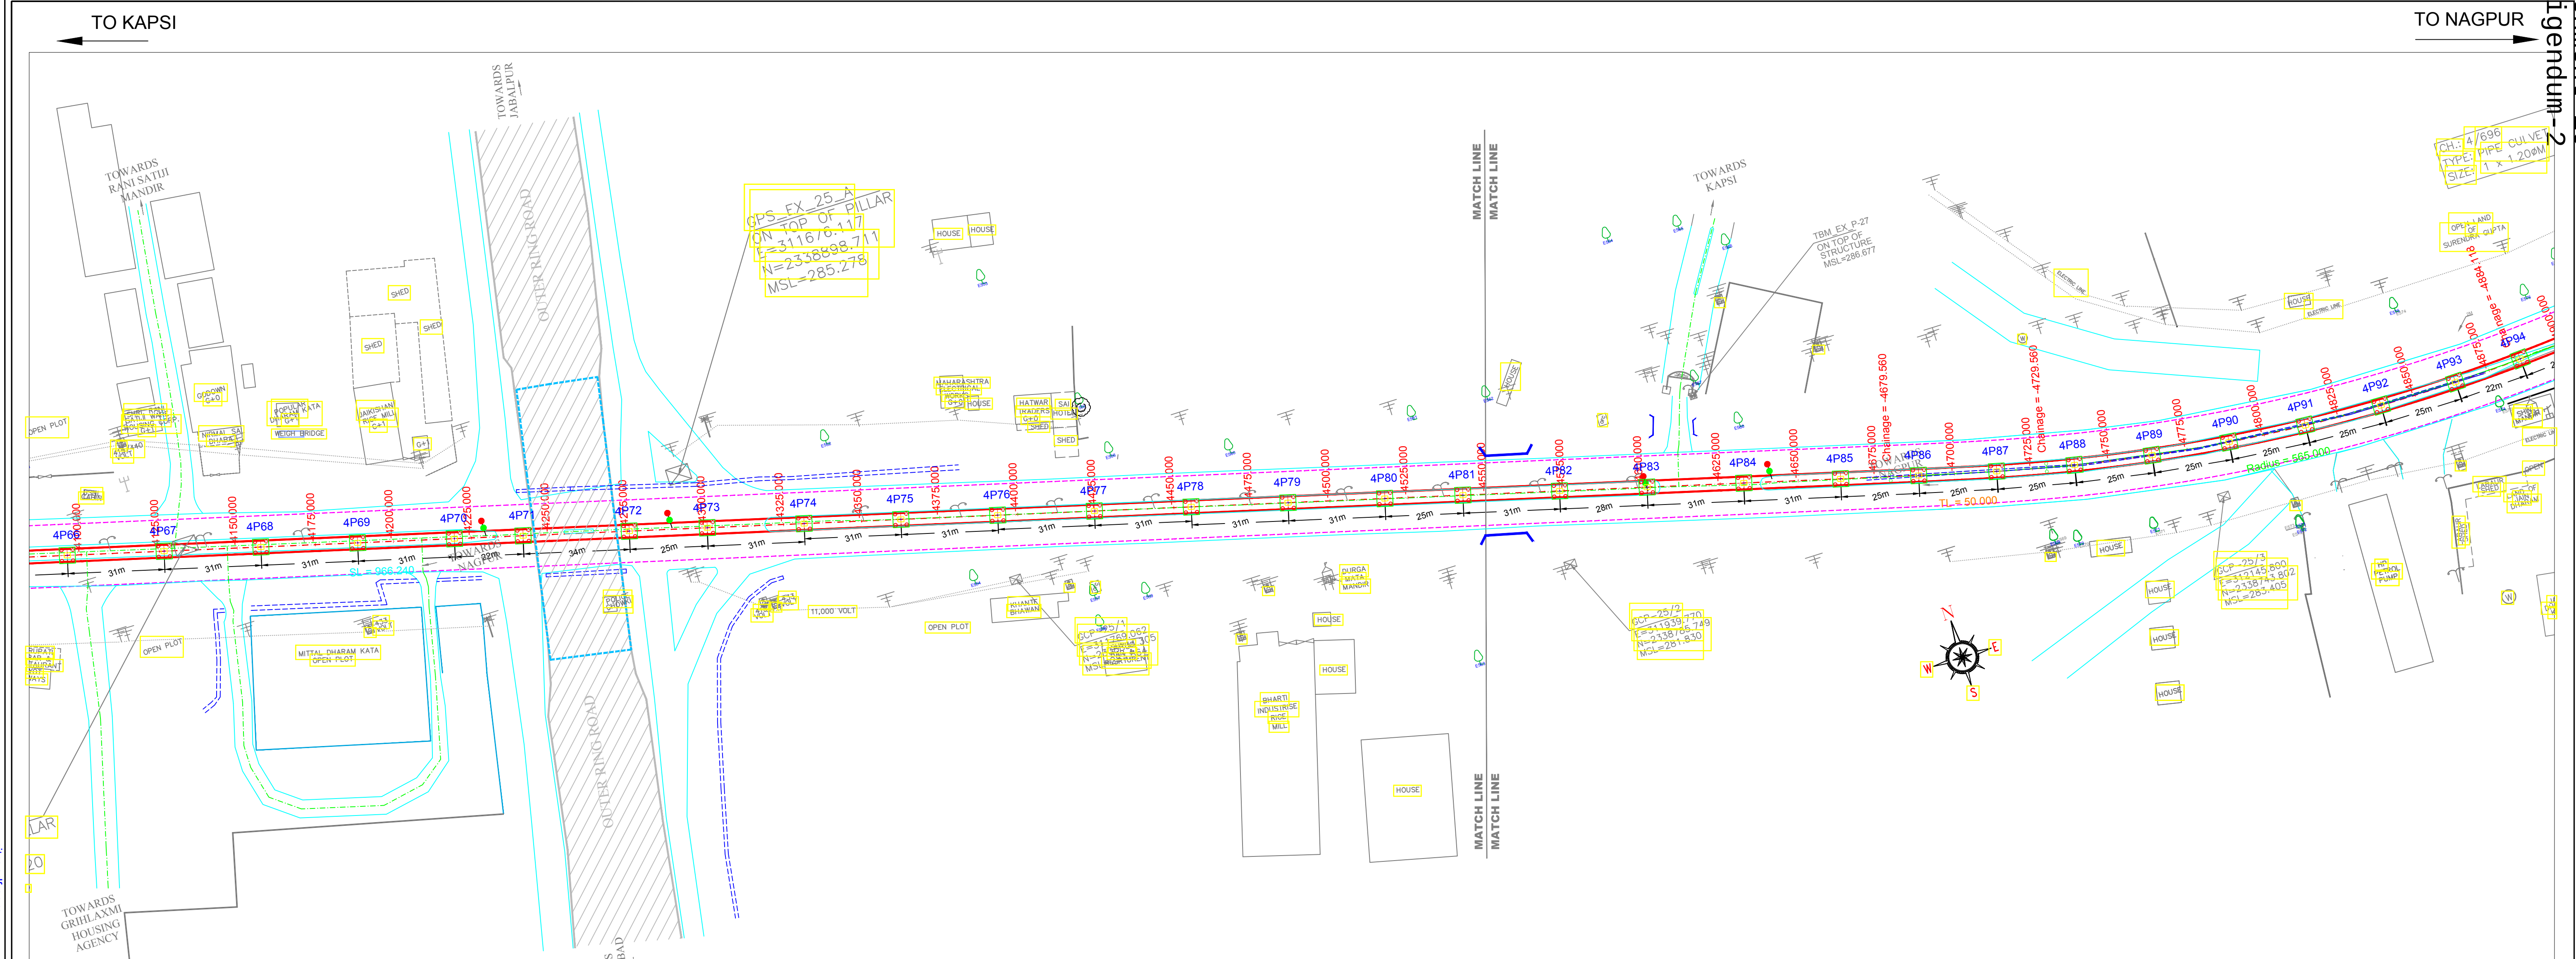

ELEVATED SECTION

LAND ACQUISITION ANNOTATION AS PER DPR

LEGEND

--- ROW

REVISED RELOCATED & RESHAPE PROPOSED STATION LAND

MAHARASHTRA METRO RAIL CORPORATION LIMITED

METRO BHAVAN, INFRONT OF DR. BABASAHEB AMBEDKAR COLLEGE, DEEKSHABHOOMI, NAGPUR- 4400010

Project Name: **NAGPUR METRO RAIL PROJECT PHASE-II**

TITLE: **PLAN & PROFILE OF REACH 4A**

(FOR TENDER PURPOSE ONLY)

DWG NO. **MM/NMRP-P-II/PLG/R4A/TP/2021/R1**

Updated Month: **JUNE 2021**

Scale: **H=1:1000 V=1:500**

Revision No. **01**

Revision date: **10/06/2021**

SHEET NO.: **06** OF **07**

